




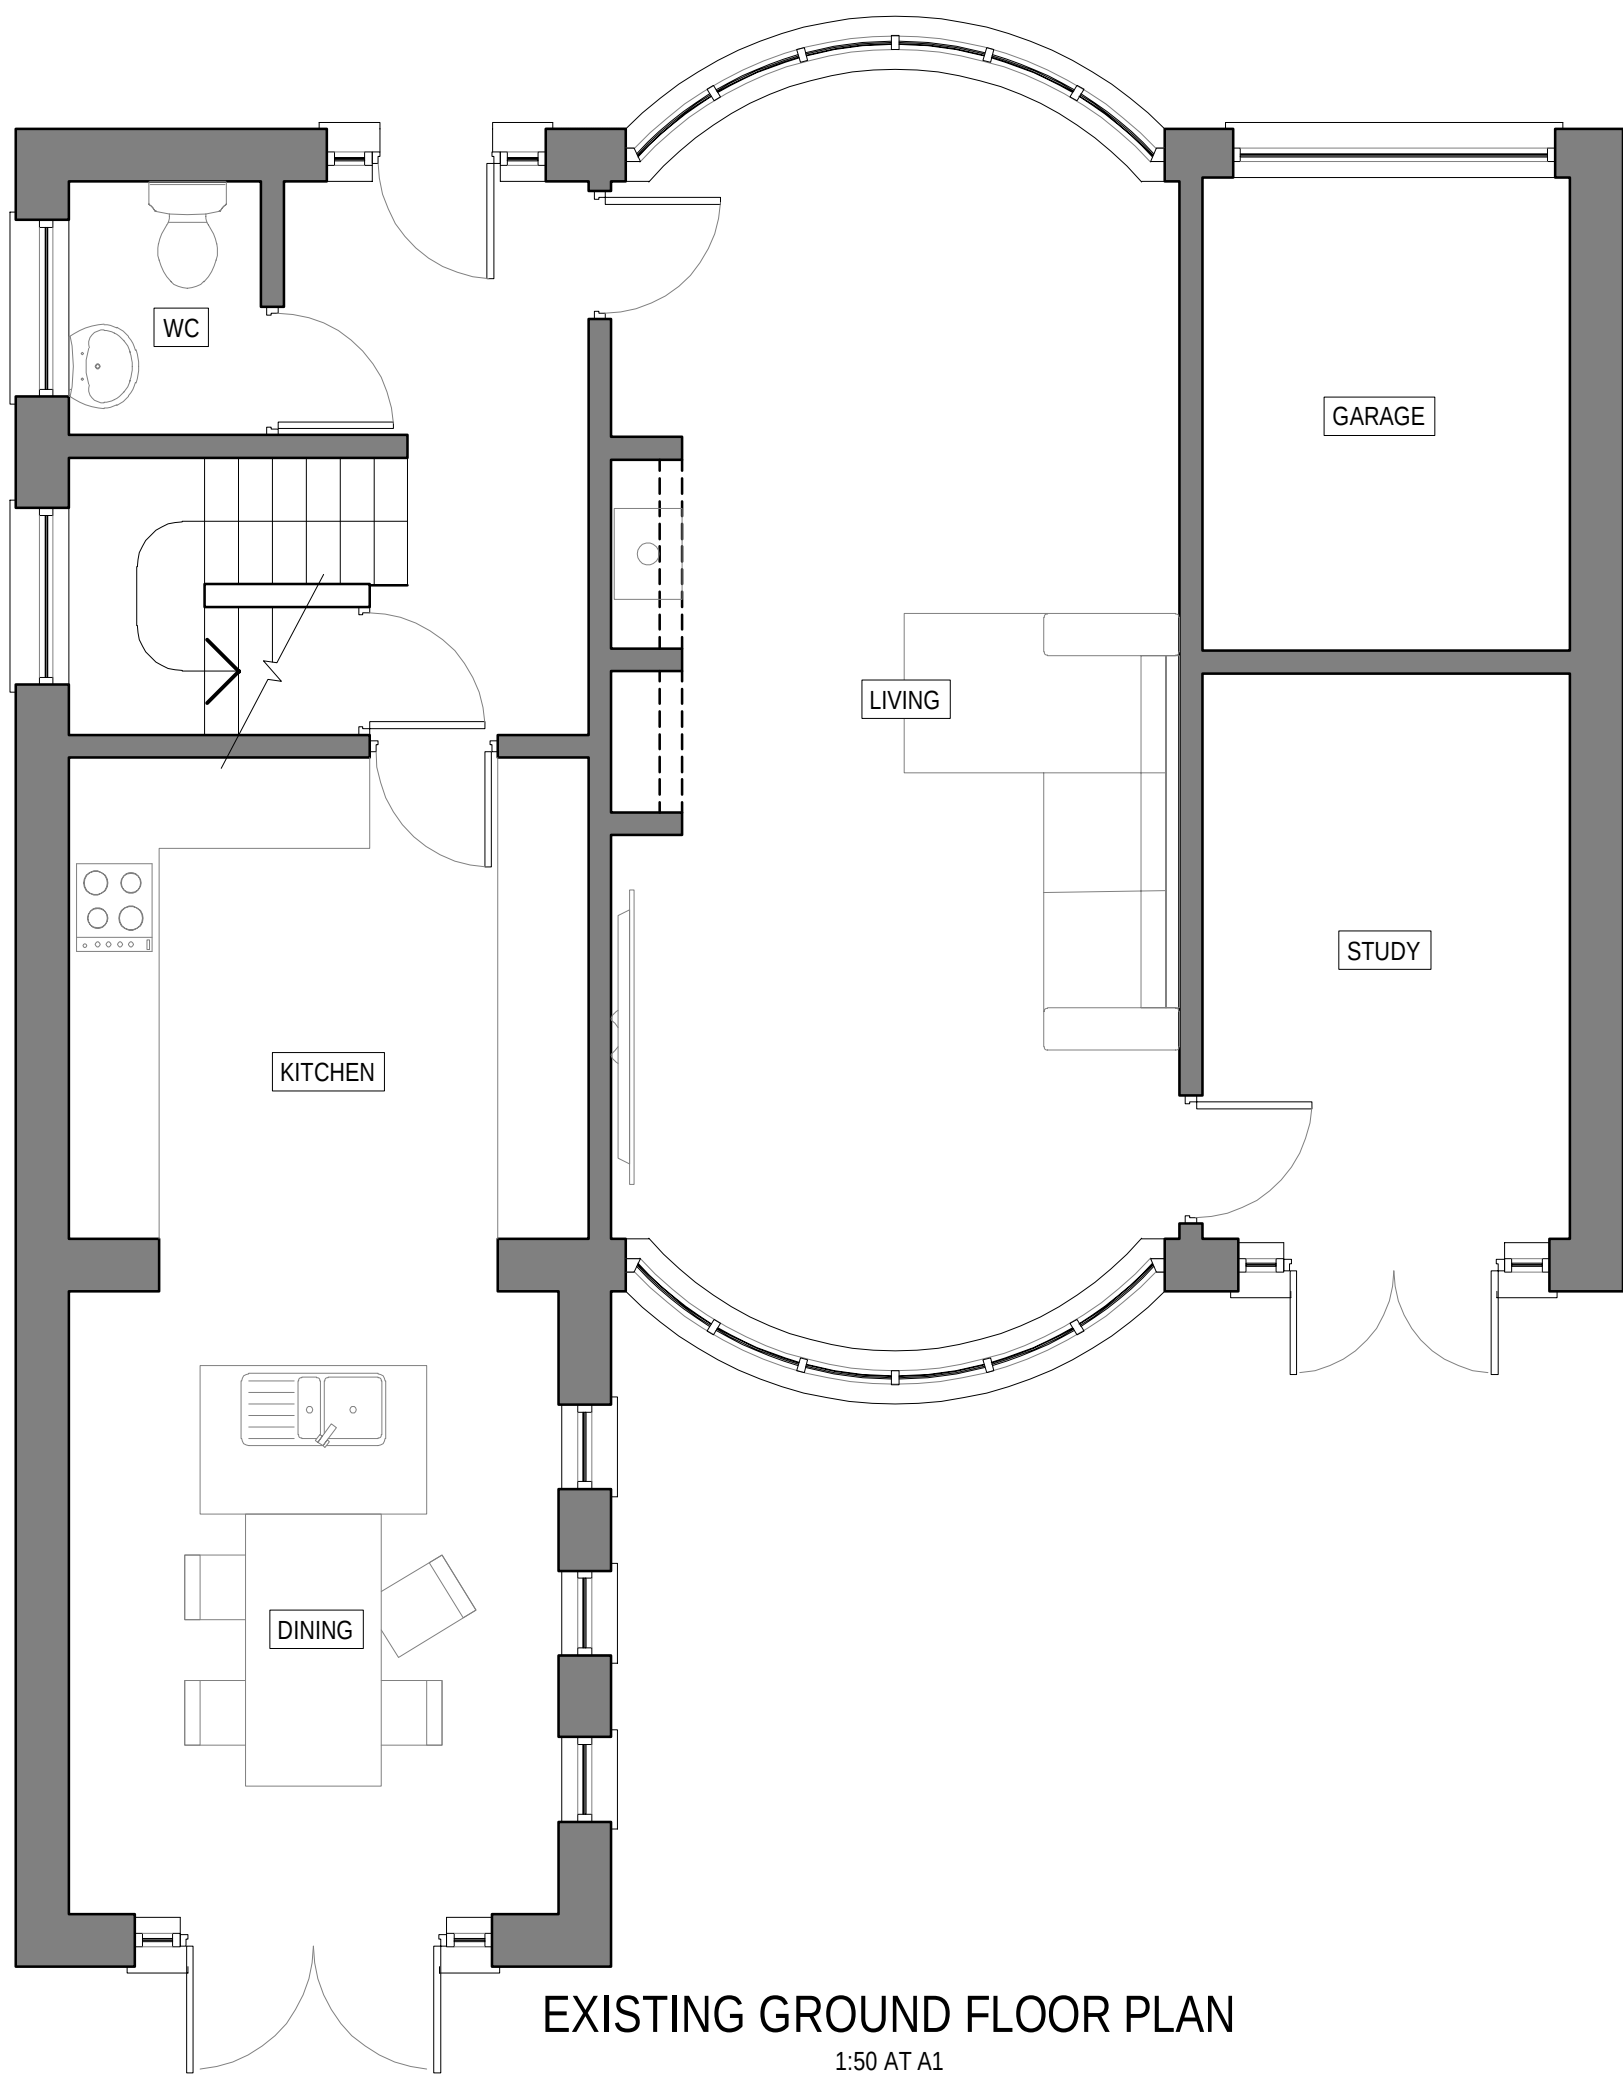


EXISTING GROUND FLOOR PLAN
1:50 AT A1

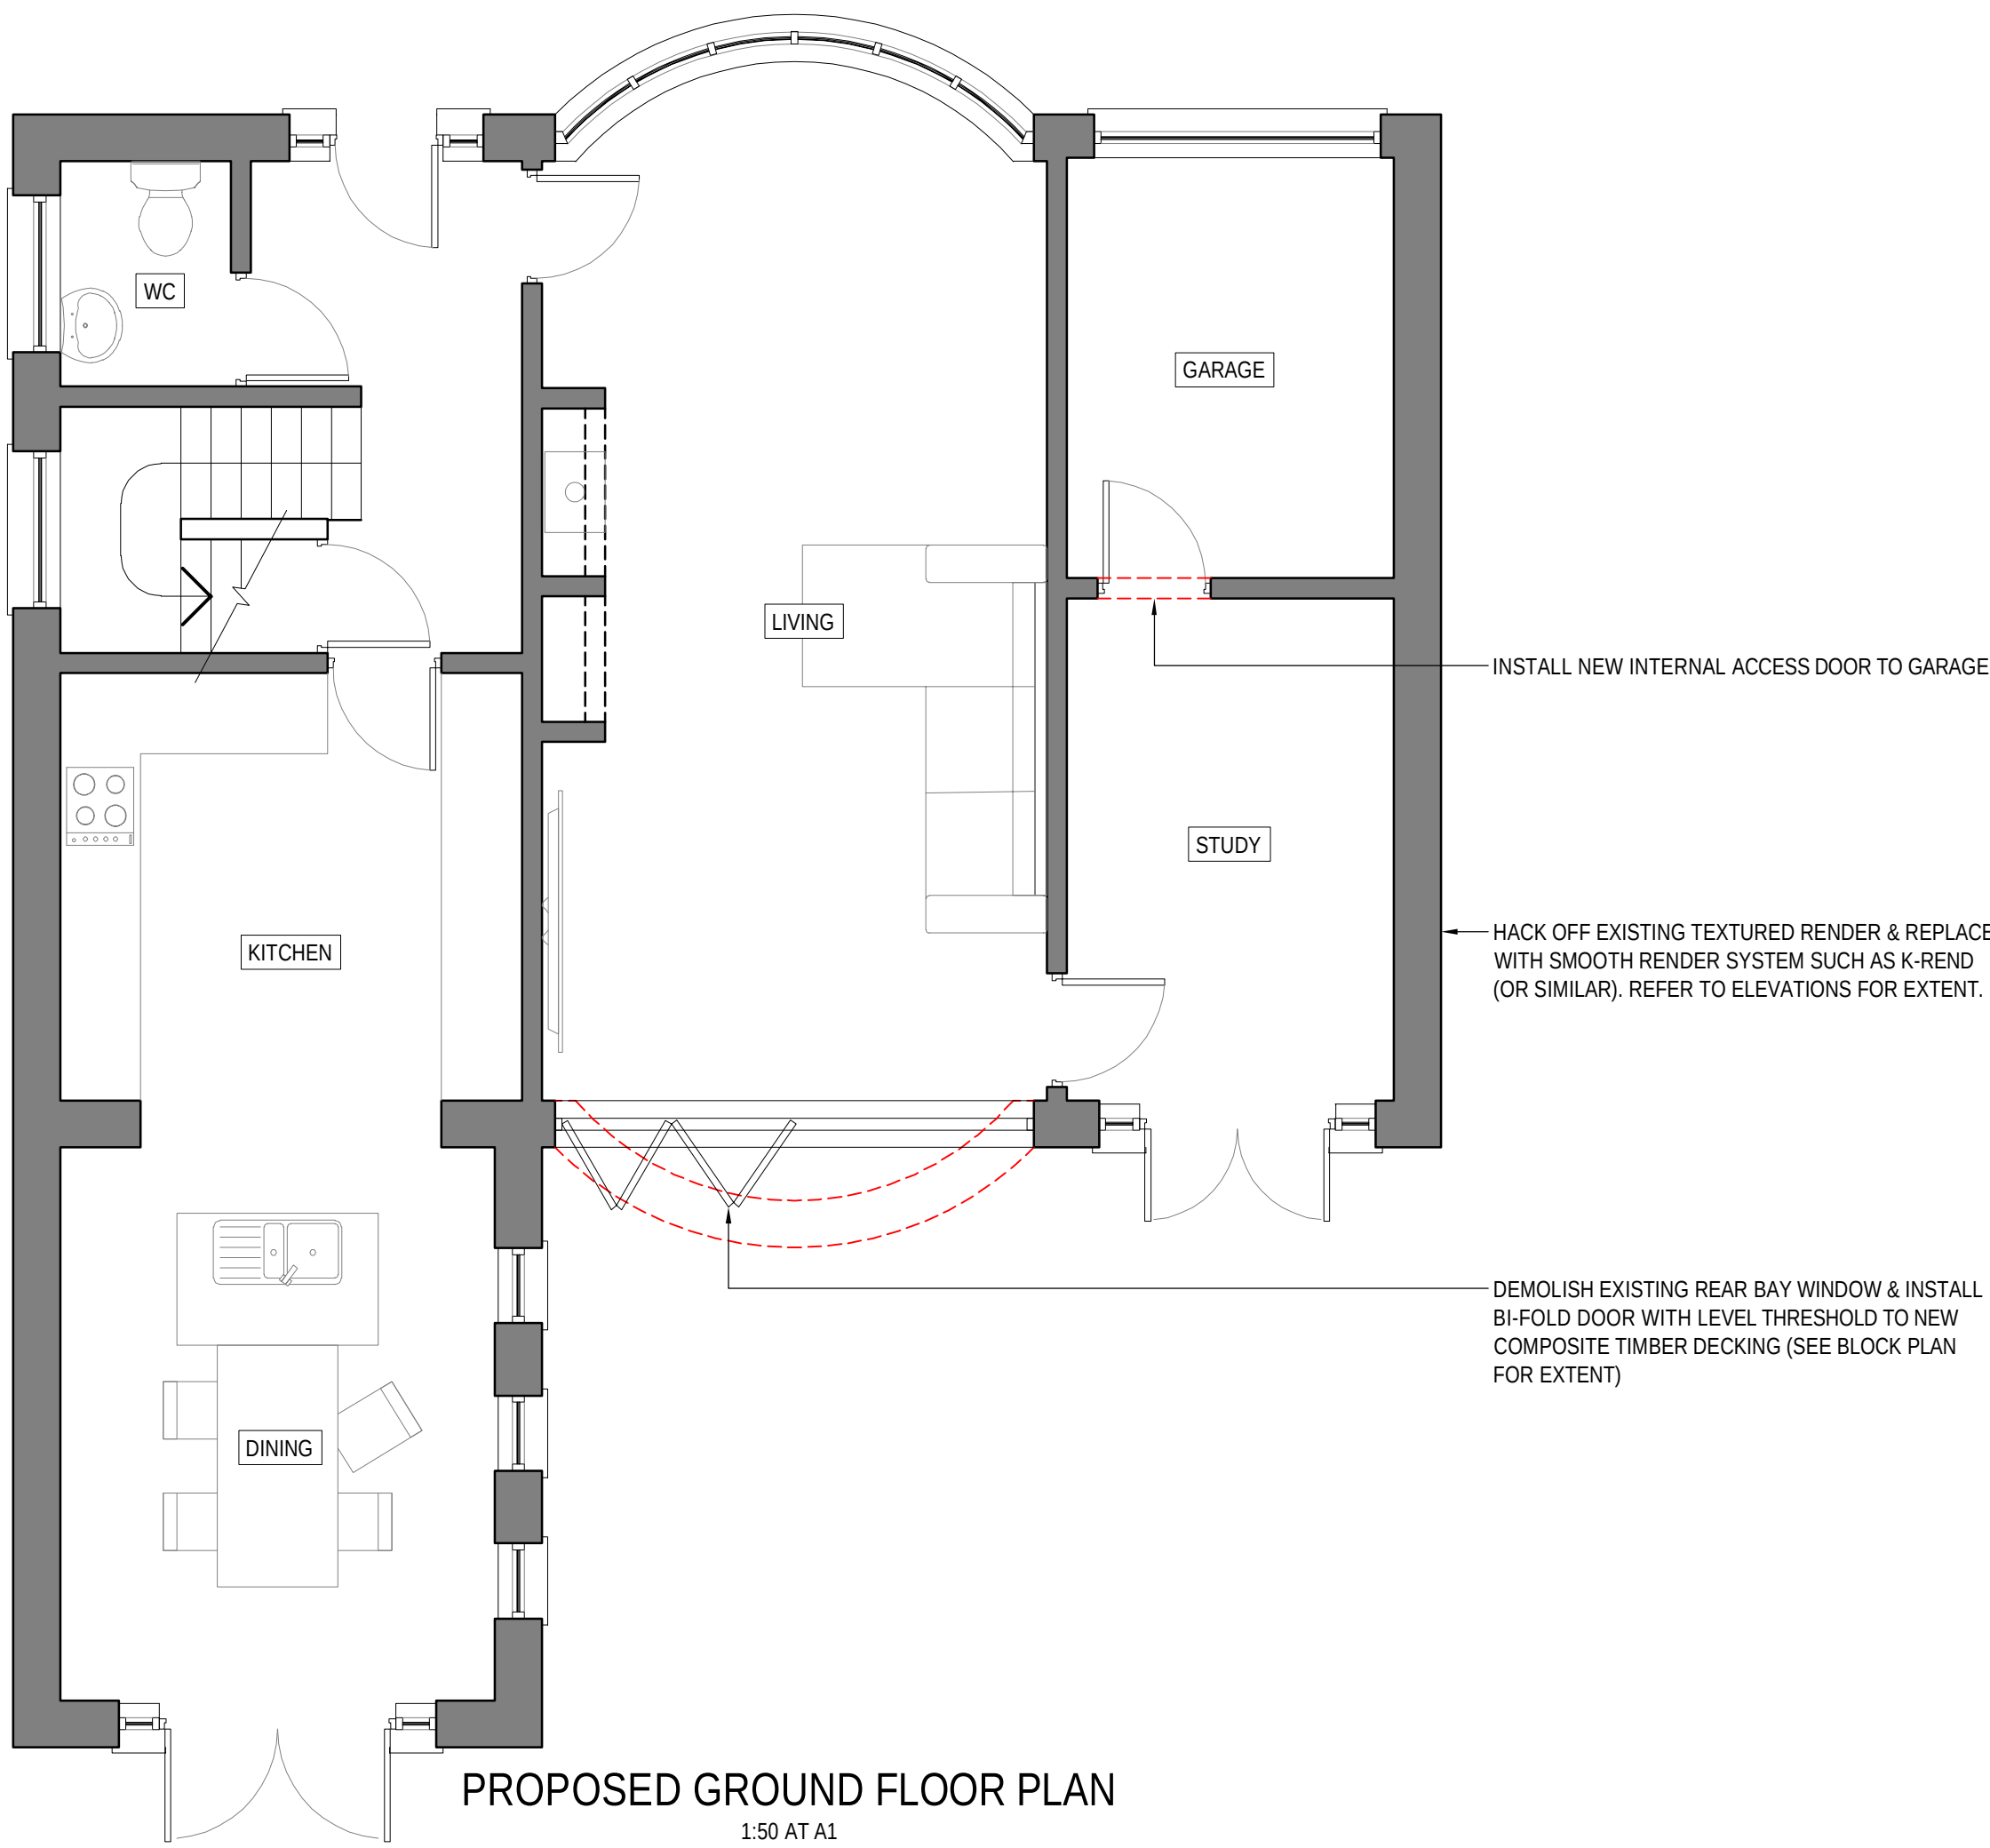


PROPOSED GROUND FLOOR PLAN
1:50 AT A1

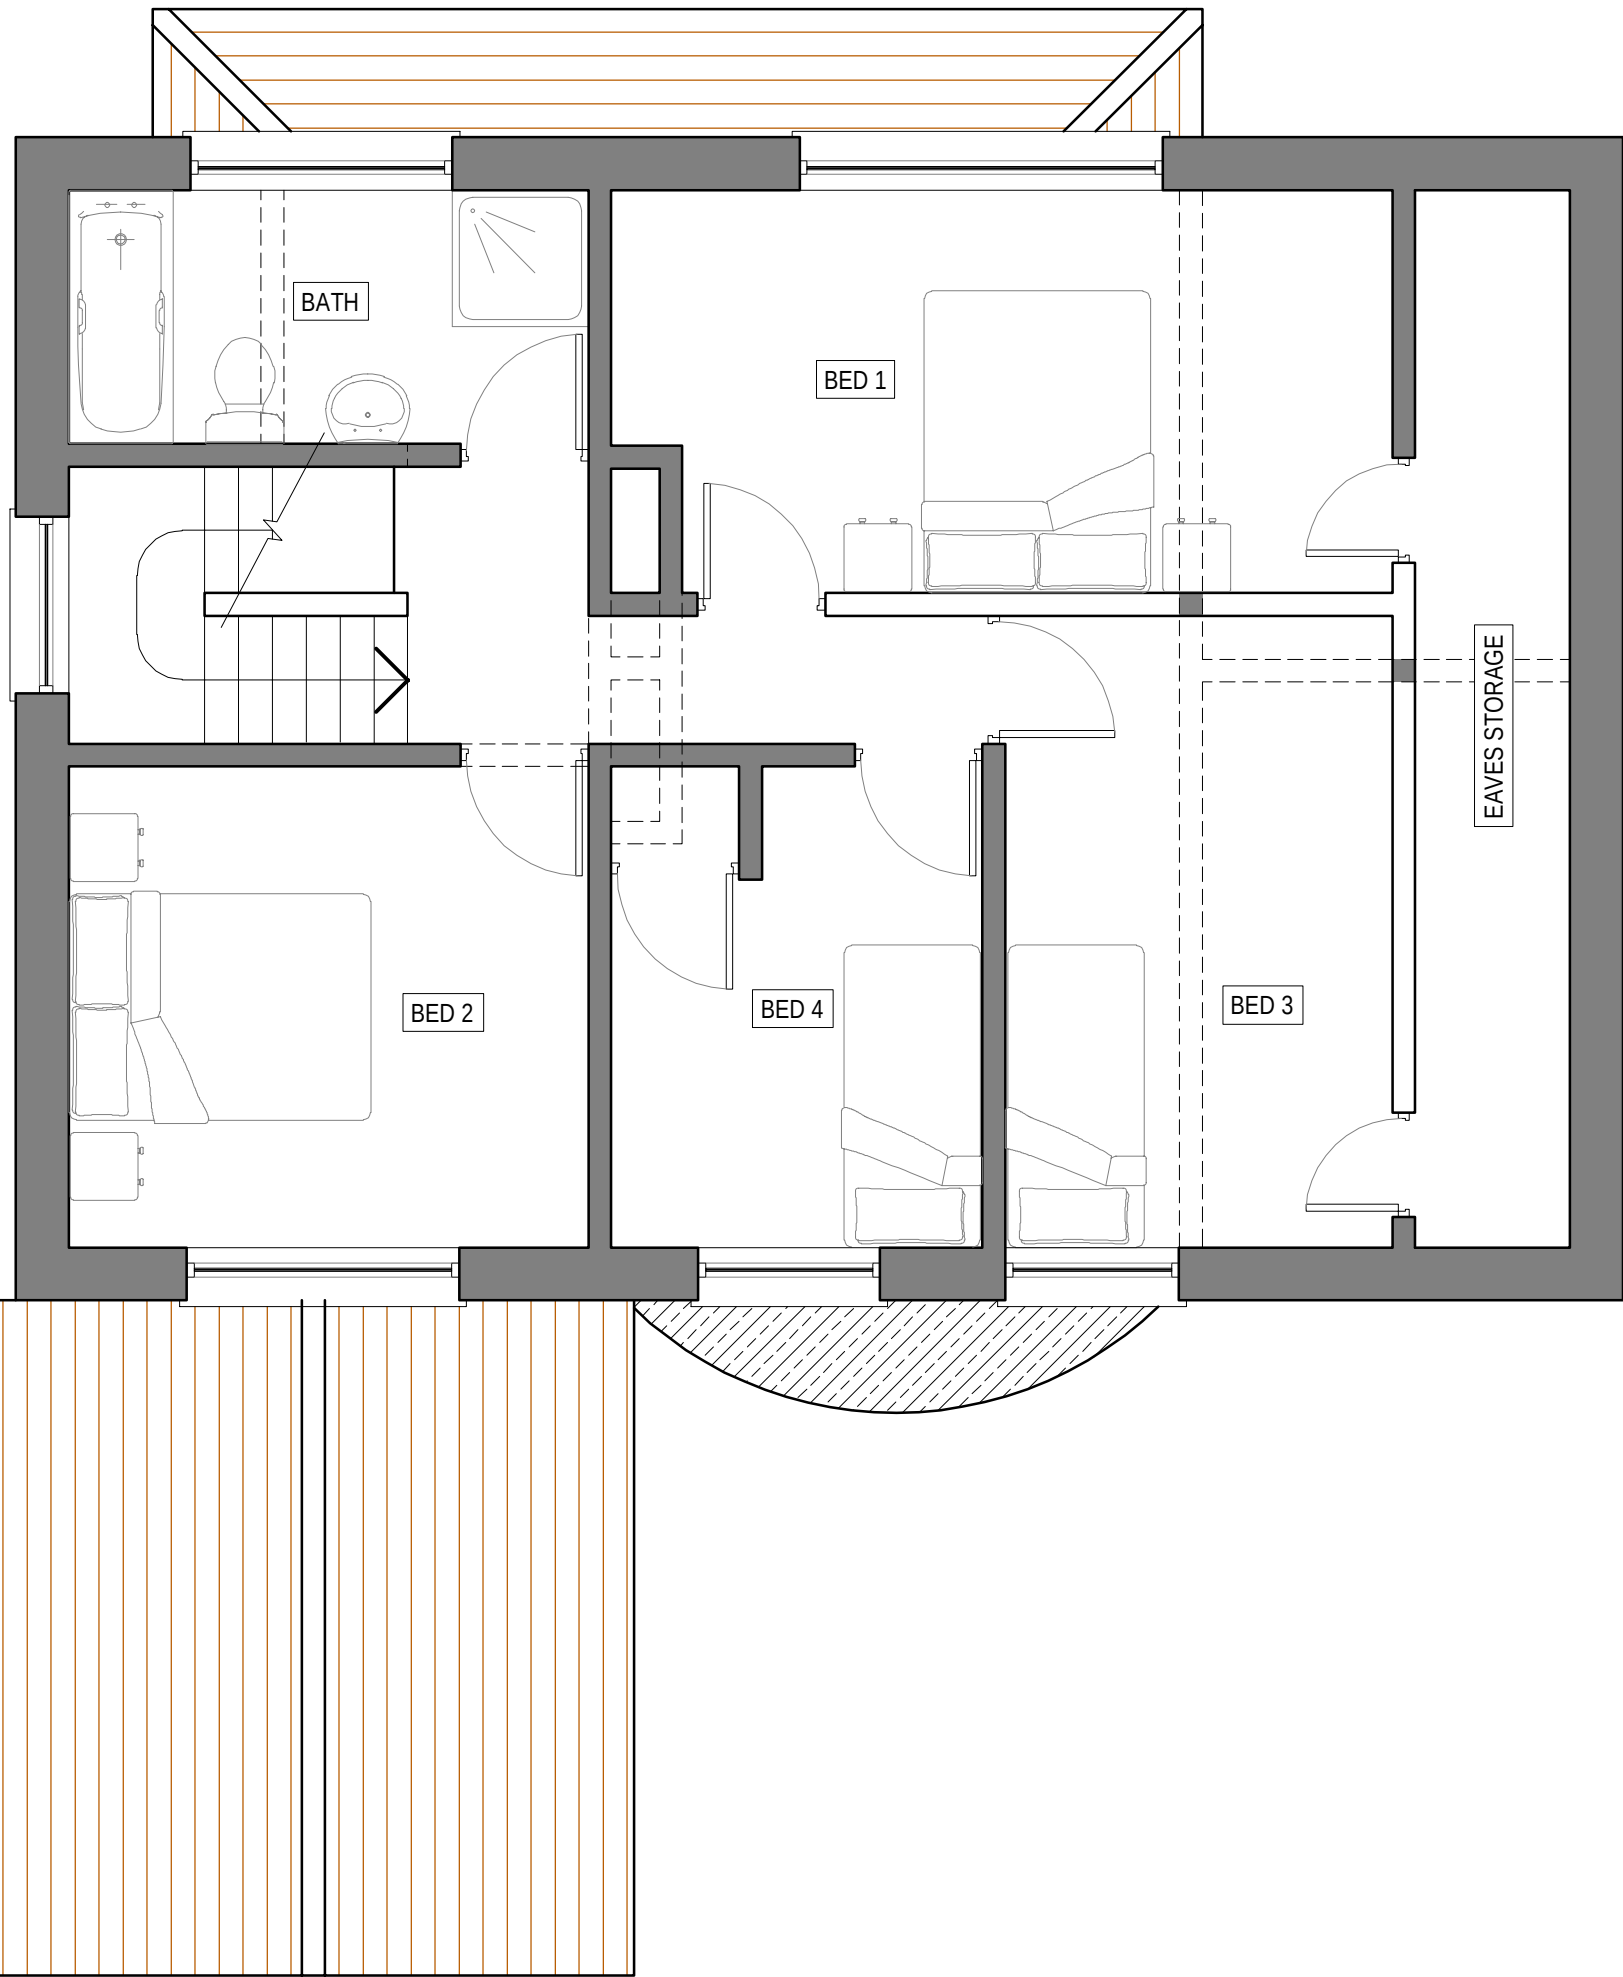

EXISTING FIRST FLOOR PLAN
1:50 AT A1

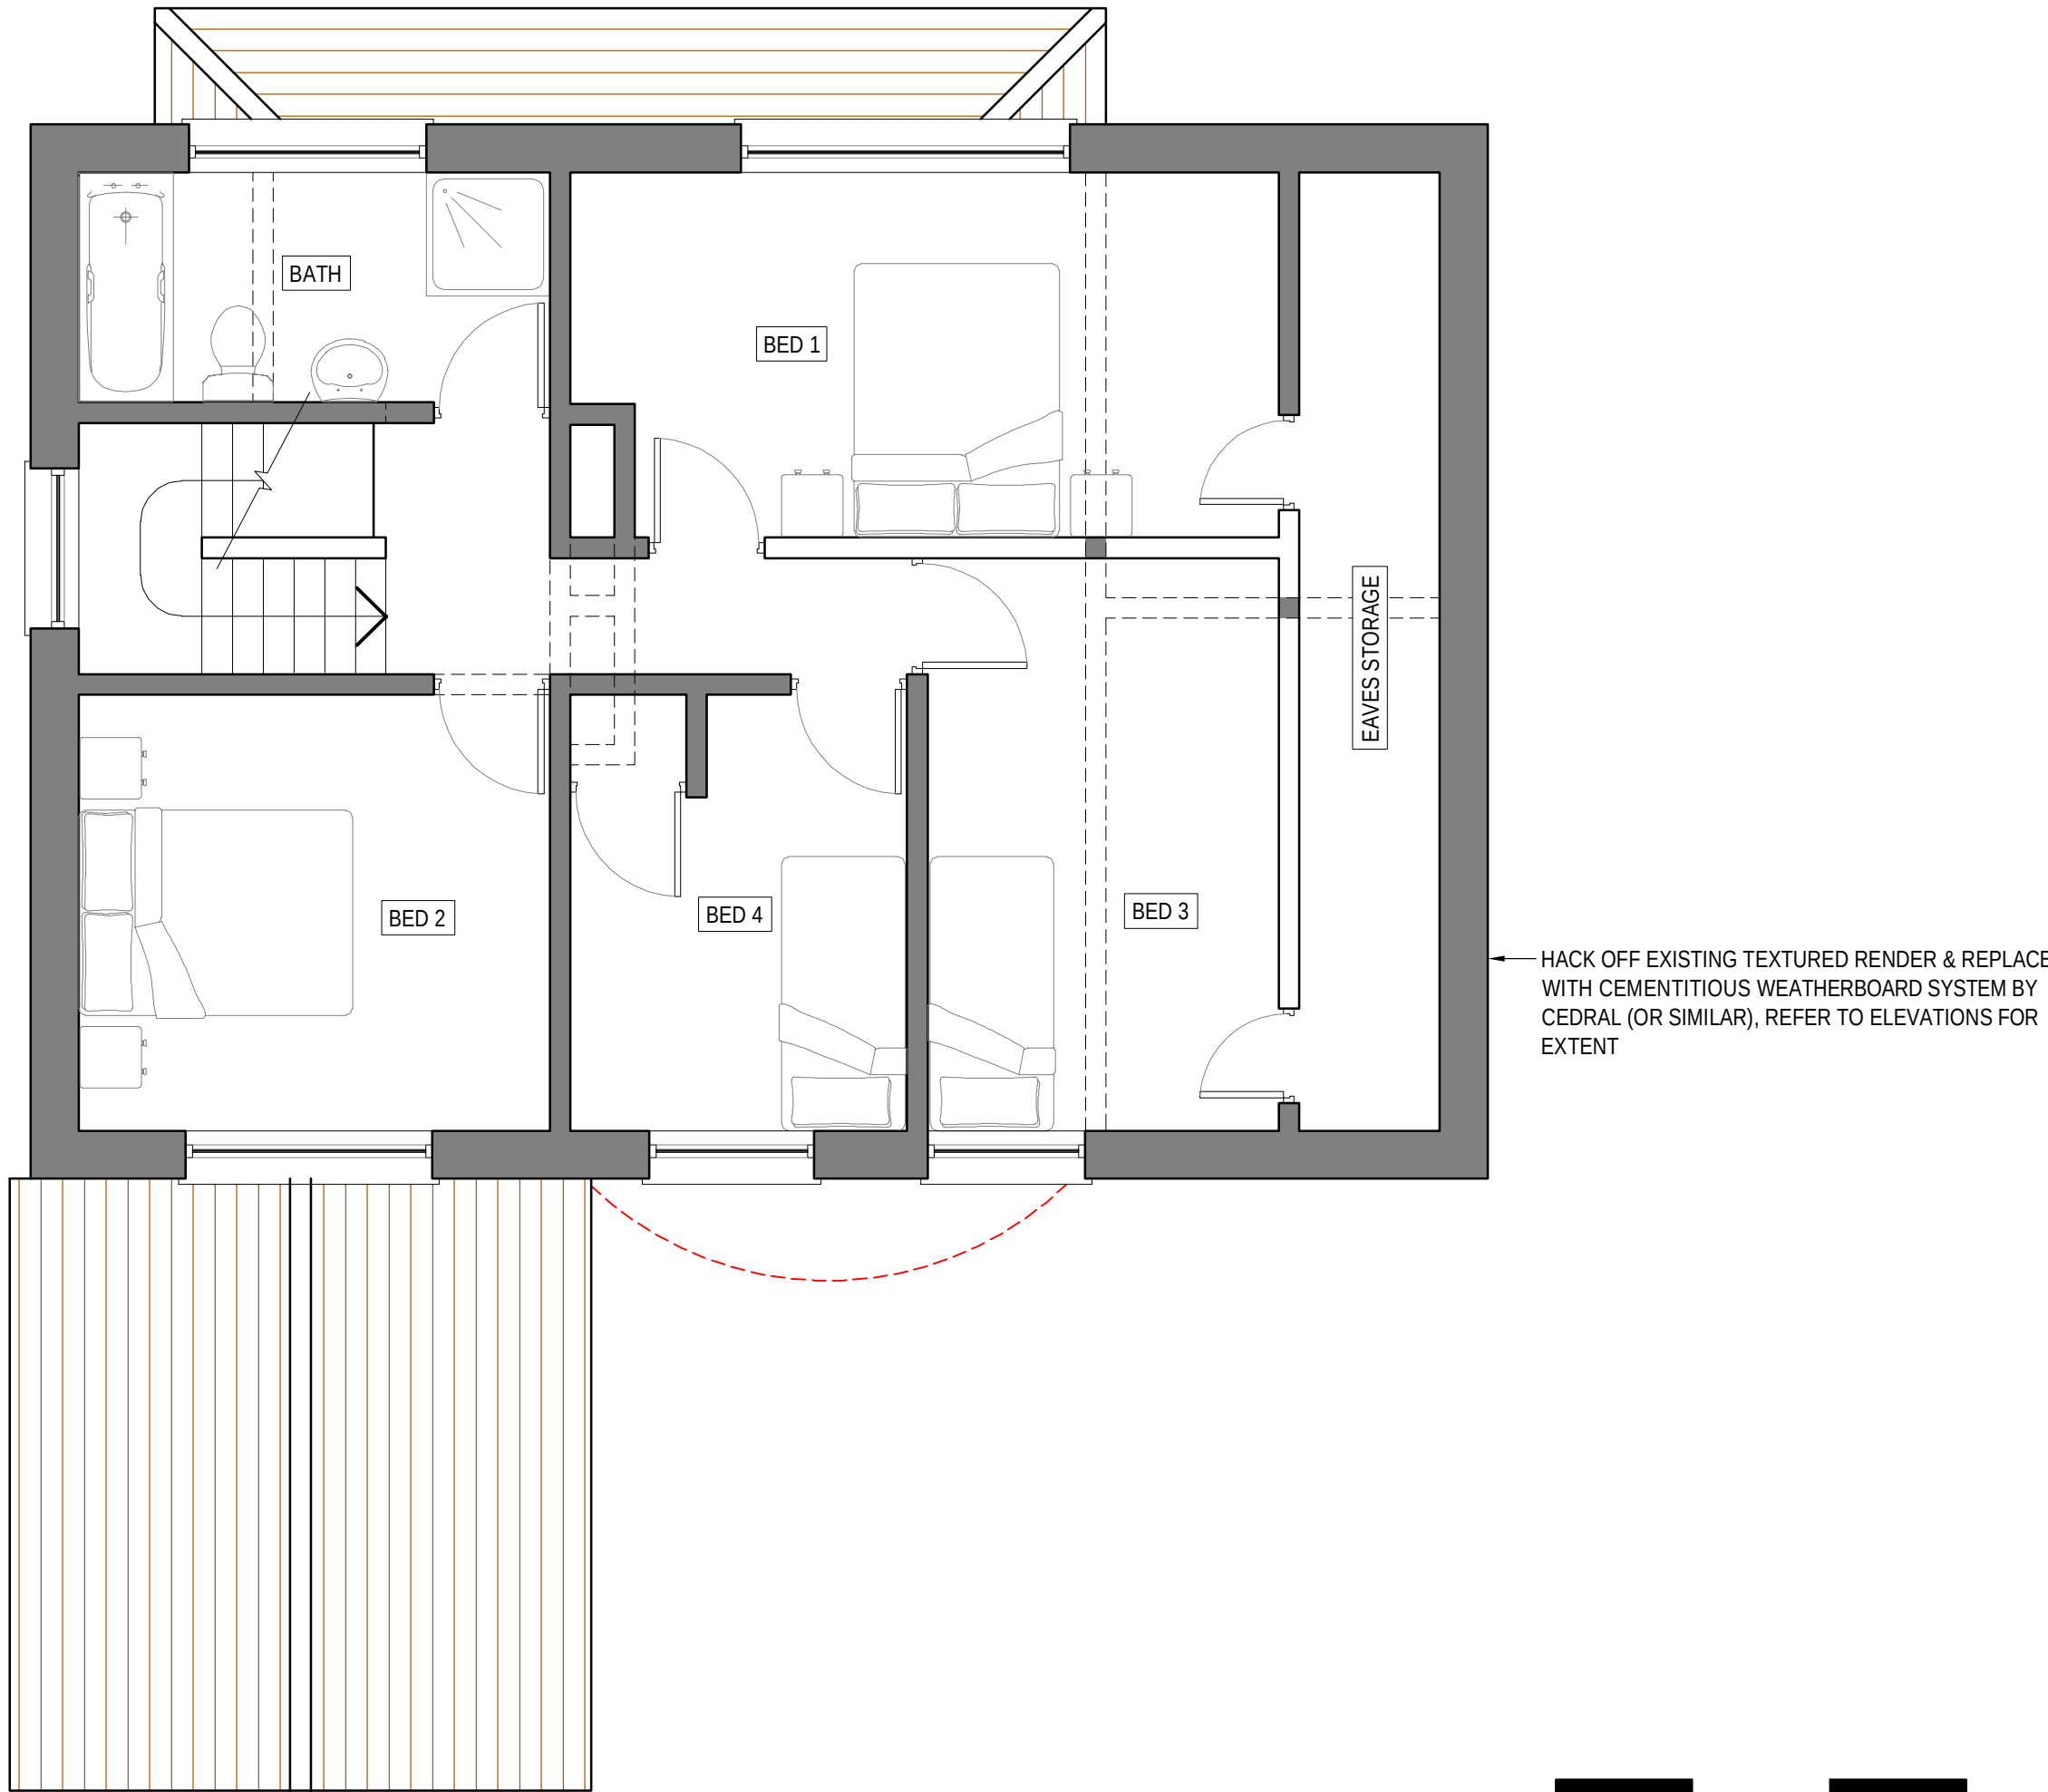

PROPOSED FIRST FLOOR PLAN
1:50 AT A1

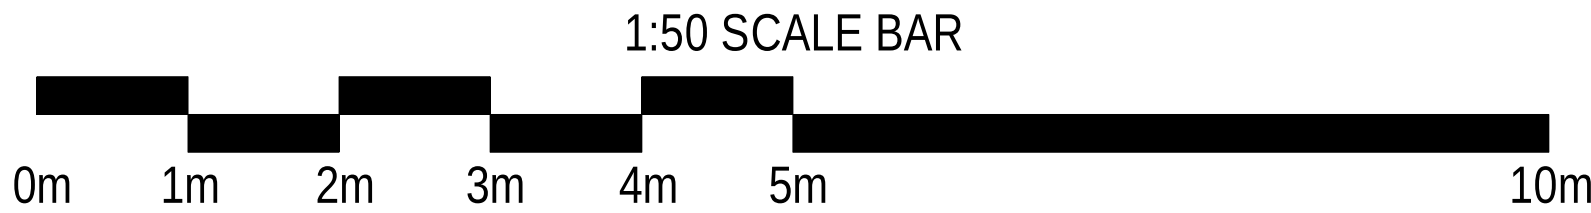

DISCLAIMER NOTES

- THIS DOCUMENT IS COPYRIGHT OF THE ORIGINATOR AND MUST BE TREATED AS CONFIDENTIAL.
- THIS DOCUMENT MUST NOT BE ALTERED, REPRODUCED OR DISTRIBUTED WITHOUT THE PRIOR WRITTEN CONSENT OF THE ORIGINATOR.
- THE ORIGINATOR ACCEPTS NO RESPONSIBILITY FOR ANY DISCREPANCIES ARISING AS A RESULT OF THE ORIGINATORS INFORMATION BEING ALTERED BY OTHERS.
- ANY DISCREPANCY MUST BE REPORTED TO THE ORIGINATOR WITHOUT DELAY.
- DO NOT SCALE THIS DOCUMENT, USE FIGURED DIMENSIONS ONLY.
- ALL DIMENSIONS MUST BE CHECKED ON SITE PRIOR TO COMMENCEMENT OF ANY RELATED WORKS.
- THIS DOCUMENT MUST BE READ IN CONJUNCTION WITH ALL SUPPORTING DOCUMENTS PRODUCED BY THE ORIGINATOR AND OTHER PROJECT DISCIPLINES.
- THE ORIGINATOR ACCEPTS NO RESPONSIBILITY FOR THE ACCURACY OF BACKGROUND INFORMATION PRODUCED BY THIRD PARTIES. THIS MUST BE TREATED AS INDICATIVE ONLY.
- USERS OF THIS DOCUMENT ARE RESPONSIBLE FOR CHECKING WHICH REVISION IS CURRENT.
- THE DOCUMENT STATUS 'INFORMATION' OR 'PRELIMINARY', INDICATES THAT THIS DRAWING IS FOR REFERENCE PURPOSES ONLY. THE ORIGINATOR WILL ACCEPT NO RESPONSIBILITY FOR THE COMPLETENESS OF INFORMATION UNDER THIS STATUS.
- THE DOCUMENT STATUS 'RECORD' OR 'AS-BUILT' HAS BEEN PREPARED, IN PART, BASED UPON INFORMATION PROVIDED BY OTHERS. WHILE THIS INFORMATION IS BELIEVED TO BE RELIABLE, THE ORIGINATOR ASSUMES NO RESPONSIBILITY FOR THE ACCURACY OR ANY ERRORS OR OMISSIONS THAT MAY HAVE BEEN INCORPORATED INTO IT AS A RESULT OF INCORRECT INFORMATION PROVIDED TO THE ORIGINATOR. THOSE RELYING ON THE DOCUMENT IN THESE INSTANCES ARE ADVISED TO OBTAIN INDEPENDENT VERIFICATION OF ITS ACCURACY.
- IF IN DOUBT, ASK!

CDM 2015 / RESIDUAL H&S RISKS



SIGNIFICANT OR NON-OBVIOUS RISKS AND THOSE WHICH ARE DIFFICULT TO MANAGE ARE IDENTIFIED ON THIS DRAWING USING THE FOLLOWING SYMBOL WITH BRIEF ACCOMPANYING TEXT.

DRAWING NOTES

- NONE.

P01	16/01/23	INITIAL ISSUE	MN	MN
REV	DATE	DESCRIPTION	DRAWN	CHECKED

EXTERNAL REFERENCES

- NONE.

BLOC

BLOC ENGINEERING CONSULTANTS LTD
CONSULTING CIVIL & STRUCTURAL ENGINEERS
STATION HOUSE | NORTH STREET | HAVANT | HAMPSHIRE | PO9 1QU
T: 02392 344069 | WWW.BLOC-ENGINEERING.CO.UK

CLIENT

MR & MRS CHRISTIE-NEWMAN

9 MARLBOROUGH PARK
DENVILLES
HAVANT
PO9 2PP

PROJECT

9 MARLBOROUGH PARK

DENVILLES
HAVANT
PO9 2PP

DRAWING TITLE

EXISTING & PROPOSED FLOOR PLANS

PROJECT NO: 99999
DRAWN: MN
CHECKED: MN
SCALE: AS DRAWN
FIRST ISSUE: 16/01/2023

DRAWING STATUS

PLANNING

DRAWING NO

REV

99999-PL-P-0100 P01

A1 SHEET

SCALE CHECK (MM)

