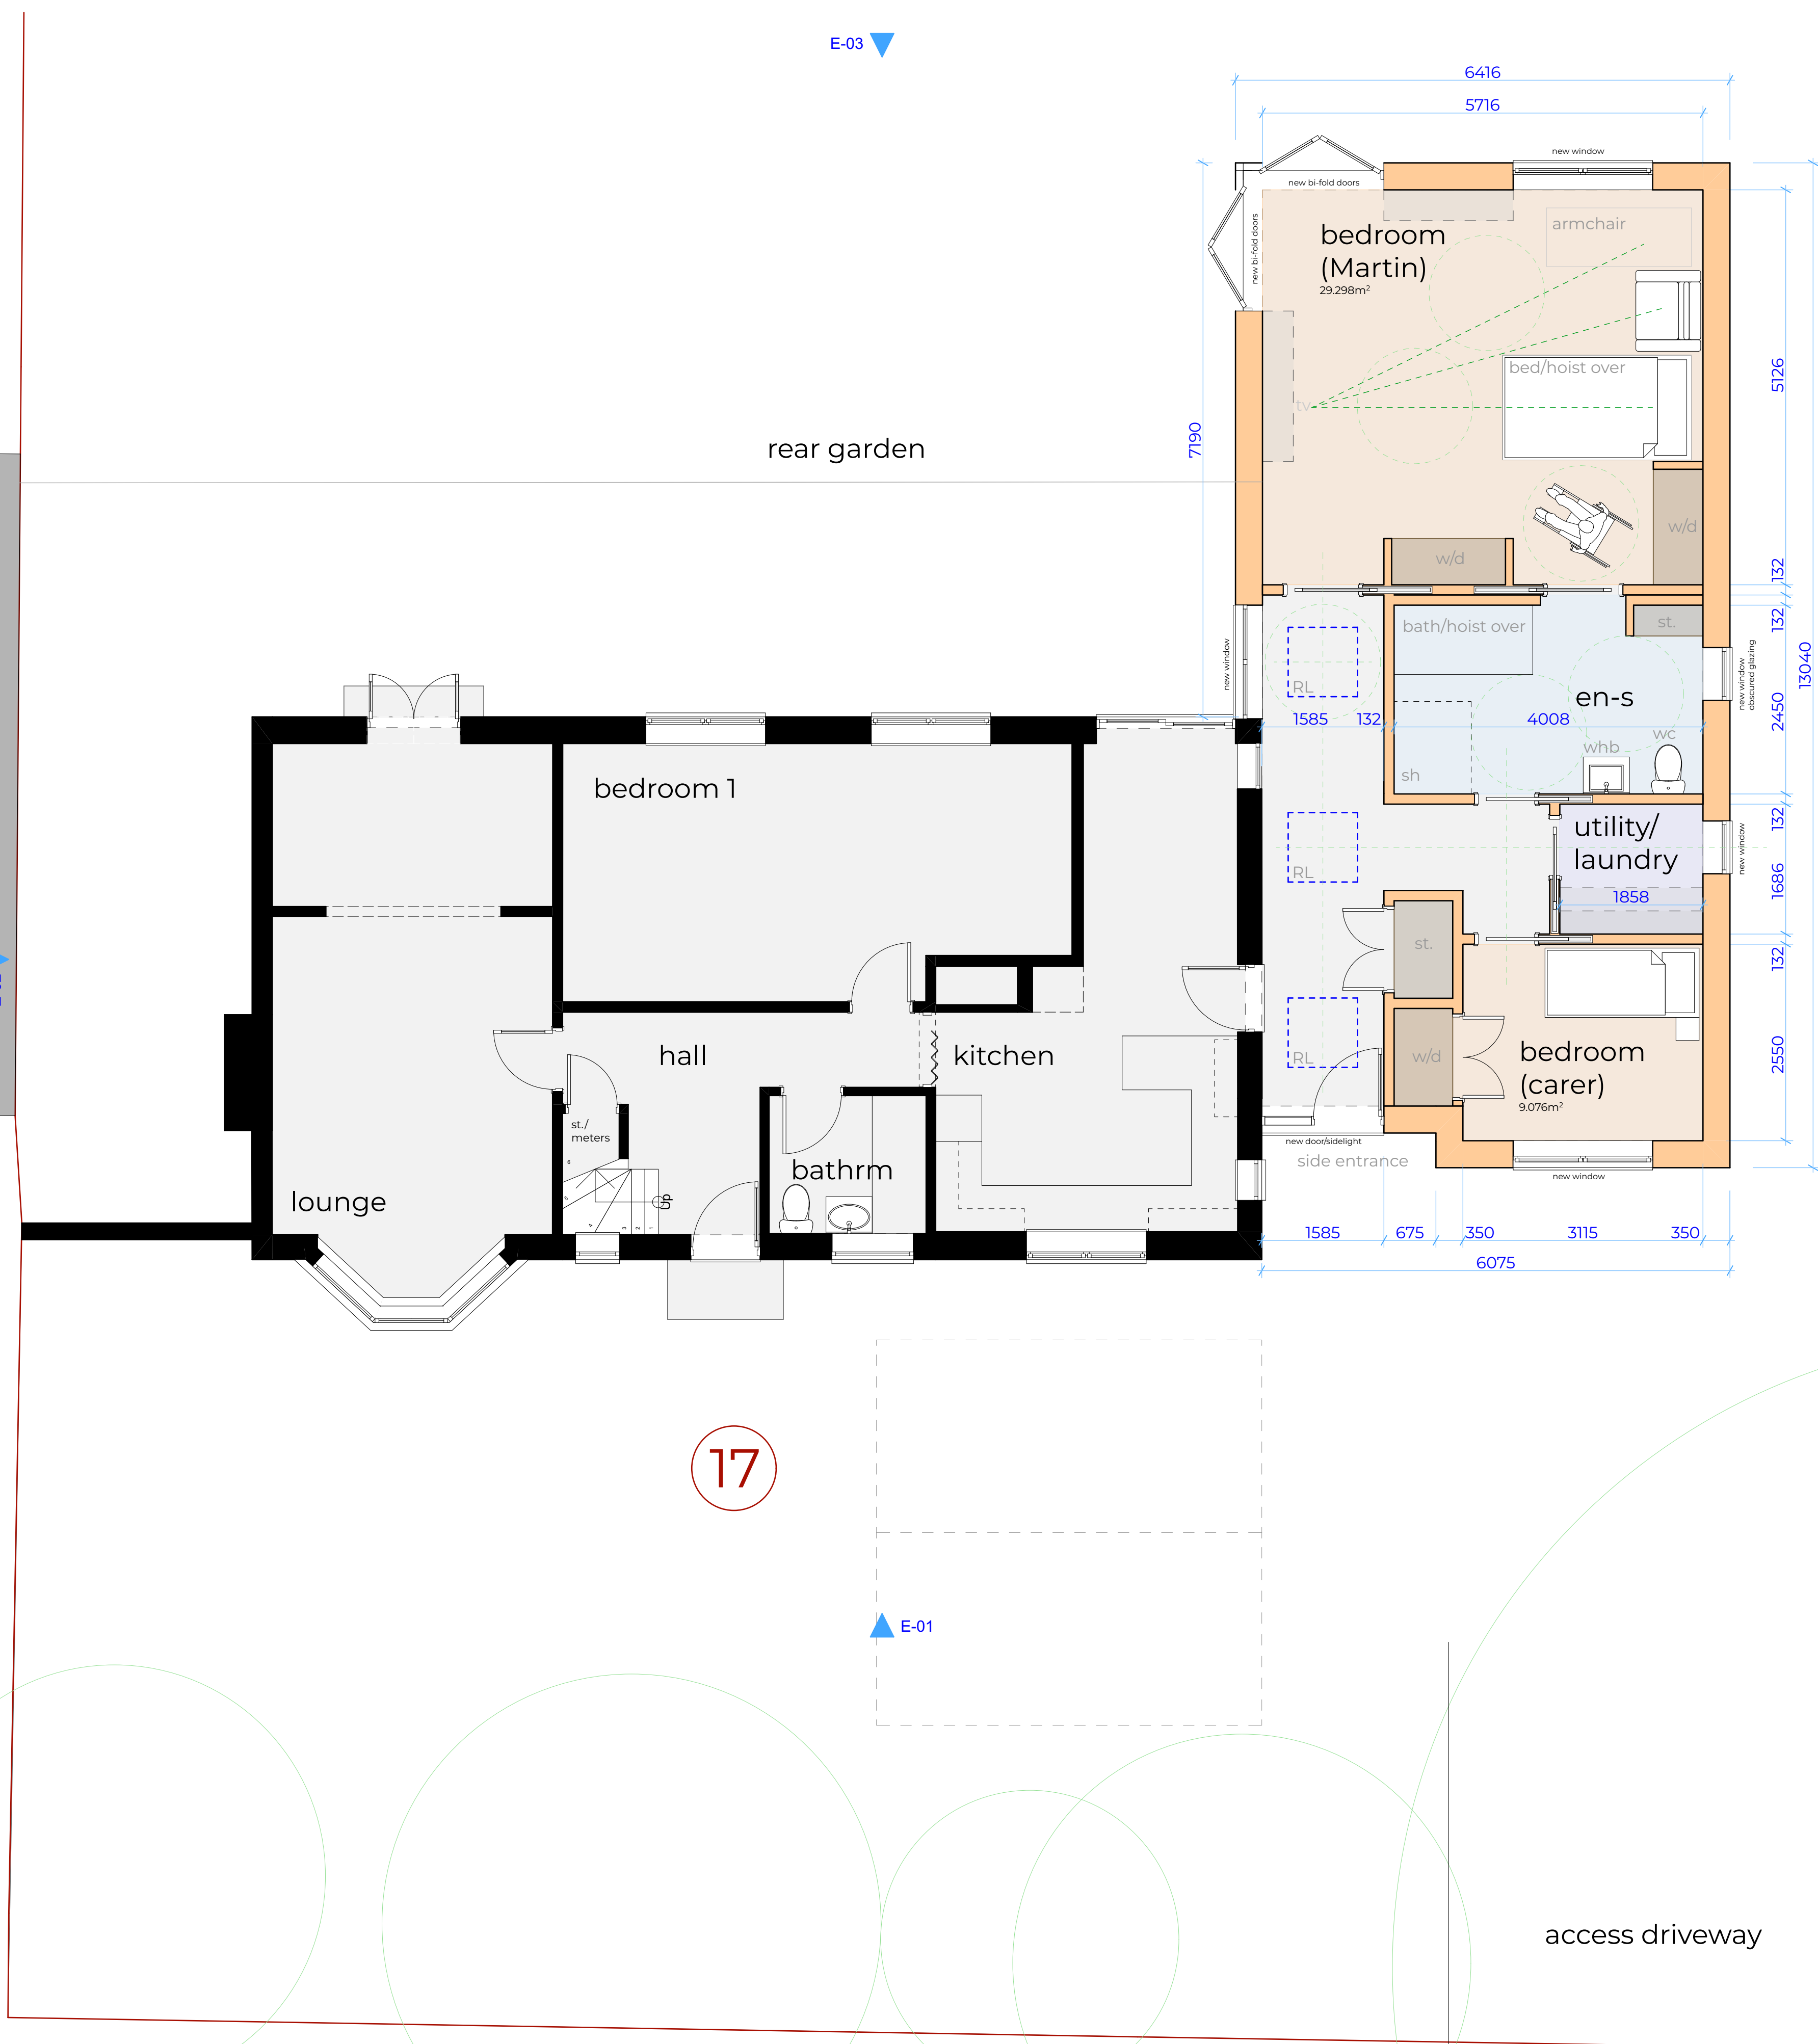
[illegible]

Client
Ms. V. MacKenzie and Mr. A. Jones

Proposed extension
17 St George's Avenue, Warblington. PO9
2RU.

drawing title

Proposed Site Plan (partial) +
Ground Floor Plan

date
12 December 2022

project number/drawing number
0751-01.004.01

scale
1:50

paper size
A1

[illegible]

☐ preliminary ☒ planning ☐ building regulations
☐ production ☐ tender ☐ construction ☐ as built ☐ other

The Steven Barlow Partnership
The Studio, 81 Manor Road,
Portsmouth, Hampshire. PO1 5LE
United Kingdom.

call +44 (0) 800 756 9776
email info@tsbp-architecture.co.uk

visit <https://tsbp-architecture.co.uk>

Only the original drawing should be relied on. Plans are liable to distortion in transmission to the web. Do not scale off this drawing in any event except for planning application purposes. Figured dimensions must be used in doubt contact THE STEVEN BARLOW PARTNERSHIP.

Contractor to check and verify all levels, datum's and dimensions on site and shall report any discrepancies omissions to THE STEVEN BARLOW PARTNERSHIP prior to commencement of work and during construct phase. This drawing is to be read and understood in conjunction with structural, mechanical, electrical and

This drawing including notes has been prepared and produced for the client named for the project detailed on the title block. It is to be read and understood in conjunction with structural, mechanical, electrical and any other consultants' documentation as may be applicable to the project prior to the commencement of work and its duration.

© Copyright 2022 - The Steven Barlow Partnership (TSBP Architecture)

Chartered Institute of Architectural Technologists Chartered Practice
Principal - Steven V. Barlow FCIAT

17 St George's Avenue, Warblington. PO9 2RU.