


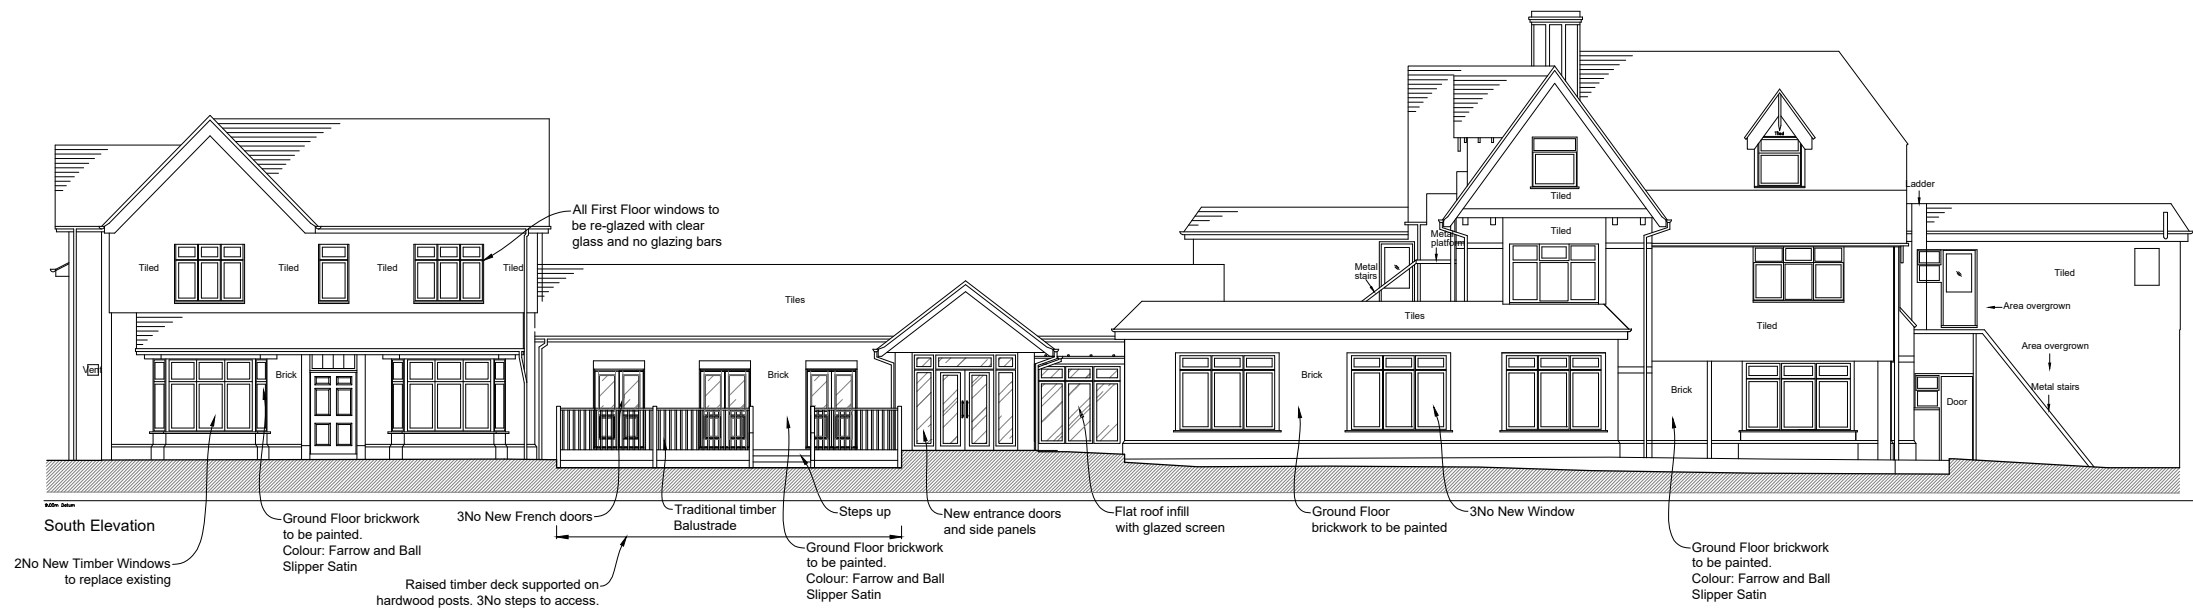

South Elevation

2No New Timber Windows to replace existing

Ground Floor brickwork to be painted. Colour: Farrow and Ball Slipper Satin

3No New French doors

Traditional timber Balustrade

Steps up

New entrance doors and side panels

Flat roof infill with glazed screen

Ground Floor brickwork to be painted



3No New Window

Ground Floor brickwork to be painted. Colour: Farrow and Ball Slipper Satin


Raised timber deck supported on hardwood posts. 3No steps to access.

REVISIONS		
Rev A	09/08/23	Elevations relabelled
Rev B	25/10/23	West elevation amended
Rev C	23/02/24	All elevations amended to reflect changes on plans
Rev D	26/02/24	Windows changed to French doors on South Elevation
Rev E	23.04.24	Update to windows, French doors and Entrance doors. Change balustrade material to raised deck. Add colour reference to painted brick

NOTE

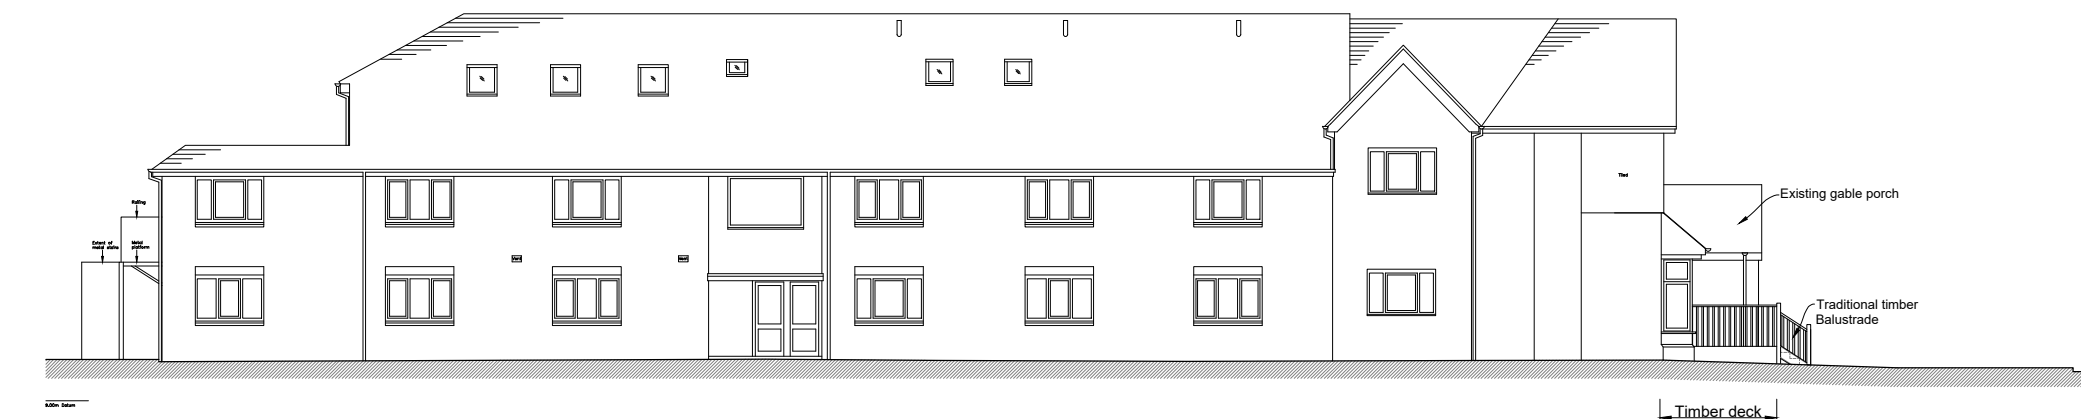 

West Elevation

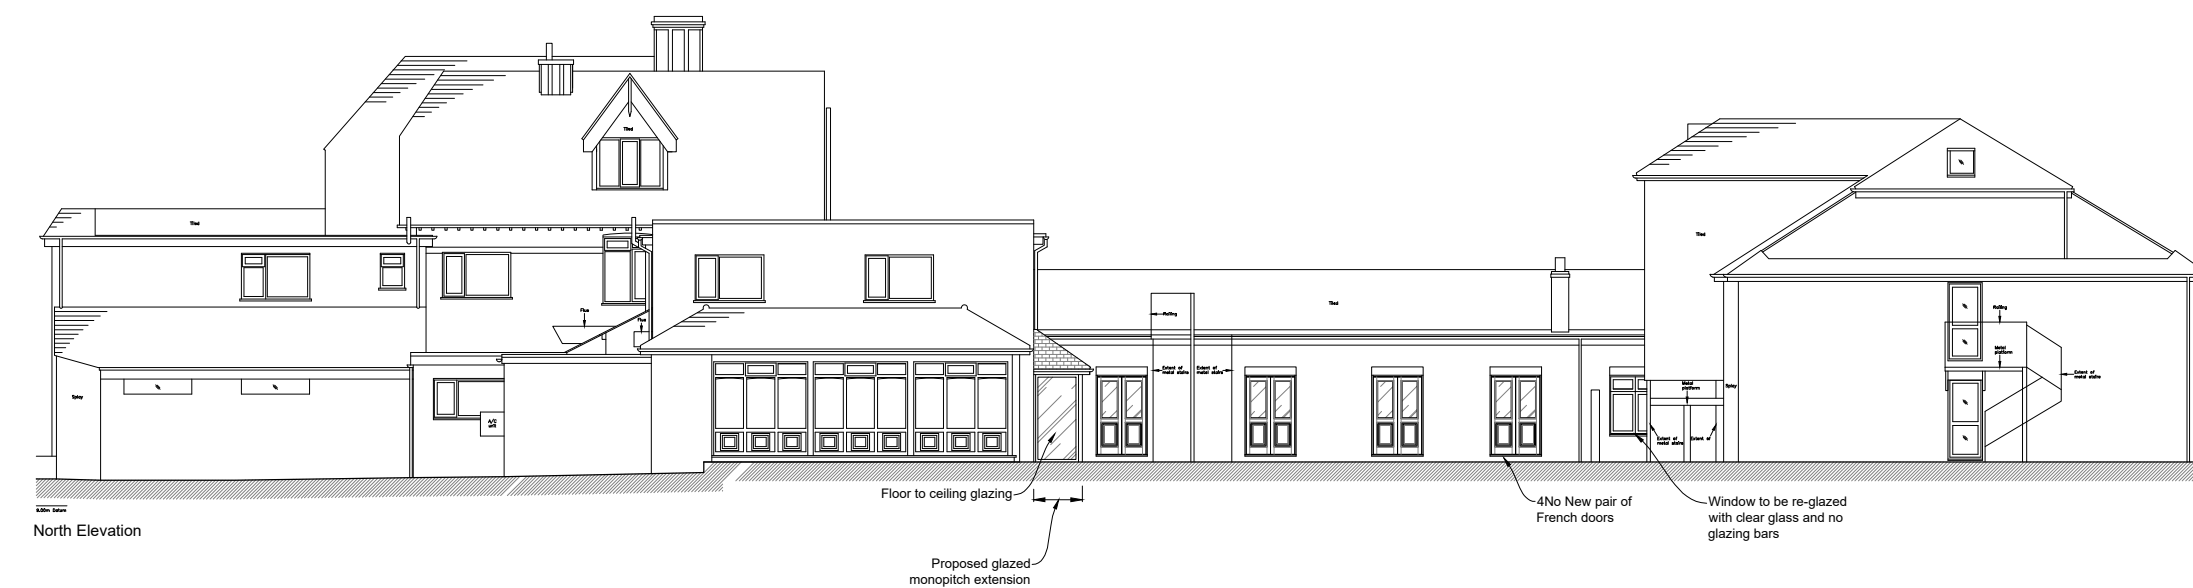

North Elevation

(PROPOSED)

PROJECT		Brookfield Hotel Havant Road PO10 7LF
DRAWING TITLE		South, West and North Elevations As Proposed
SCALE	DATE	
1:100@A1	17:07:23	
1:200@A3		
DRAWING NUMBER	REVISION	
1864/06	E	