



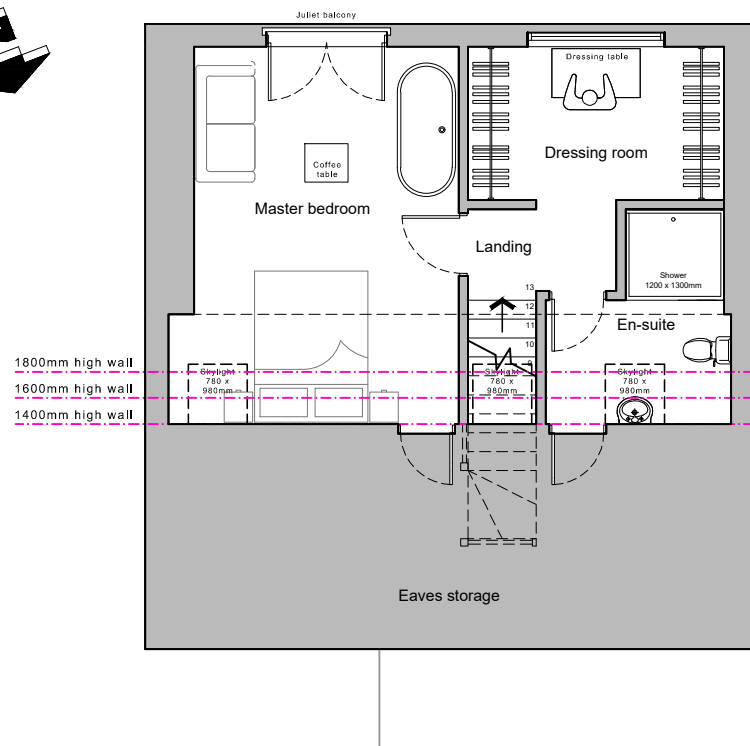


Second floor plan

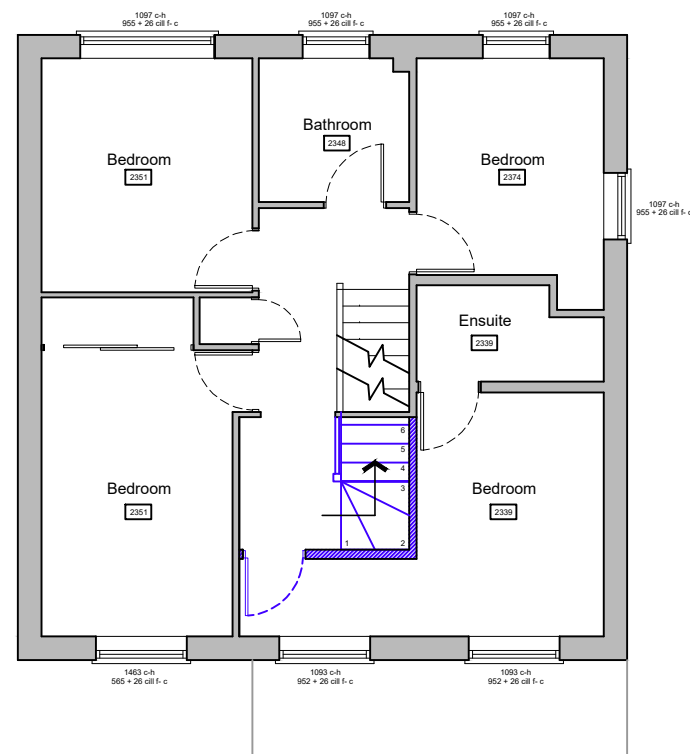

First floor plan scale 1:100
(ground floor unchanged in new proposal)




- 1 Roof light (Velux or similar product)
- 2 UpVC windows to match existing
- 3 Single ply flat roof
- 4 Durasid weatherboard cladding
- 5 Juliet balcony

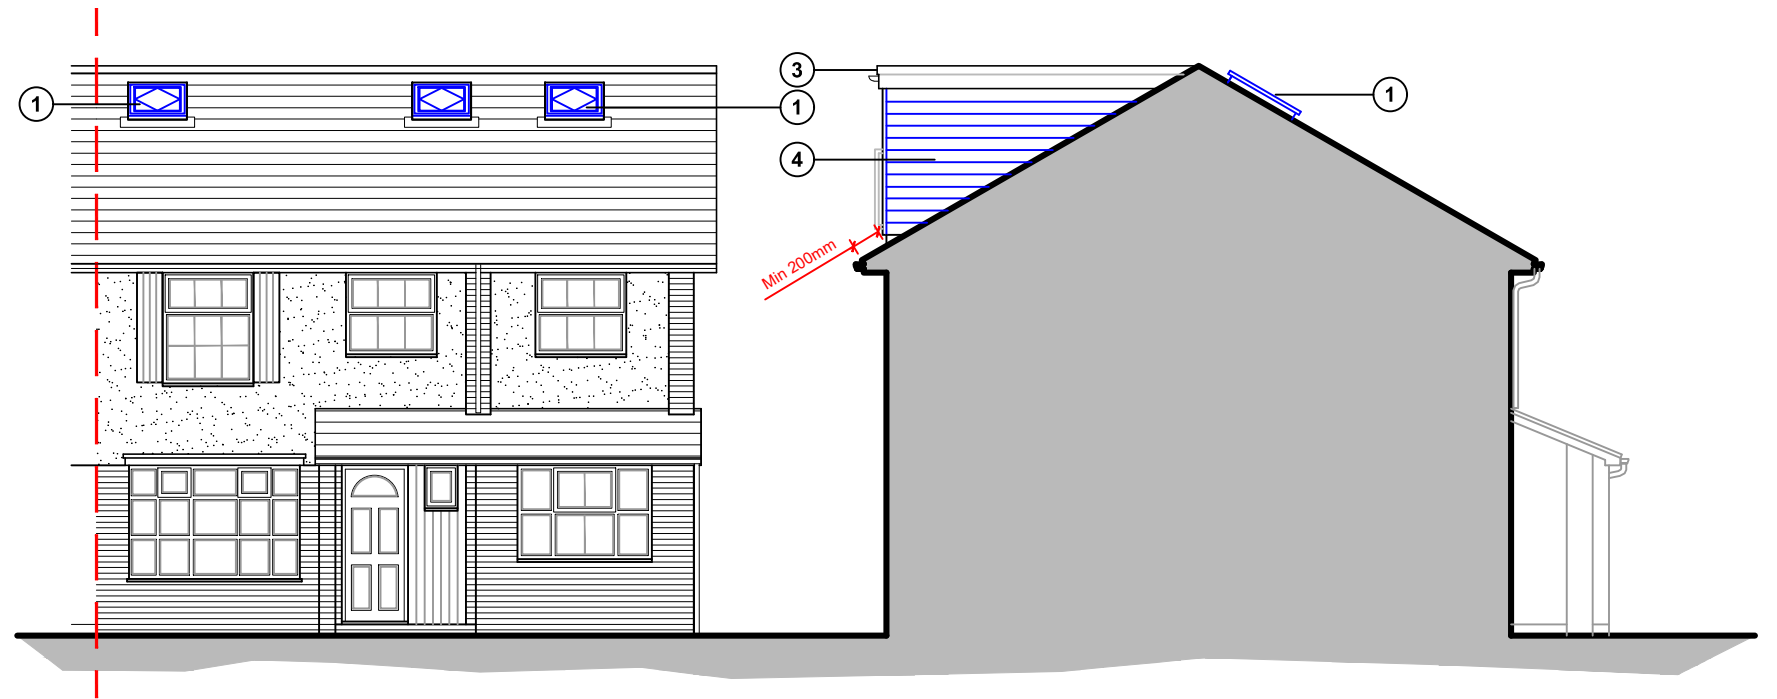

North (front) elevation

East (side) elevation

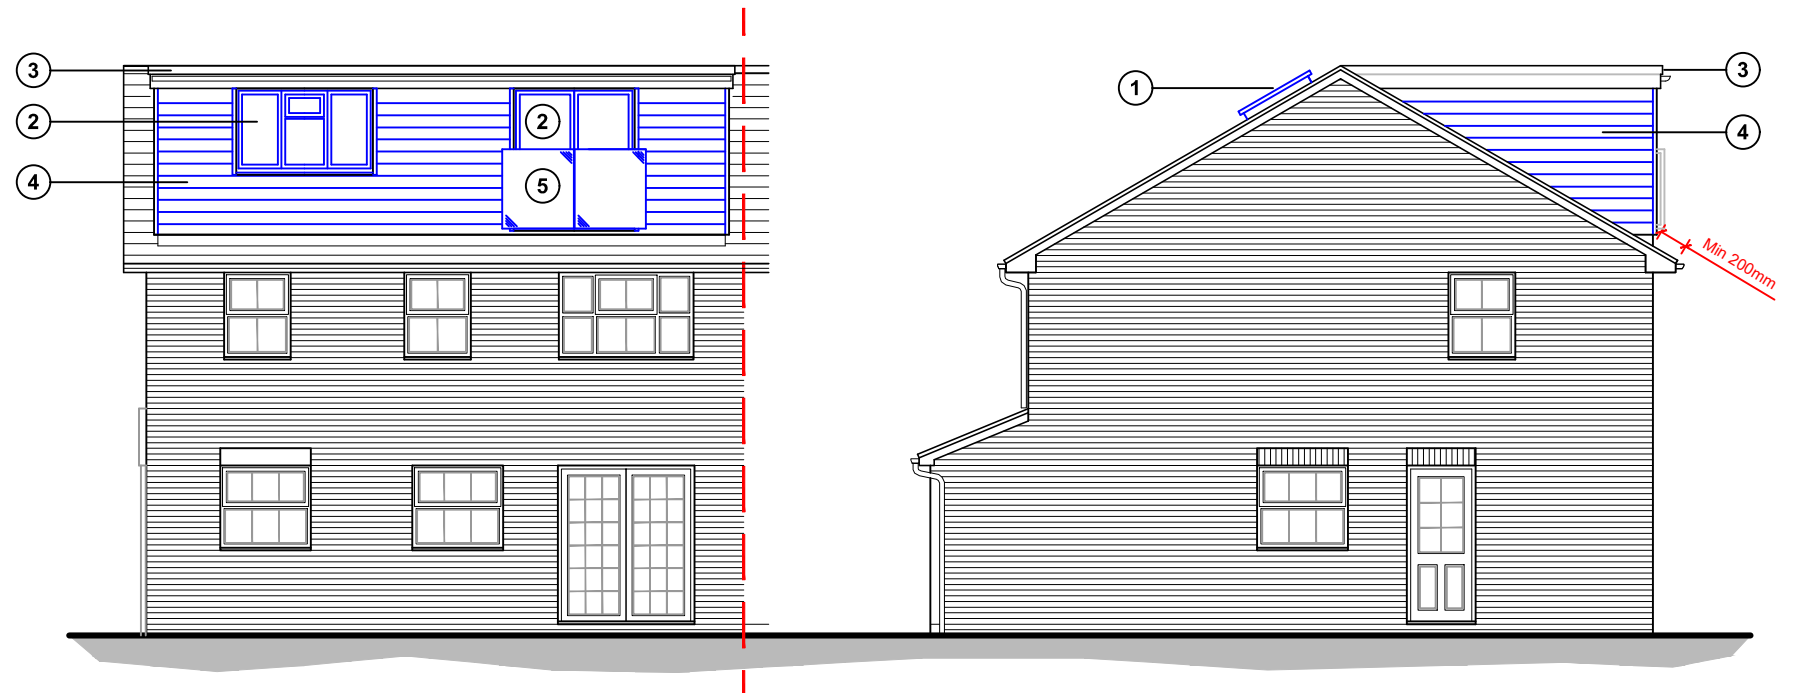

South (rear) elevation

West (side) elevation

Proposed floor plans & elevations scale 1:100

For MR & MRS GREENWAY	Title PROPOSED FLOOR PLANS & ELEVATIONS	Office Tel: 01243 933732
Project PROPOSED EXTENSIONS AT 40 OAKMEADOW CLOSE, EMSWORTH, PO10 7RL	Date SEPT 2022	Email: admin@jb-architecture.com
	Drawn JB	Scale 1:100 @ A3
	Job Number PL.633.22	Checked -
	Drawing Number -03	Revision A
		Web: www.jb-architecture.com

