



proposed east elevation

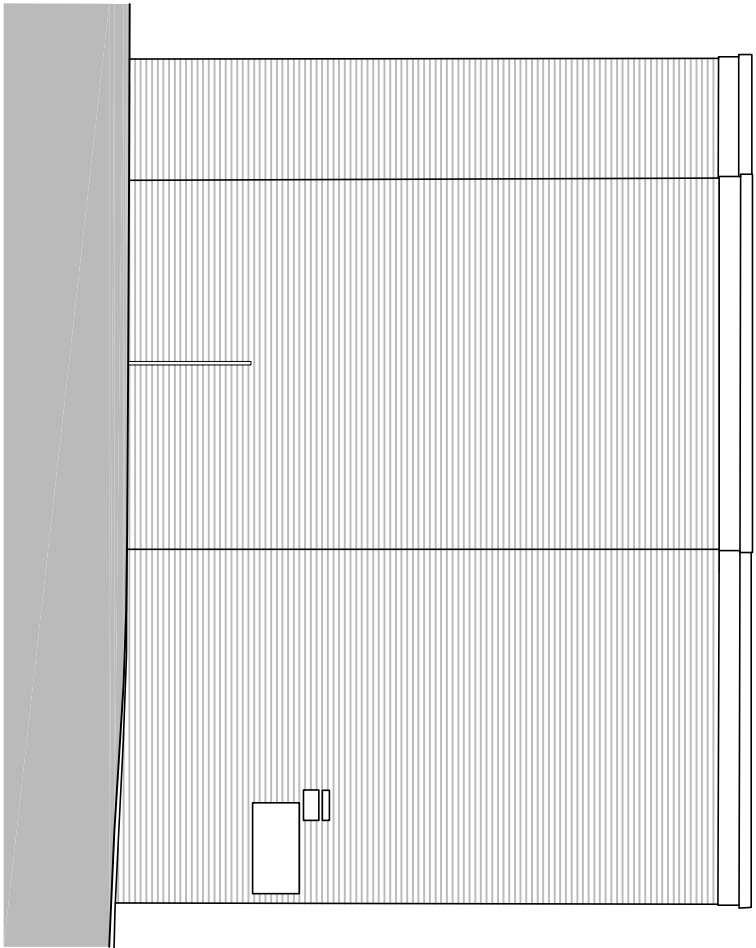


proposed west elevation




proposed south elevation

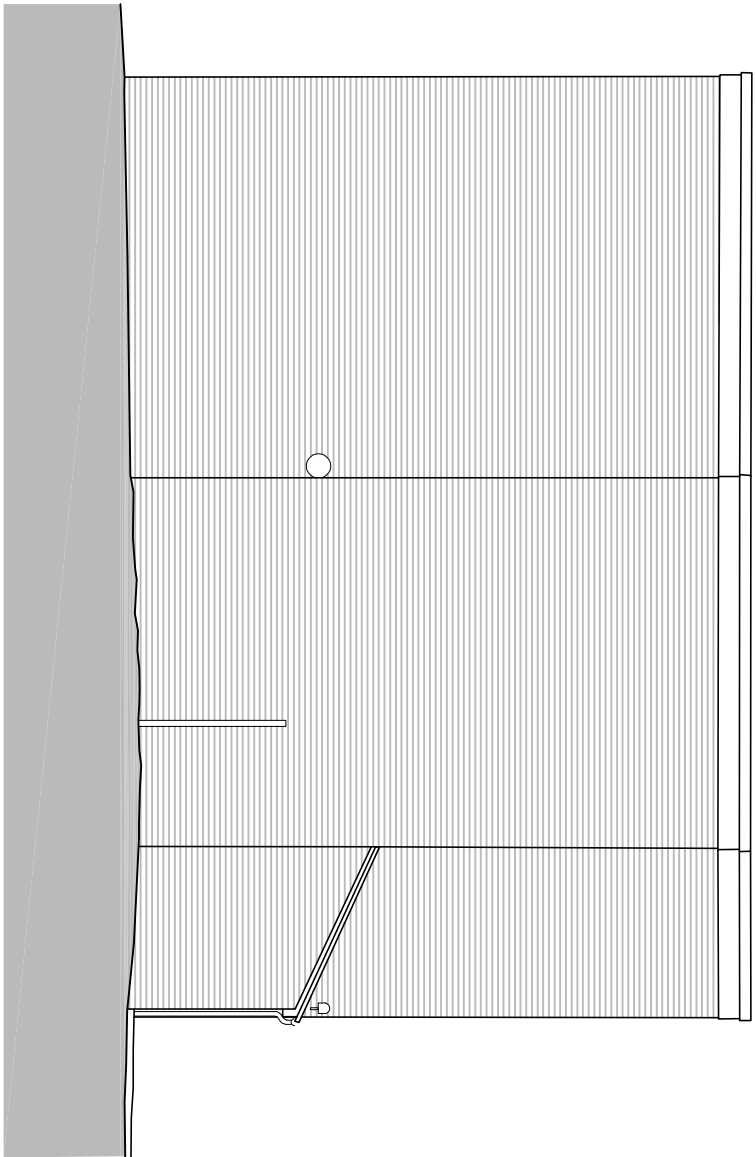

proposed north elevation

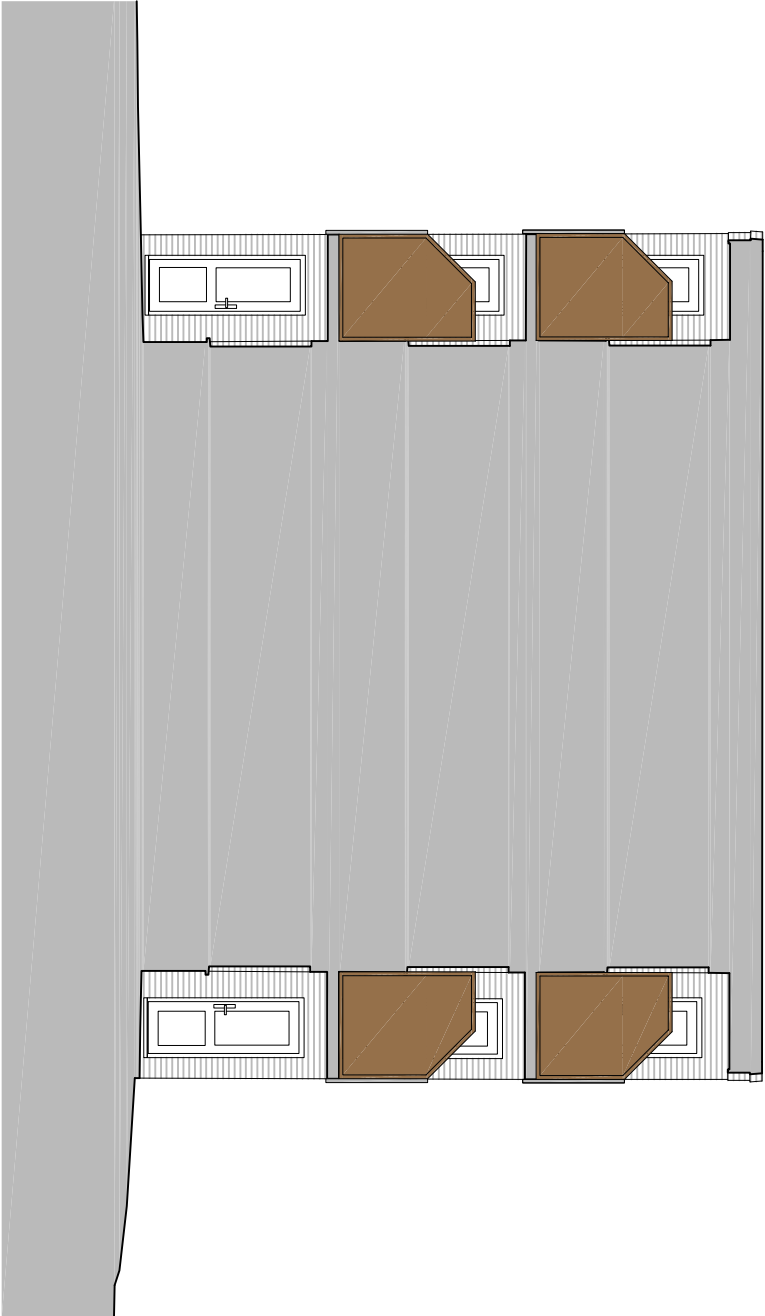

proposed section a-a

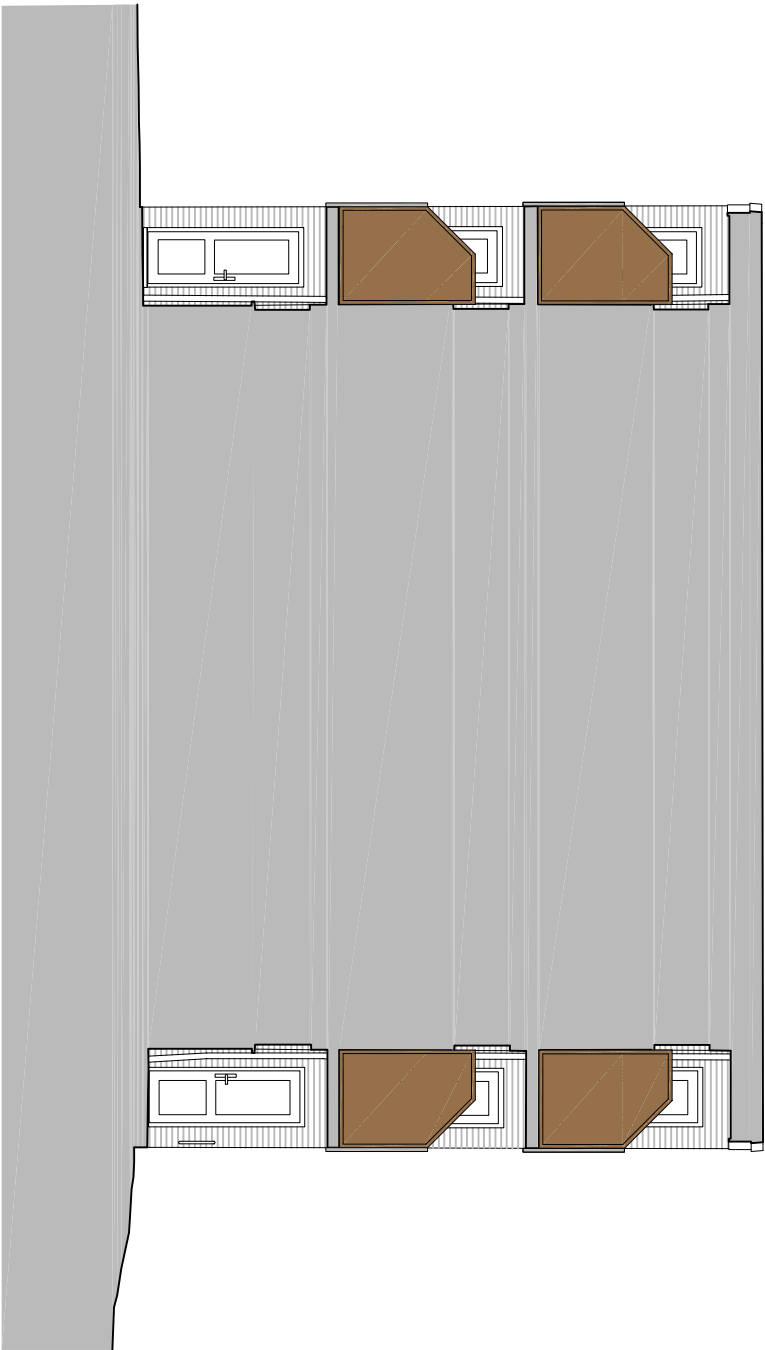

proposed section b-b

proposed elevations [A1 1:100]

notes

This drawing is the copyright of the **pdp architecture llp** and must not be reproduced in whole or part or used for the execution of works without their permission.
all dimensions to be checked on site prior to commencement of construction works and the architect notified of any discrepancy.
figured dimensions are to be used in preference to scaled dimensions.
no deviation from the drawing will be permitted without prior consent of the architect.
all drawings are prepared subject to a full measured and structural survey of the buildings and site.
all structural work is subject to the appointment of a structural engineer to confirm and agree the structural proposals.
os planning licence no. 100020449.

health & safety:
exceptional risks involving specific methods of construction or exceptional maintenance issues can be found within the designers risk assessment.


Scale width 50 mm @ a1 - 25 mm @ a3		
revision	notes	date

drawn/checked

client		



PLANNING

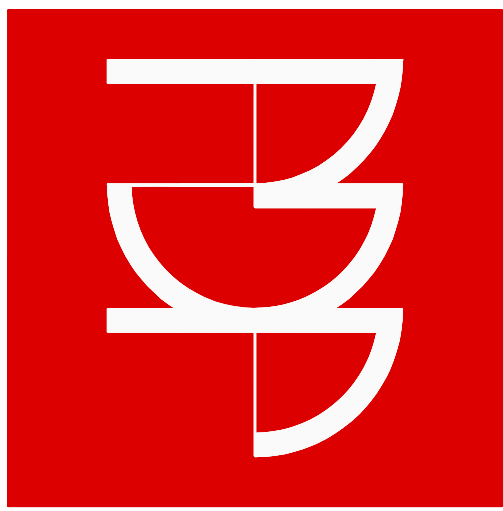

pdp architecture llp
chartered architects town planning
interior design consultants
2 beechworth road havant
hampshire po9 1ax
tel 023 9248 1100
fax 023 9247 5050
email pdp@pdp-architects.co.uk
www.pdp-architects.co.uk

project		Proposed Development Hart Plain House Dryden Close, Waterlooville
detail		Proposed Elevations
drawn	checked	
date	status	
Sept 2022	Planning	
a1 scale 1:100	a3 scale 1:200	28145-PD220