


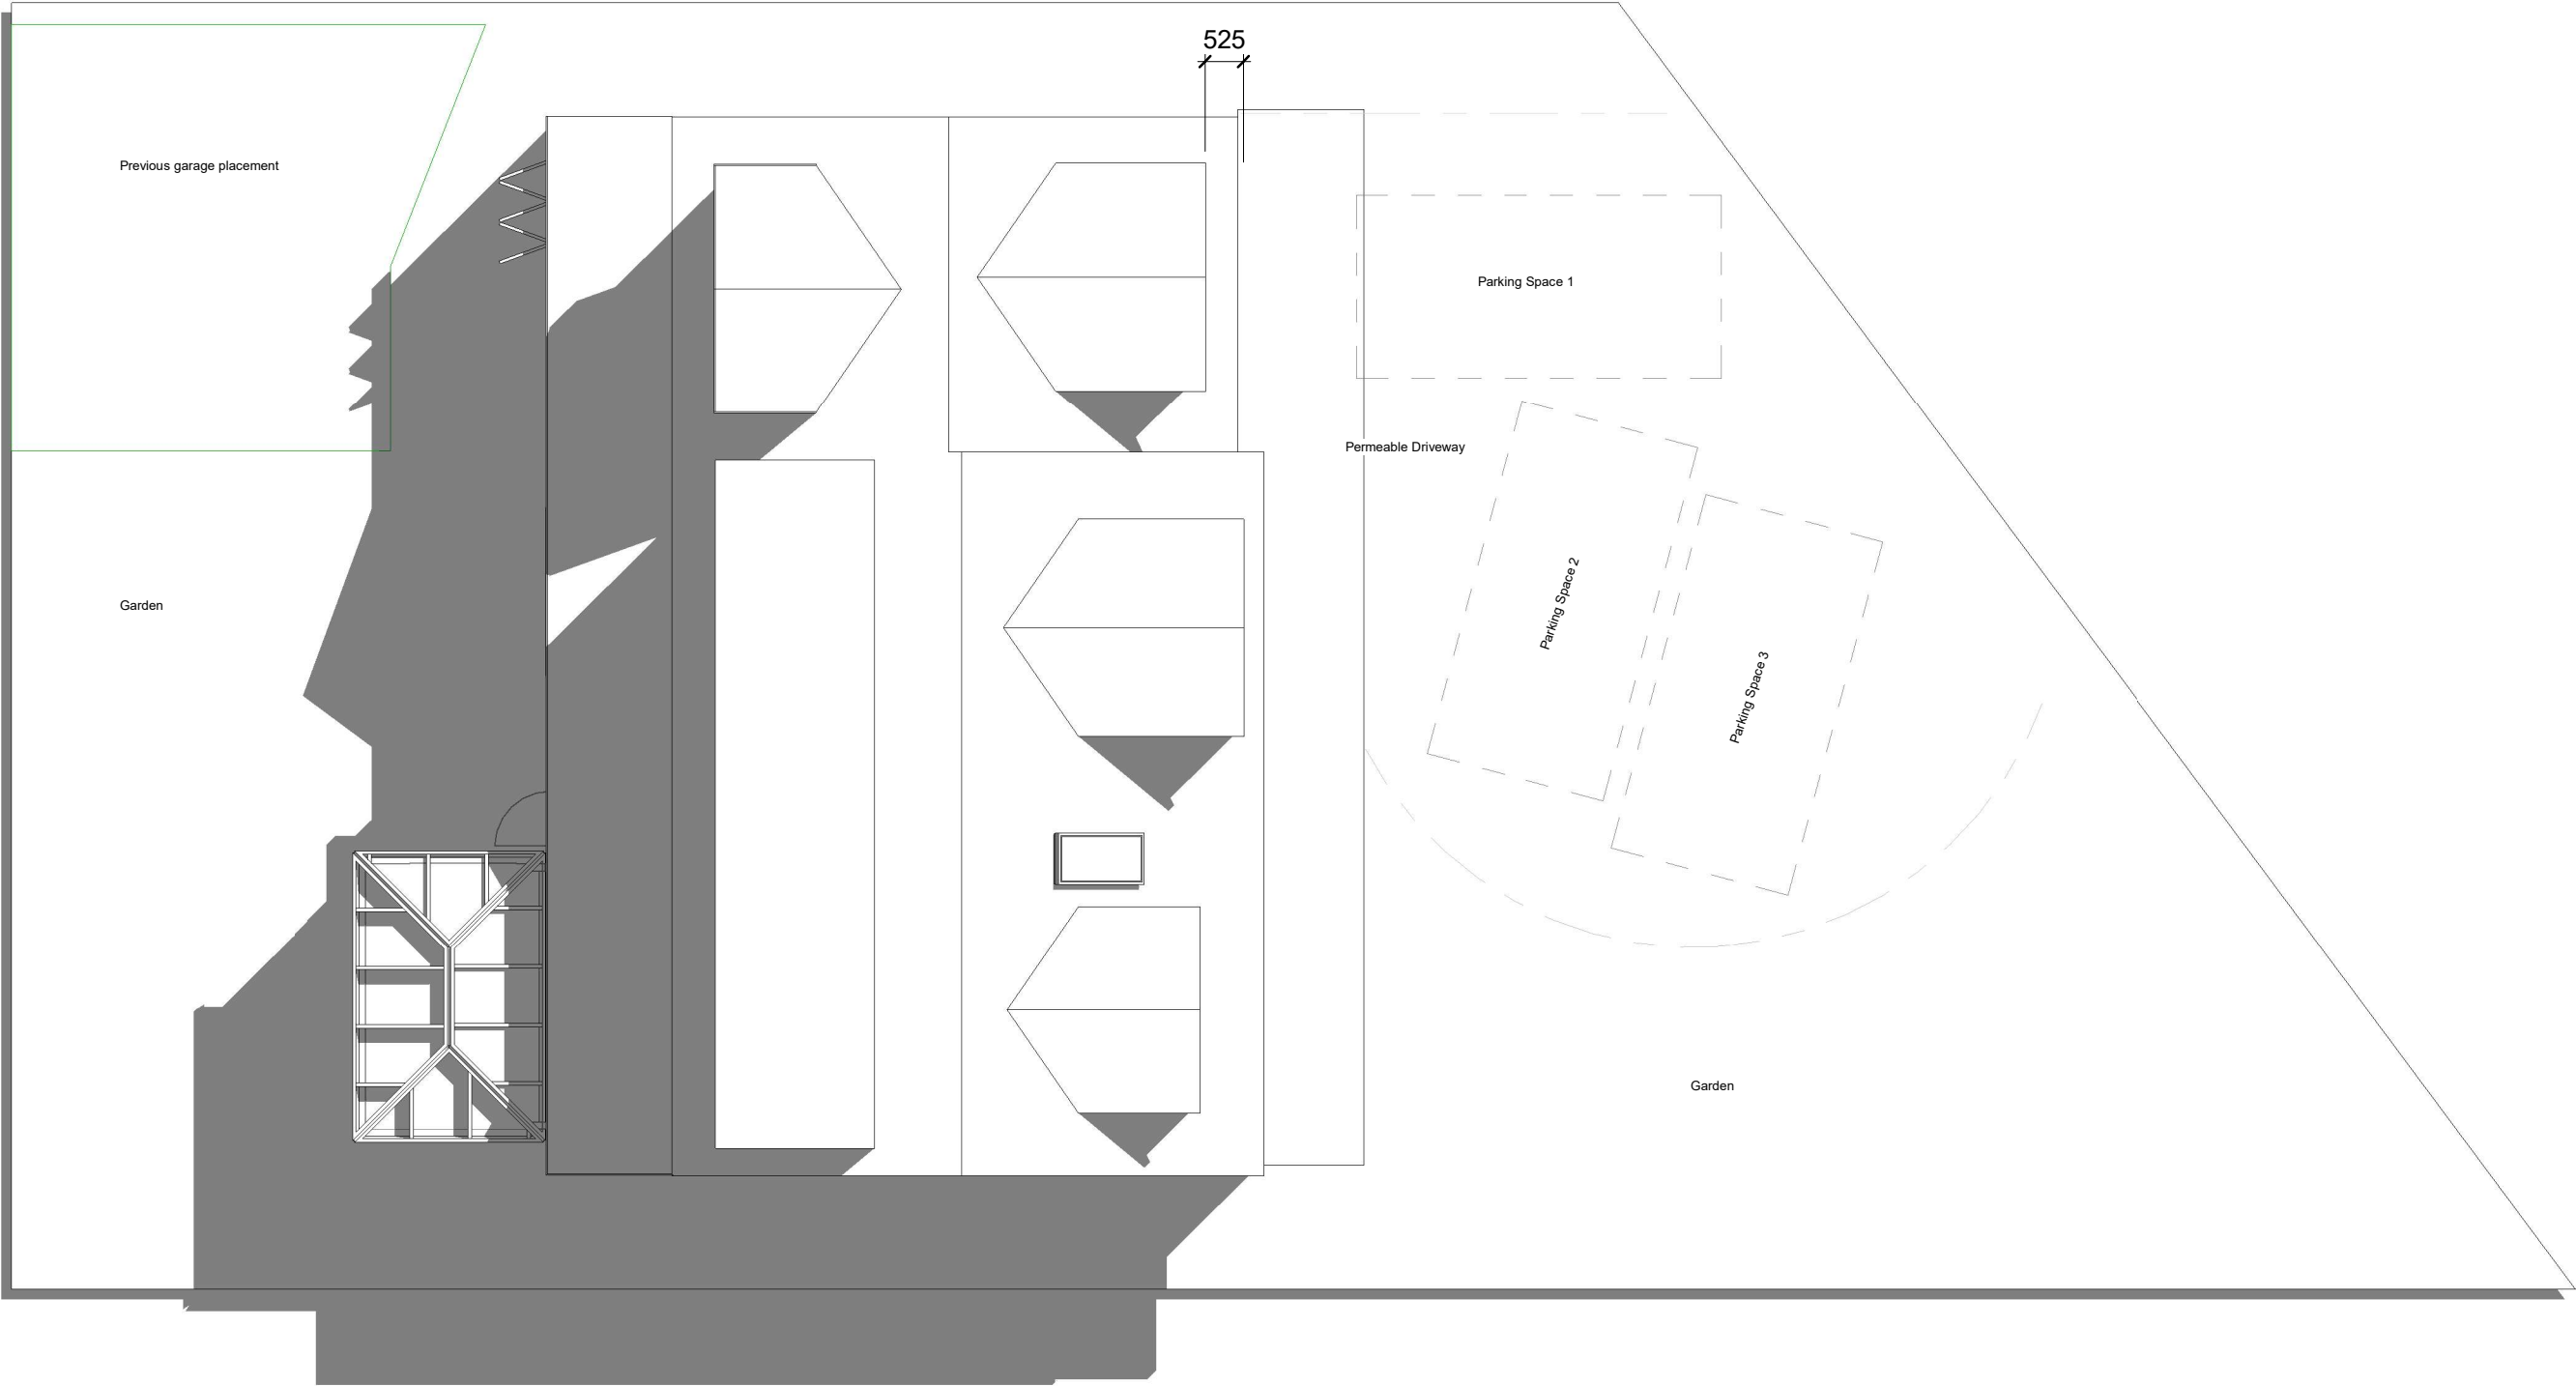

Roof & Parking Plan

1:500		50
1:200		20
1:100		10
1:50		5

pd

parkers

executive

design

All measurement to be checked on site prior to any commenment
(C) Copyright of Parkers Design (Southern) Limited. Any reproduction of these drawings will require written authority from the copyright owner.

Parkers Design Limited - The Studio @ 90, PO9 2PR
www.pexd.co.uk - info@pexd.co.uk - 07776 008822

PROJECT	82 Lovedean Lane PO8 9SS			
SHEET	Roof Plan			
CLIENT		Duff		
Date	Issue Date	Scale (@ A3)	1 : 100	
Drawn by	SW	DRAWING NUMBER	REV	
Checked by	SR	P 0		