




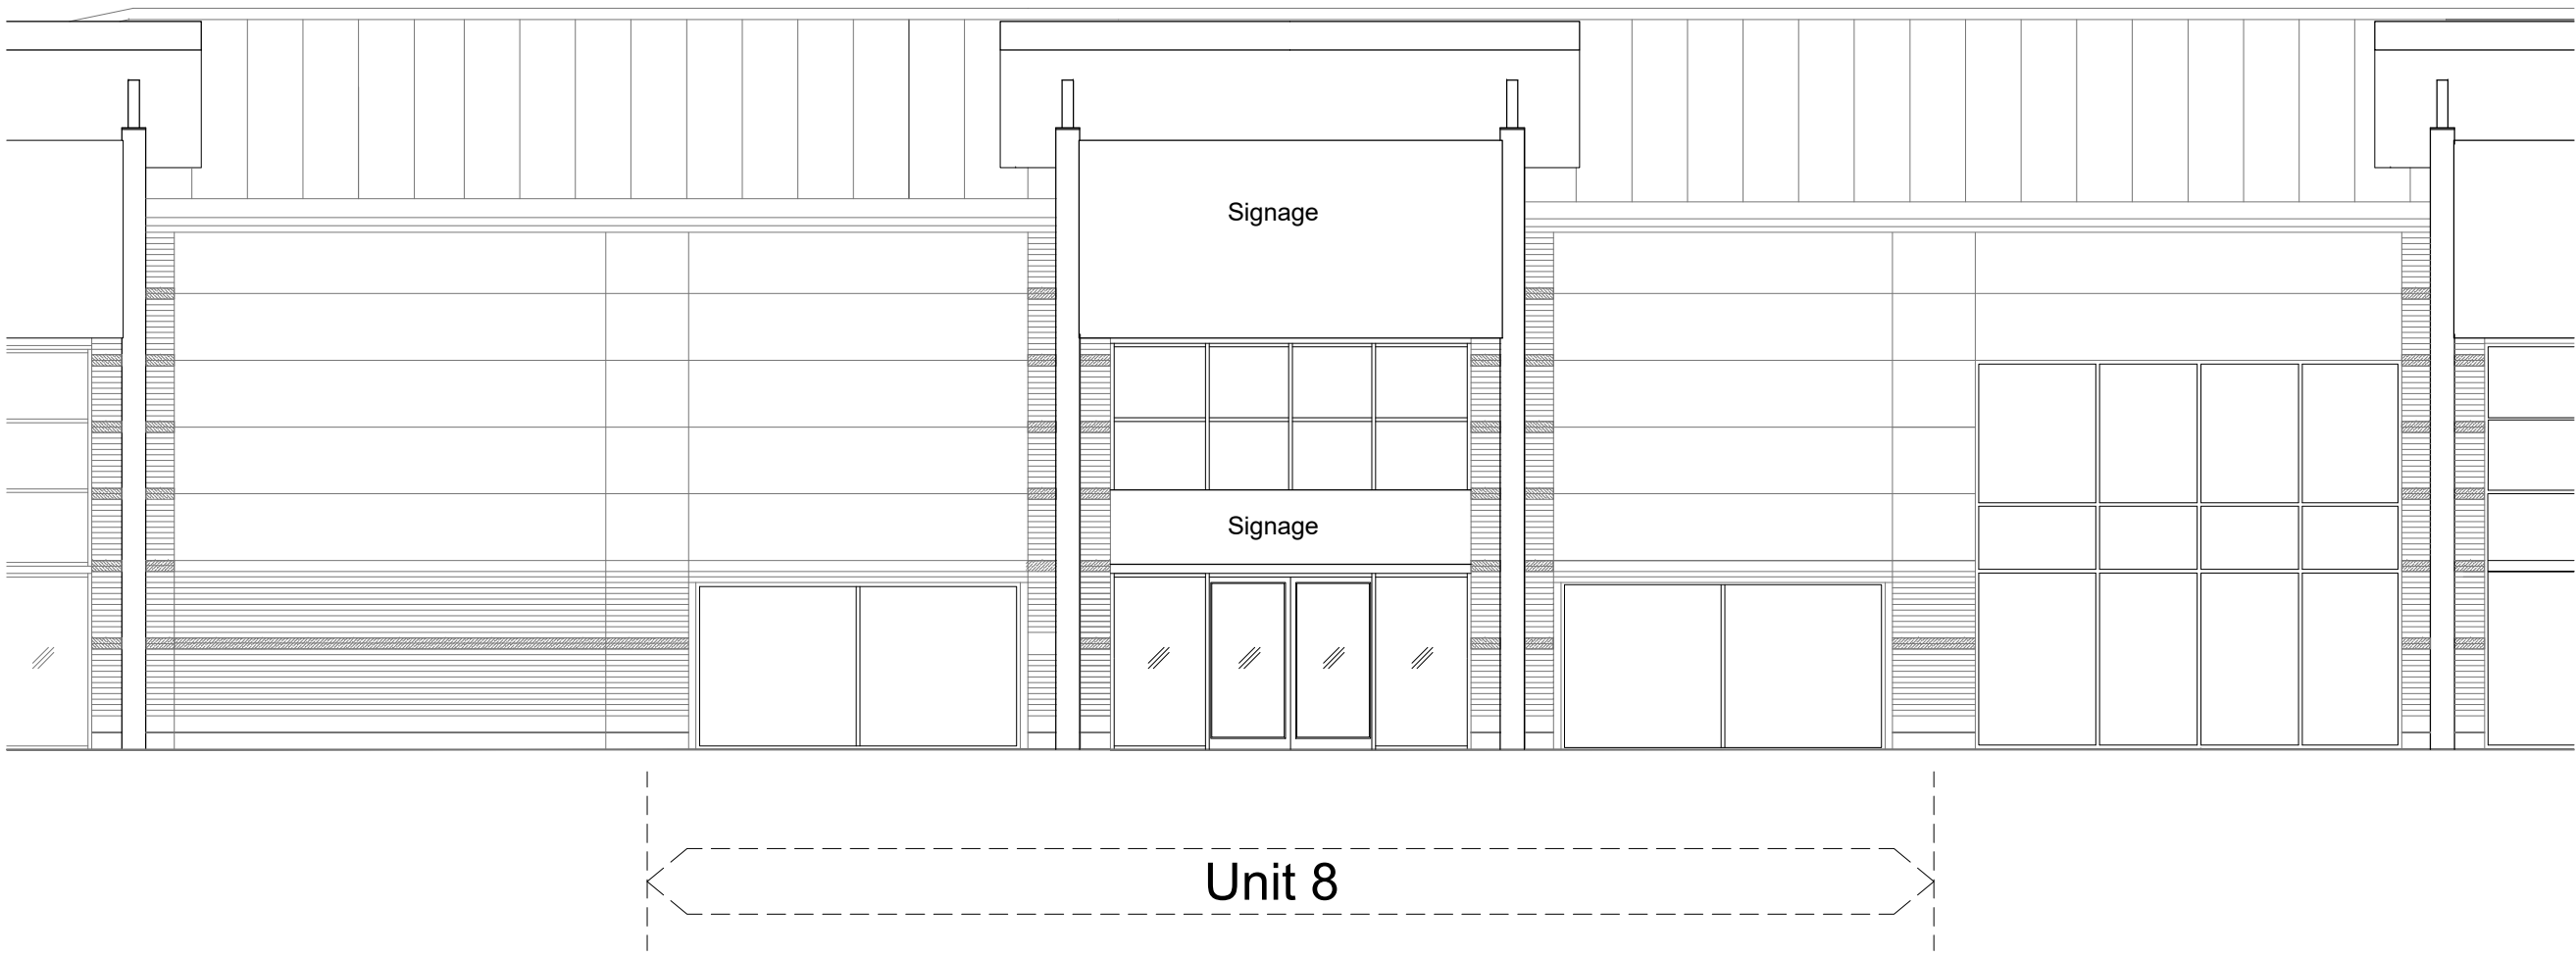


EXISTING FRONT ELEVATION

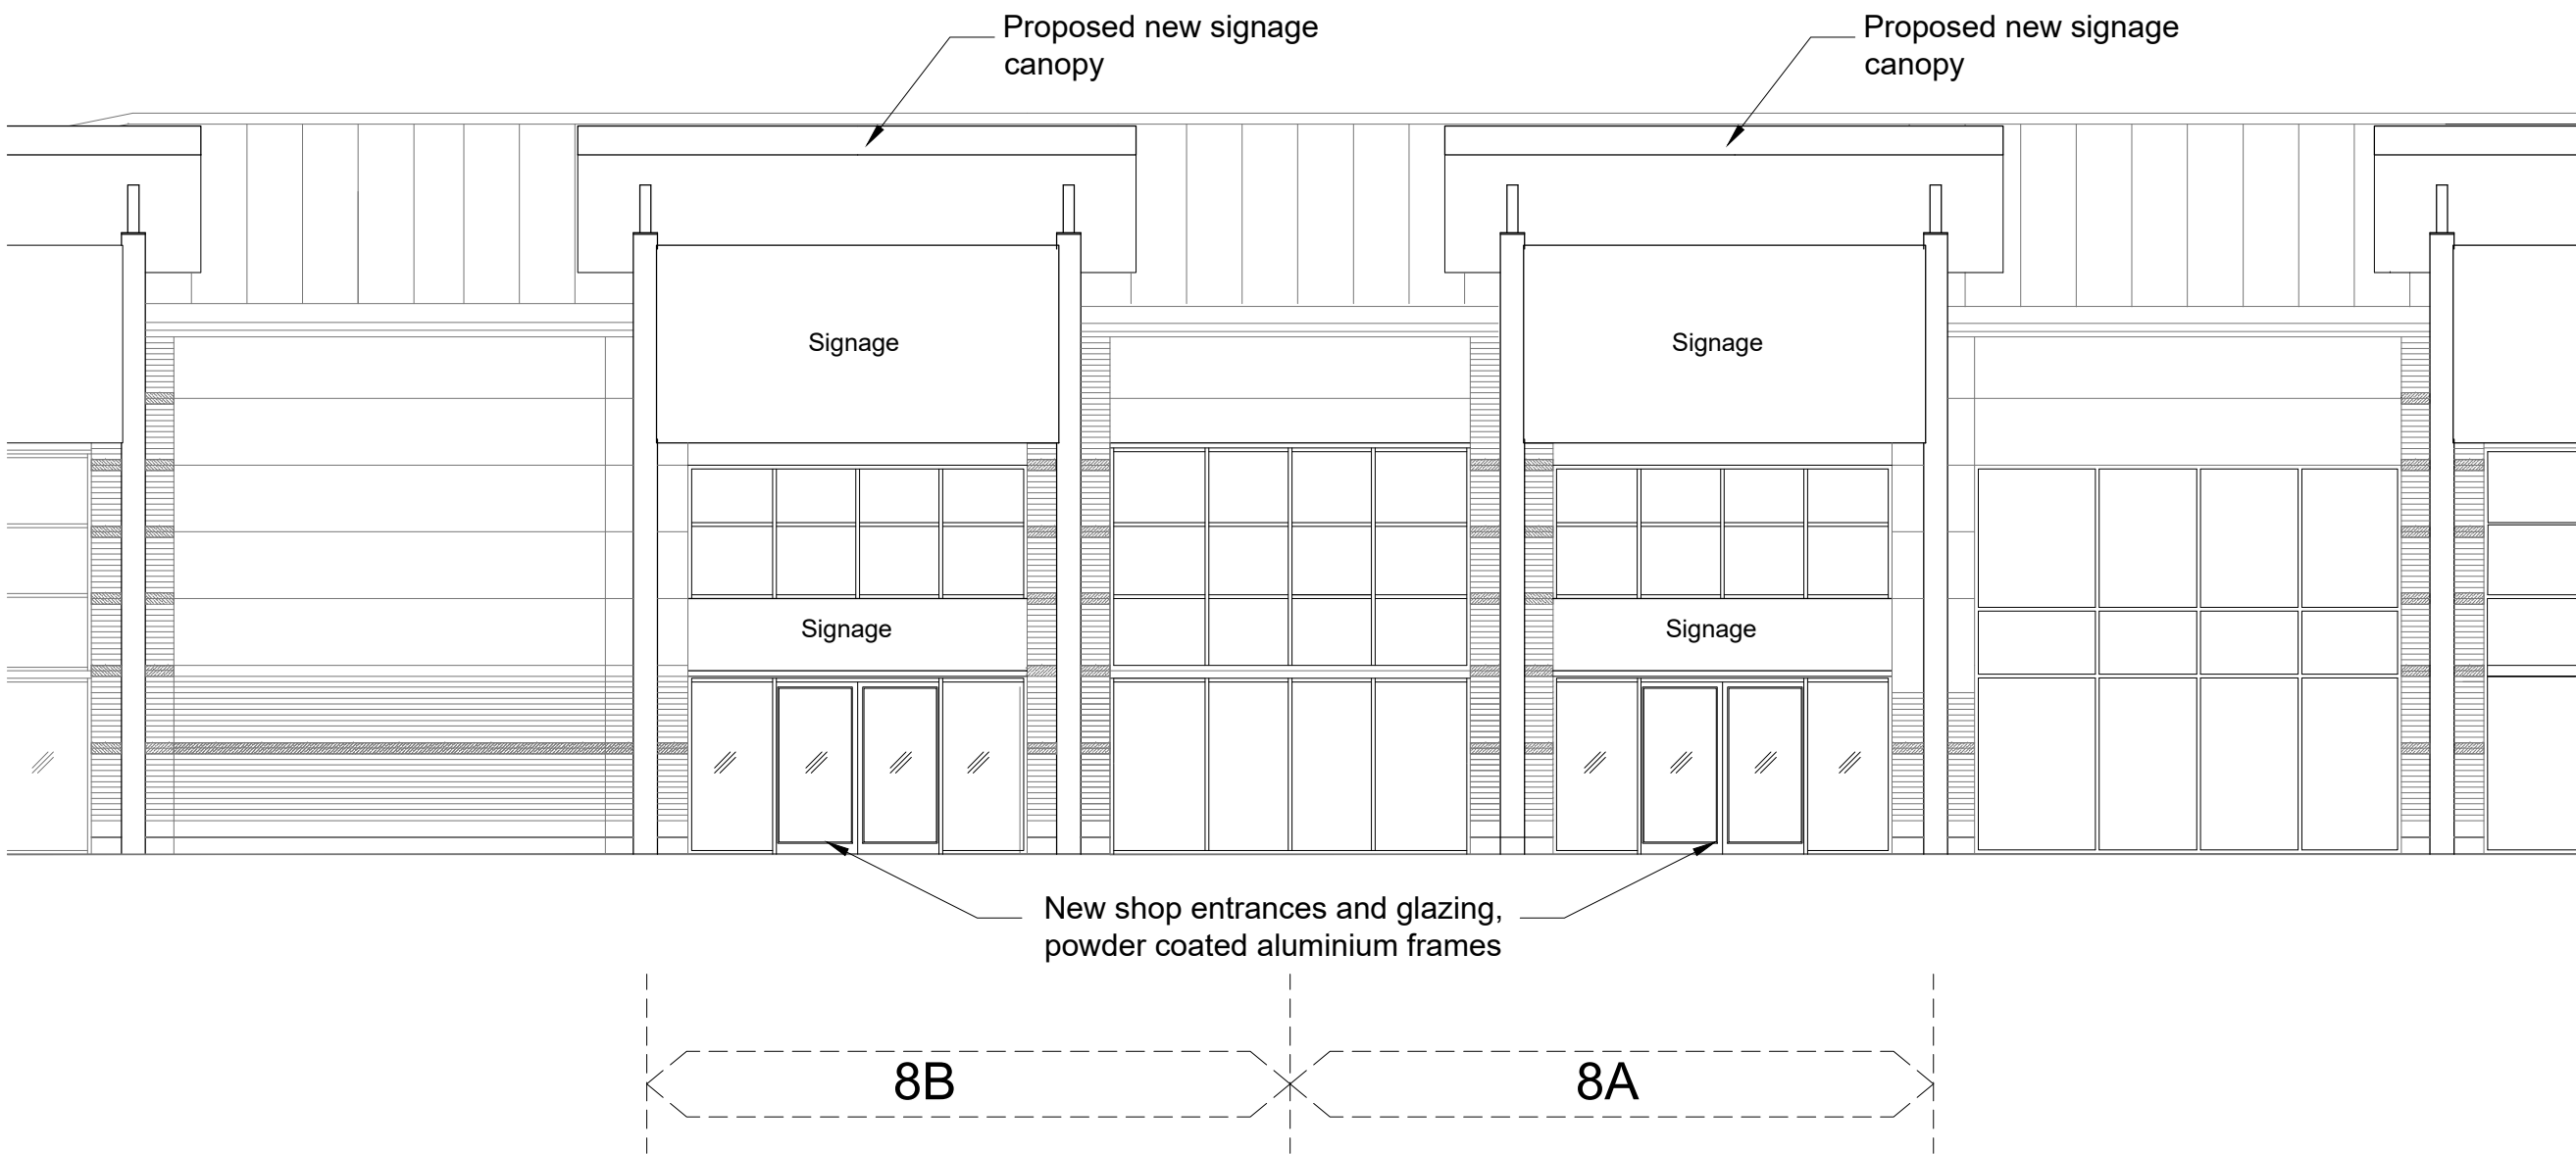

PROPOSED FRONT ELEVATION

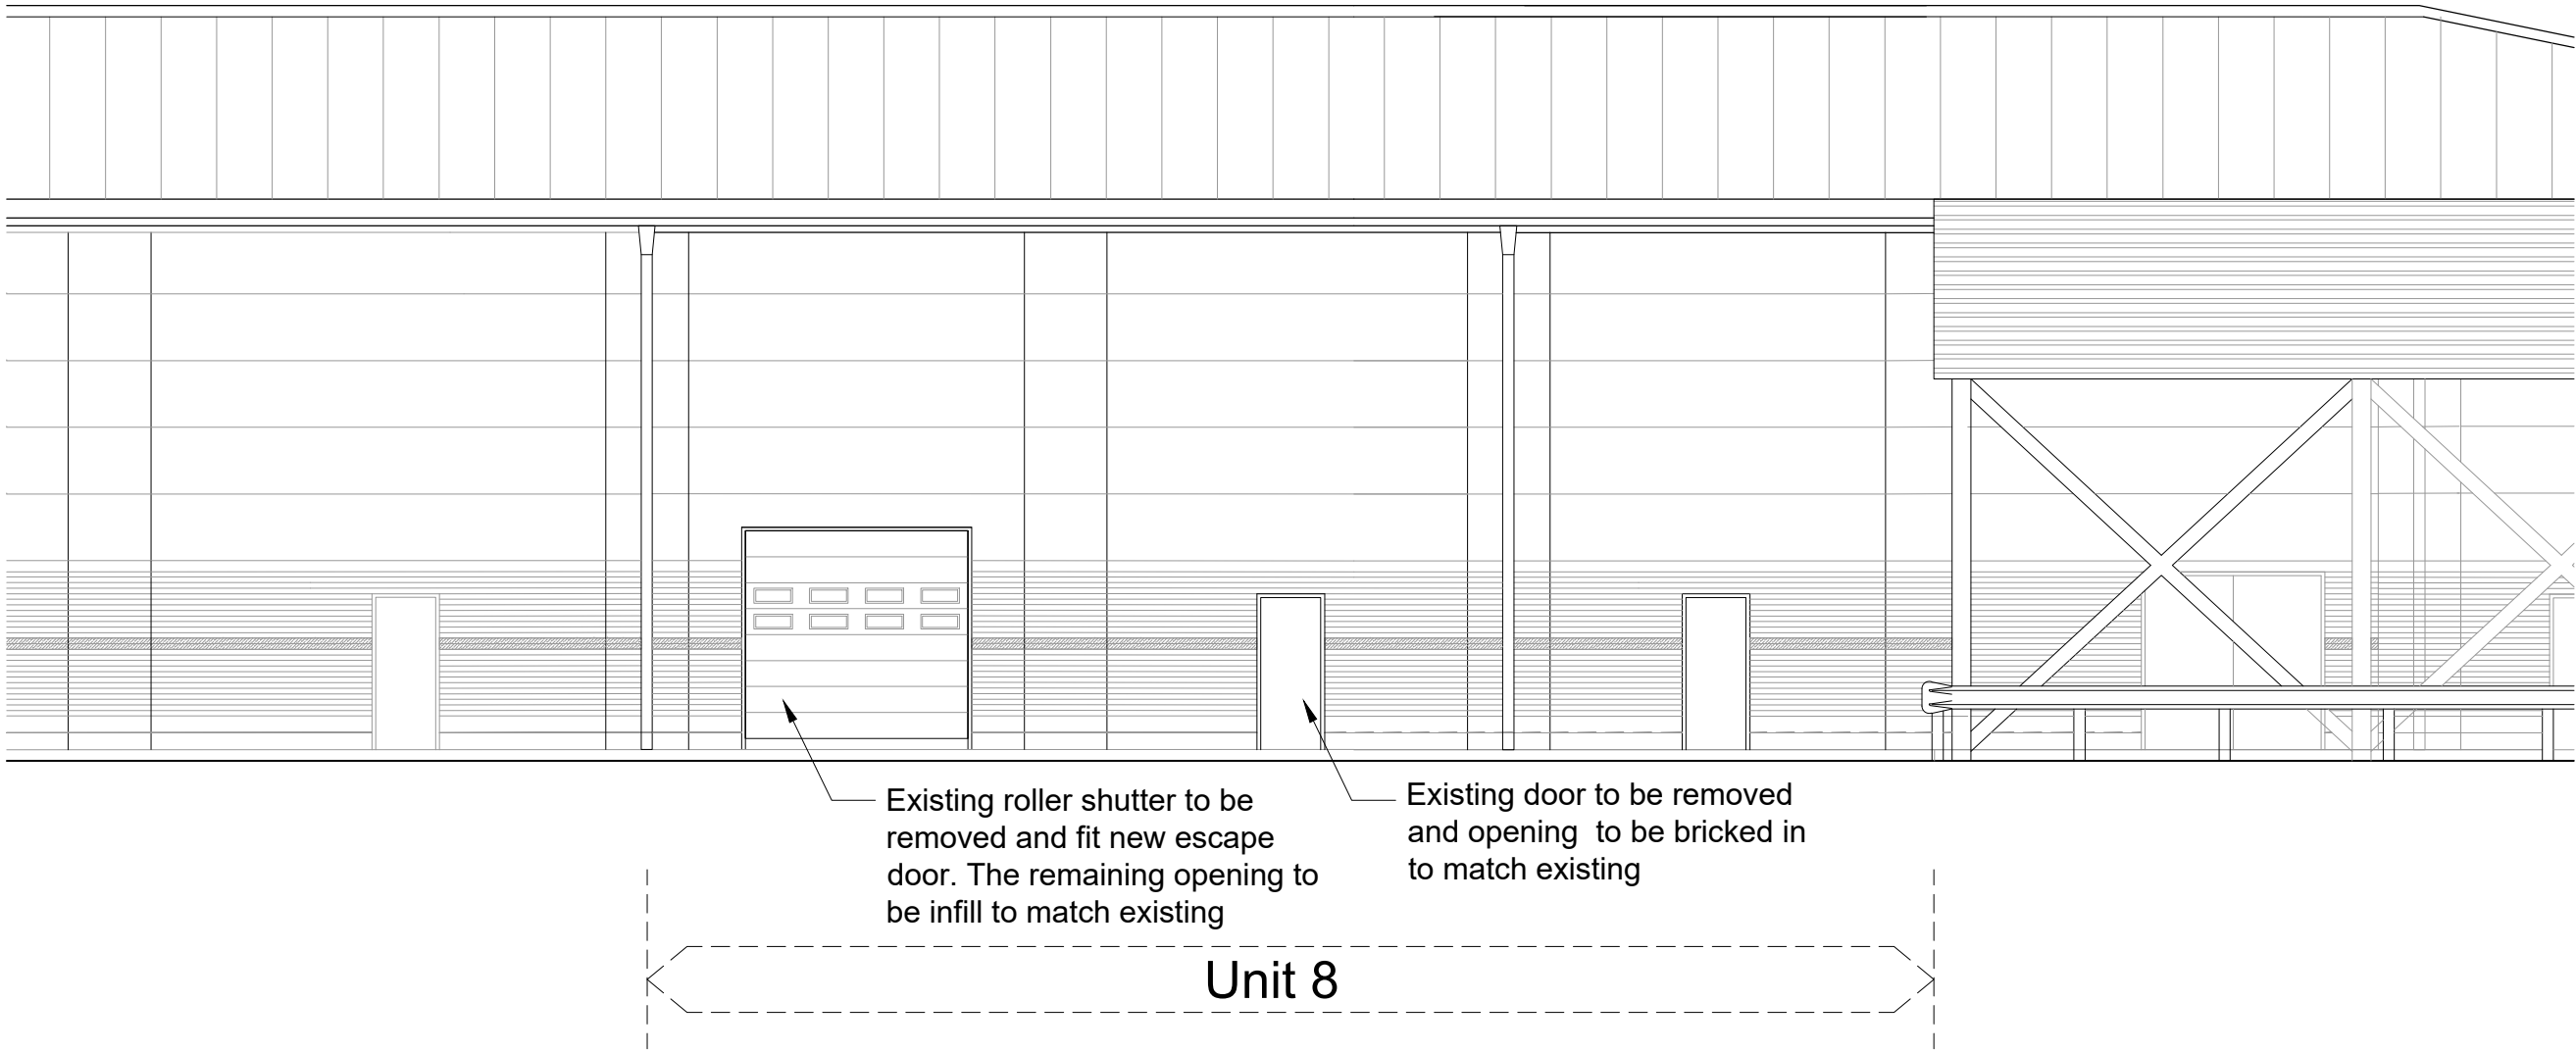

EXISTING REAR ELEVATION

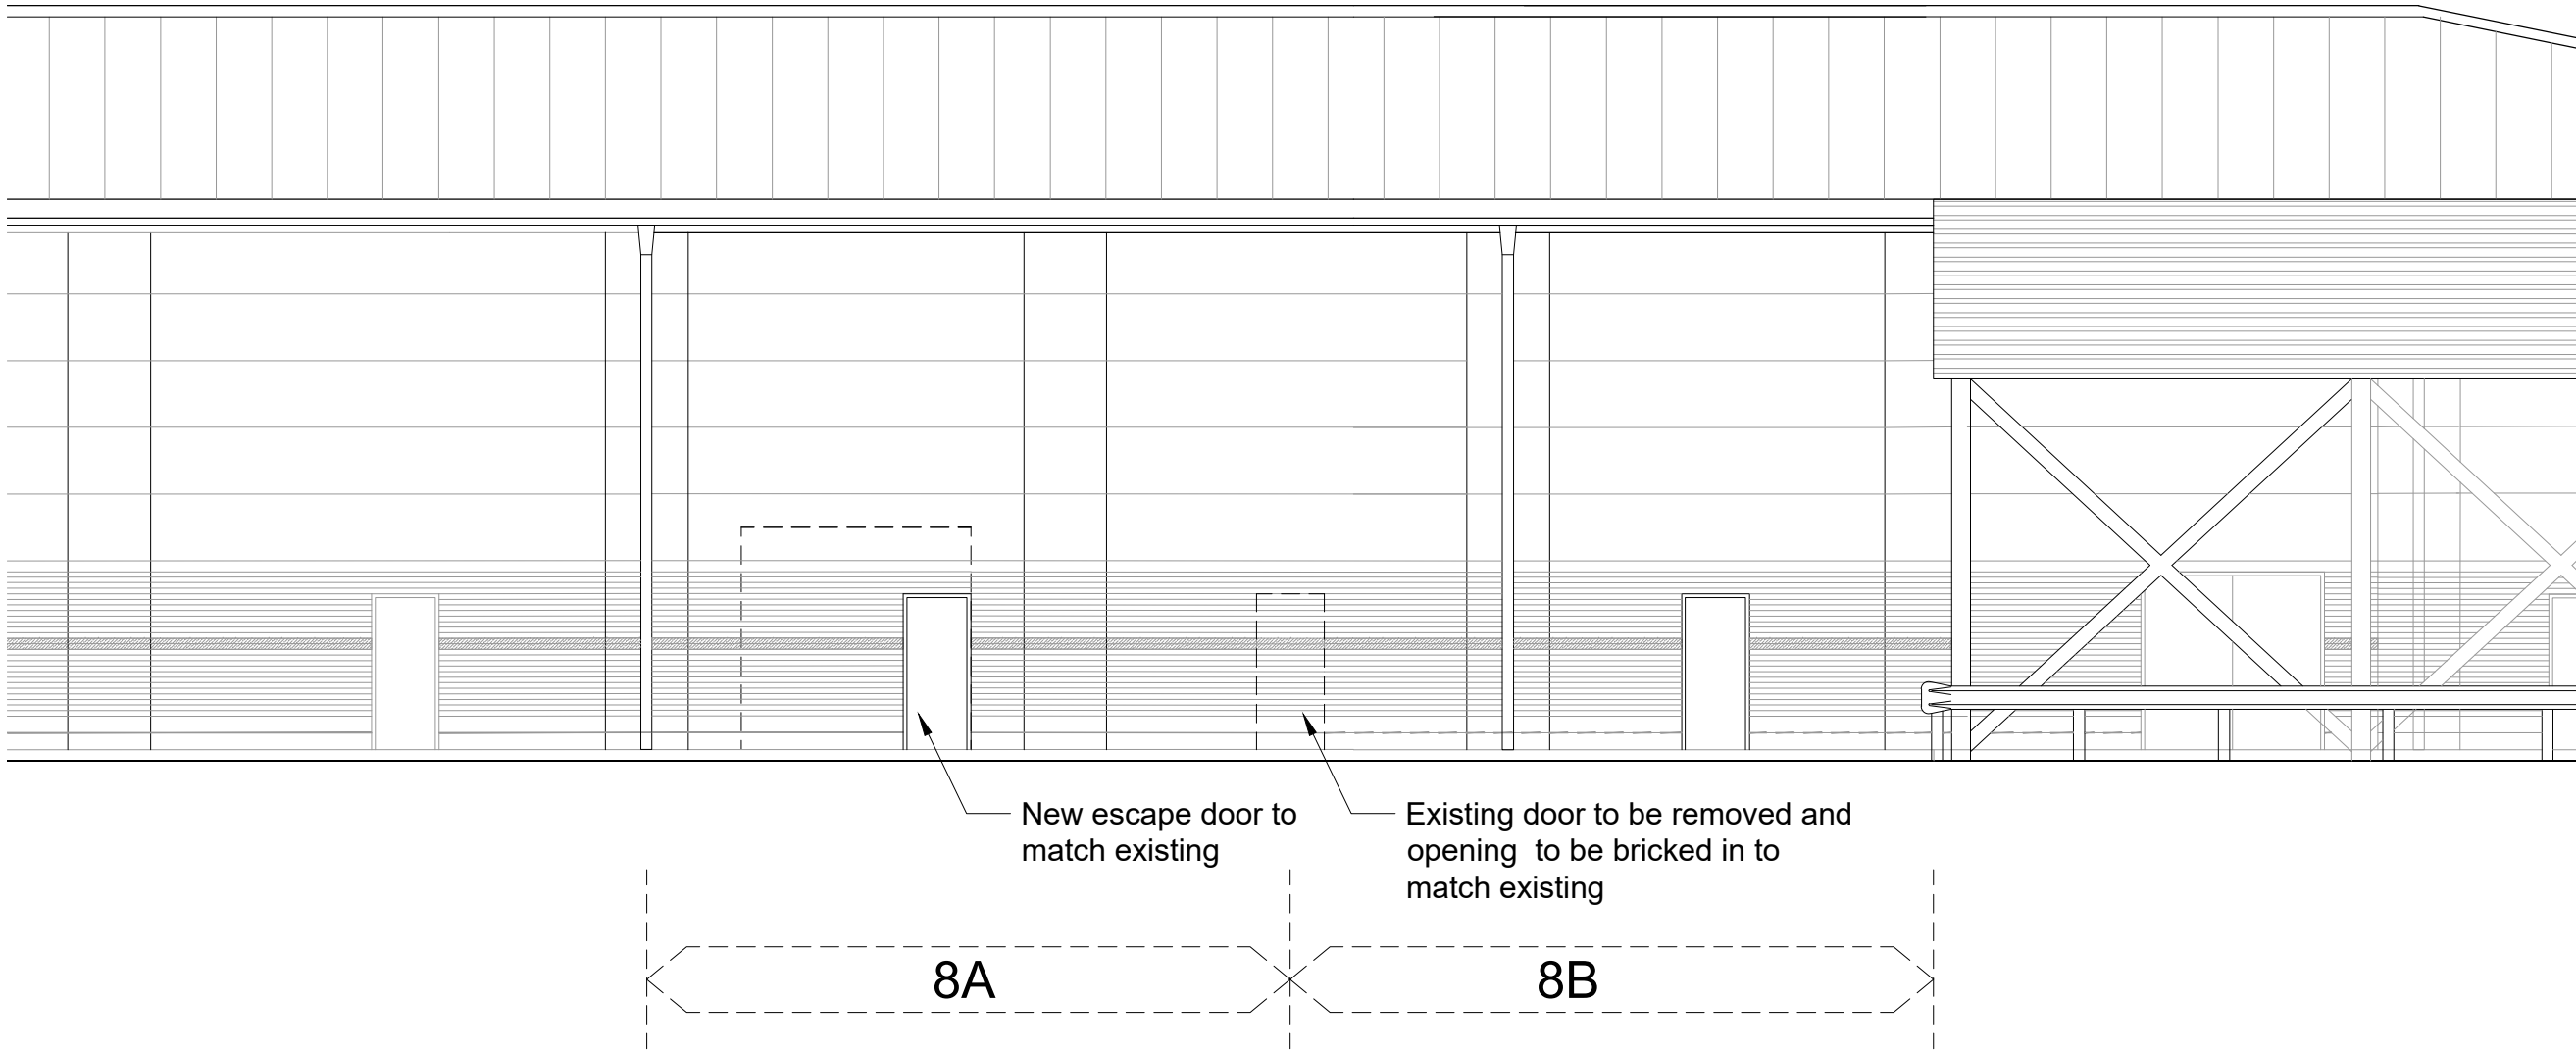

PROPOSED REAR ELEVATION

GENERAL NOTES

All dimensions must be checked on site  
All setting out to be checked on site  
All levels must be checked on site and their datum confirmed  
This drawing must be read in conjunction with the relevant specification clauses  
This drawing must not be used for land transfer purposes

©Denning Male Polisano

DRAWING NOTES

Revised by: [Signature]  
T: refers to Tender Drawing  
C: refers to Construction Drawing

| REVISION             | DATE     | BY |
|----------------------|----------|----|
| P1 PRELIMINARY ISSUE | 17/07/24 | SL |

Scale Bar (m)

1:100

0 1 2 3 4 5 6 7 8 9 10

CLIENT

Corona Vulcan Wellington Limited

PROJECT TITLE

Unit 8  
Wellington Retail Park  
Waterlooville PO7 7FG

DRAWING TITLE

Existing and Proposed Elevations

DATE

July 2024

SCALE

1:100@ A1 384-PL102.P1

DENNING MALE POLISANO LIMITED

Chartered Architects  
Campbell House  
294 High Street  
Aldershot  
Hampshire GU12 4LT

T +44 (0) 1252 318448  
F +44 (0) 1252 318446  
E studio@dm-p-architects.co.uk