

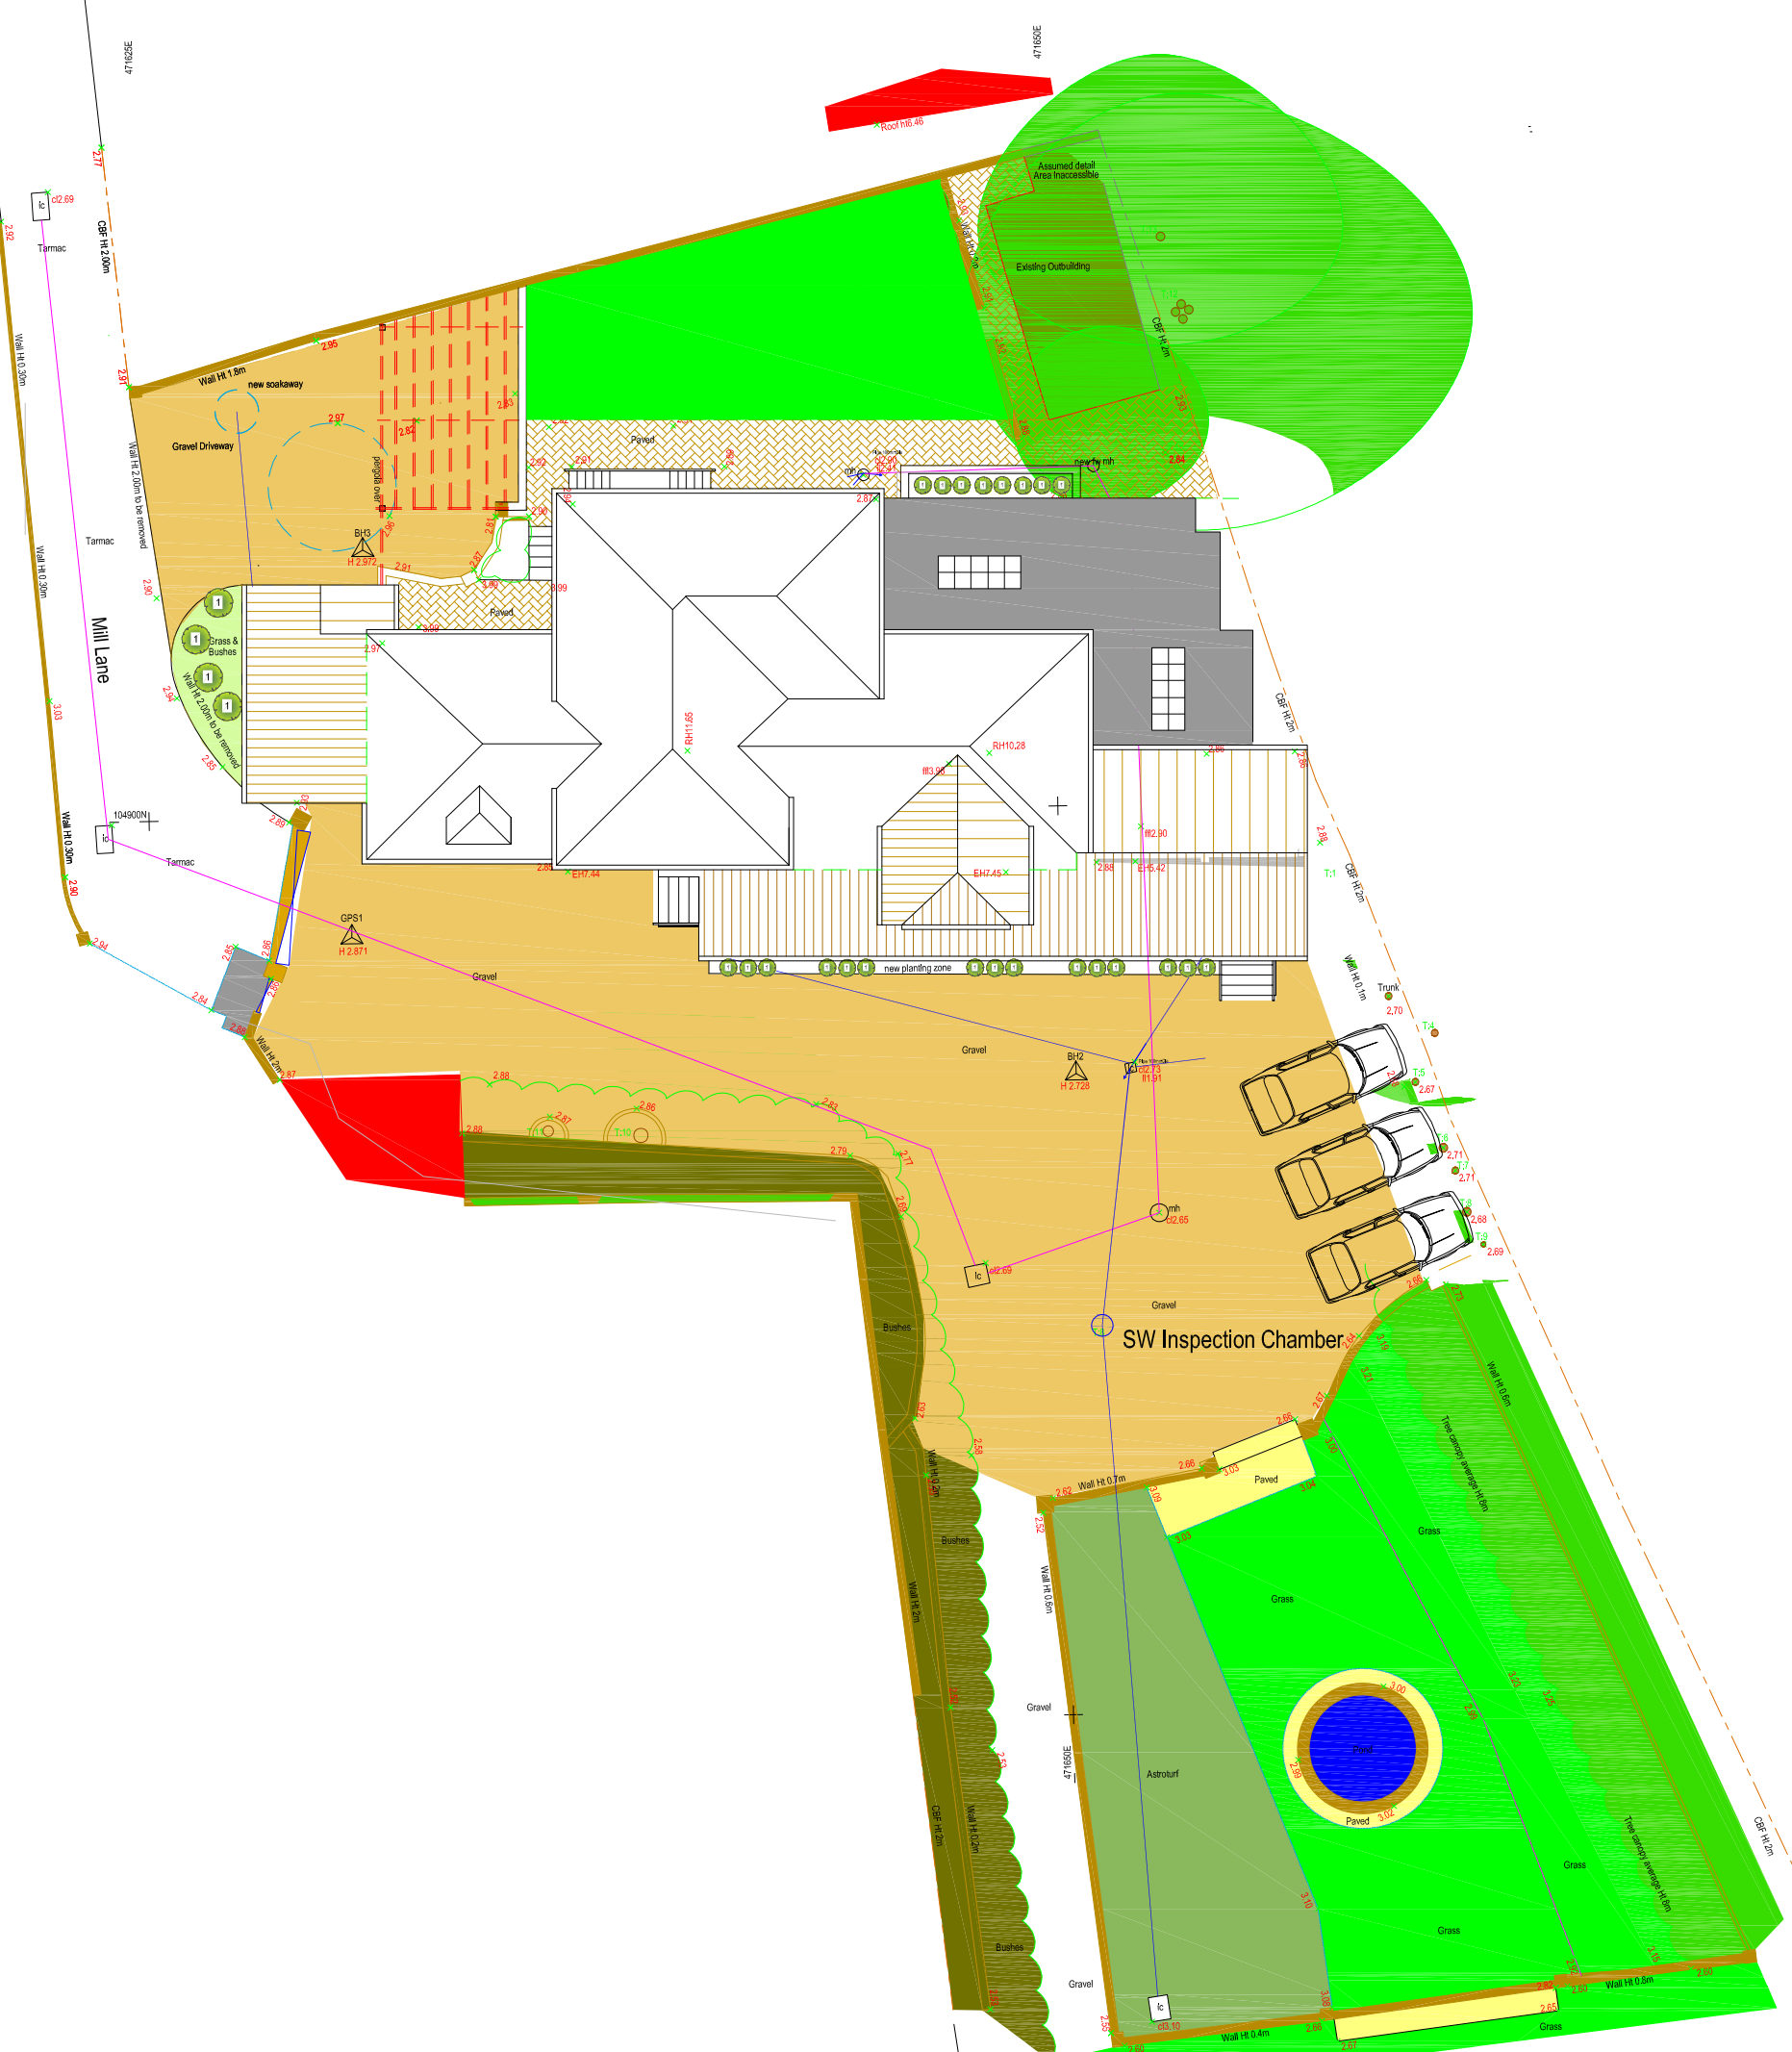


Private Drive off Mill Lane

 

Garden Area laid to Grass

North

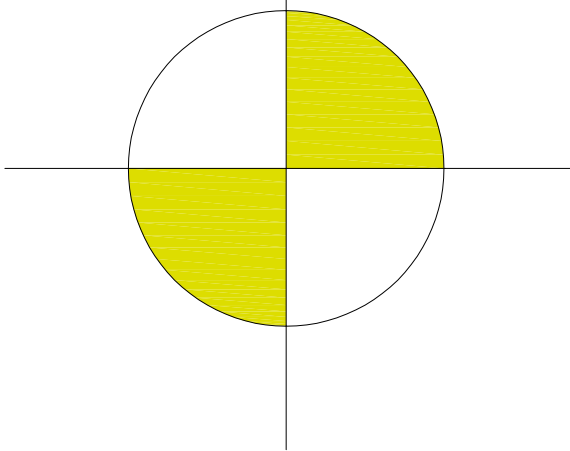

(previously known as Bartholomew House)

SCALE 1/200	TITLE Proposed Extension	PETER GALLOWAY ARCHITECT
DATE Mar. 2024	Shore House, 5B, Mill Lane Langstone, Havant	
FOR INFORMATION ONLY - NOT FOR CONSTRUCTION THIS DRAWING IS THE PROPERTY OF PETER GALLOWAY ARCHITECTS IT IS TO BE USED ONLY FOR THE PROJECTS AND NOT FOR ANY OTHER PURPOSES © COPYRIGHT	DETAIL Site Plan	
AUTHOR PG	DRAWING No 24/101/P04	HAVANT, HAMPSHIRE PD9 1RA TEL 02392 483153 MOB. 07808 483362 E-MAIL: peter@gpparchitects.co.uk

A	B	C	D	E	F	G	H
J	K	L	M	N	O	P	R
S	T	U	V	W	X	Y	Z

LANGSTONE HARBOUR