


REV ~ A ~ Depth of former features

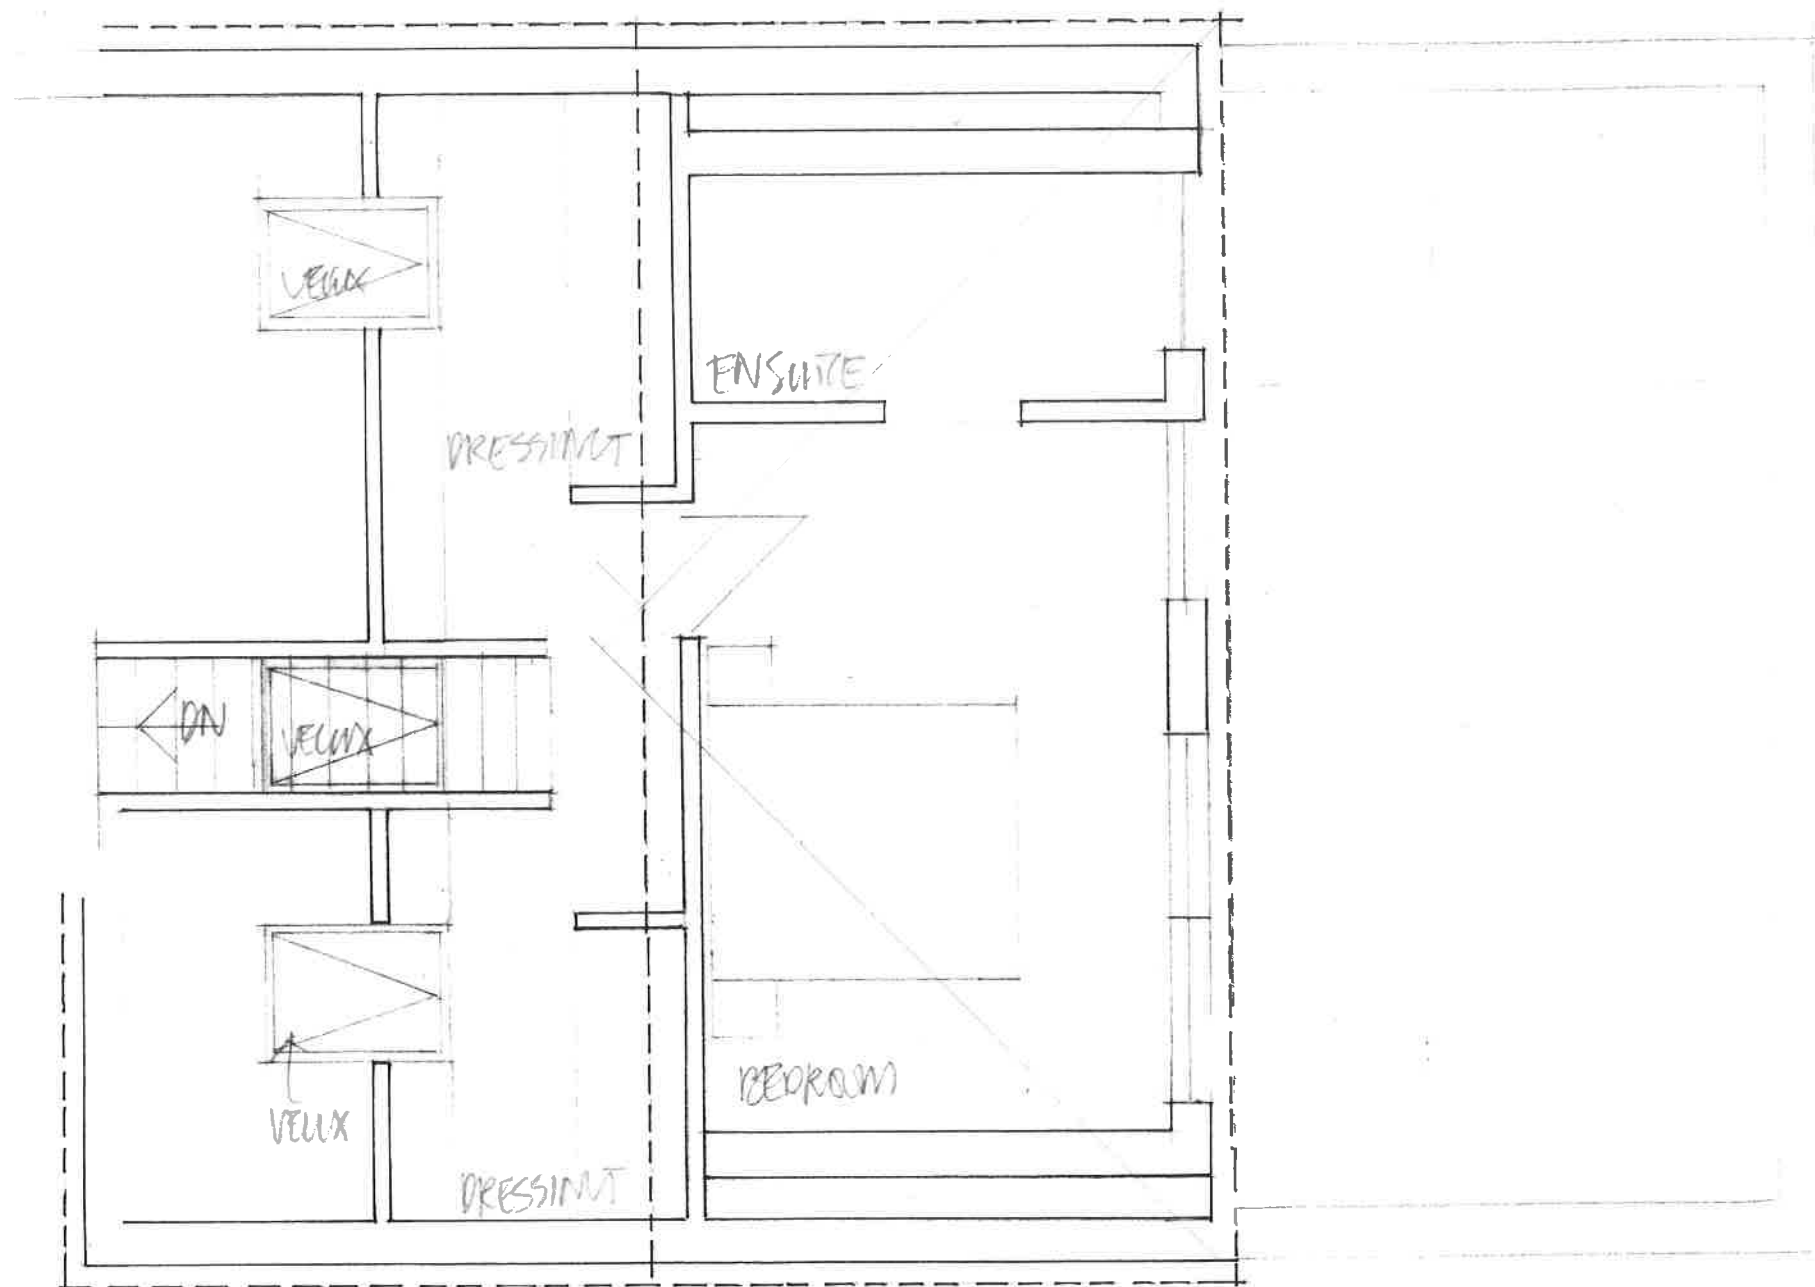


FIRST FLOOR PLAN AS PROPOSED 1:50

34 FRANCES ROAD ROTSHI
DRAWING C ~ A ~ 8:02'24




NORTH ELEVATION AS EXISTING 1/100

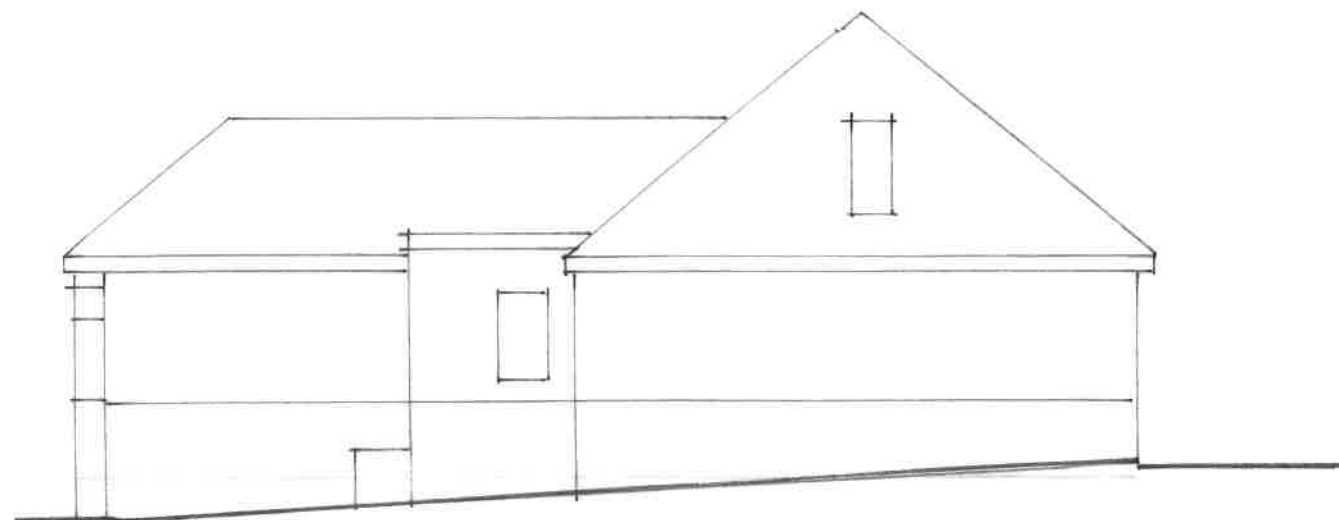


WEST ELEVATION AS EXISTING 1/100




SOUTH ELEVATION AS EXISTING 1/100

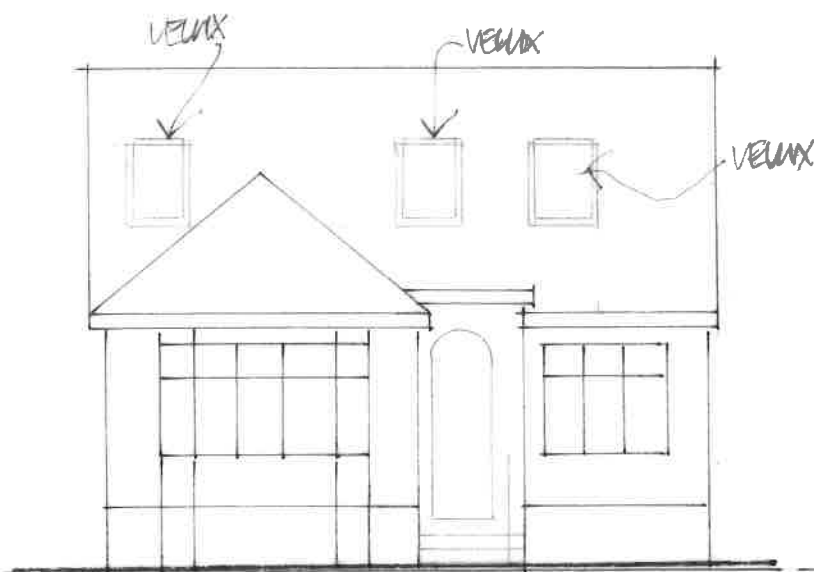

NORTH ELEVATION AS PROPOSED 1/100

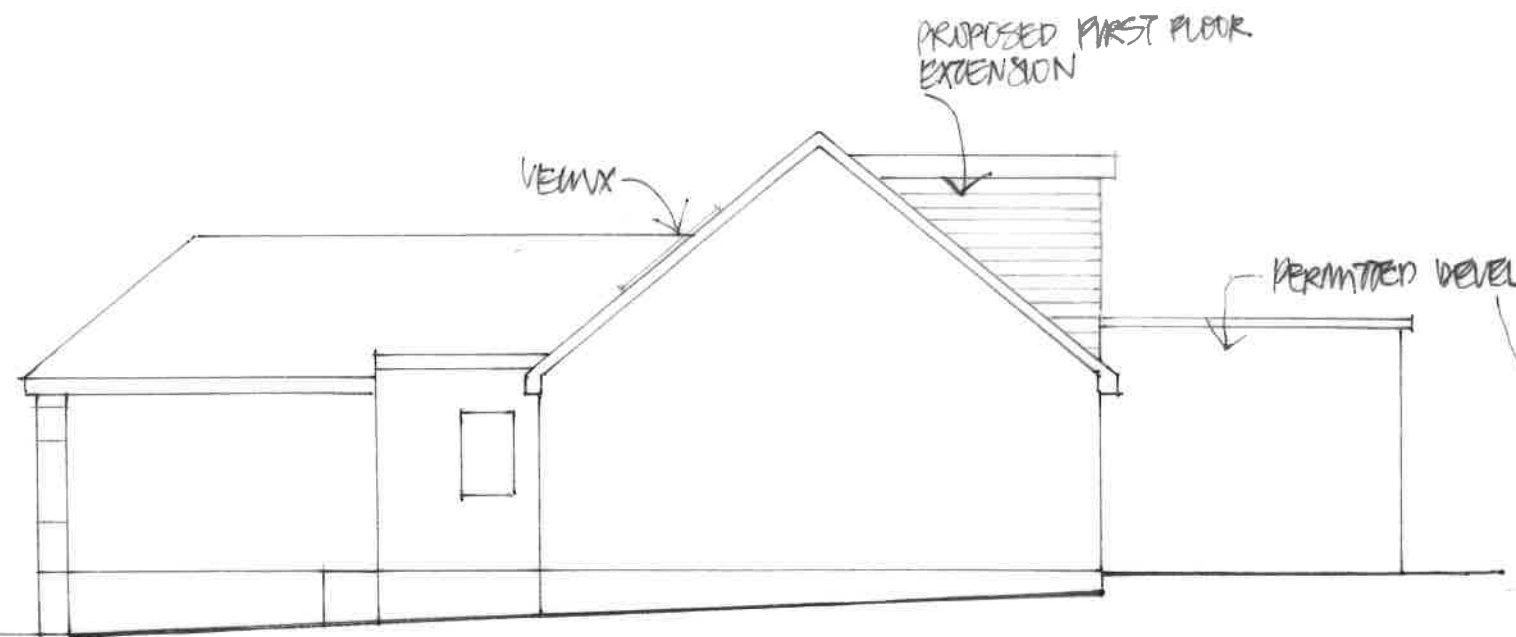


WEST ELEVATION AS PROPOSED 1/100

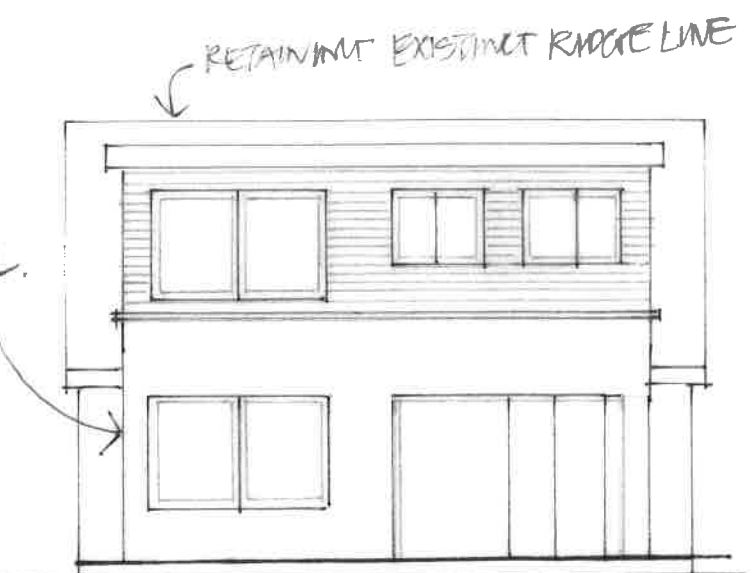


SOUTH ELEVATION AS PROPOSED 1/100

34 FRANCES ROAD PT SH
 DRAWN BY
 REVISION A ~ 2010:25
 BY 08:02 24

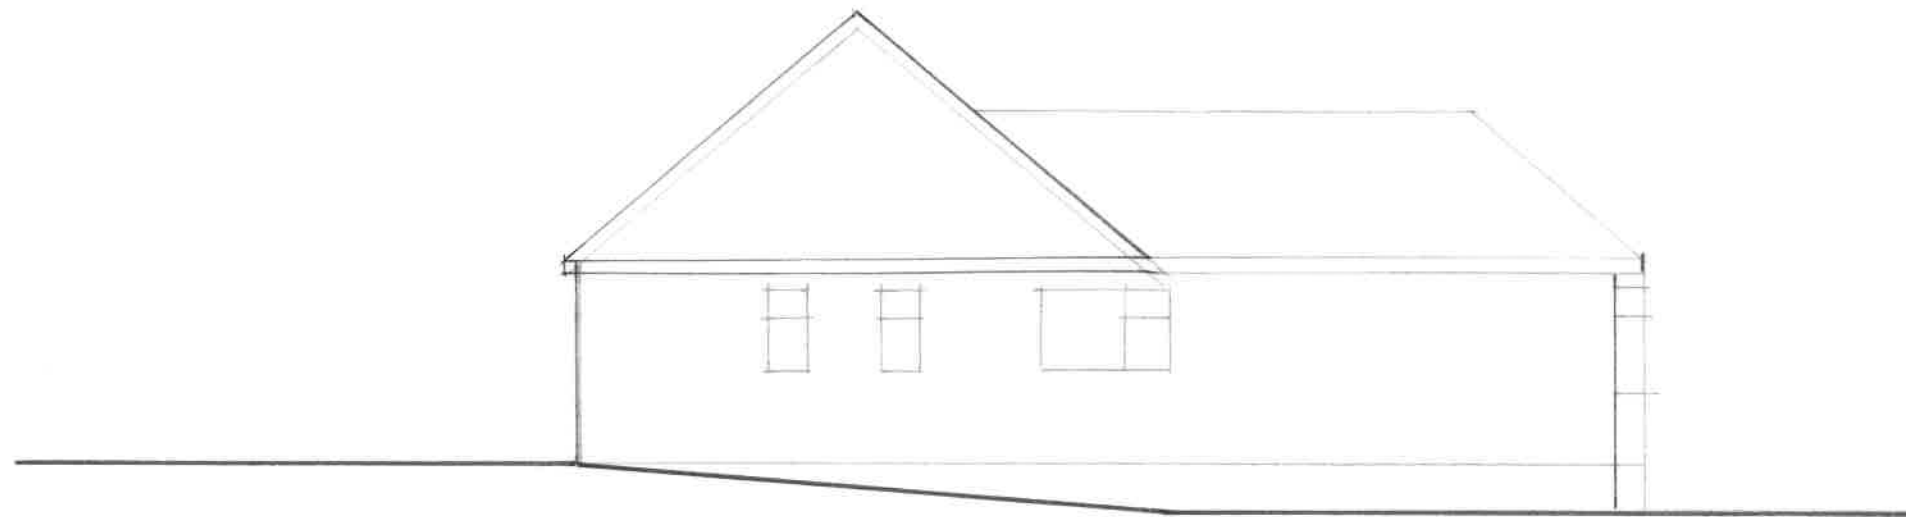

EAST ELEVATION AS EXISTING 1:100

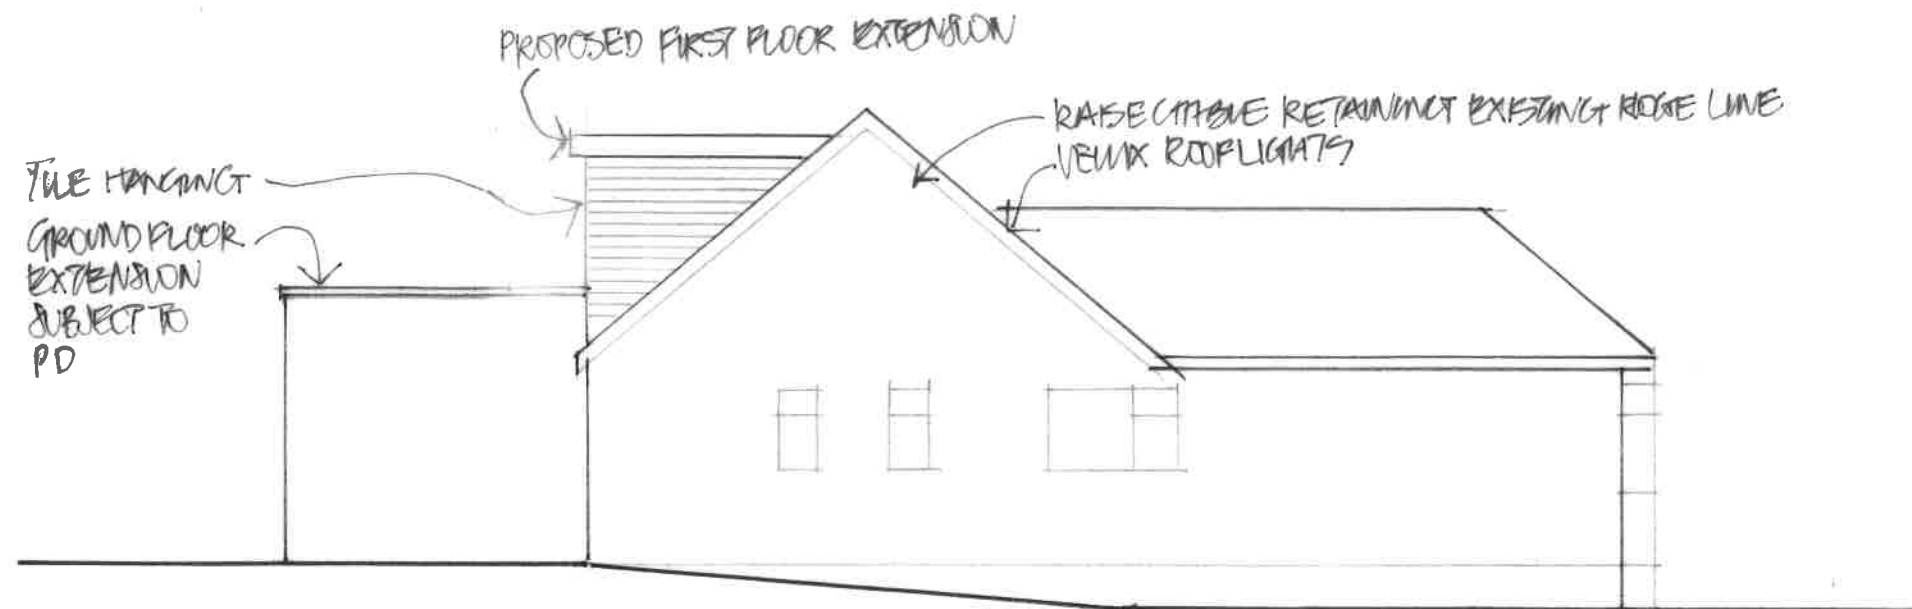

EAST ELEVATION AS PROPOSED 1:100

34 FRANCES ROAD POT5 HM
 DRAWING F
 REVISION VAN 8 02 24