



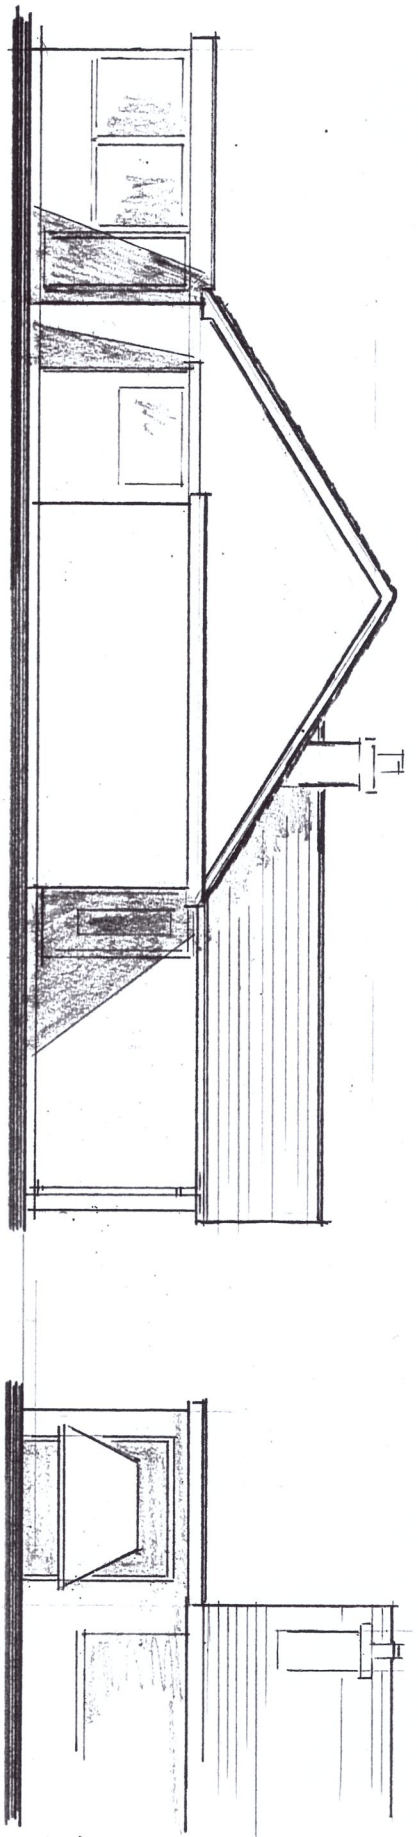

EXISTING SIDE & PART FRONT ELEVATIONS

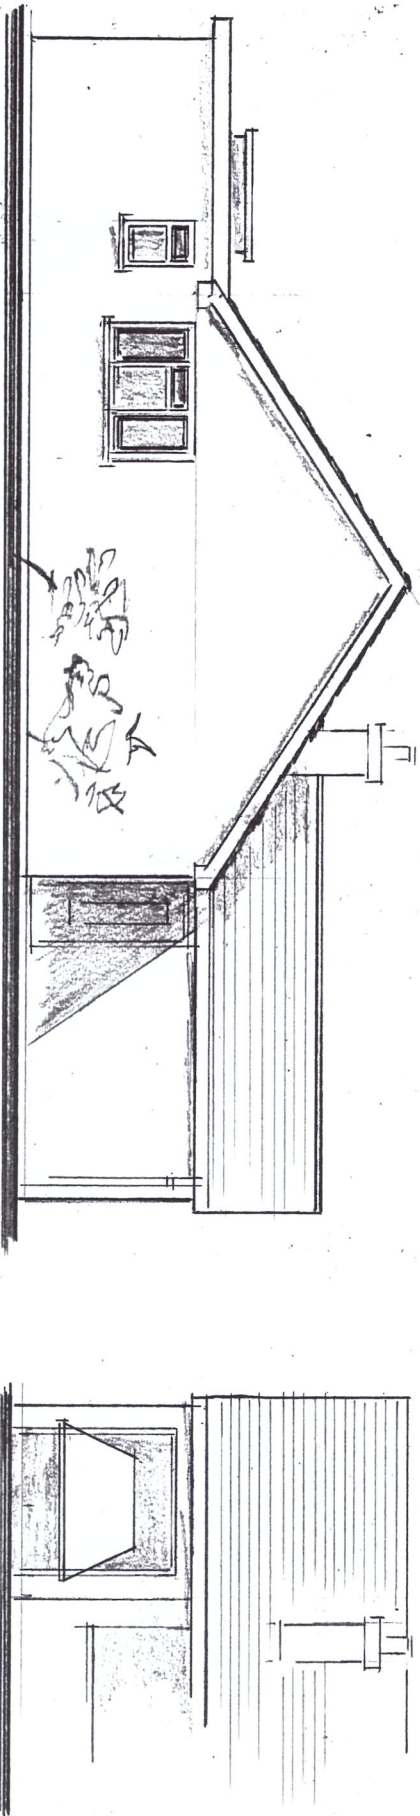

PROPOSED SIDE & PART FRONT ELEVATIONS.

5 METERS SCALE 1:100

PROPOSED EXTENSION TO -
NO 14, MARYOLAN CRESCENT,

ELEVATIONS

SHEET 1