



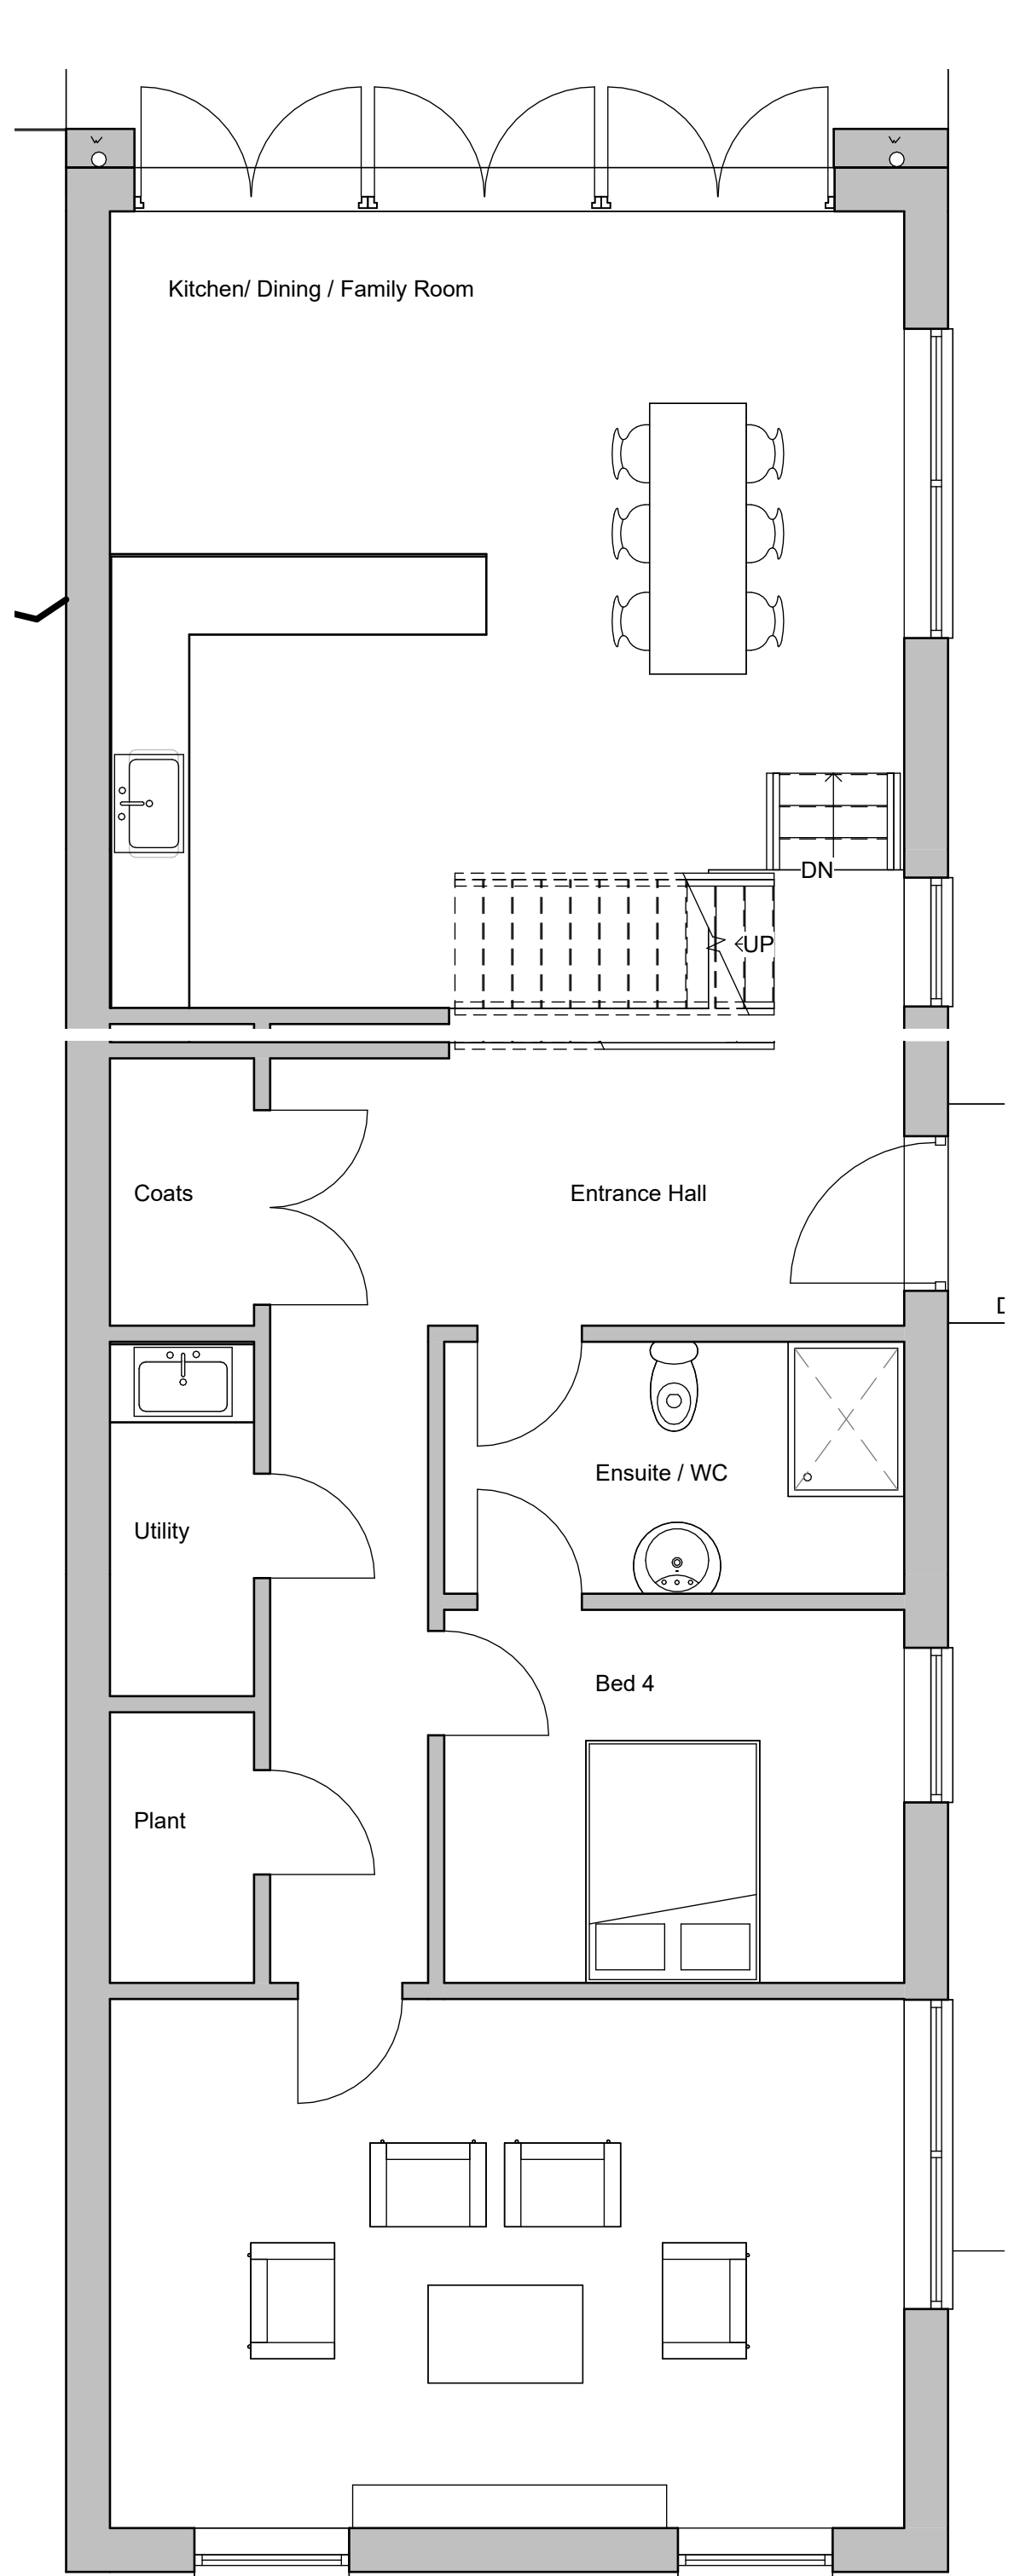


Lower Ground
1 : 50

Entrance Level
1 : 50

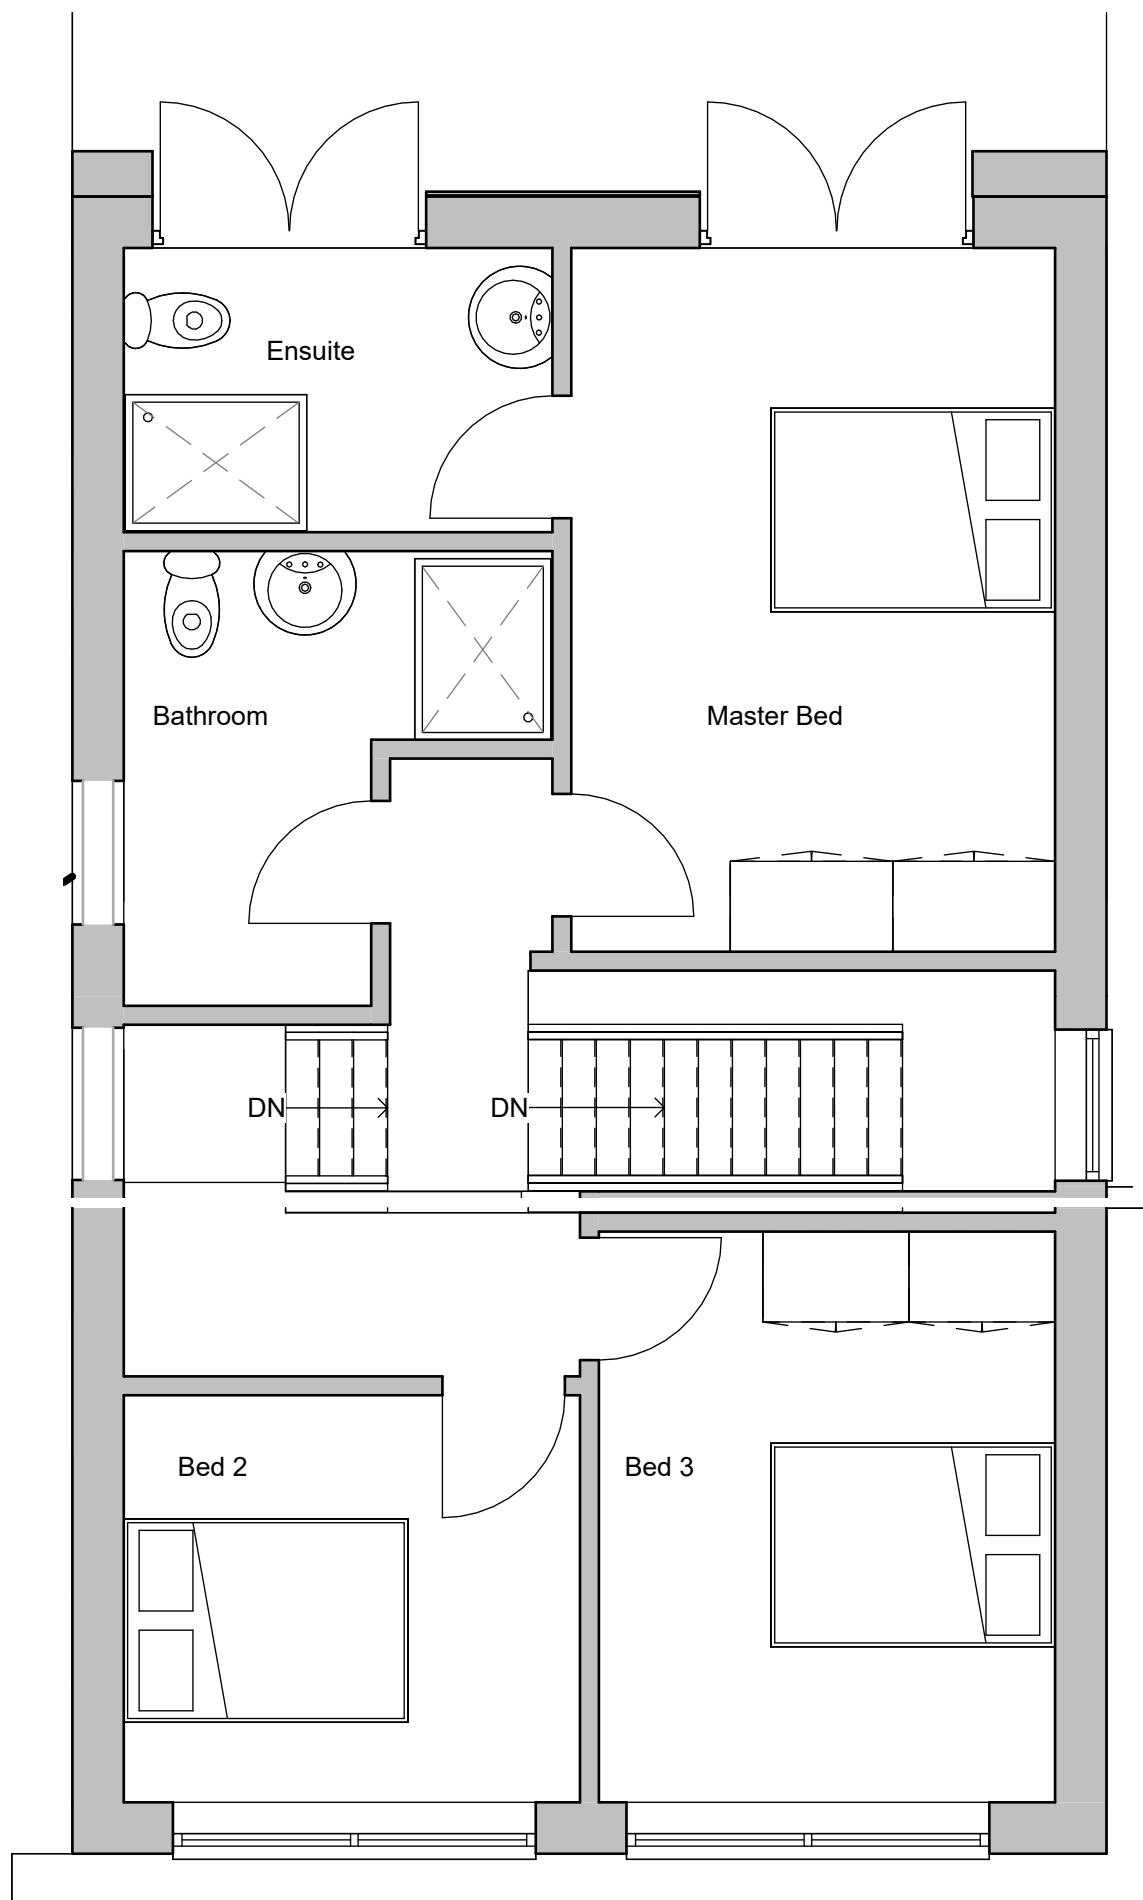


Lower First
1 : 50


First Floor
1 : 50

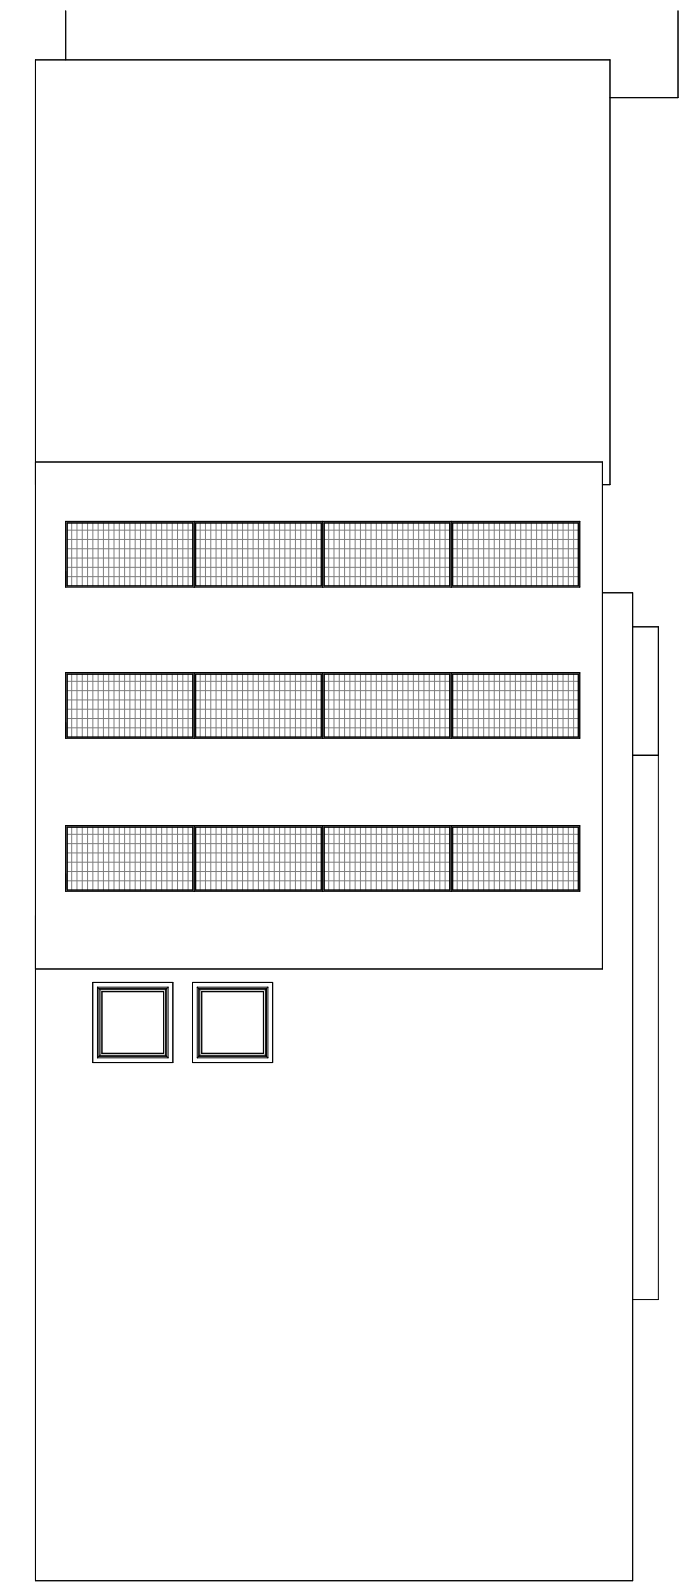


Roof Plan
1 : 100

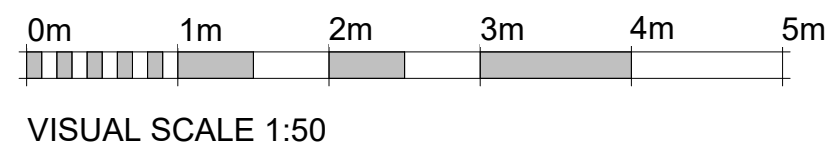


VISUAL SCALE 1:50

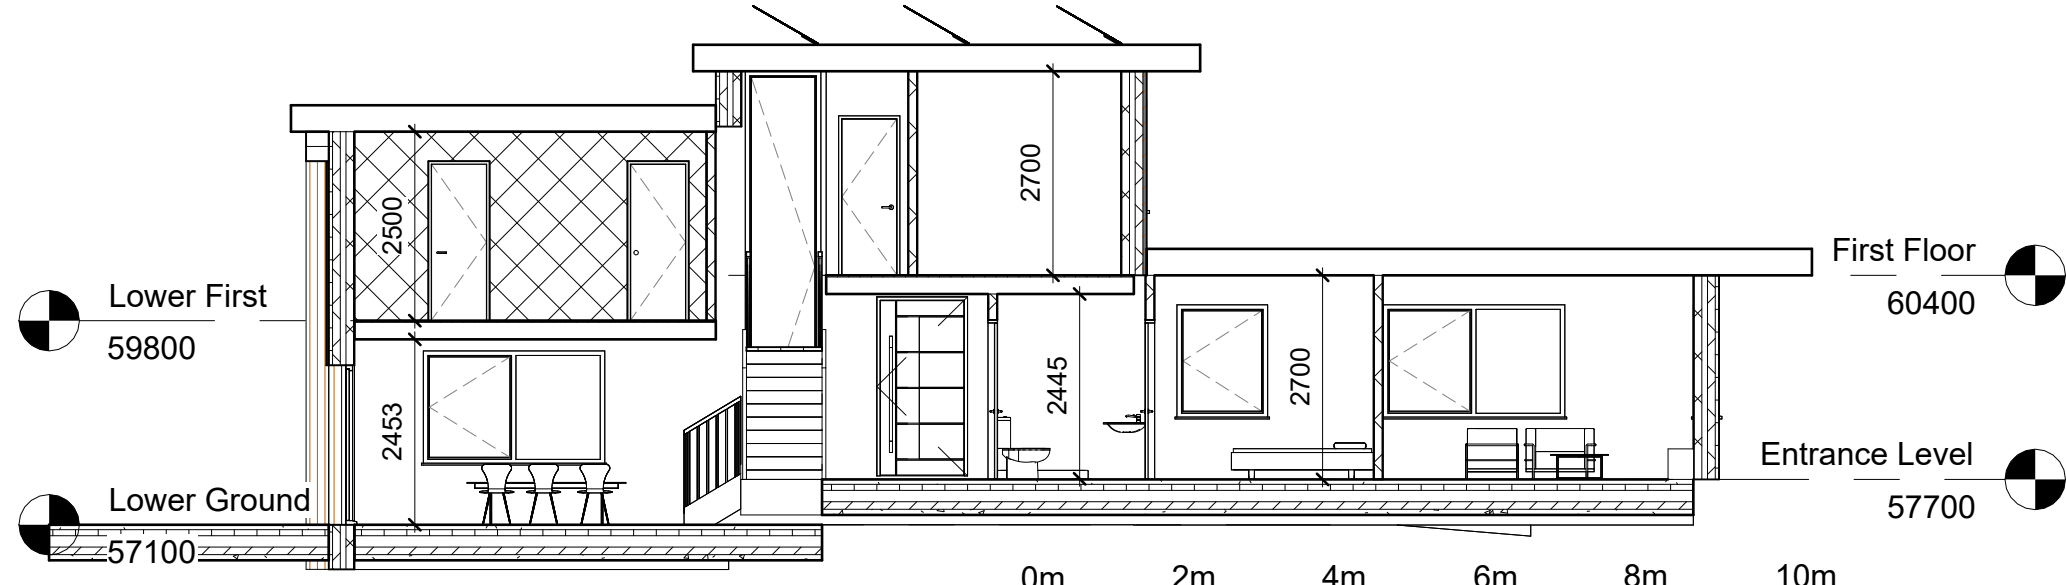


Section 1
1 : 100

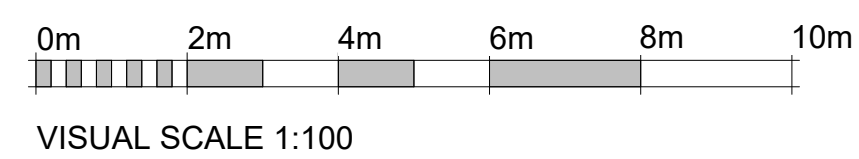

VISUAL SCALE 1:100

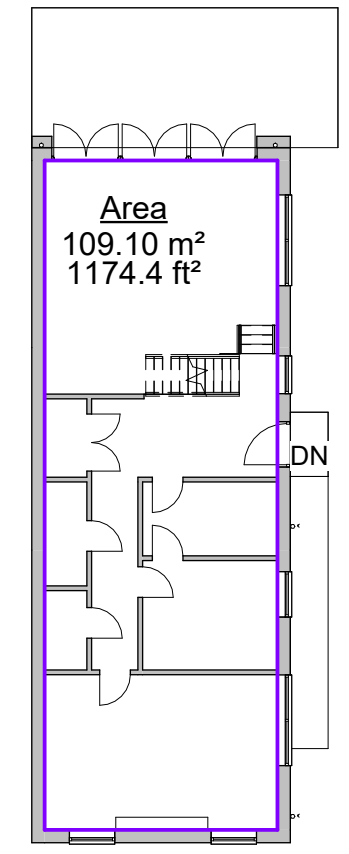

Lower Levels Area
1 : 200

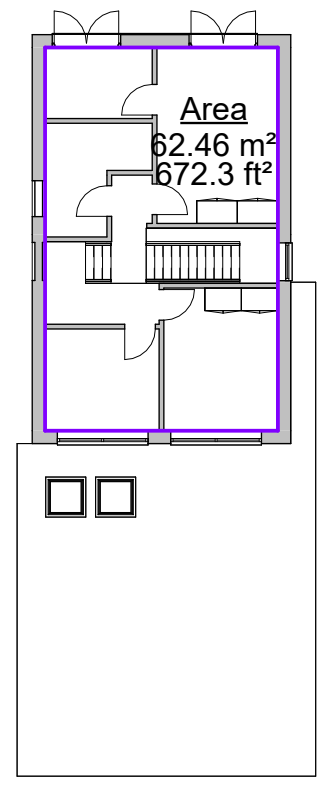

Upper Floor Area
1 : 200

NOTES:

Dimensions to be checked on site before commencing work. Any discrepancies shall be reported to the architect immediately.

Do not scale from these drawings except for planning purposes.

Use figured dimensions only.

Where applicable this drawing is to be read in conjunction with other consultants' drawings.

THIS IS AN A1 SHEET

Rev	Description	Date

STATUS		PURPOSE OF ISSUE	
hd architects		mail@hdarchitects.co.uk www.hdarchitects.co.uk. 1 The Old Flour Mill, Emsworth, PO10 7BT 01243 370 715	
		PROJECT Summerhill	
		TITLE Plans	
		CLIENT Halcyon Homes	
DRAWN BY MH		CHECKED BY NC	DATE 7.8.24.
SCALE (@ A1) As indicated		PROJECT NUMBER 24075	
DRAWING NUMBER A100			REV