




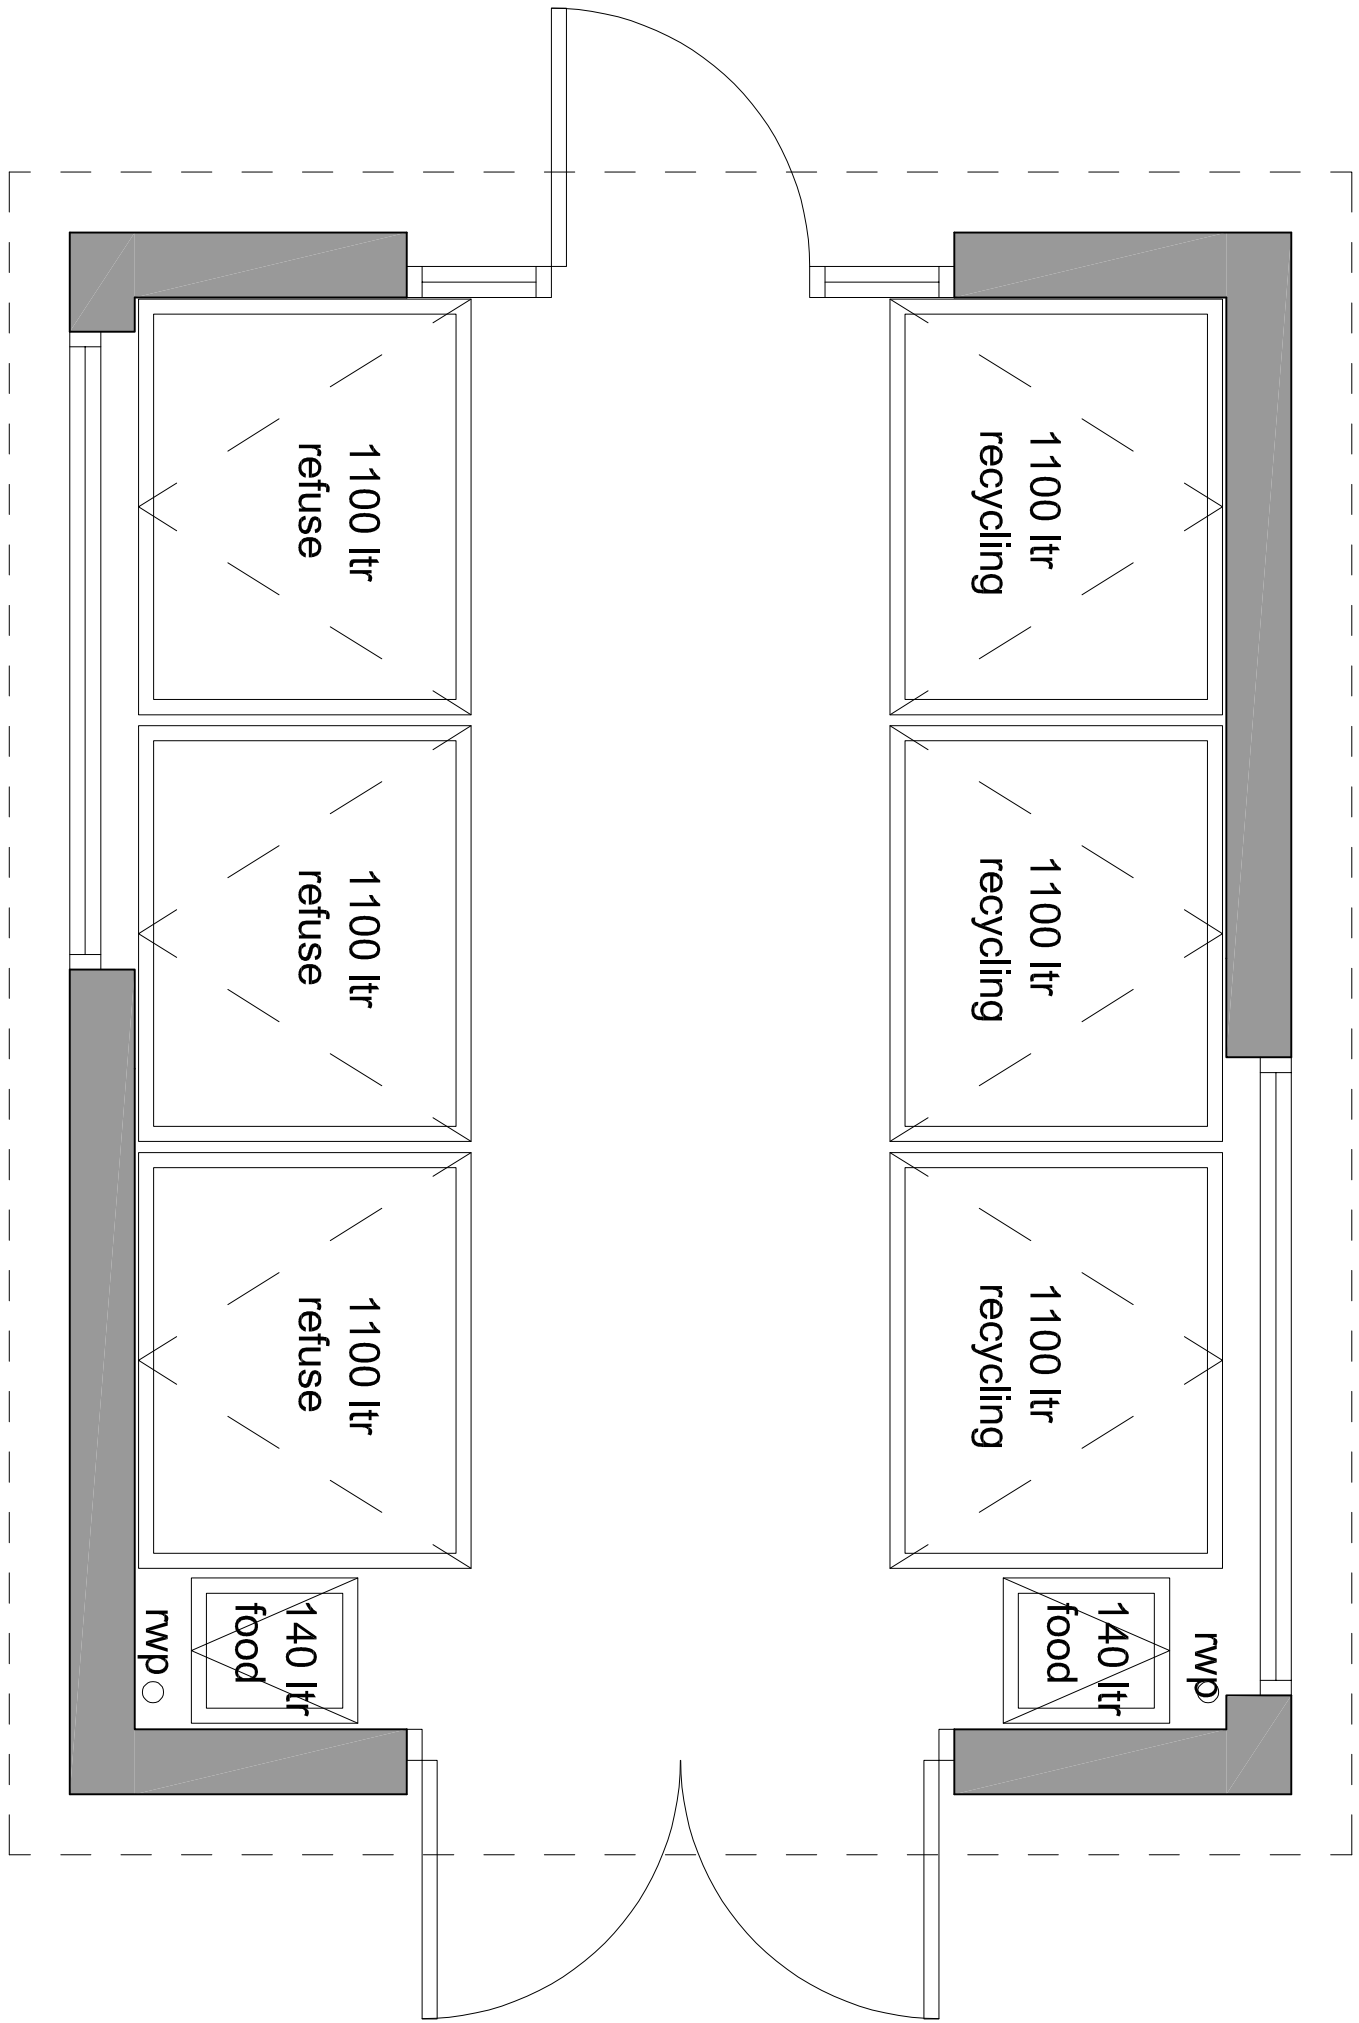


floor plan

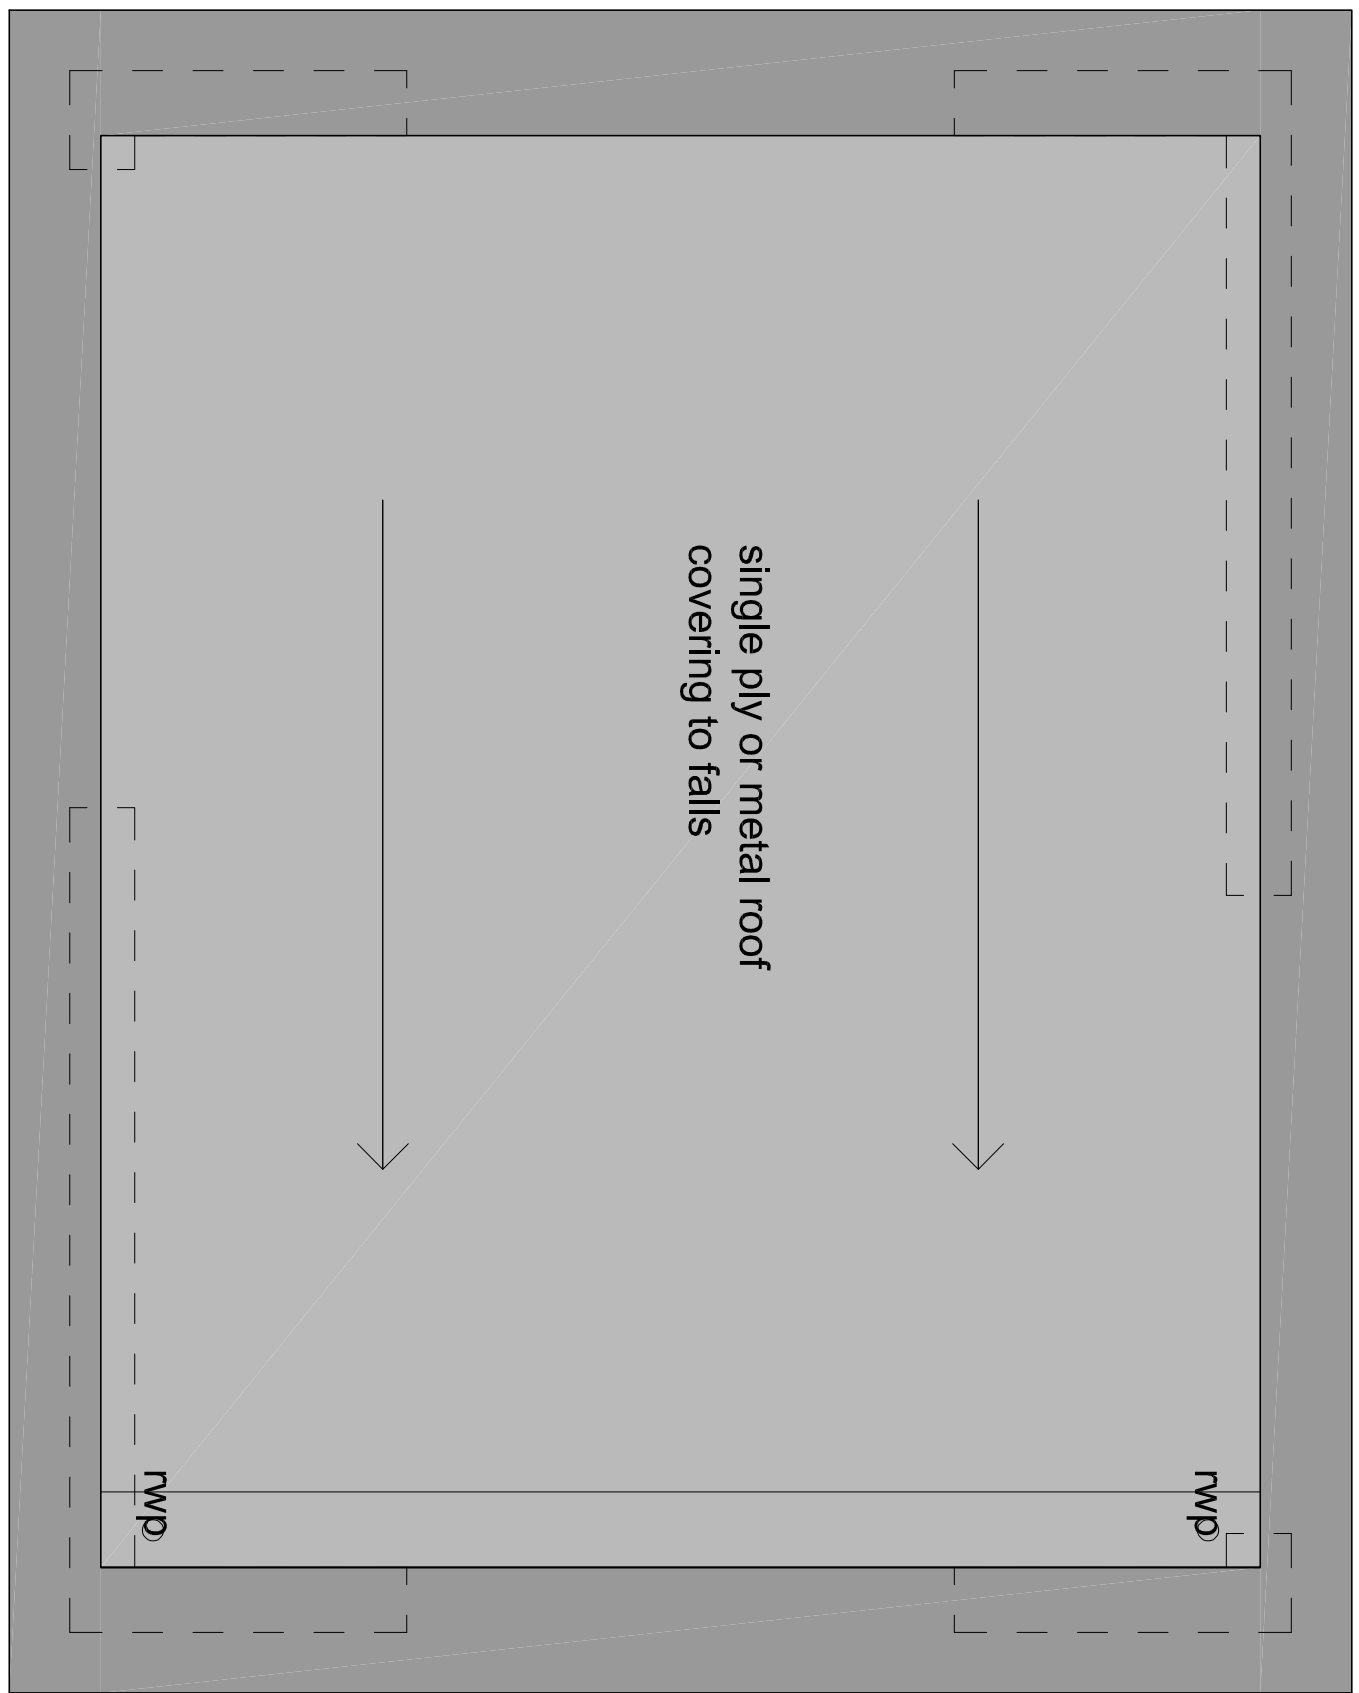



roof plan

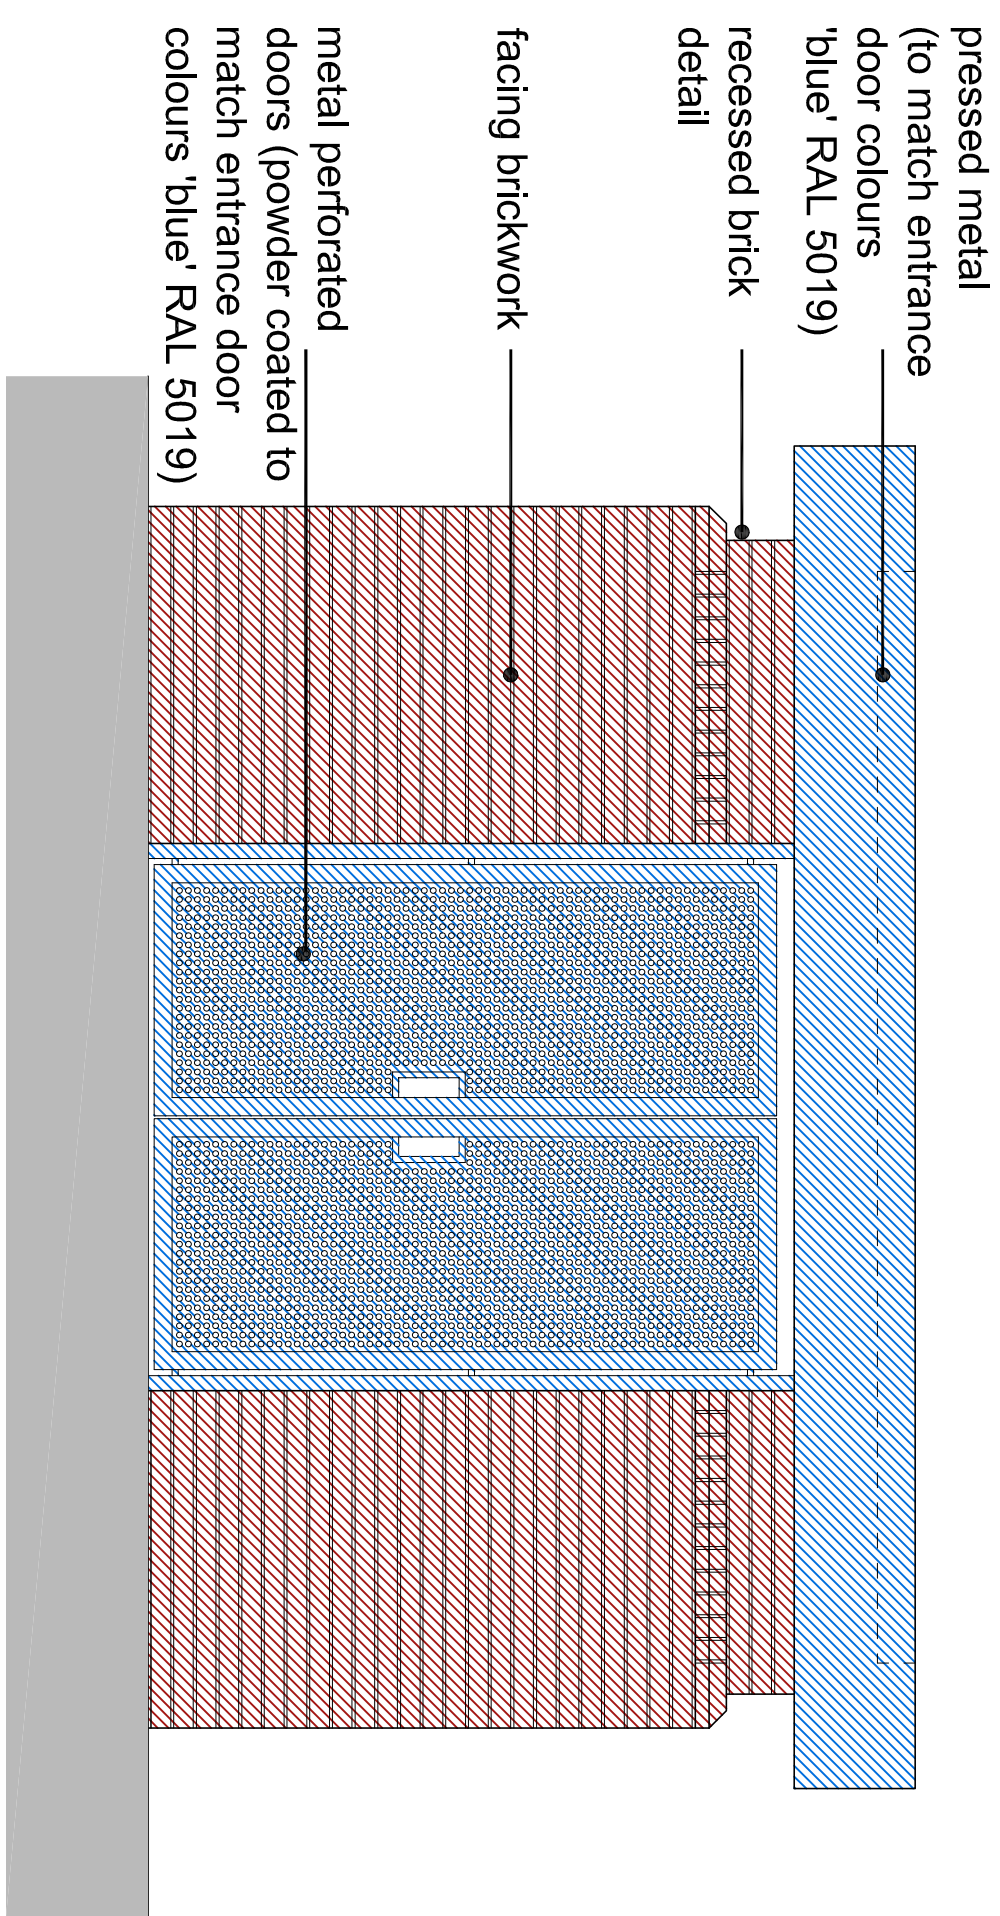


west elevation

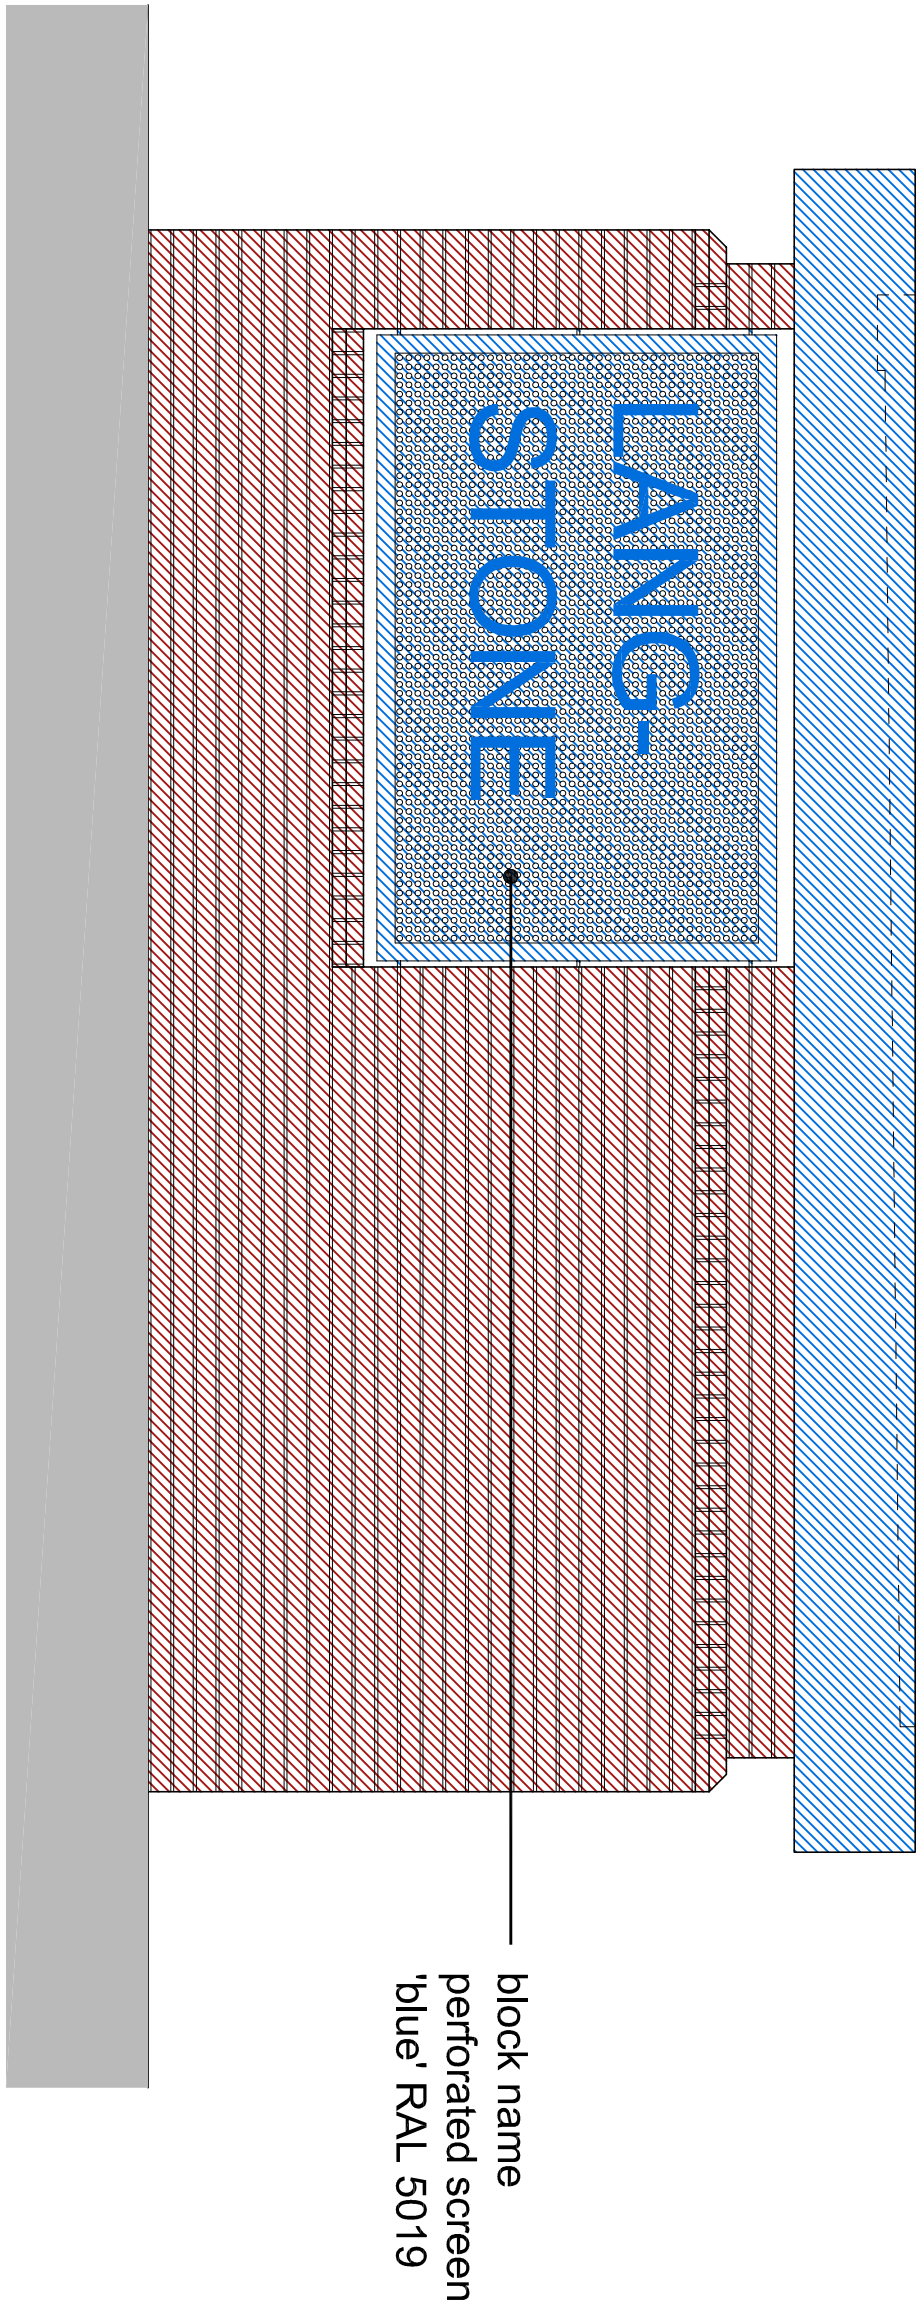

south elevation

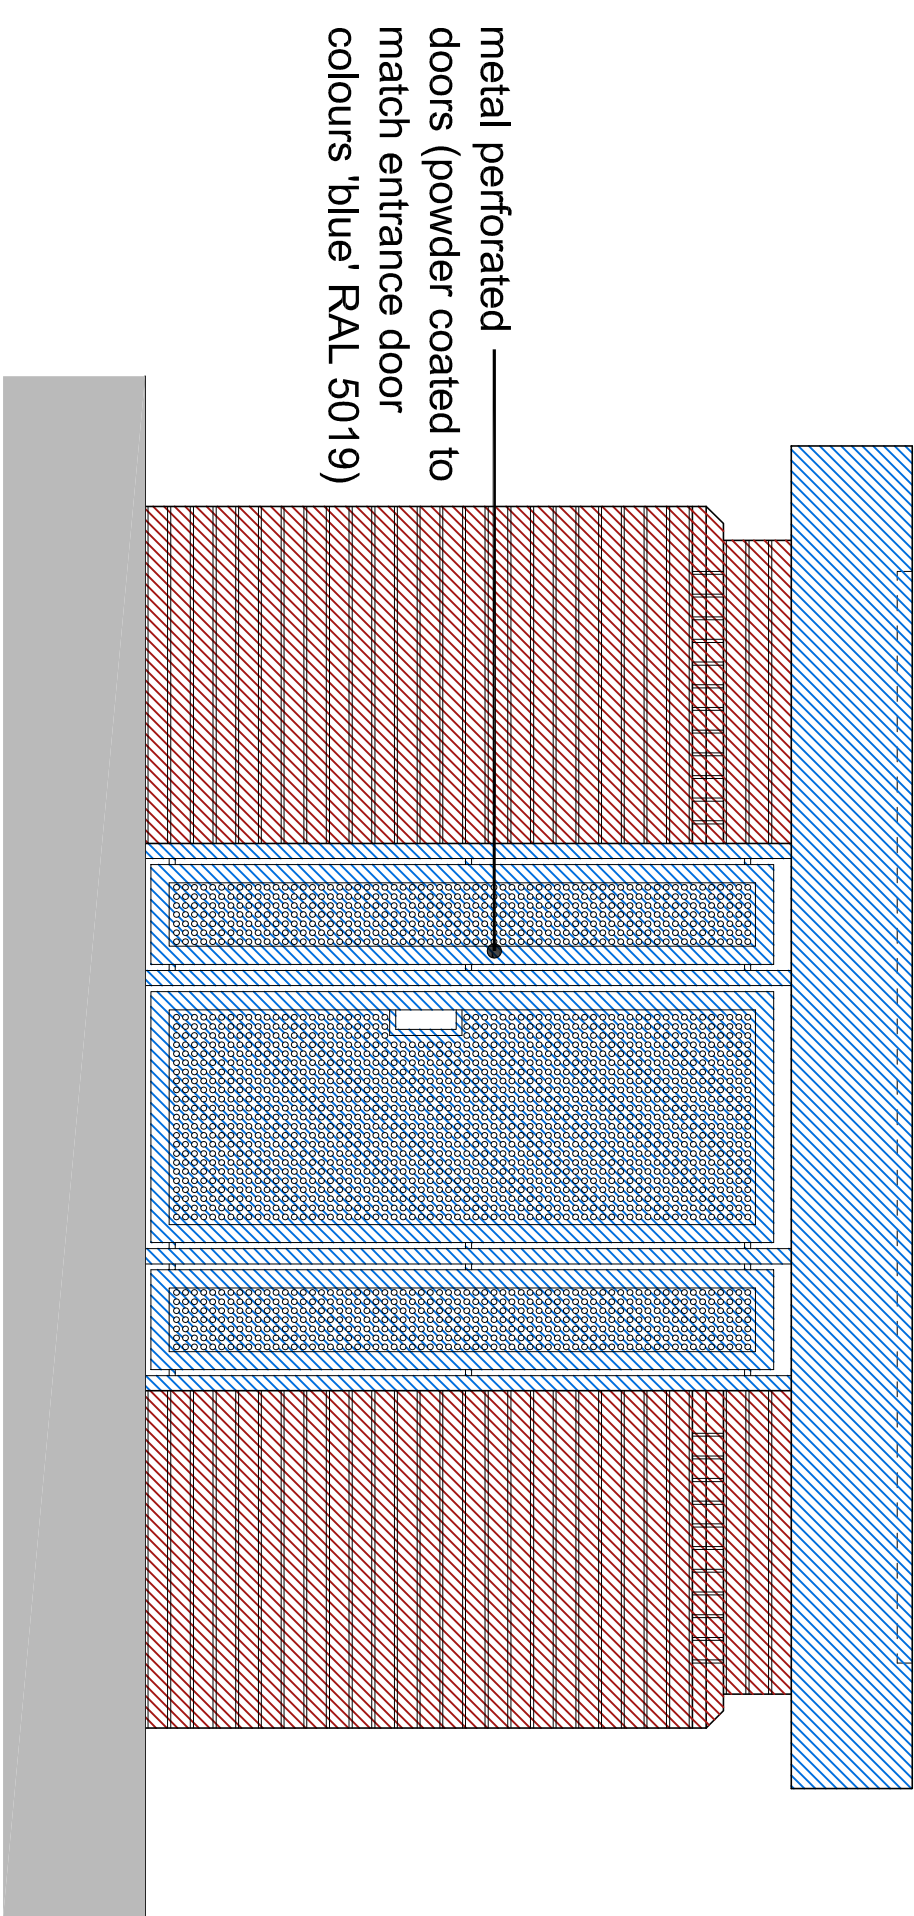 

east elevation

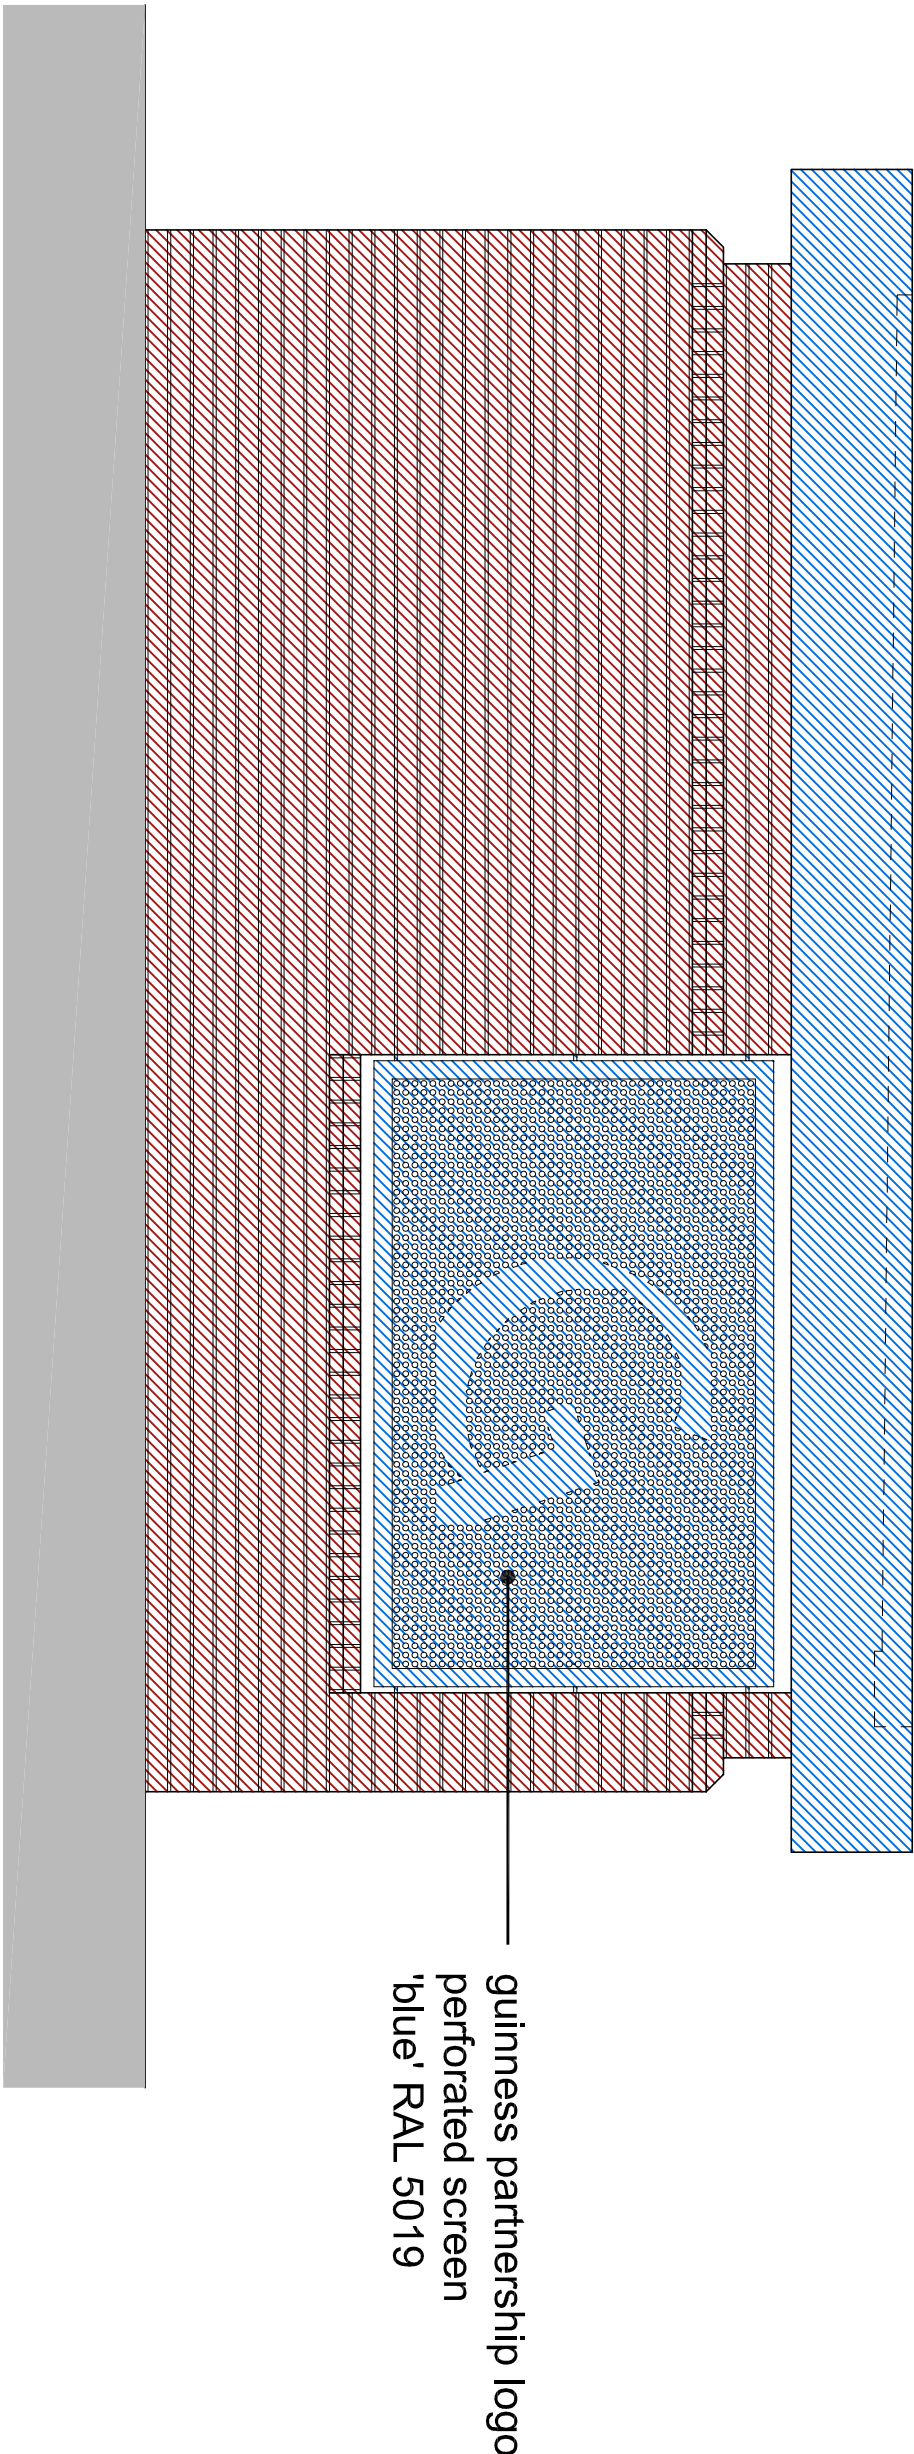

north elevation

notes

this drawing is the copyright of the **pdp architecture llp** and must not be reproduced in whole or part or used for the execution of works without their permission.
all dimensions to be checked on site prior to commencement of construction works and the architect notified of any discrepancy.
figured dimensions are to be used in preference to scaled dimensions.
no deviation from this drawing will be permitted without prior consent of the architect.
all drawings are prepared subject to a full measured and structural survey of the buildings and site.
all structural work is subject to the appointment of a structural engineer to confirm and agree the structural proposals.
os bornmap licence no. 100020449.

health & safety:
exceptional risks involving specific methods of construction or exceptional maintenance issues can be found within the designers risk assessment.


Scale within 50 mm @ a1 - 25 mm @ a3		
revision	notes	date

revision	notes	date	drawn	checked

client



PLANNING

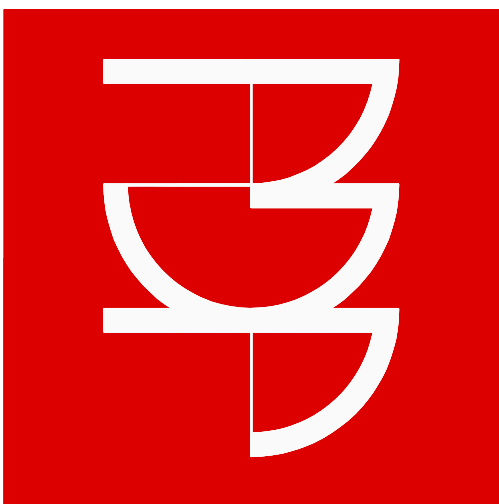

pdp architecture llp
chartered architects town planning
interior design consultants
2 beechworth road havant
hampshire po9 1ax
tel 023 9248 1100
fax 023 9247 5050
email pdp@pdp-architects.co.uk
www.pdp-architects.co.uk

project		
Proposed Development		
Langstone, Solent & Chichester House, Havant		
detail		
Langstone House Refuse Store Plans & Elevs		
drawn	checked	status
MAS	RH	
date		
Feb 2022		
a1 scale a3 scale		
1:25	1:50	28108-PD211