


01 Existing North Elevation
Scale 1:100

02 Existing South Elevation
Scale 1:100


03 Existing East Elevation
Scale 1:100

04 Existing West Elevation
Scale 1:100


05 Existing Section
Scale 1:100

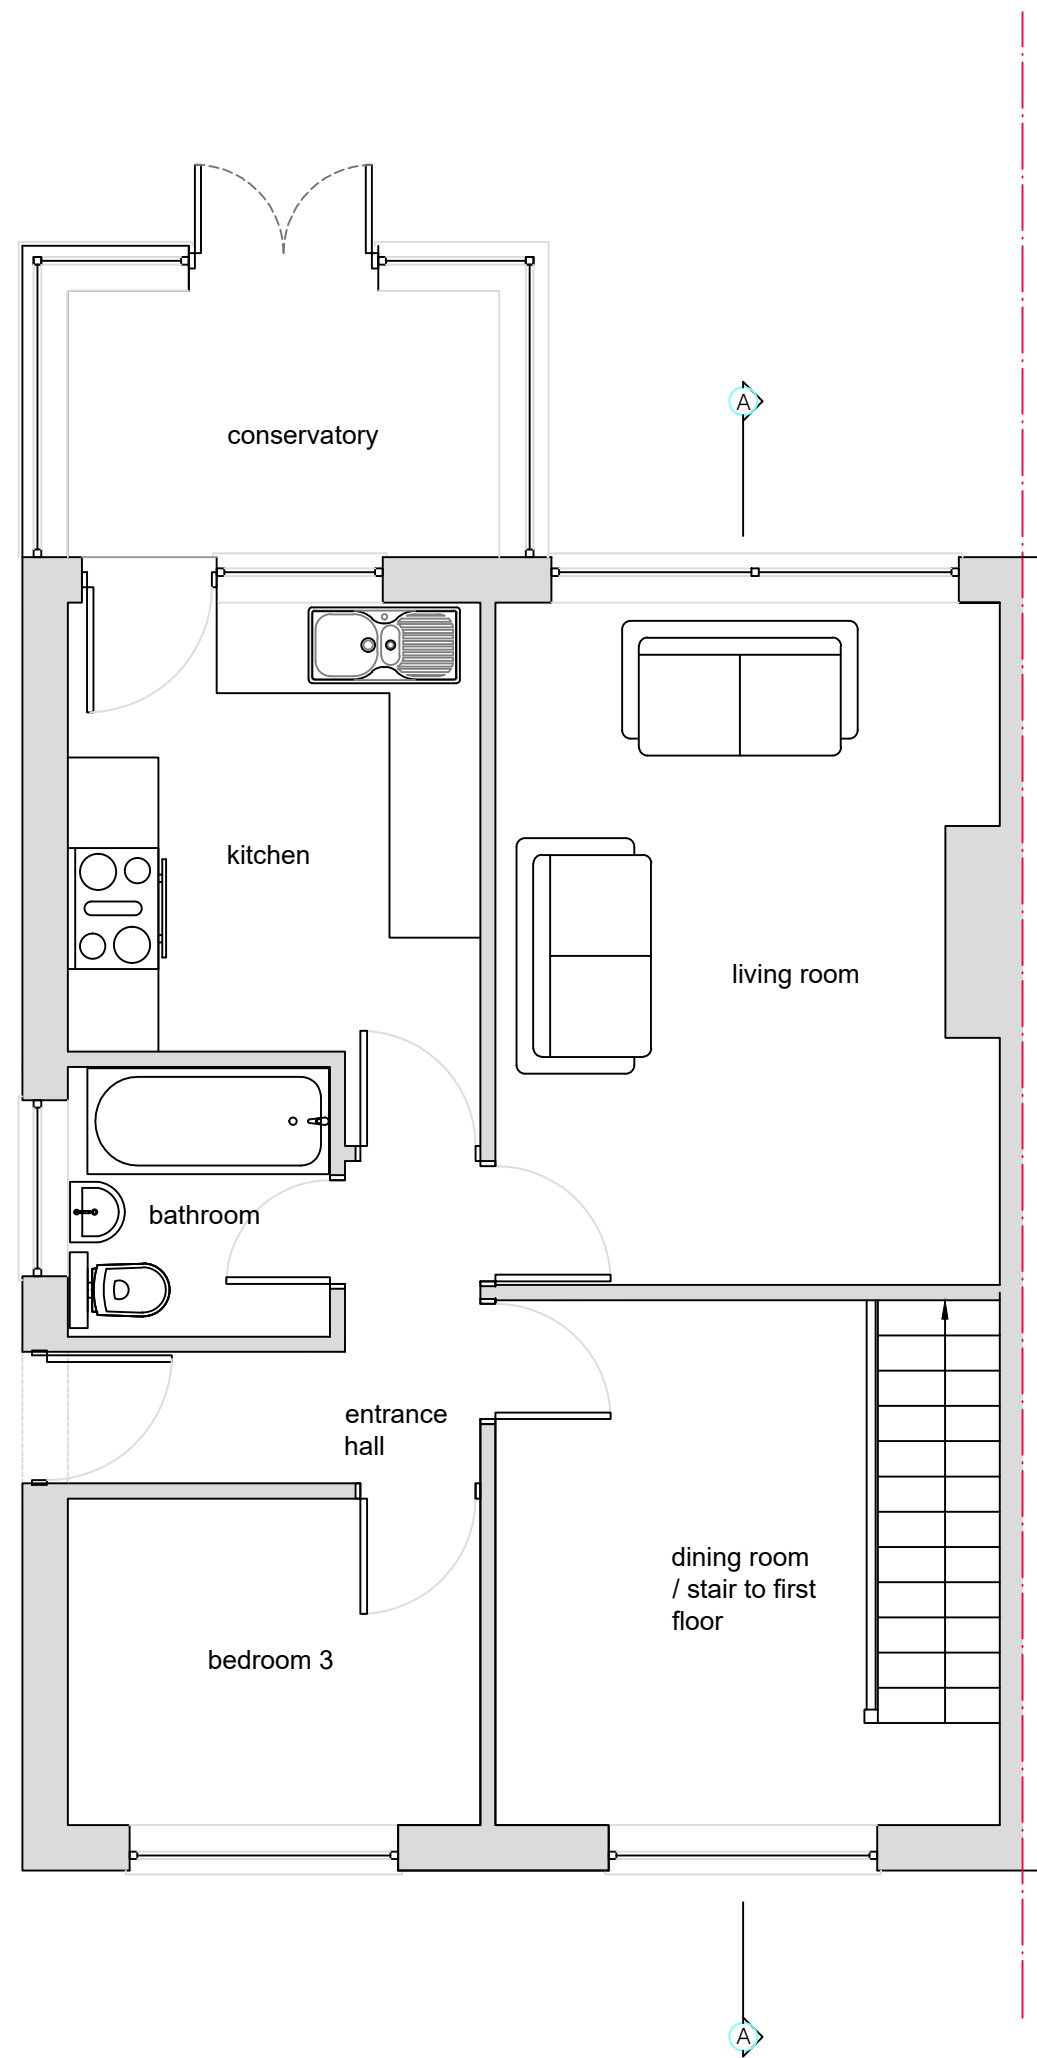


06 Existing Ground Floor Plan
Scale 1:50

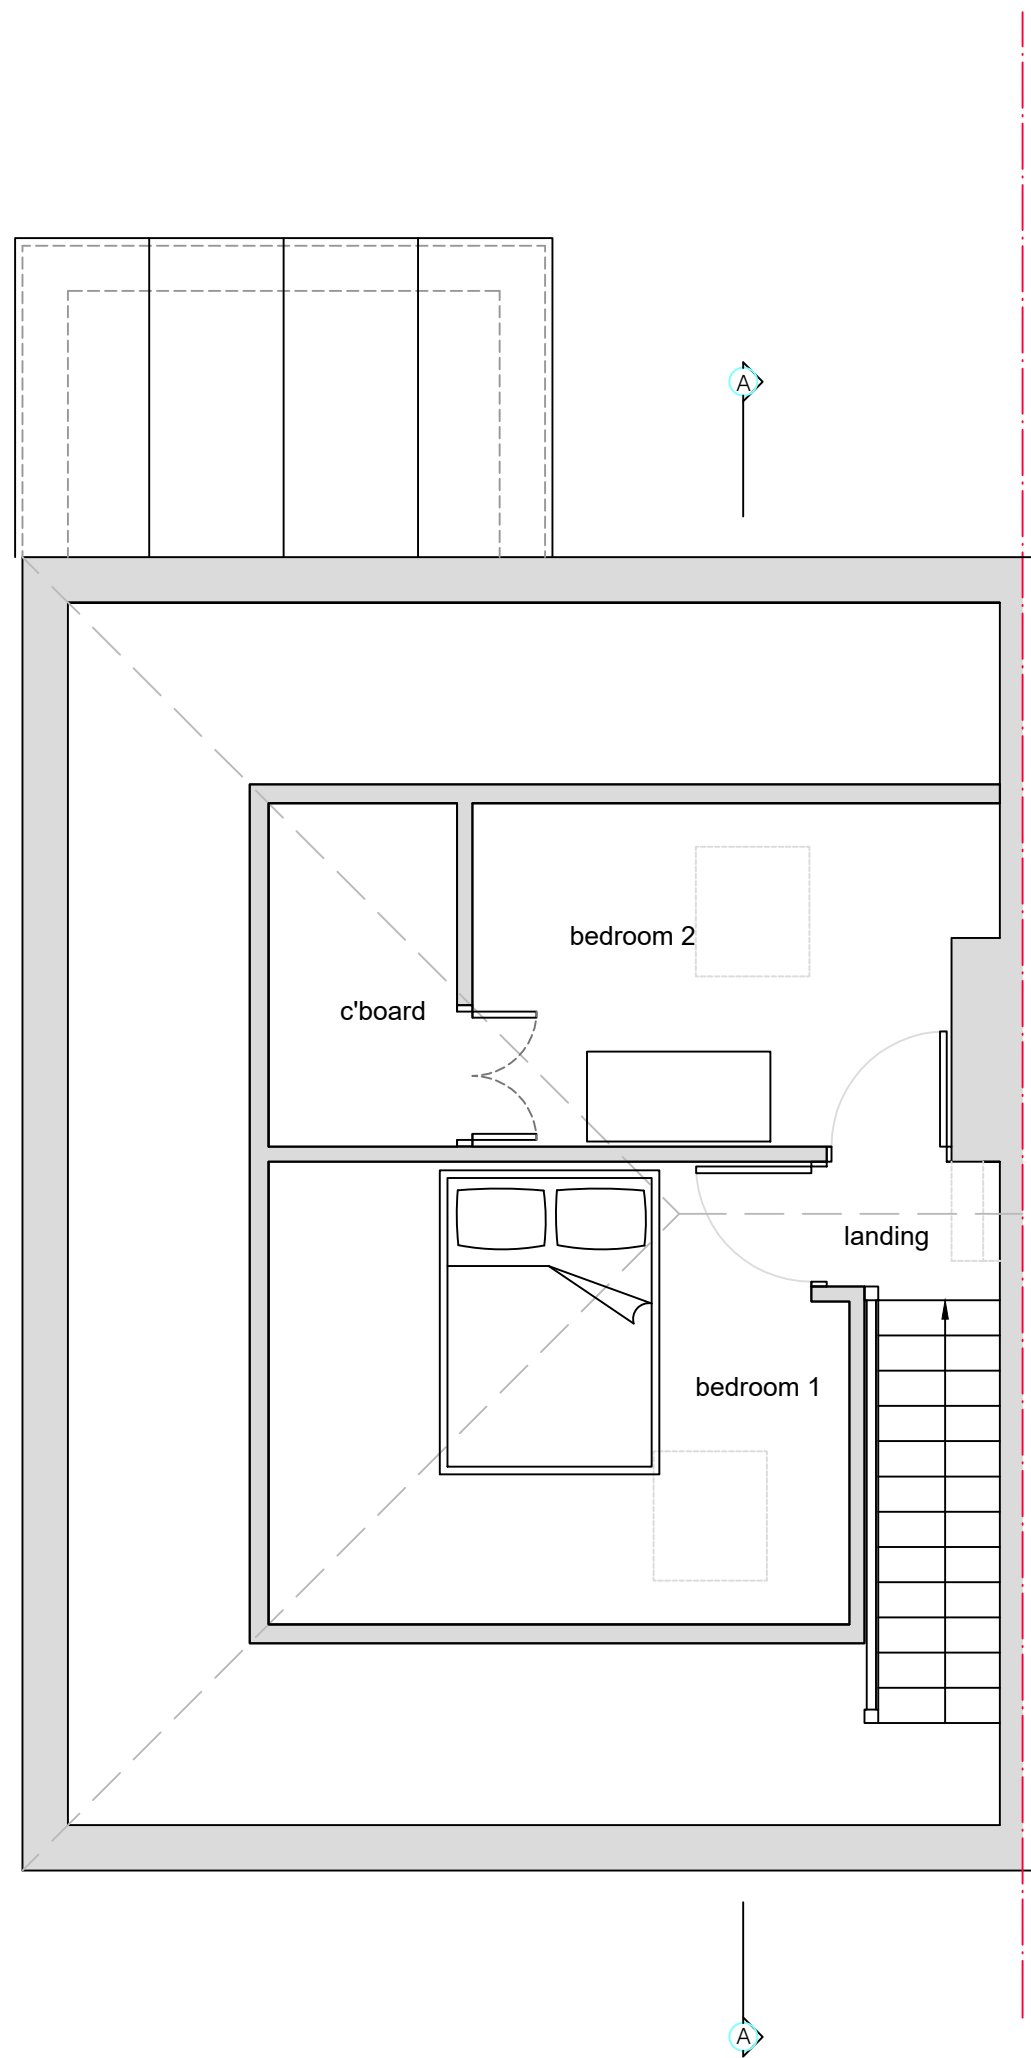

07 Existing First Floor Plan
Scale 1:50

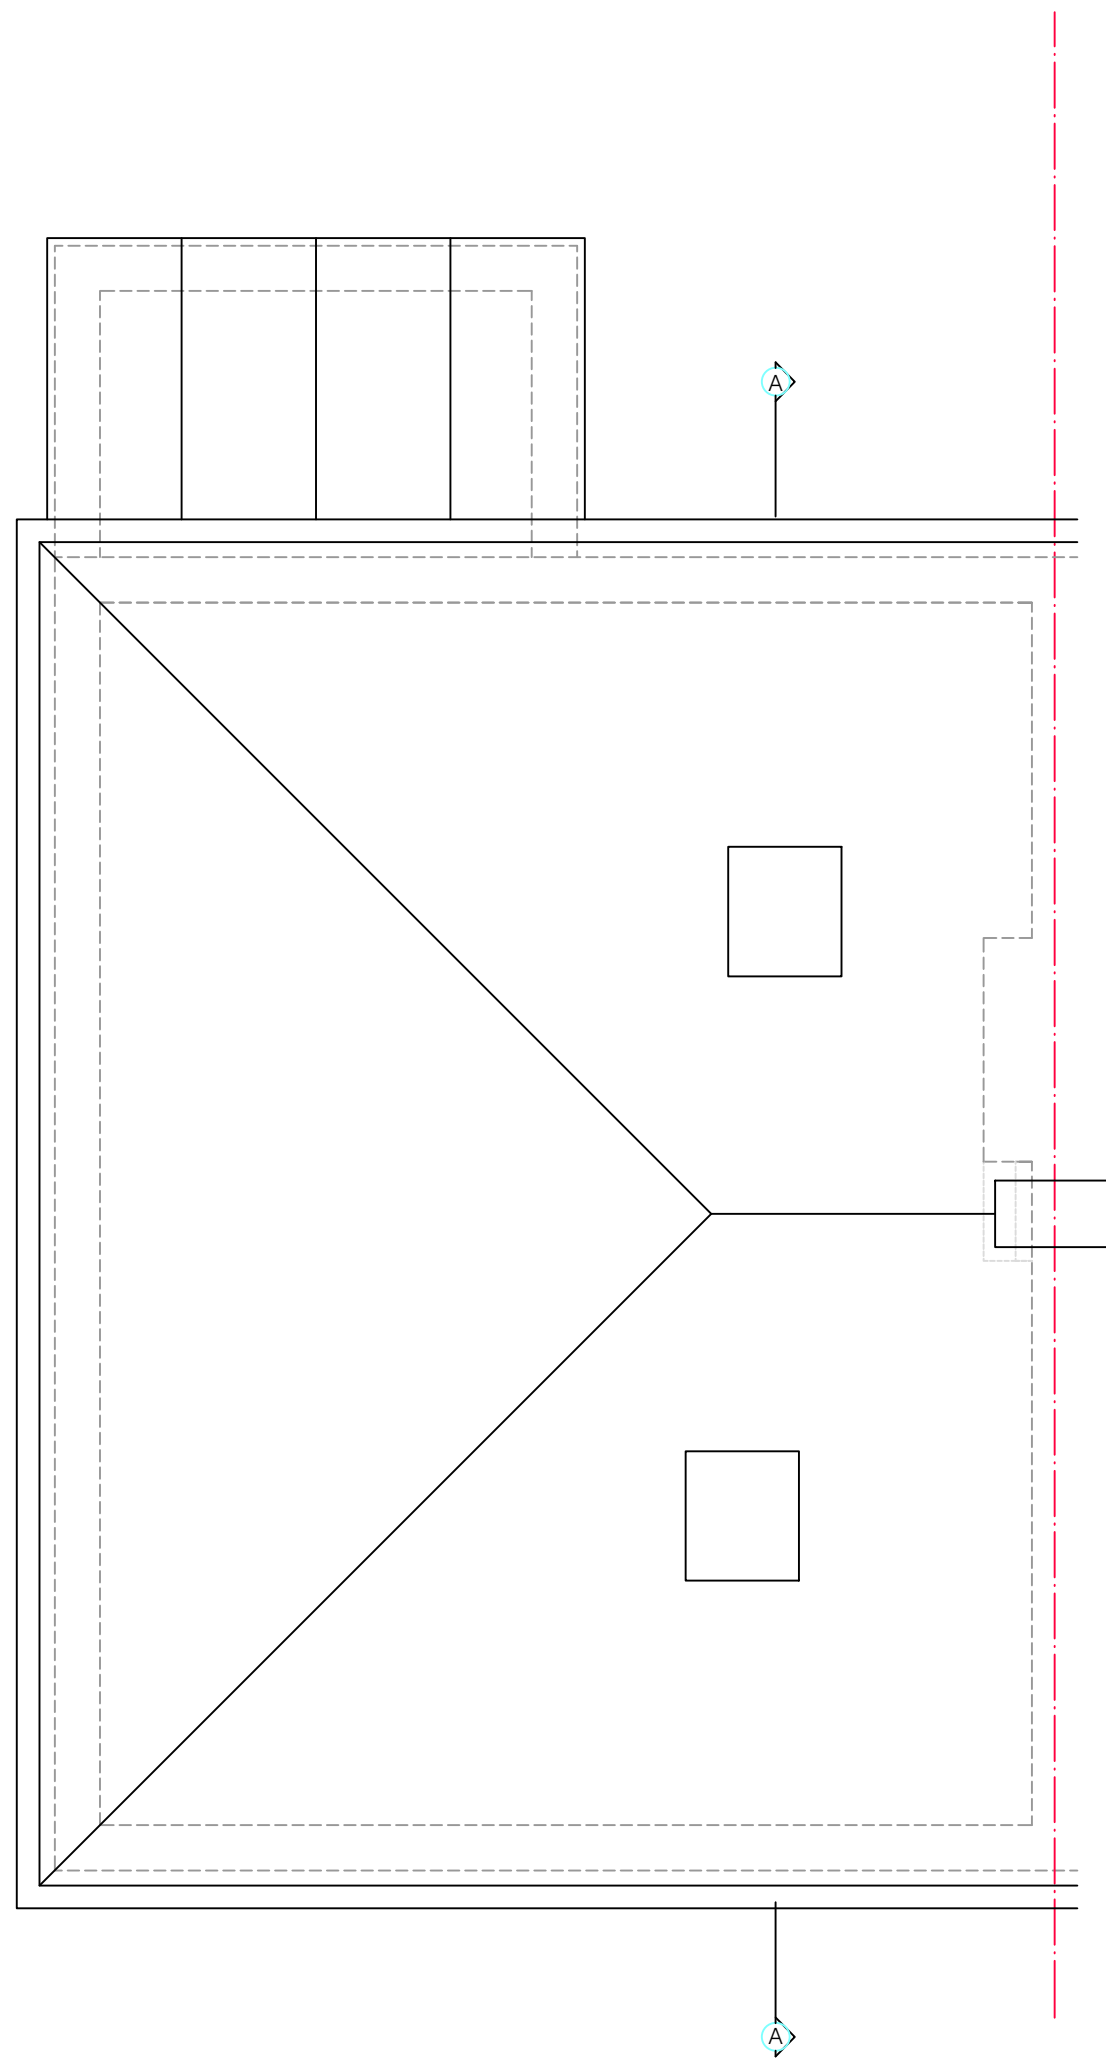

08 Existing Roof Plan
Scale 1:50

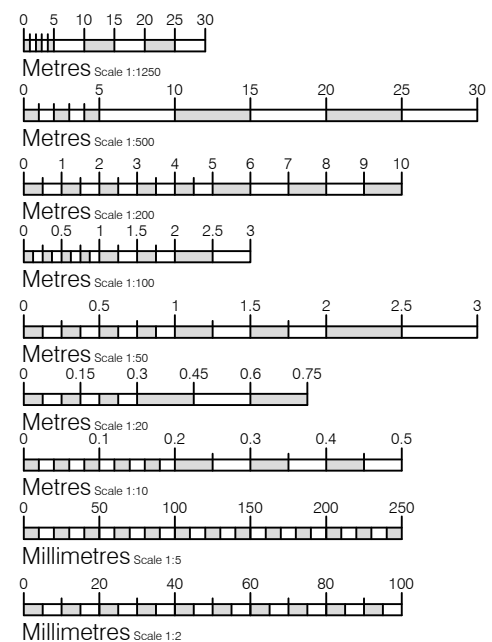

Notice
The responsibility for setting-out of site and buildings rest solely with the contractors
Drawings to be read in conjunction with Structural Engineers drawings
Report immediately to JAT-Surv Ltd any apparent discrepancies

Rev Date Initial Notes
Client
Nicholls
Project
48 Alten Road, Waterlooville, Hampshire, PO7 6DS

Drawing Title
Existing Floor Plans, Elevations and Section

Drawn	Paper Size	Scale	Date
RT	A1	1:50 & 1:100	Jan 24
Project No.	Drawing No.	Rev	
24/0033	PL01	-	

JAT-Surv
Architectural Services
& Building Surveying

Kent - London - South East
(e) info@JAT-Surv.com
(w) www.JAT-Surv.com
(m) 07540 651867
(t) 01795 536840