


1 Nutbourne Road,
Hayling Island

Notes
Do not scale from this drawing.
Verify all dimensions on site before commencing work or preparing any shop drawings.
All materials, workmanship and components must comply with all relevant British Standards, Codes of Practice and any manufacturer's instructions that apply.
All errors, omissions or discrepancies must be reported to the Supervising Officer immediately upon discovery.
This drawing and design remains the copyright of SOUTH EAST ARCHITECTURAL SERVICES LIMITED until such time as assignable licence is granted.
Registered in England & Wales Company Number: 5367560 © 2022

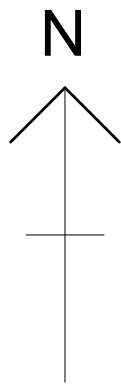

PROPOSED SITE LAYOUT
scale 1:100


NB:
Full hard & soft landscaping to specialist details
(subject to Local Planning Authority approval)

Land assessment/ site investigation and
associated strategies to be submitted to
LPA prior to commencement

Foul-waste water drainage to connect into existing
system, no new connection required, subject to
Southern Water approval



Ordnance Survey (c) Crown Copyright 2020. All rights reserved. Licence number 100022432

 

PROJECT Proposed Development at 1 Nutbourne Road, Hayling Island, Hampshire, PO11 9RT		DRAWING TITLE Proposed Site Plan	
		CLIENT Mr I. Thompson (Robian Homes Ltd.)	
SCALE 1:100 @ A1	DATE Dec' 2022	DRAWING NO. 22/3102/PL/04	REVISION

NATURE OF REVISIONS



tel (01227) 283100 info@seas.me.uk www.seas.me.uk

