




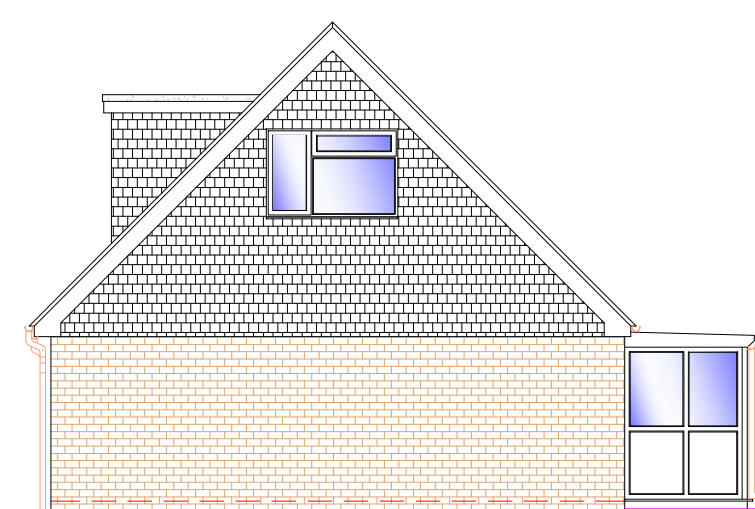


1 EXISTING SIDE ELEVATION
1:100

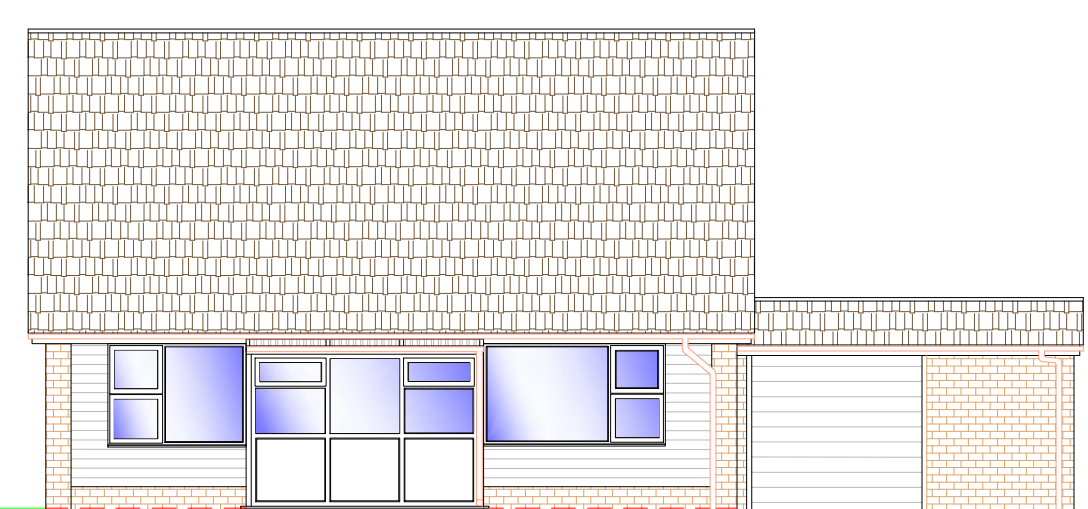


2 EXISTING FRONT ELEVATION
1:100

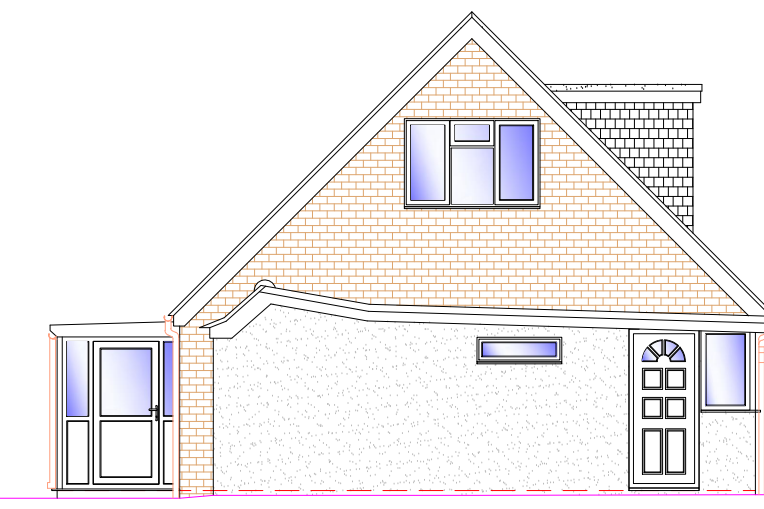


3 EXISTING SIDE ELEVATION
1:100

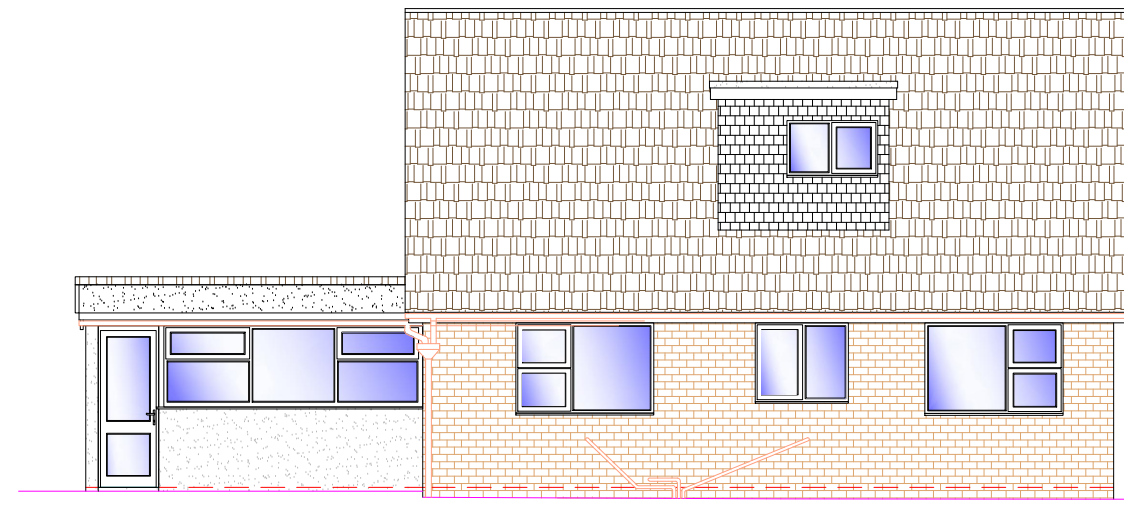


4 EXISTING REAR ELEVATION
1:100

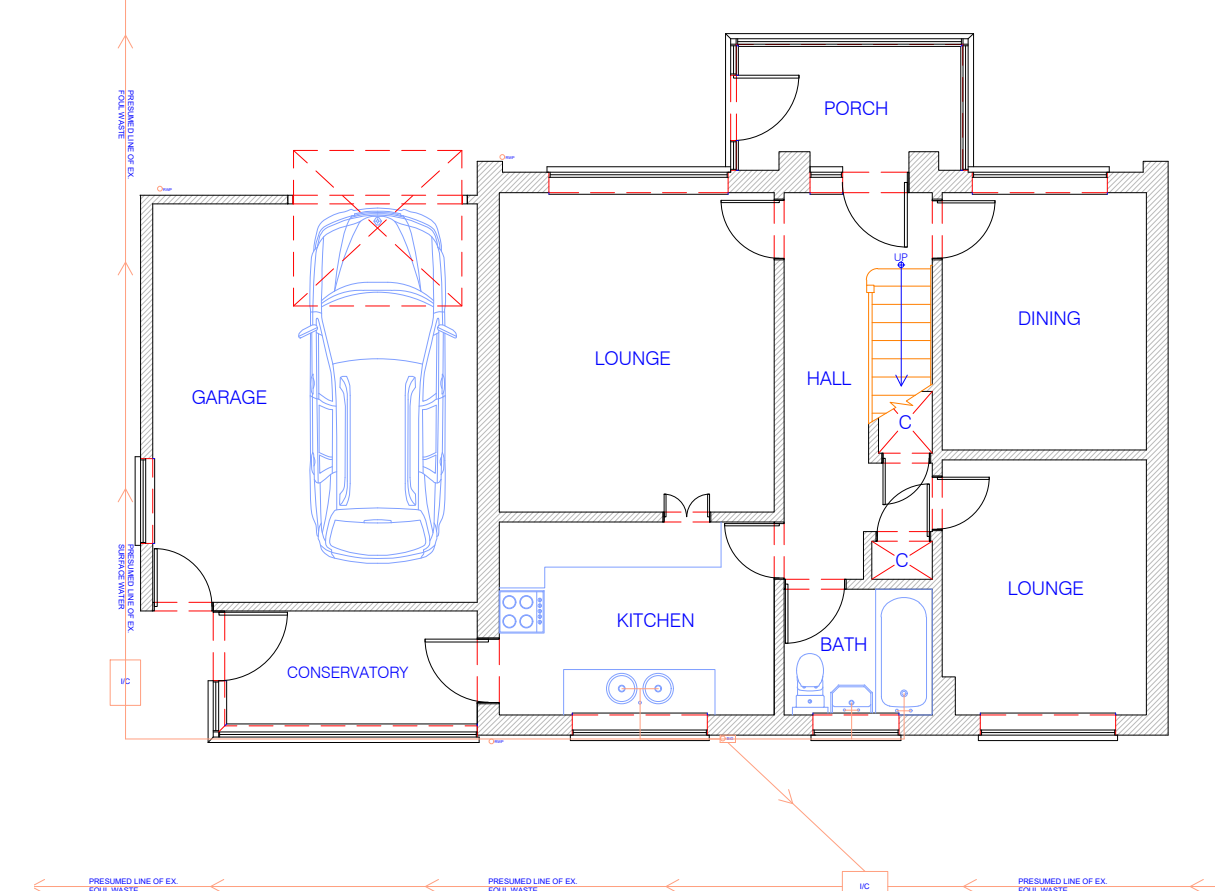


5 EXISTING GRD FLOOR PLAN
1:100

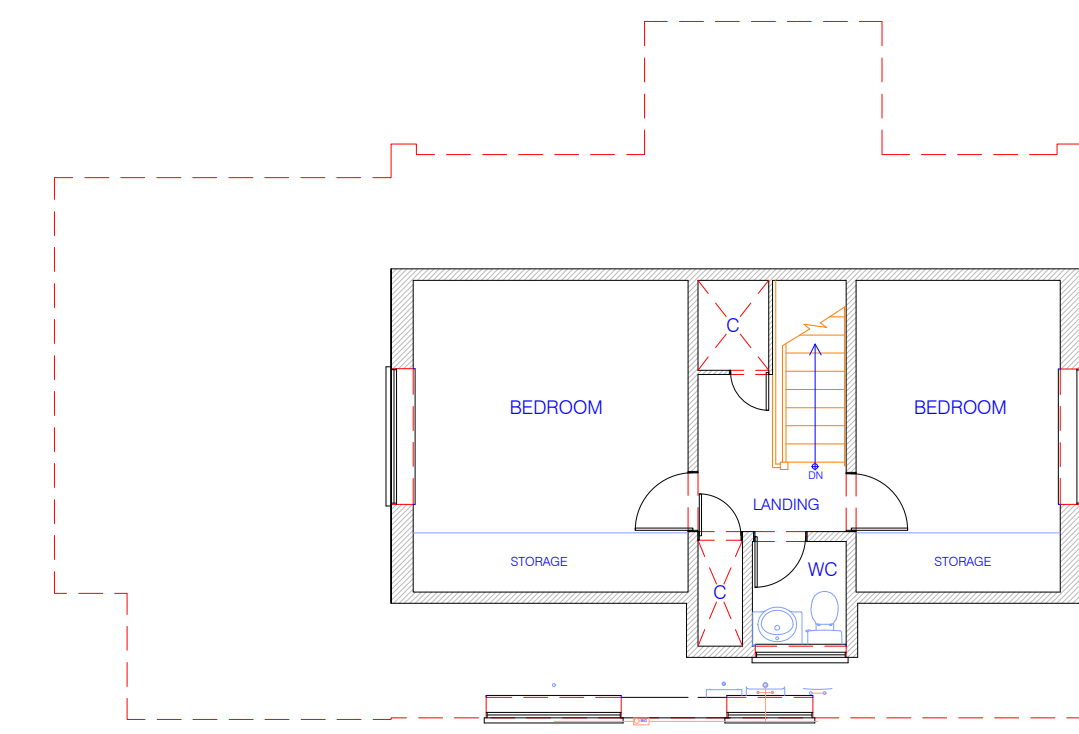


6 EXISTING FIRST FLOOR PLAN
1:100

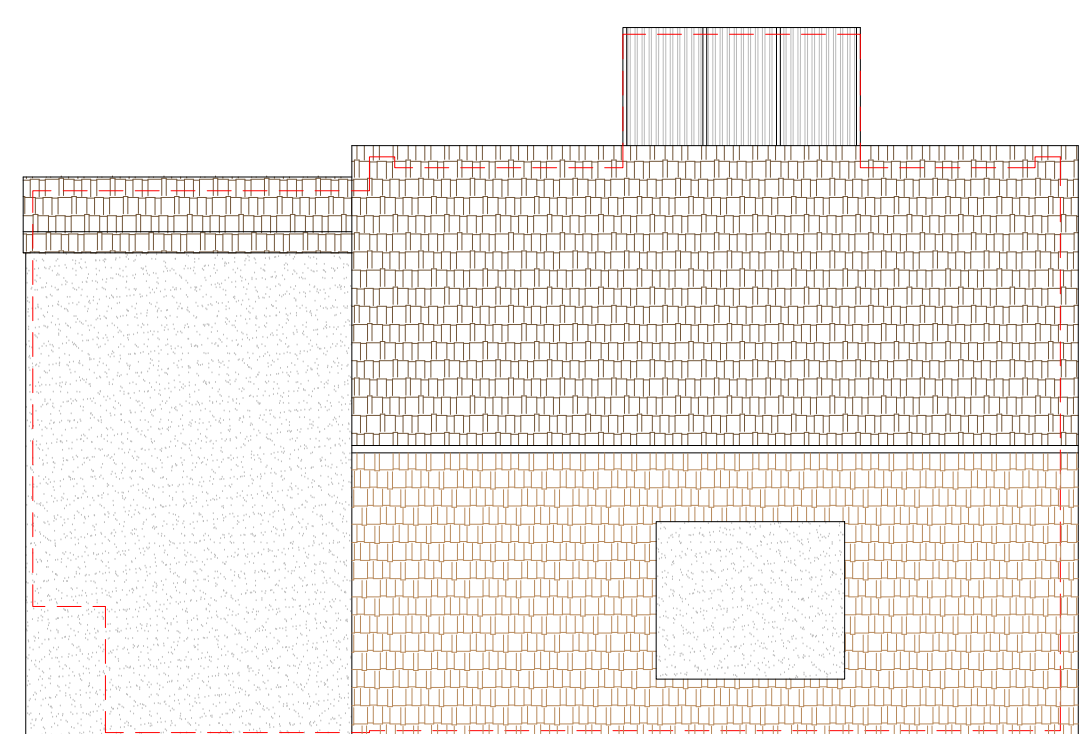


7 EXISTING ROOF PLAN
1:100

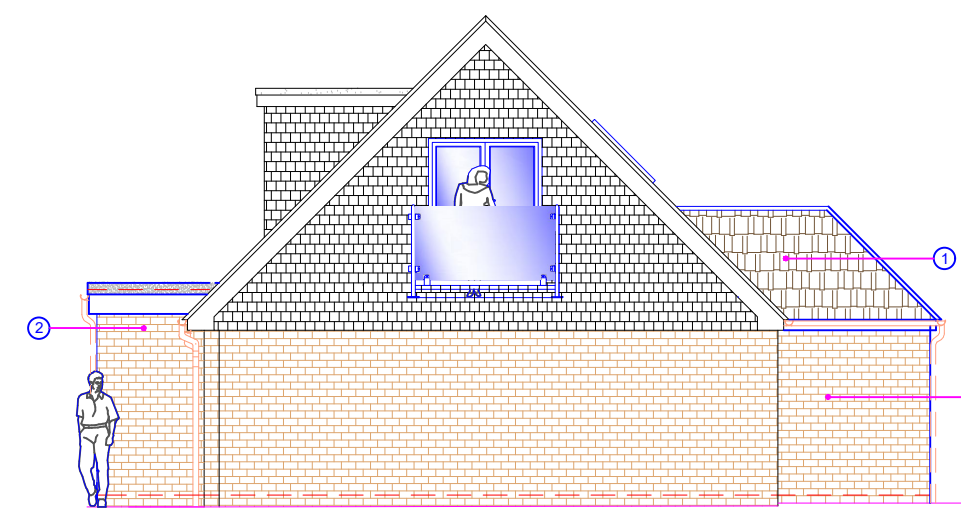


8 PROPOSED SIDE ELEVATION
1:100

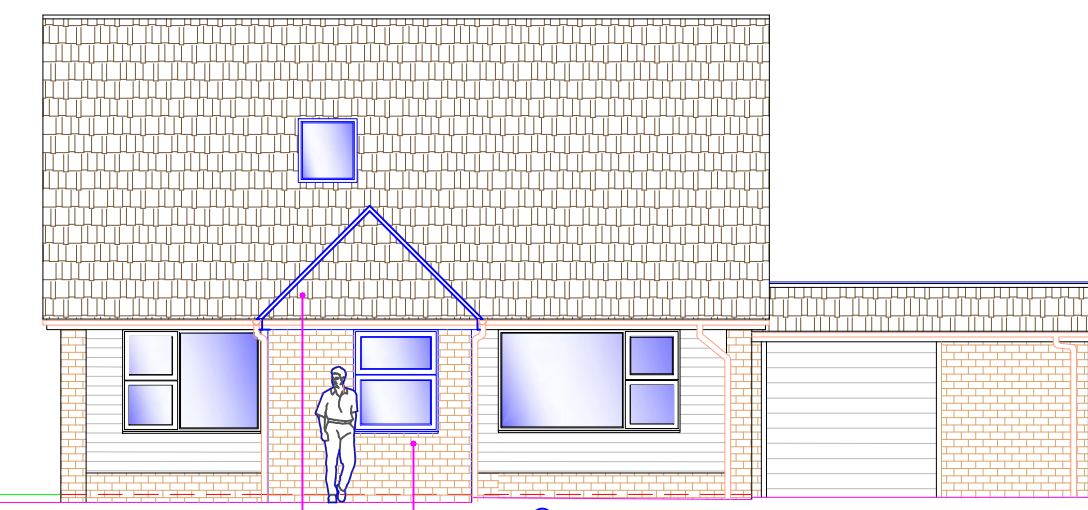


9 PROPOSED FRONT ELEVATION
1:100

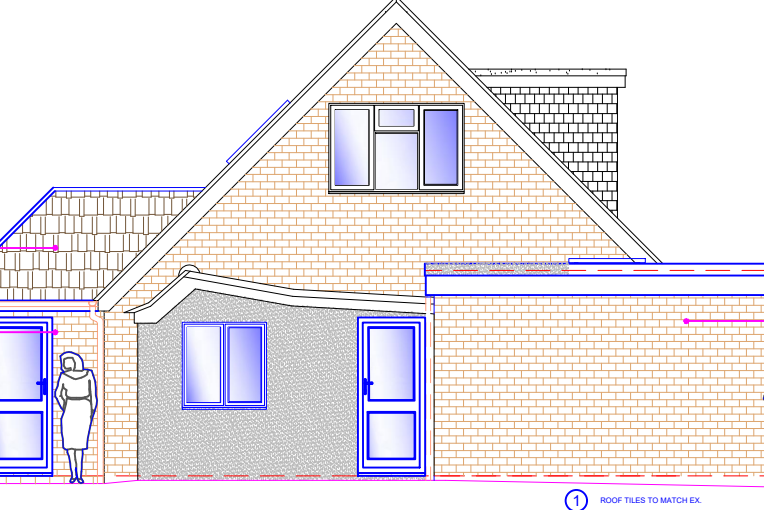


10 PROPOSED SIDE ELEVATION
1:100

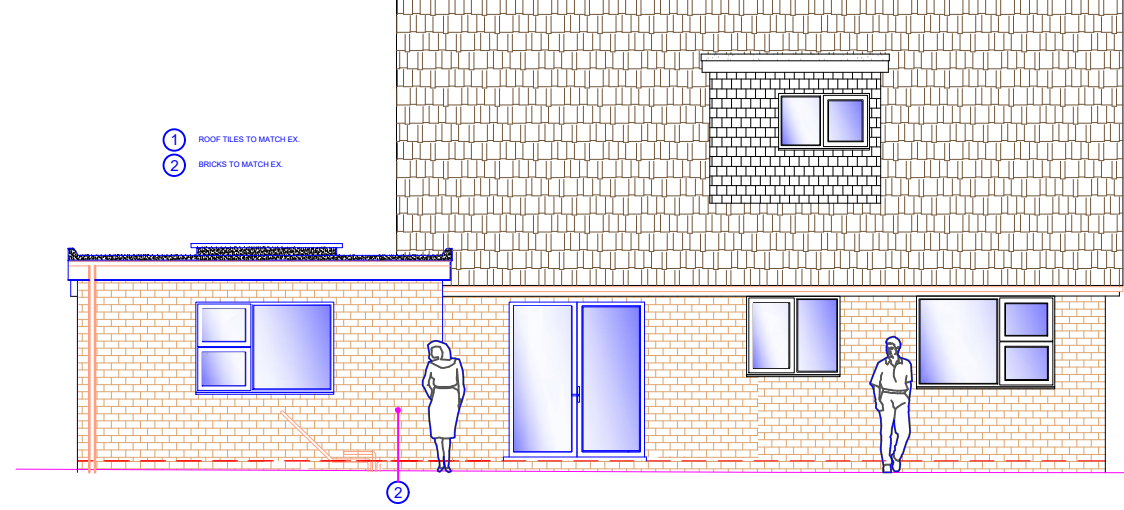


11 PROPOSED REAR ELEVATION
1:100

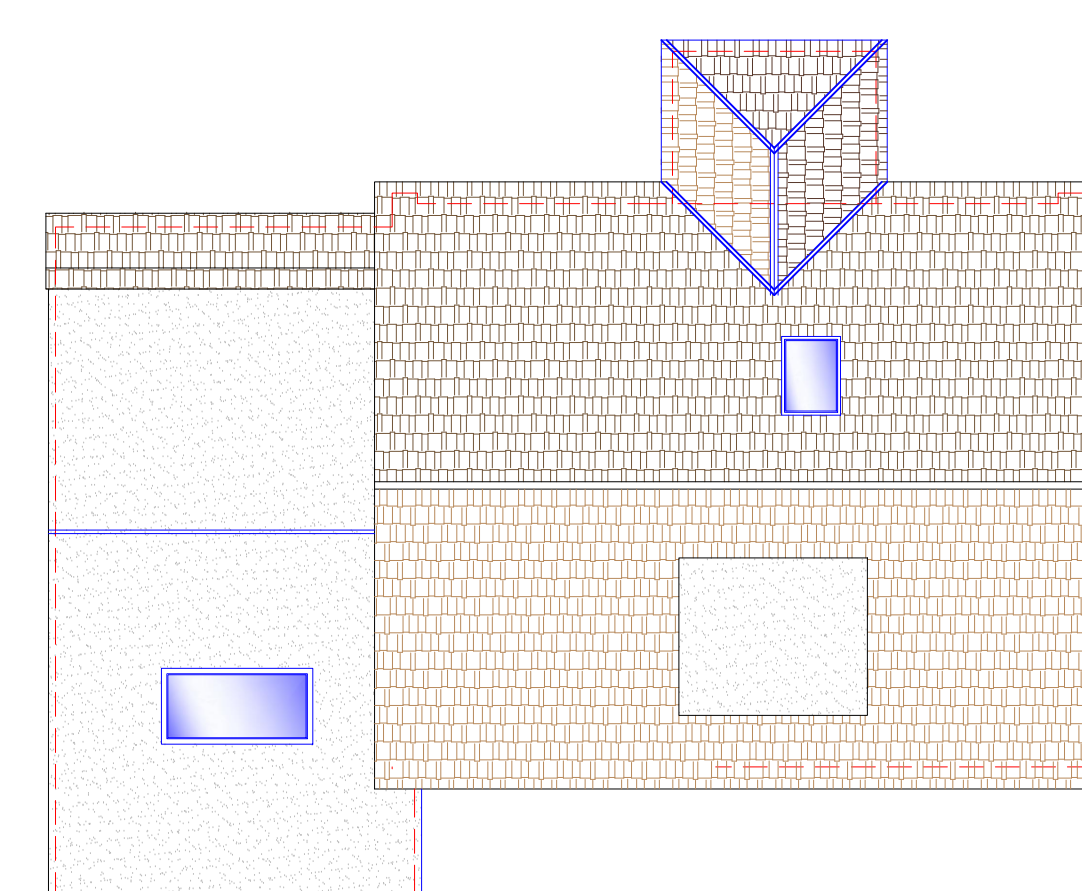


12 PROPOSED ROOF PLAN
1:100

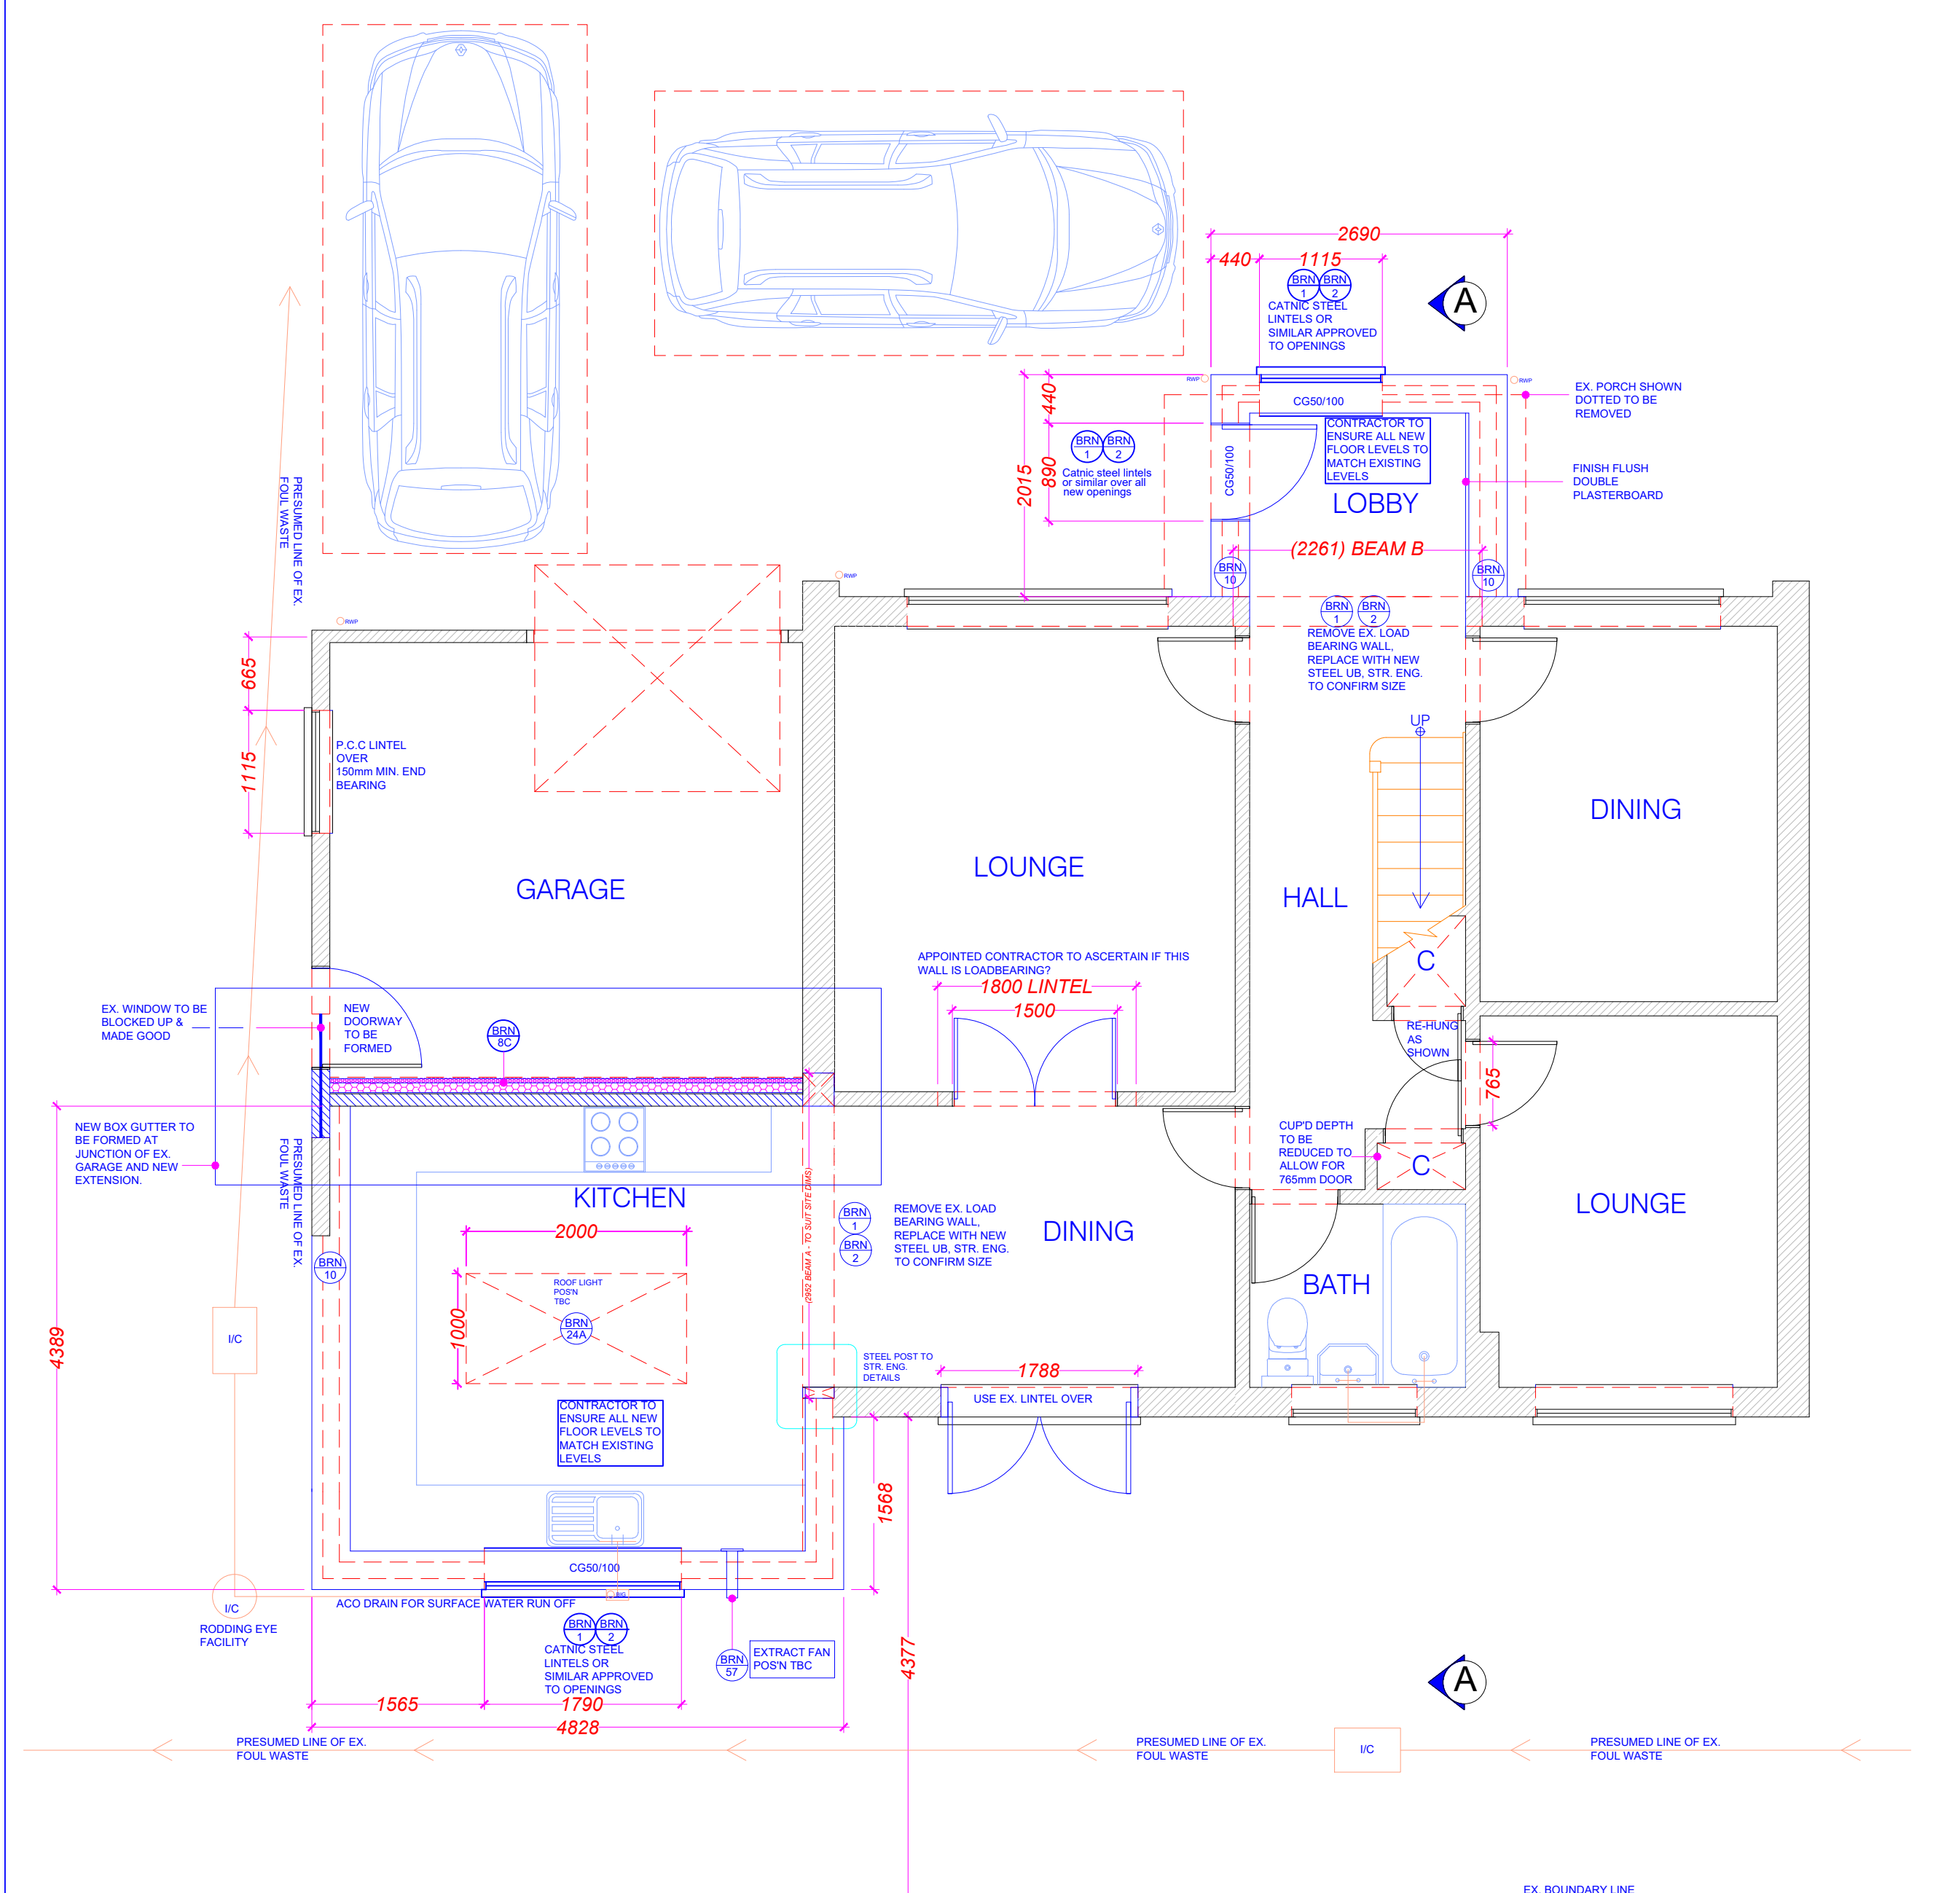

13 PROPOSED GRD FLOOR PLAN
1:50

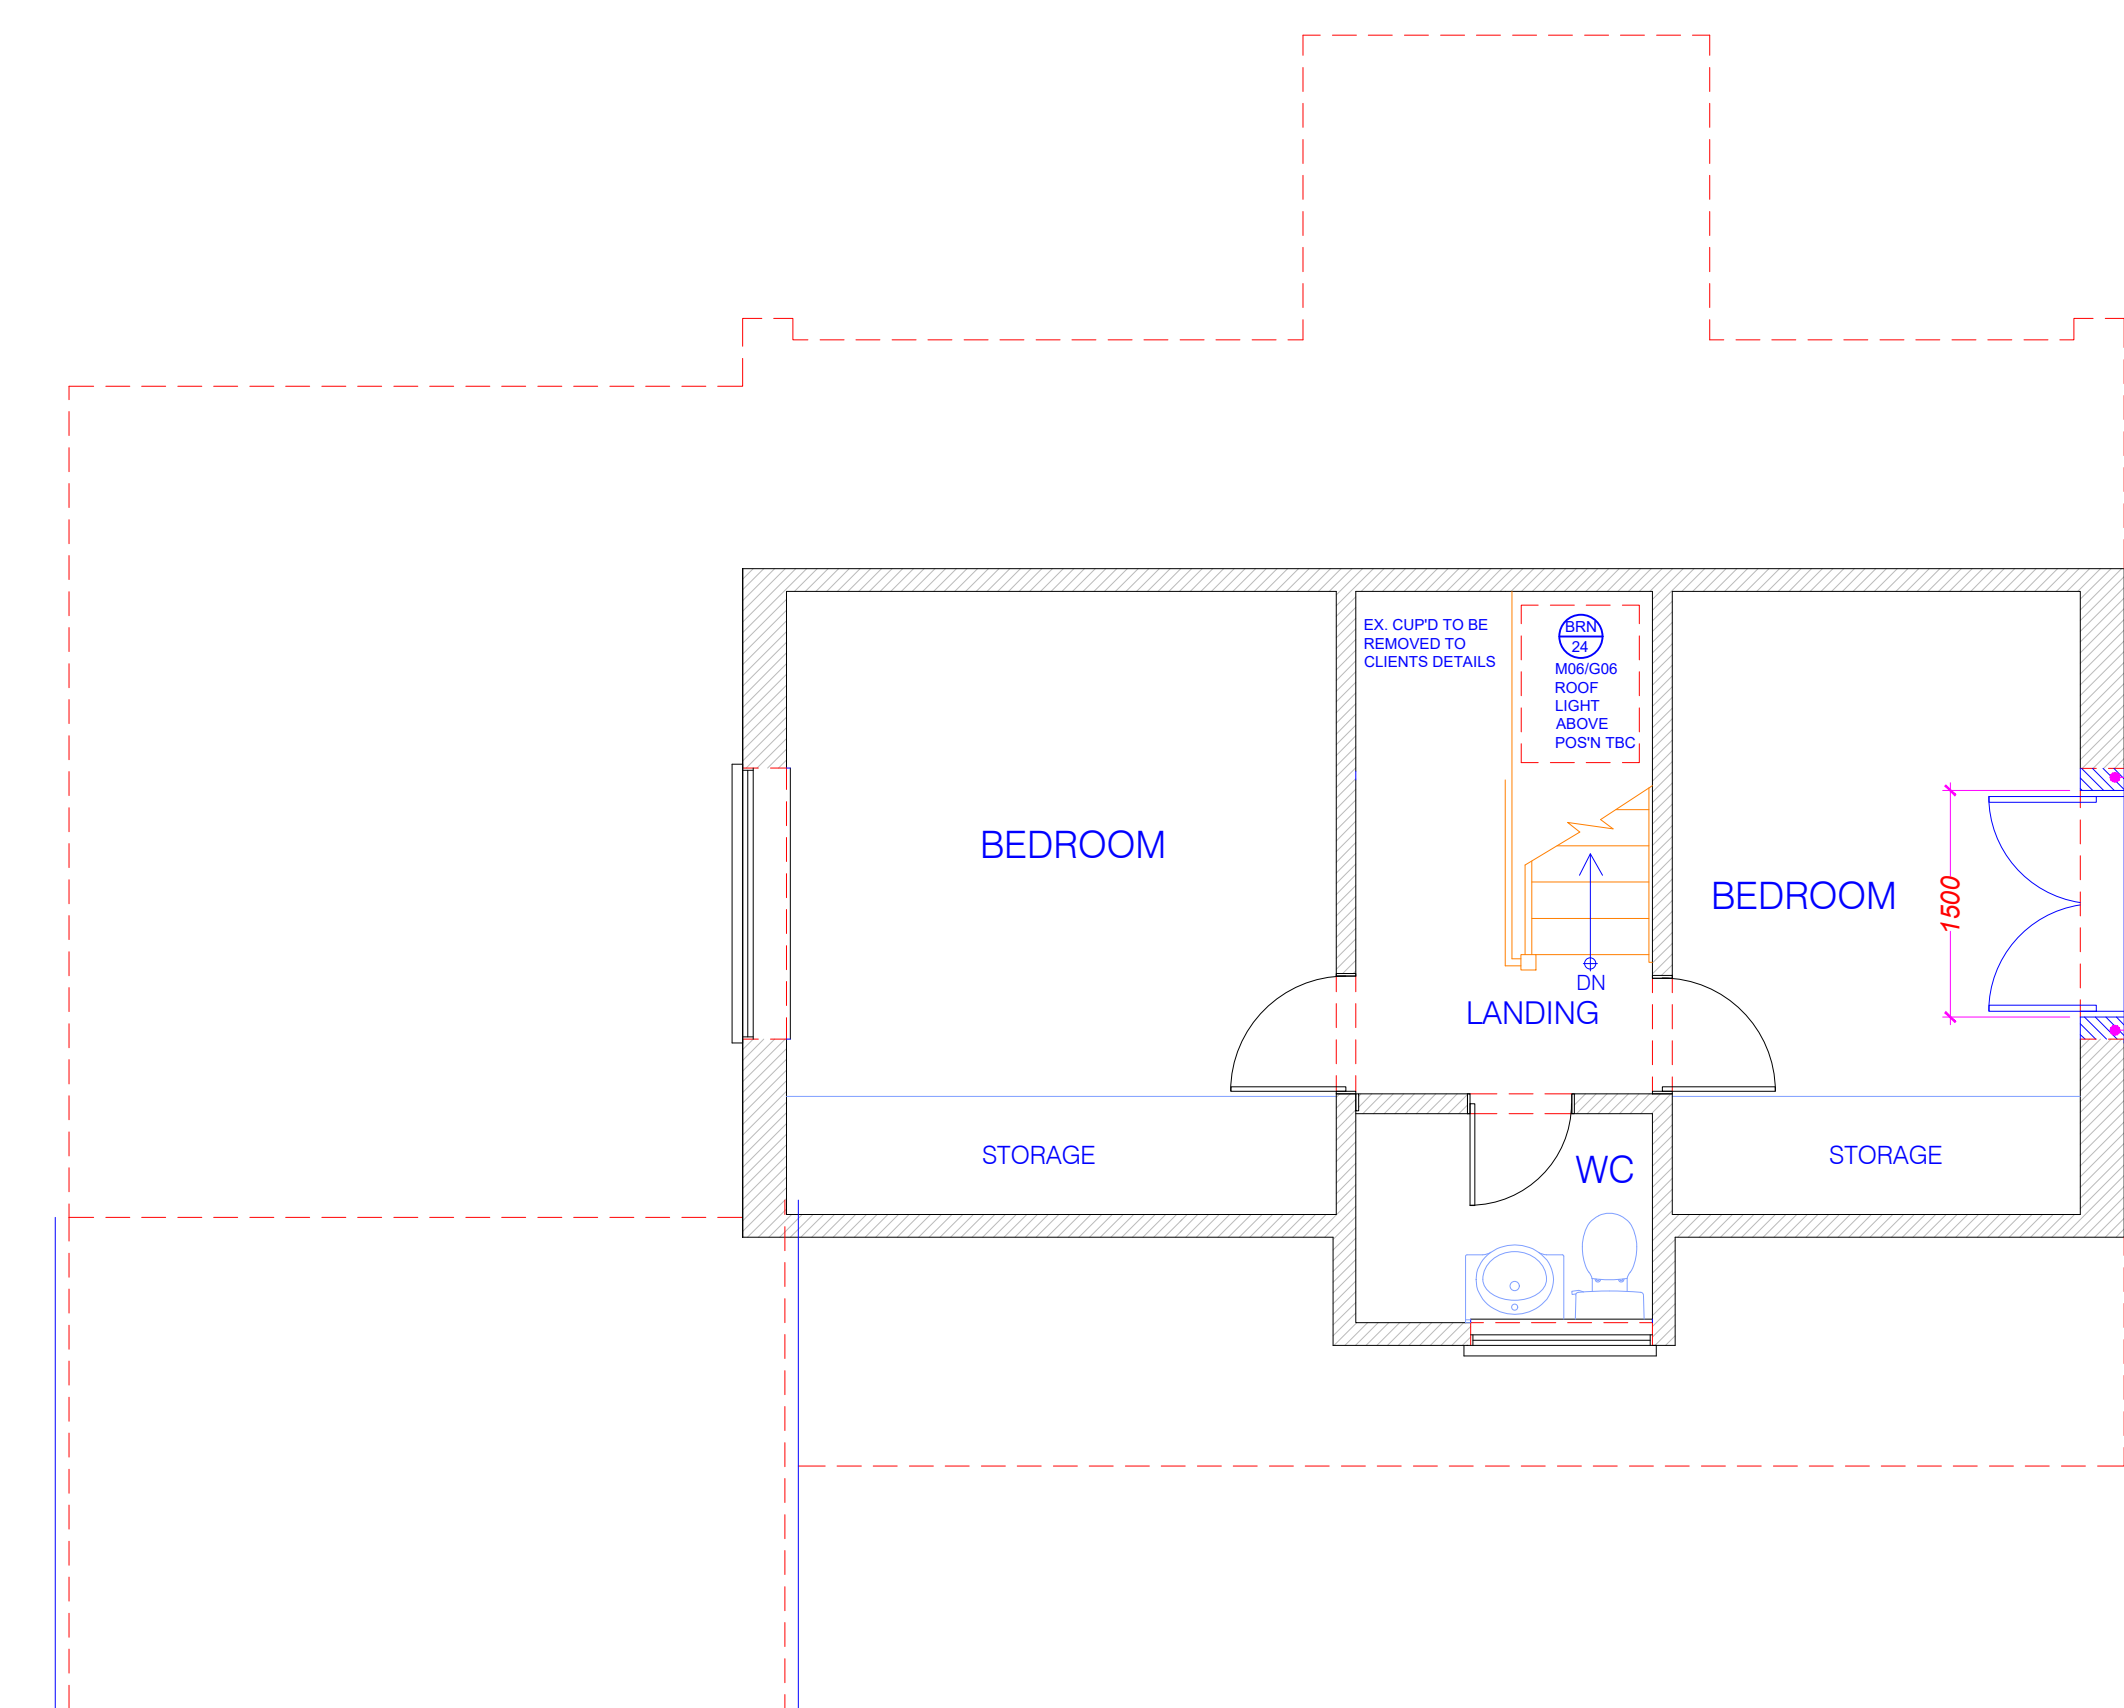


14 PROPOSED FIRST FLOOR PLAN
1:50

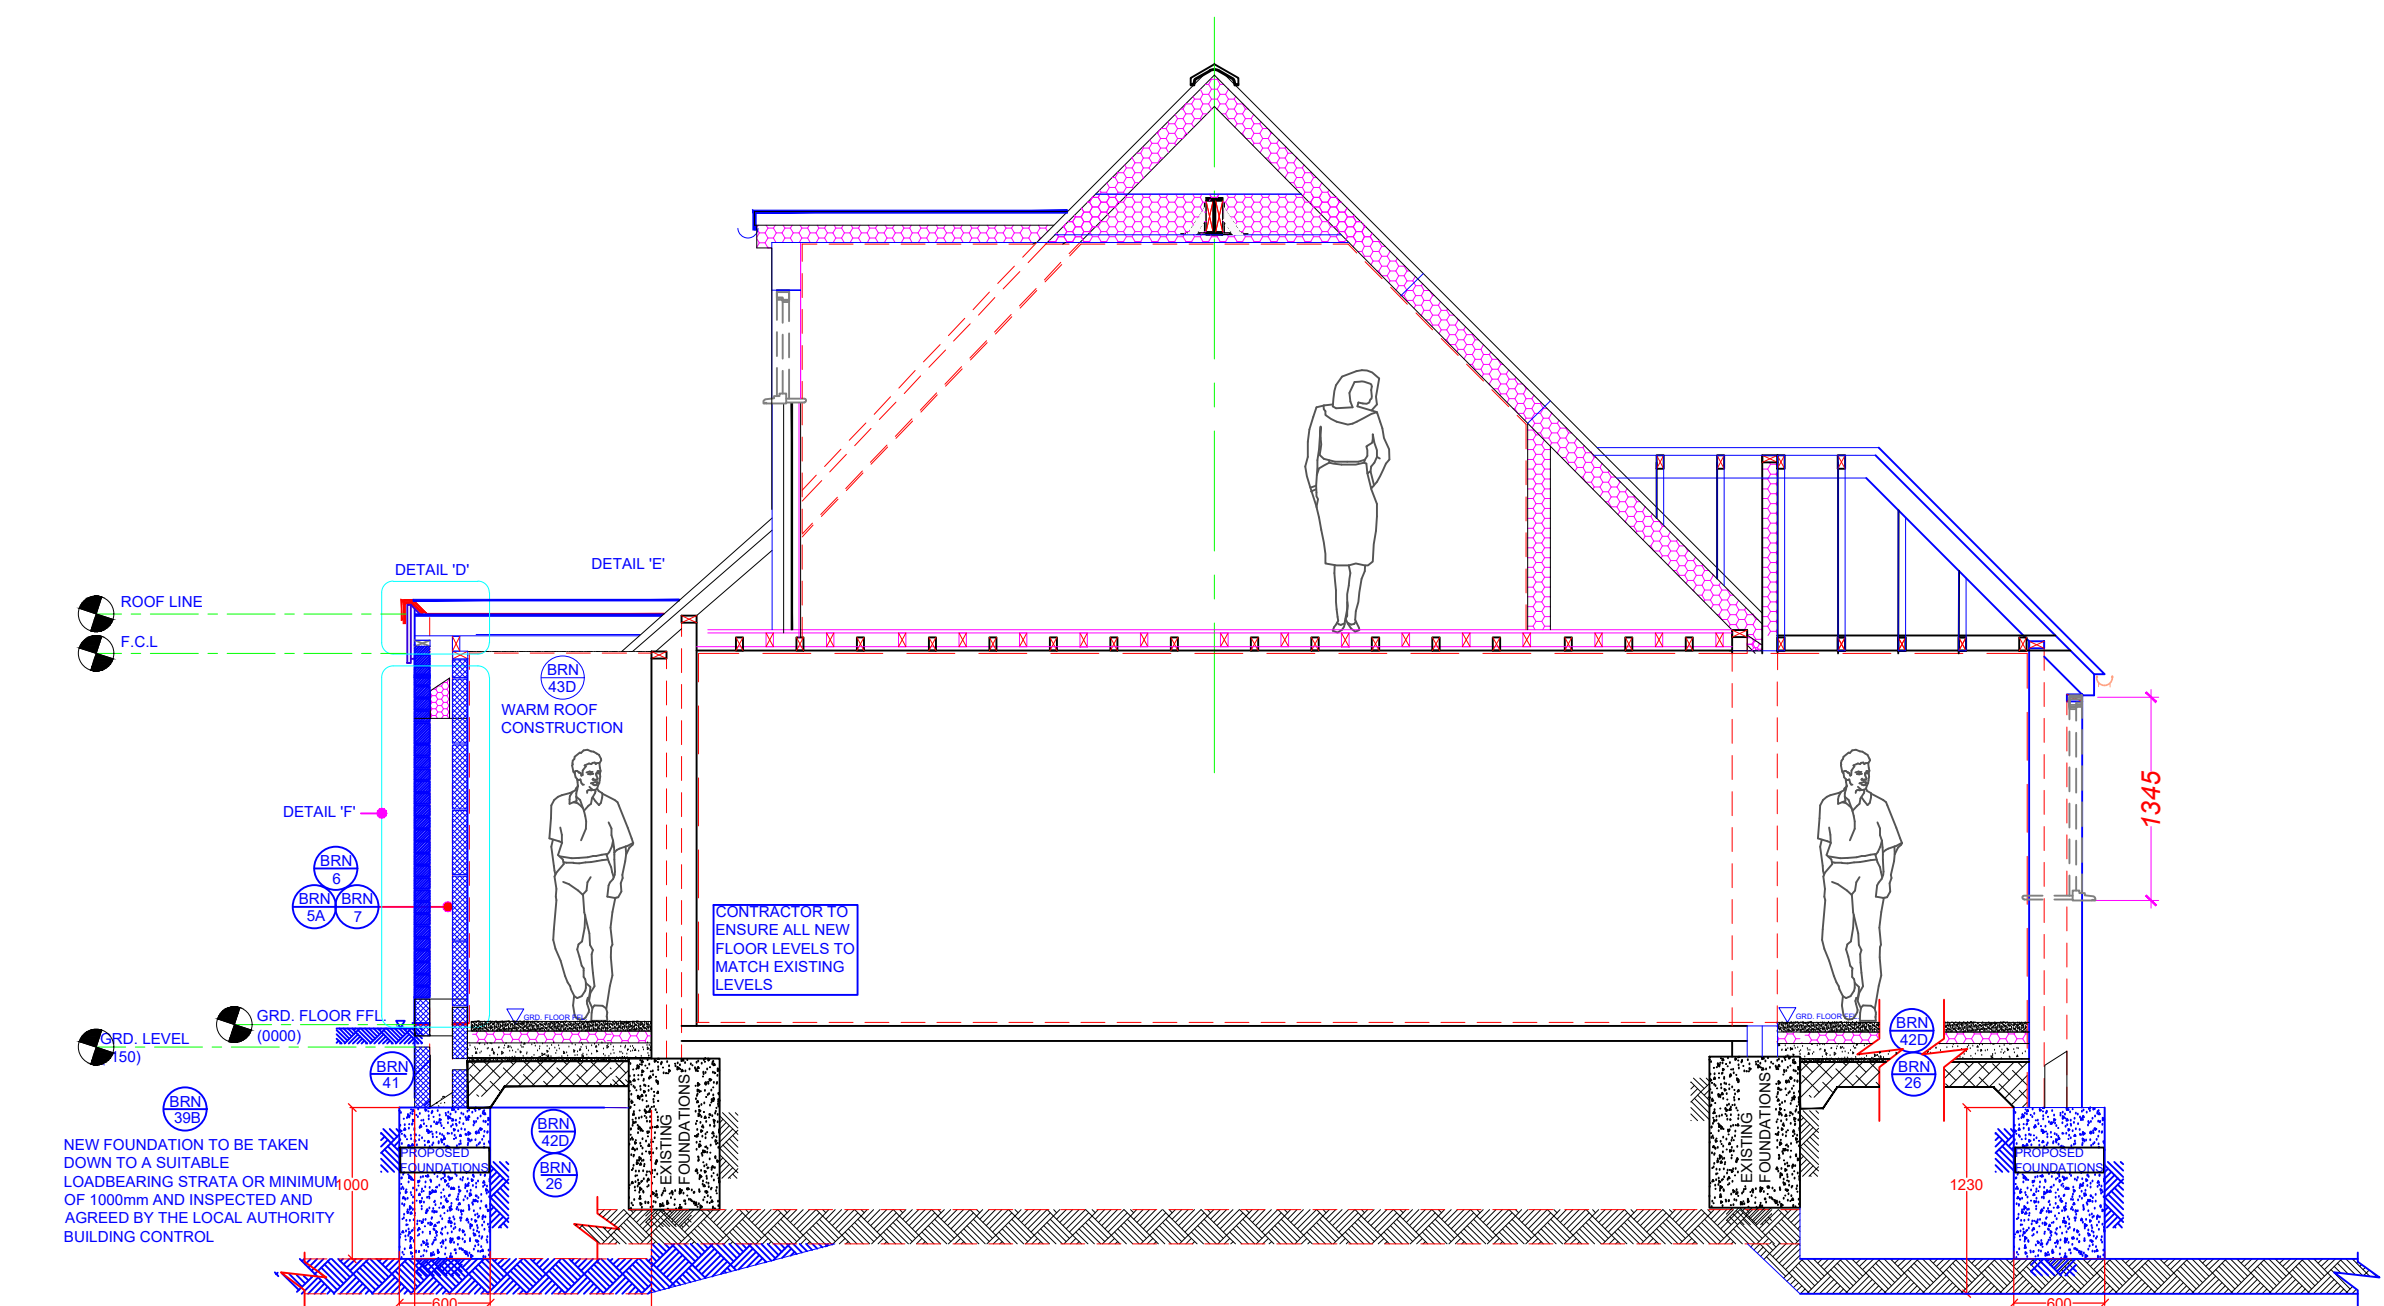


15 PROPOSED SECTION 'A' - 'A'
1:50

WARM FLAT ROOF


U-value 0.15 W/m²K

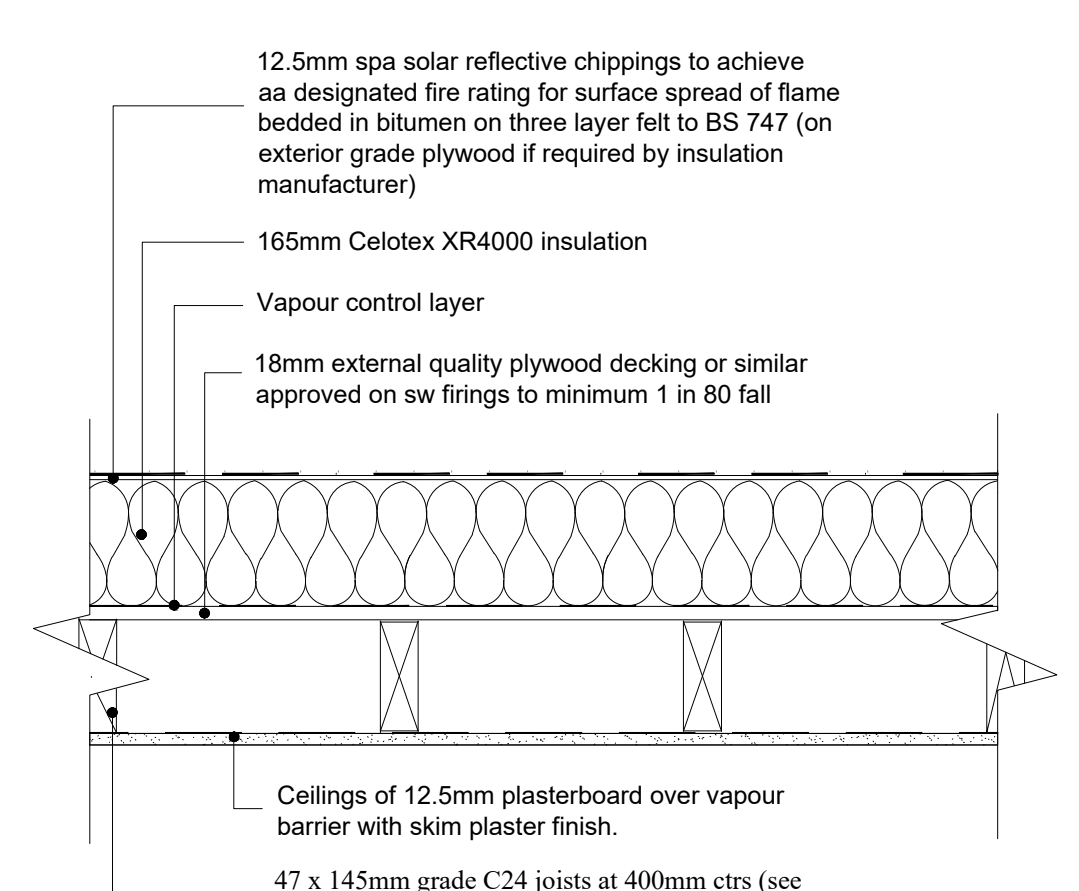


19 PROPOSED GROUND ROOF SECTION & DETAIL 'D'
1:20

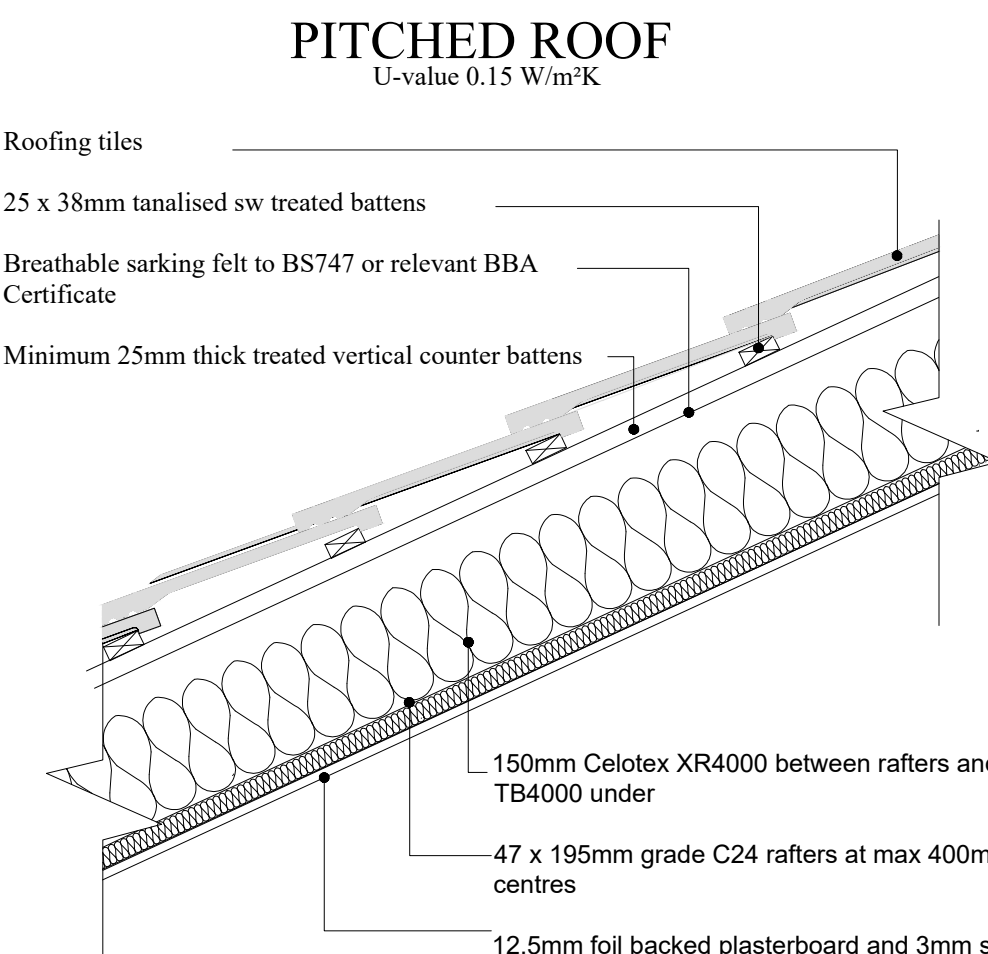


16 PITCHED LOFT SKILLION ROOF DETAIL
1:20

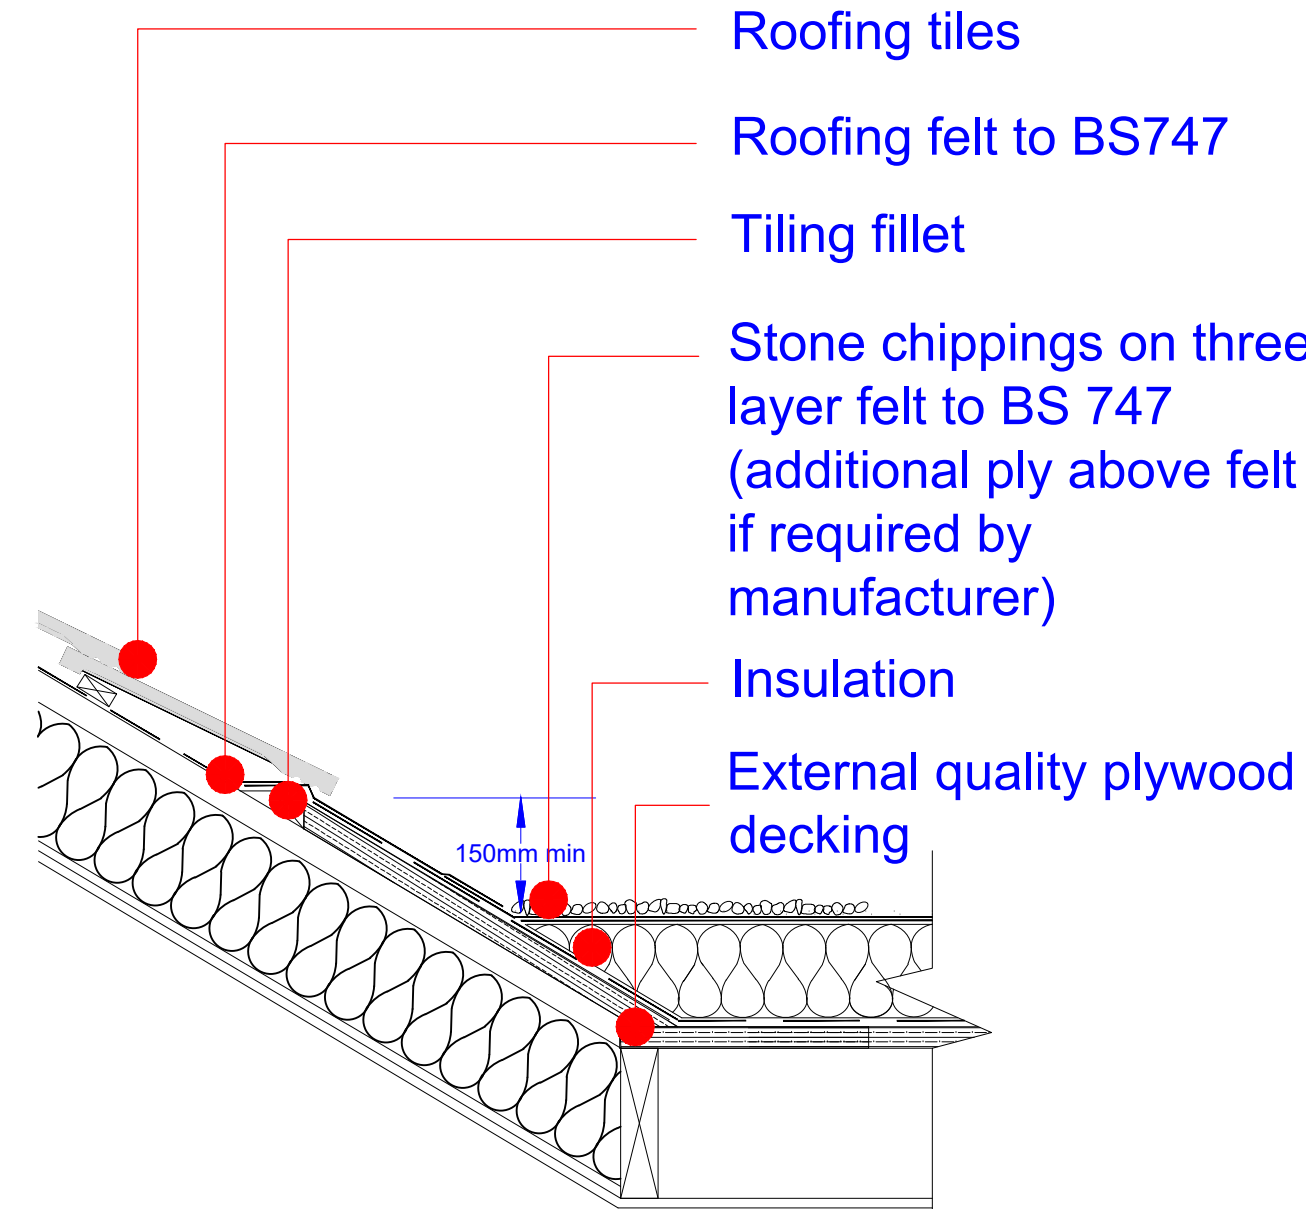


17 PROPOSED DETAIL 'E'
1:20

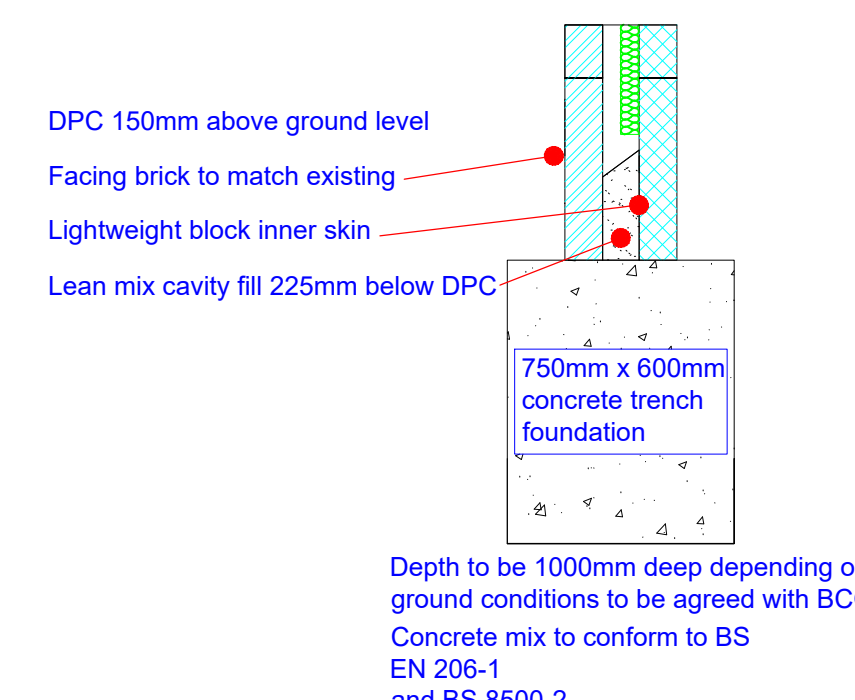


20 PROPOSED FOUNDATION SECTION
1:20

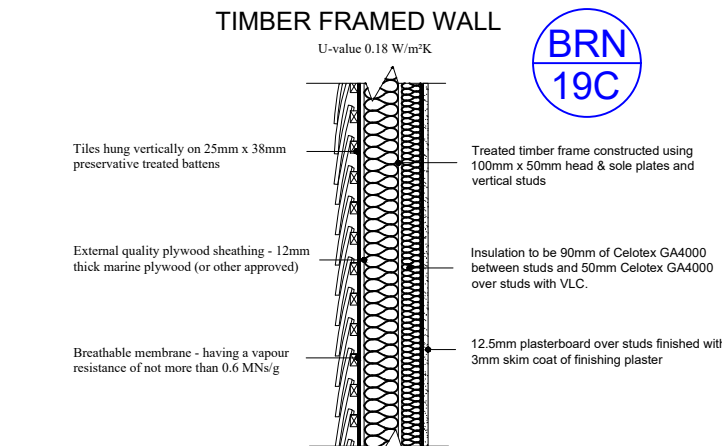


21 PROPOSED DORMER WALLS
1:20

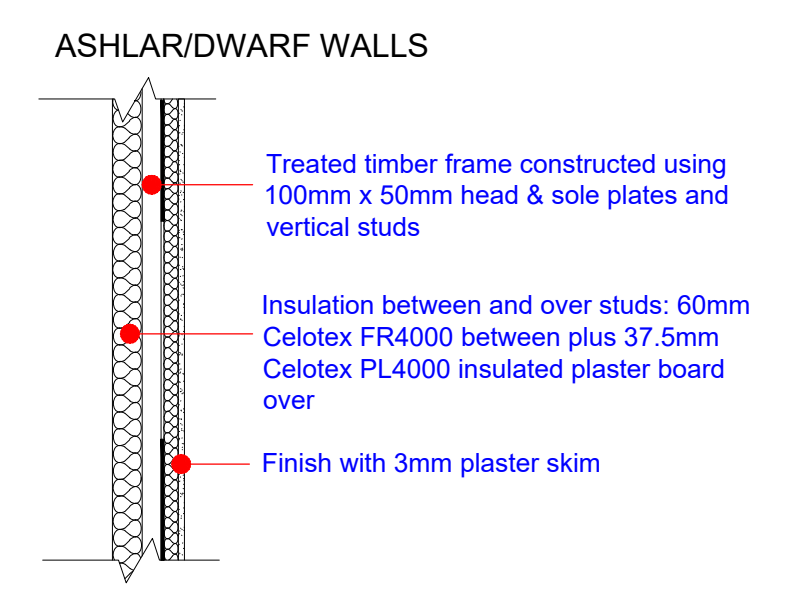

22 PROPOSED ASHLAR/DWARF WALL
1:20

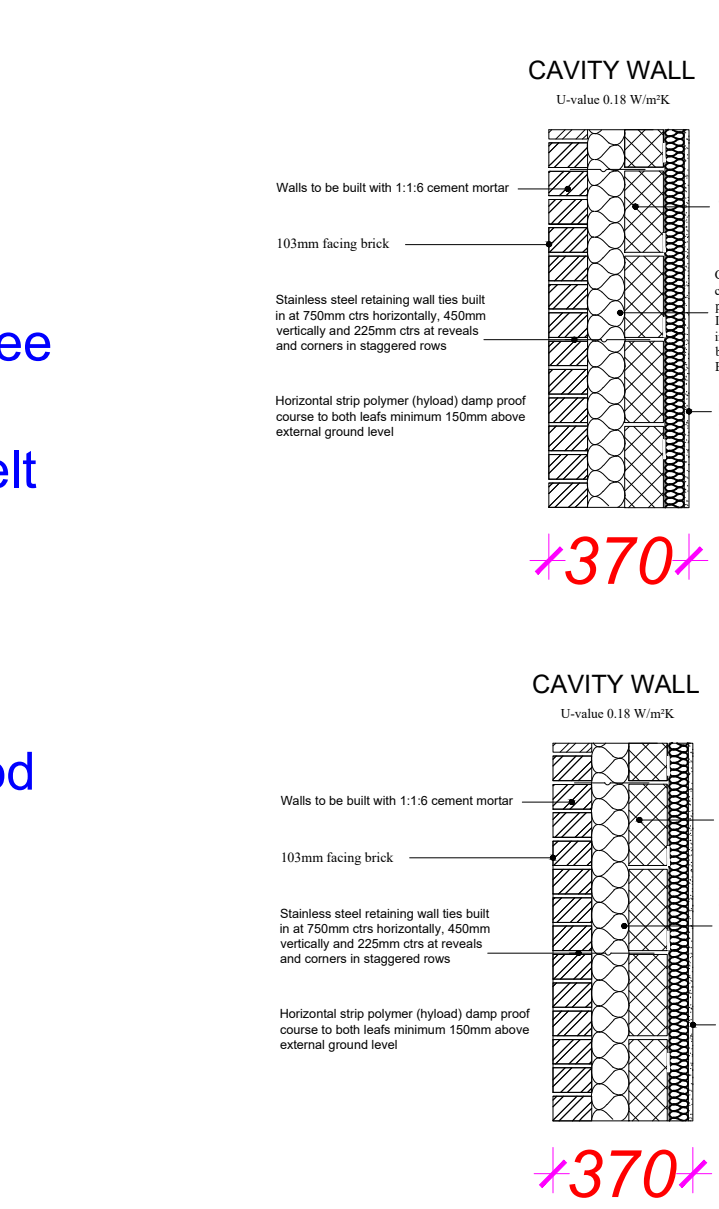

18 PROPOSED FIRST FLOOR WALL SECTION
1:20

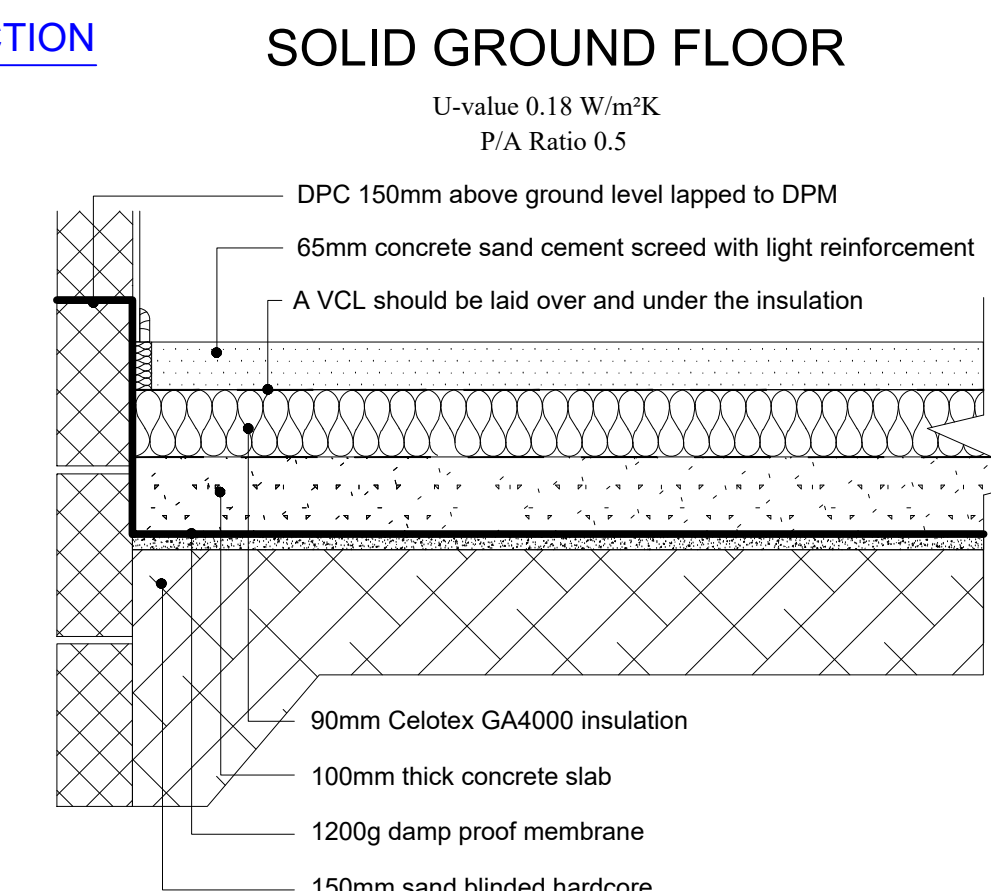

24 PROPOSED FLOOR SECTION
1:10

NOTE:
DRAWING:HILL_01A TO BE USED IN CONJUNCTION WITH
ASSOCIATED BUILDING REGULATIONS NOTES HILL/BRN.
DIRECTIONAL NORTH ARROW SHOWN ON BLOCK &
LOCATION HILL/BLP.

DETAILS AND DIMENSIONS OF ALL LEVELS OF PROPOSED
PLANS TO BE CHECKED ON SITE BY APPOINTED
CONTRACTOR PRIOR TO ANY
COMMENCEMENT/ORDERING OF MATERIALS OF WORK,
ANY QUERIES, VARIATIONS OR DISCREPANCIES
DIRECTED TO CLIENT - DM DESIGNS ACCEPTS NO
RESPONSIBILITY IN ANY PART ON DRAWINGS UNLESS
OTHERWISE AGREED PRIOR.

BRN 1
DENOTES ATTACHED BUILDING REGULATION NOTES
DENOTES ITEM No.

MODIFICATIONS	ISSUE:
AMENDED LAYOUTS	B - 08.03.2024
TITLE	
SINGLE STOREY REAR EXTENSION TO REPLACE EX. CONSERVATORY	
PROPOSED JULIET BALCONY TO NW ELEVATION	
PROPOSED PORCH TO REPLACE EXISTING	
CUSTOMER	
1 BURGESS CLOSE, HAYLING ISLAND,	
HAVANT, PO11 9QT	



DRAWING NO:	1 OF 1
HILL_01A	
SCALE:	VARIES:
DATE:	19.09.2023
REVISION:	B AO