


NB
(i) FIGURED DIMENSIONS MUST BE TAKEN IN
PRESENCE TO CALLED DIMENSIONS AND SITE
DIMENSIONS ARE TO BE CHECKED BEFORE WORK
IS PUT IN HAND.

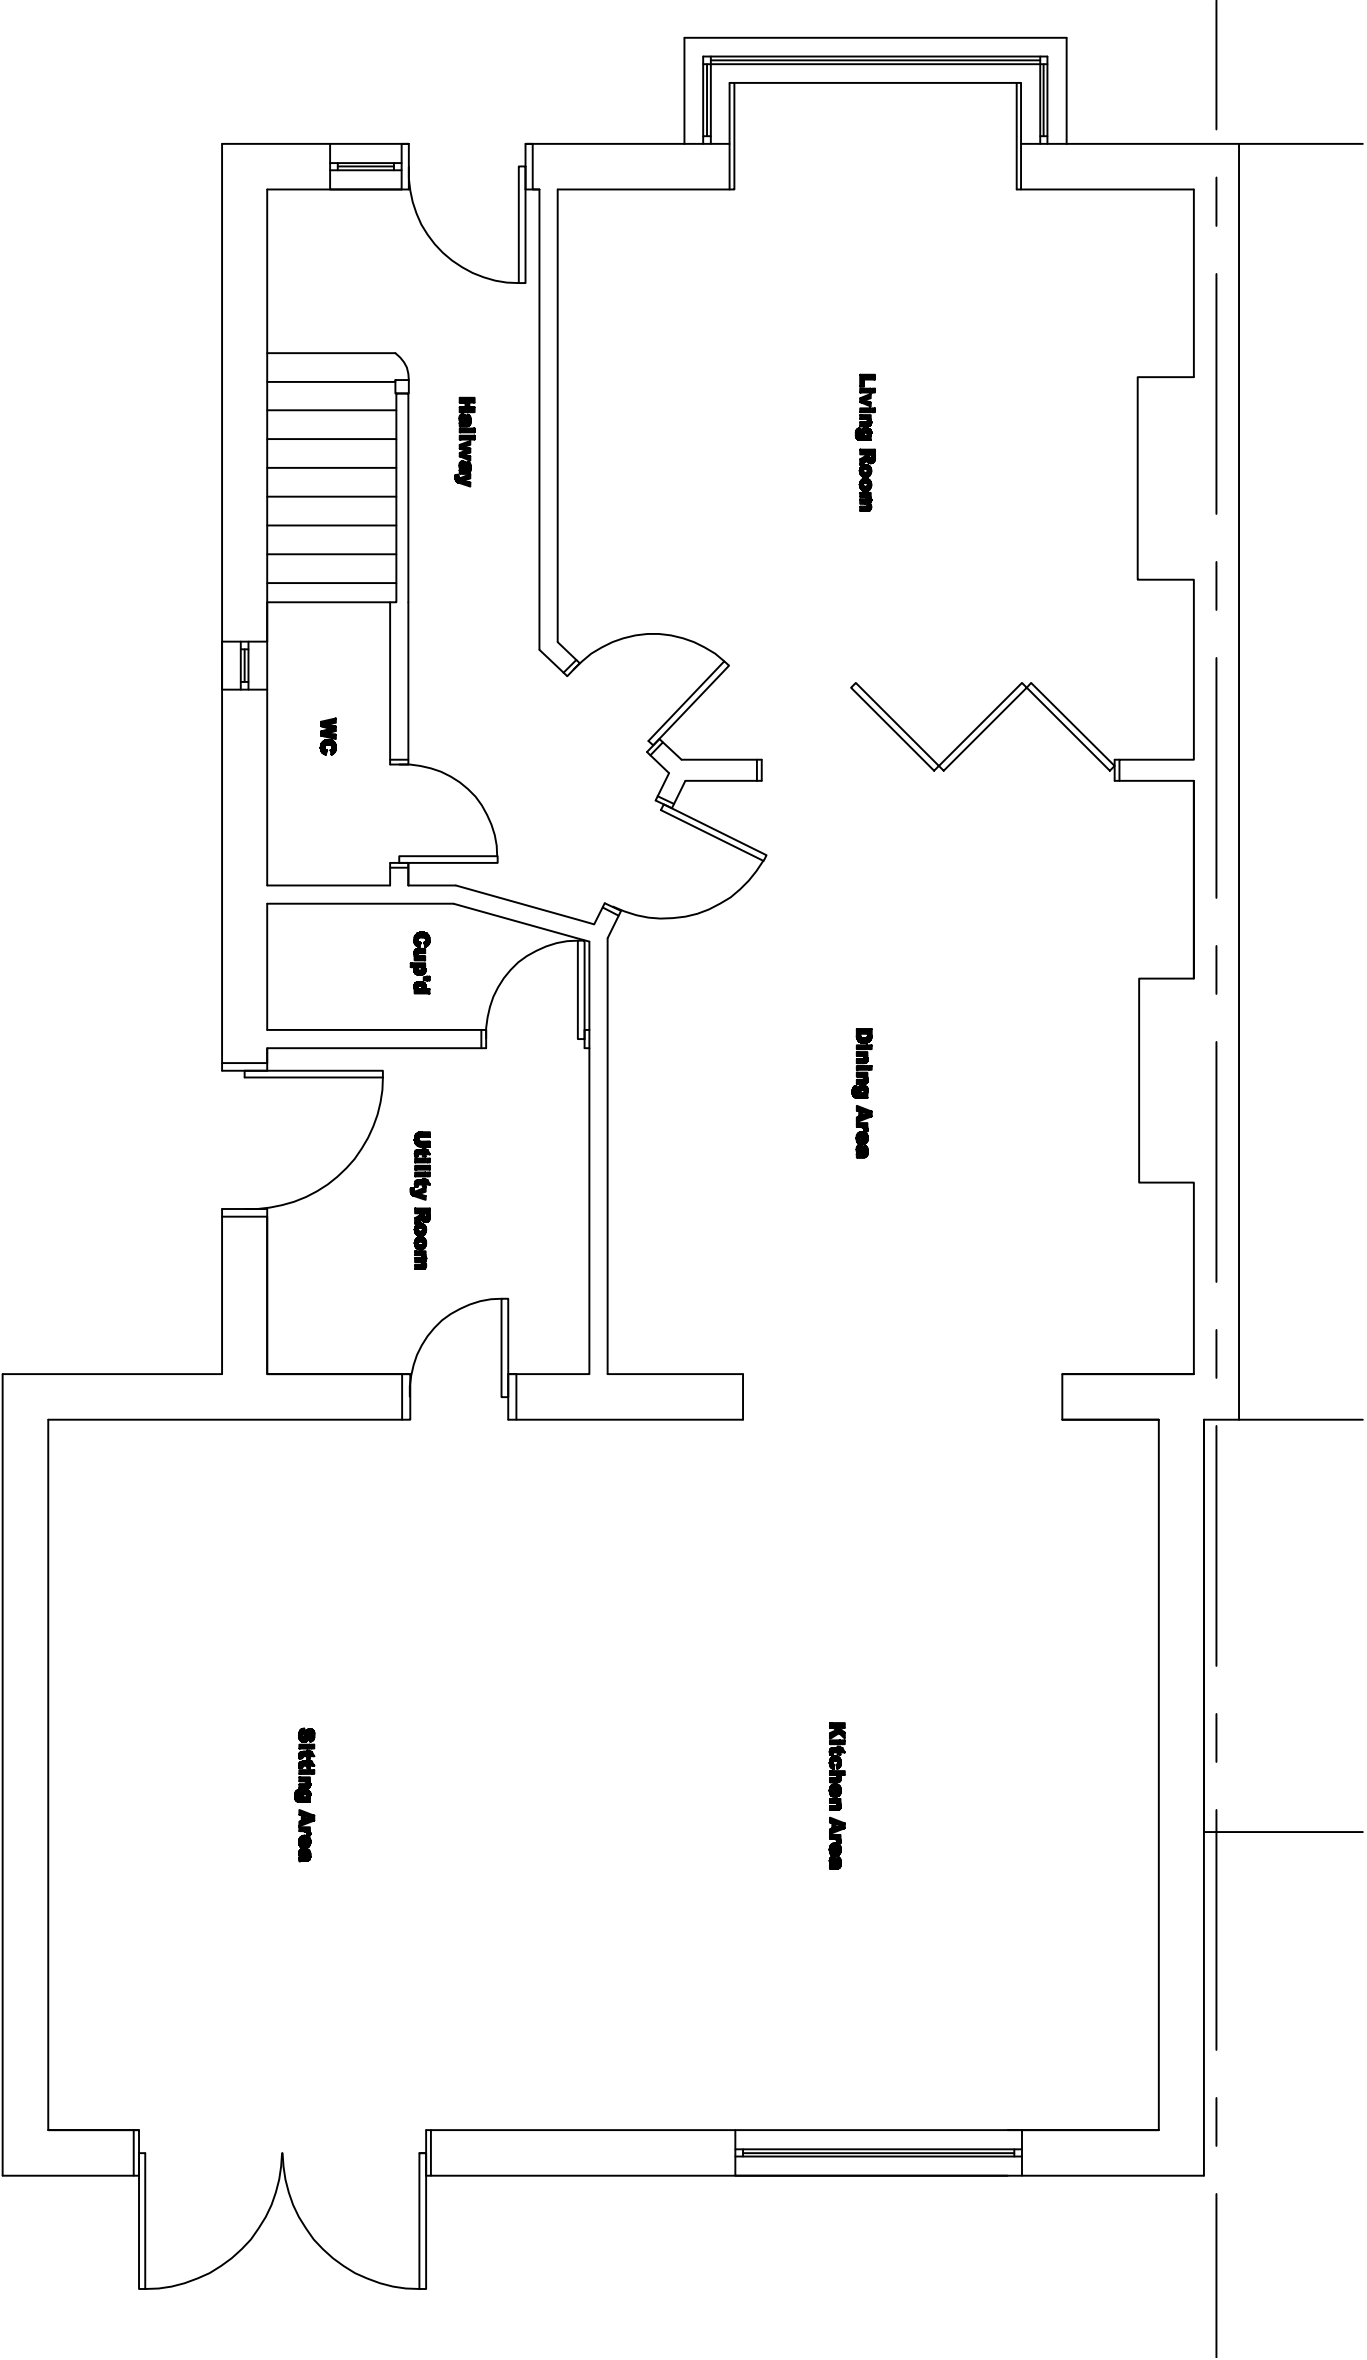

Scale 1:50 @ A3



88 London Road
Widley
Waterhovel
PO7 5AG

Rev:		Date:		Chd by:	
Rev:		Date:		Chd by:	
Title: Proposed Ground Floor Plan		
Scale: 1:50 @ A3		
Date: 22.12.22	Dwg No: 400	Rev: