


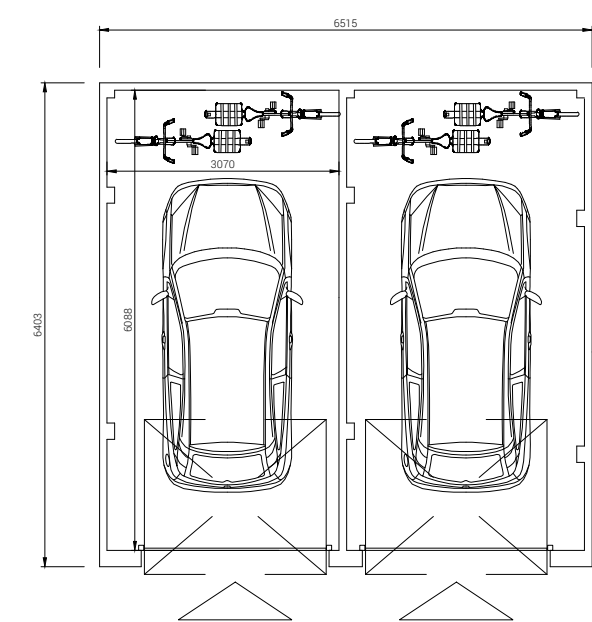
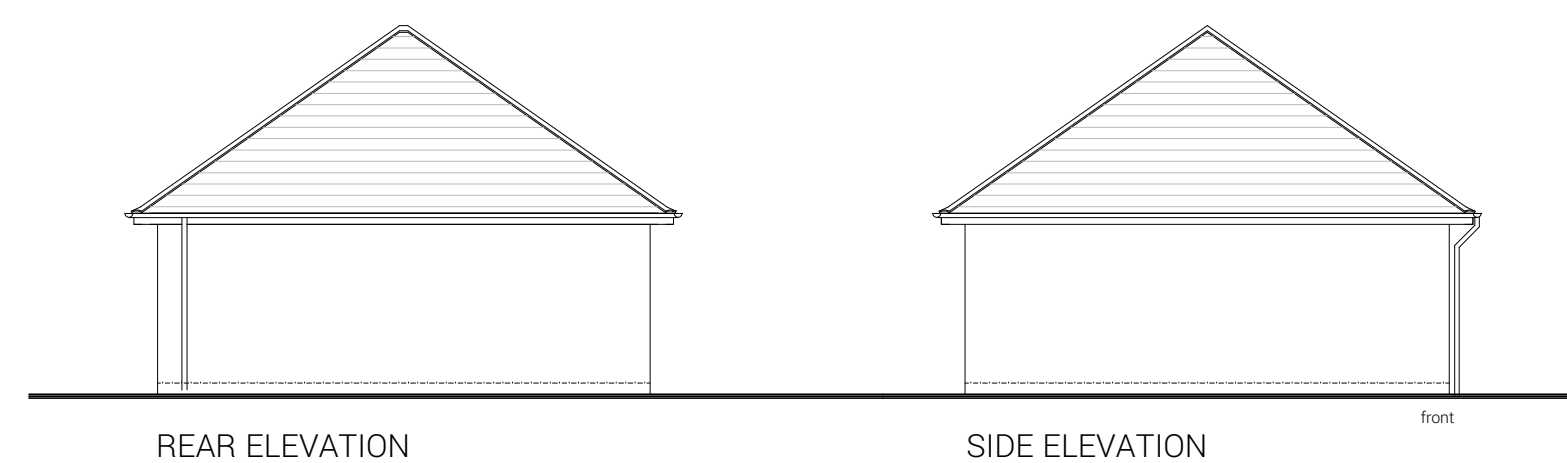


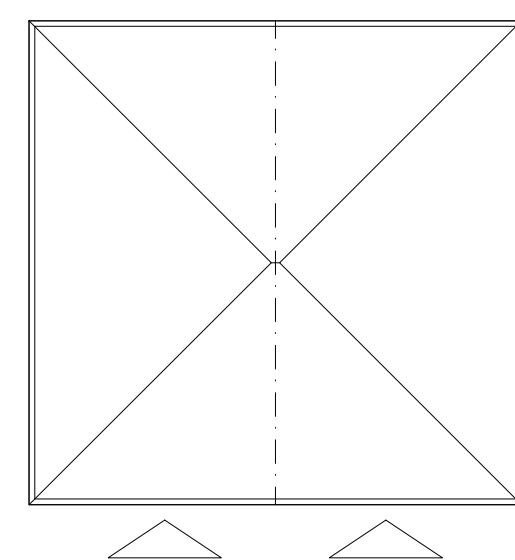

Plot 10                      Plot 11  
GROUND FLOOR PLAN  
DOUBLE GARAGE ( SHARED)

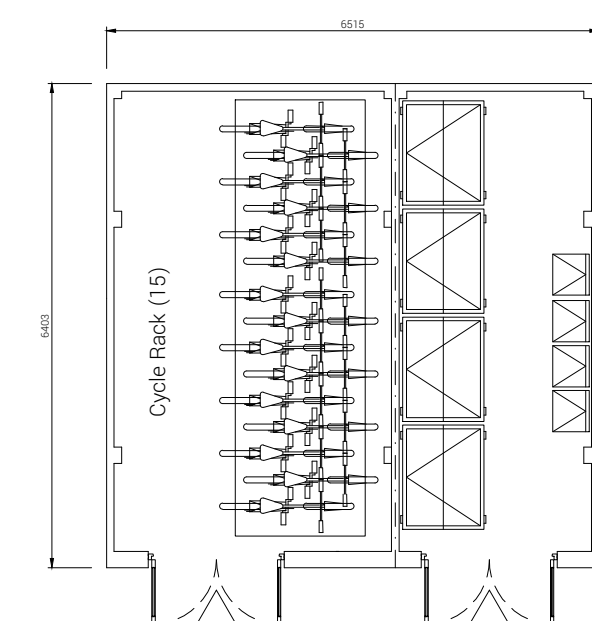


ROOF PLAN

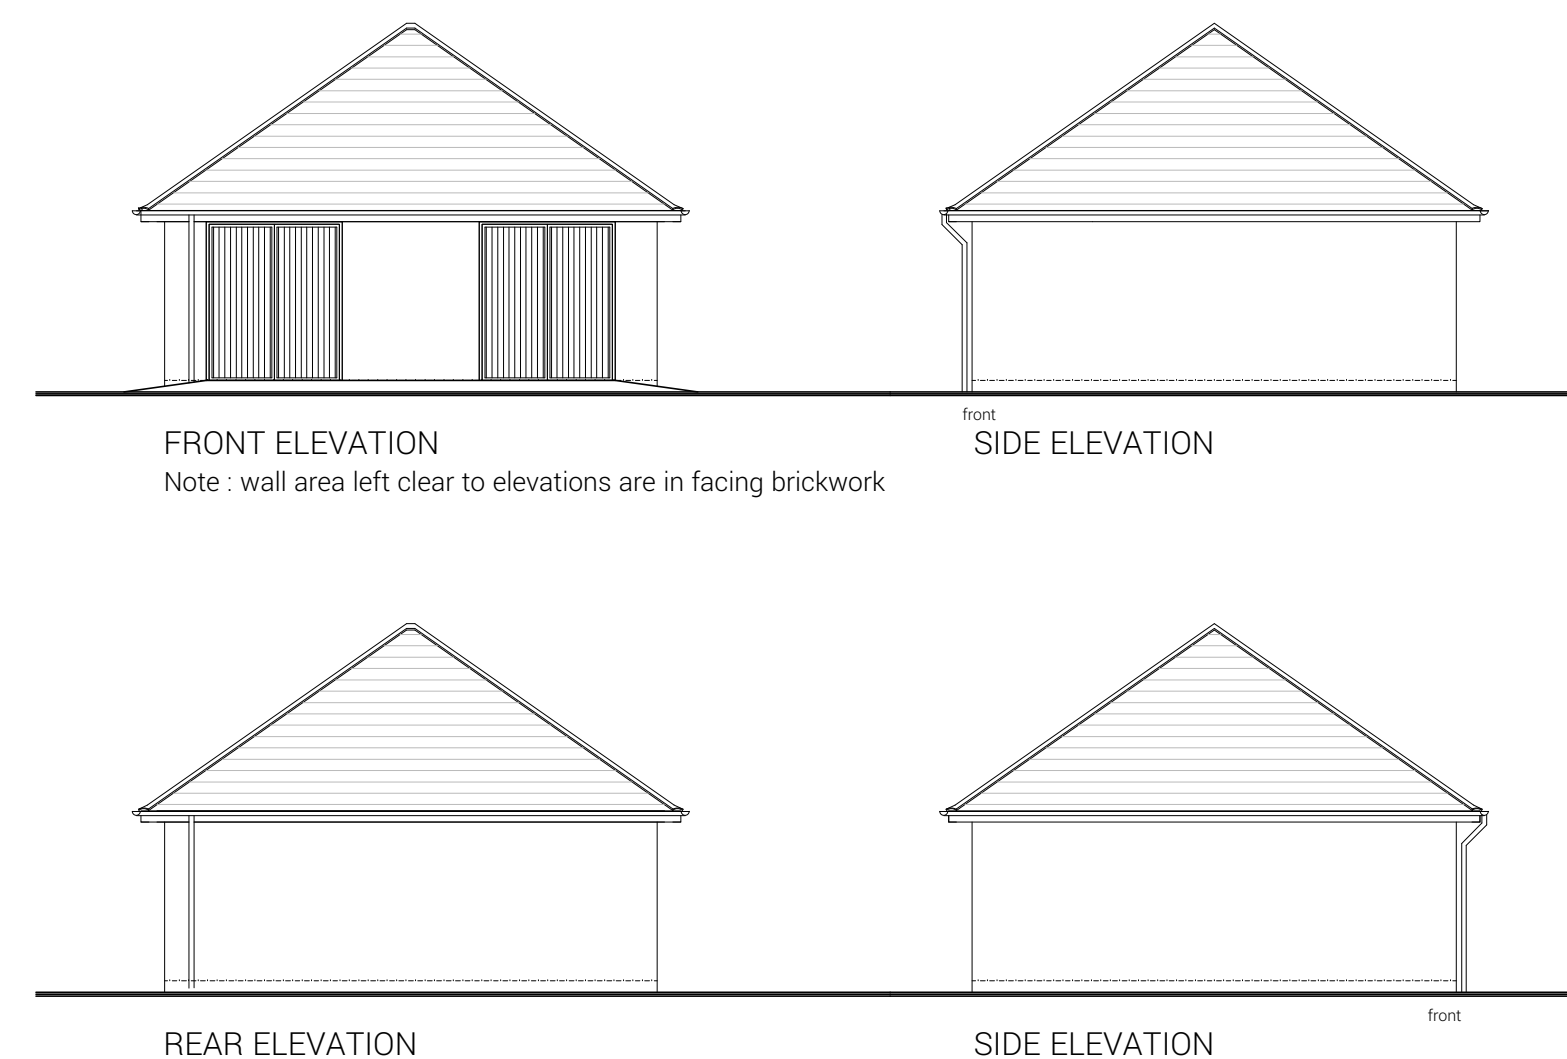



CYCLE STORE      BIN STORE

GROUND FLOOR PLAN


BIN AND CYCLE STORE

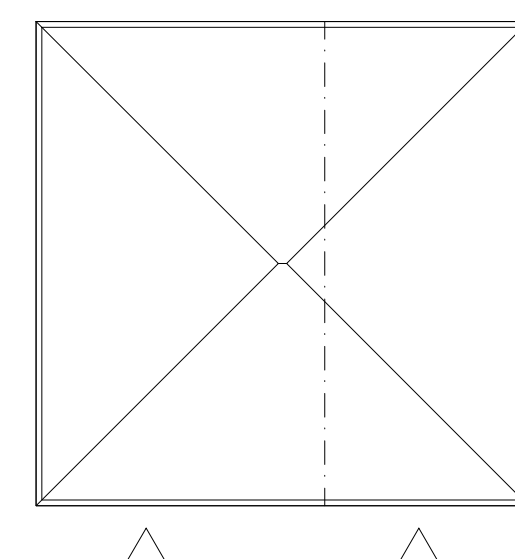


ROOF PLAN

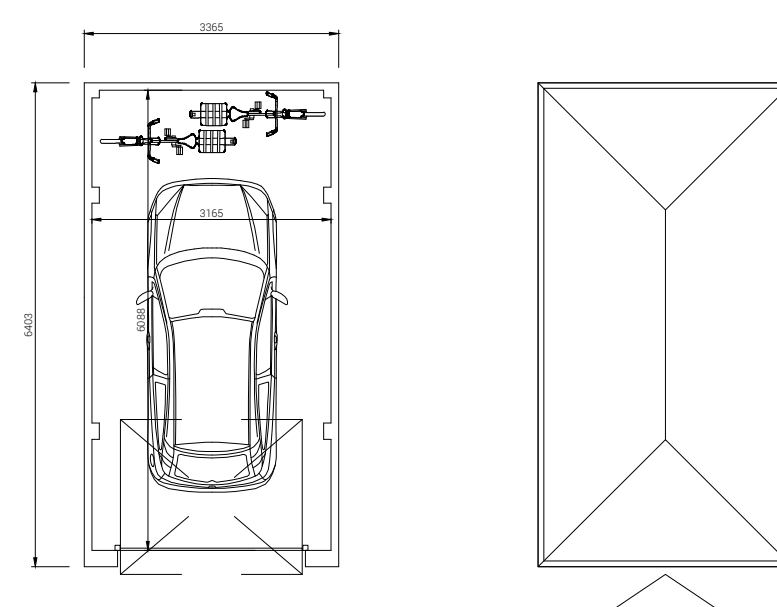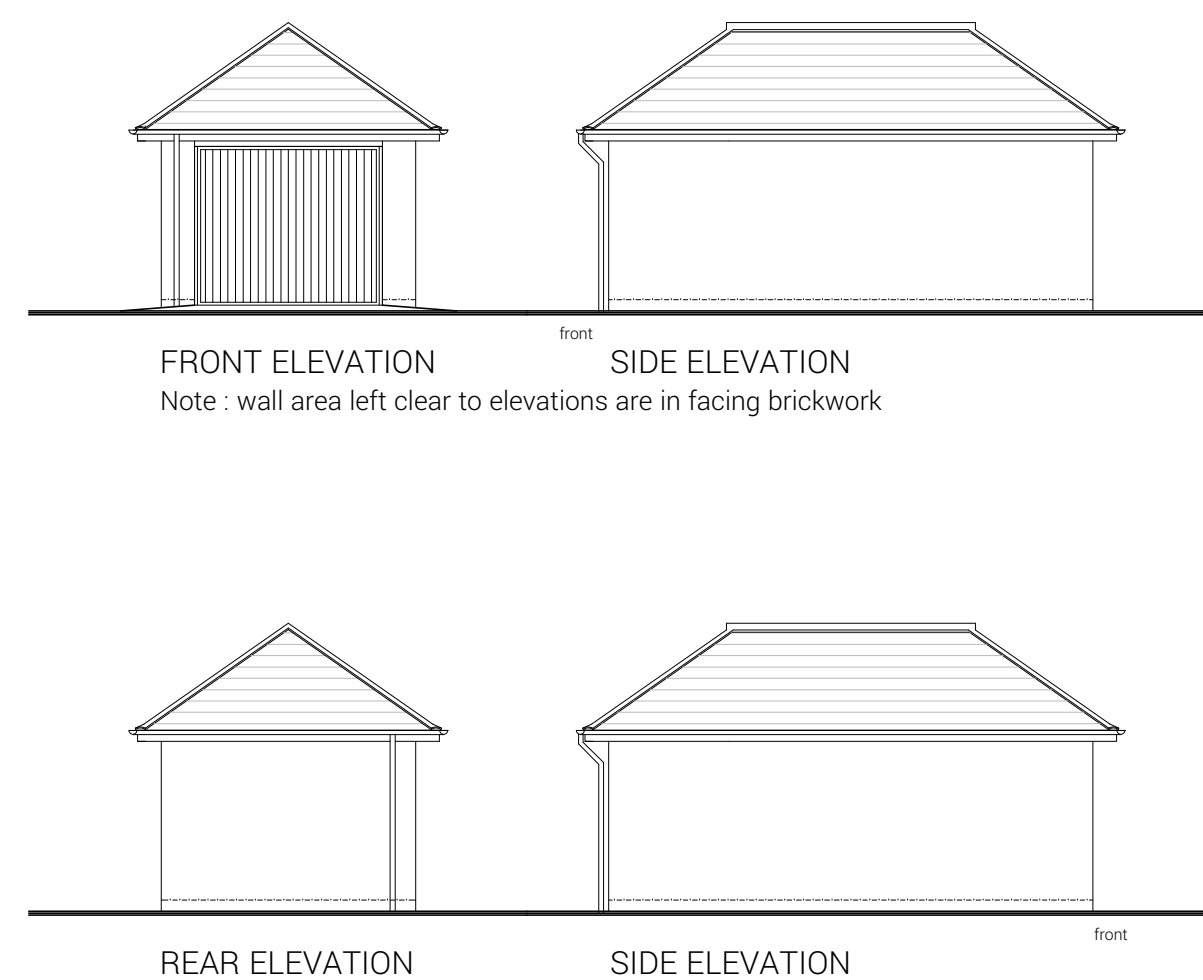

Plots 9 & 19  
GROUND FLOOR PLAN  
SINGLE GARAGE

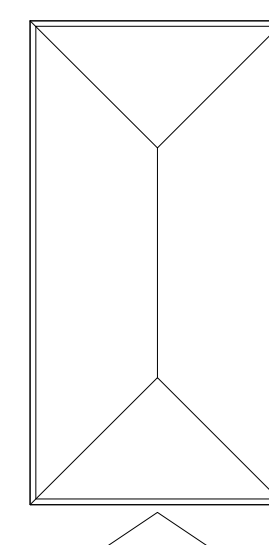


ROOF PLAN

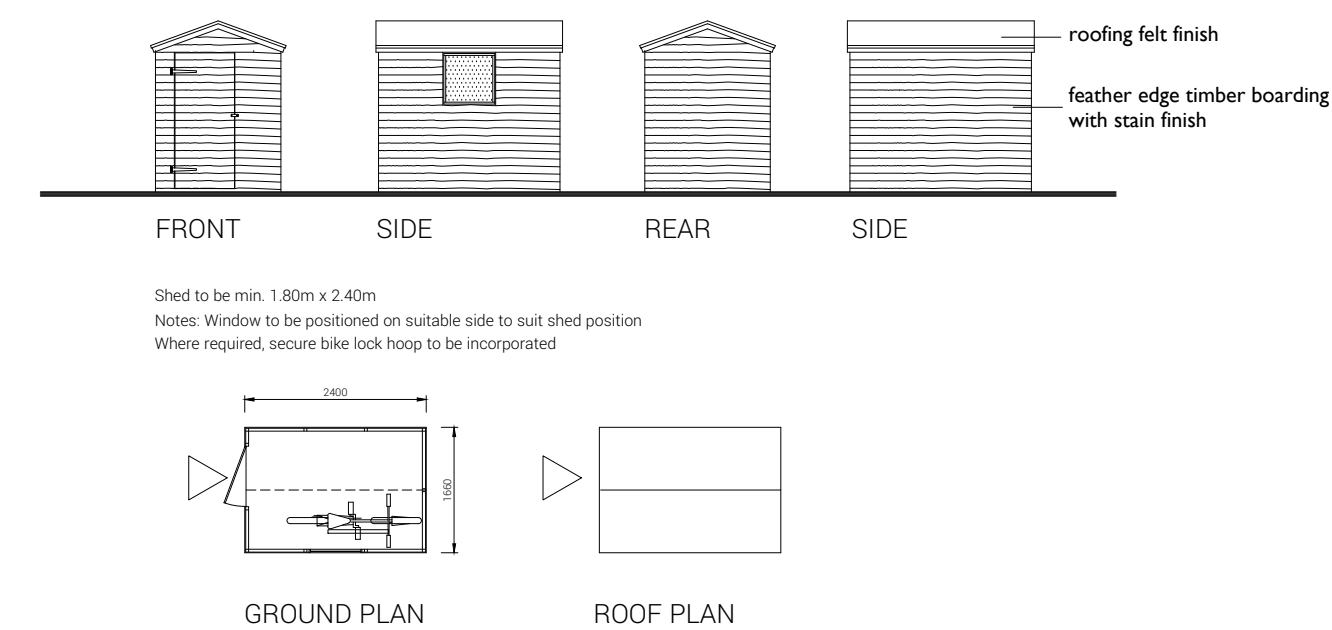

GARDEN SHED / STORE (for units without a garage)

GARAGE DETAILS, BIN & CYCLE STORE  
DETAILS AND GARDEN SHED  
FLOOR PLANS & ELEVATIONS

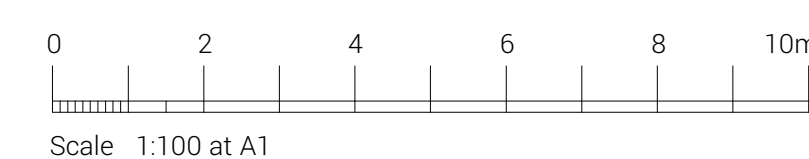

A Plot 1 reference removed. ML \*\* 15/07/22

| REV. | DESCRIPTION | DRAWN | CHKD. | DATE |
|------|-------------|-------|-------|------|
|------|-------------|-------|-------|------|

## Fathom's Reach Hayling Island

Taylor Wimpey Southern Counties

+ (44) 1962 589 030  
designs@sdadesigngroup.com  
Ground Floor Studio, Unit 2,  
East Horton Business Park,  
Knowle Lane, Fair Oak,  
Hampshire, SO50 7HN



DRAWING TITLE  
Garages, Bin & Cycle  
Store and Garden  
Shed Details

|       |            |       |      |            |
|-------|------------|-------|------|------------|
| SCALE | SHEET SIZE | DRAWN | CHWD | DATE       |
| 1:100 | A1         | ML    |      | 25/11/2021 |

## DETAIL PLANNING

19-1105-050-A