
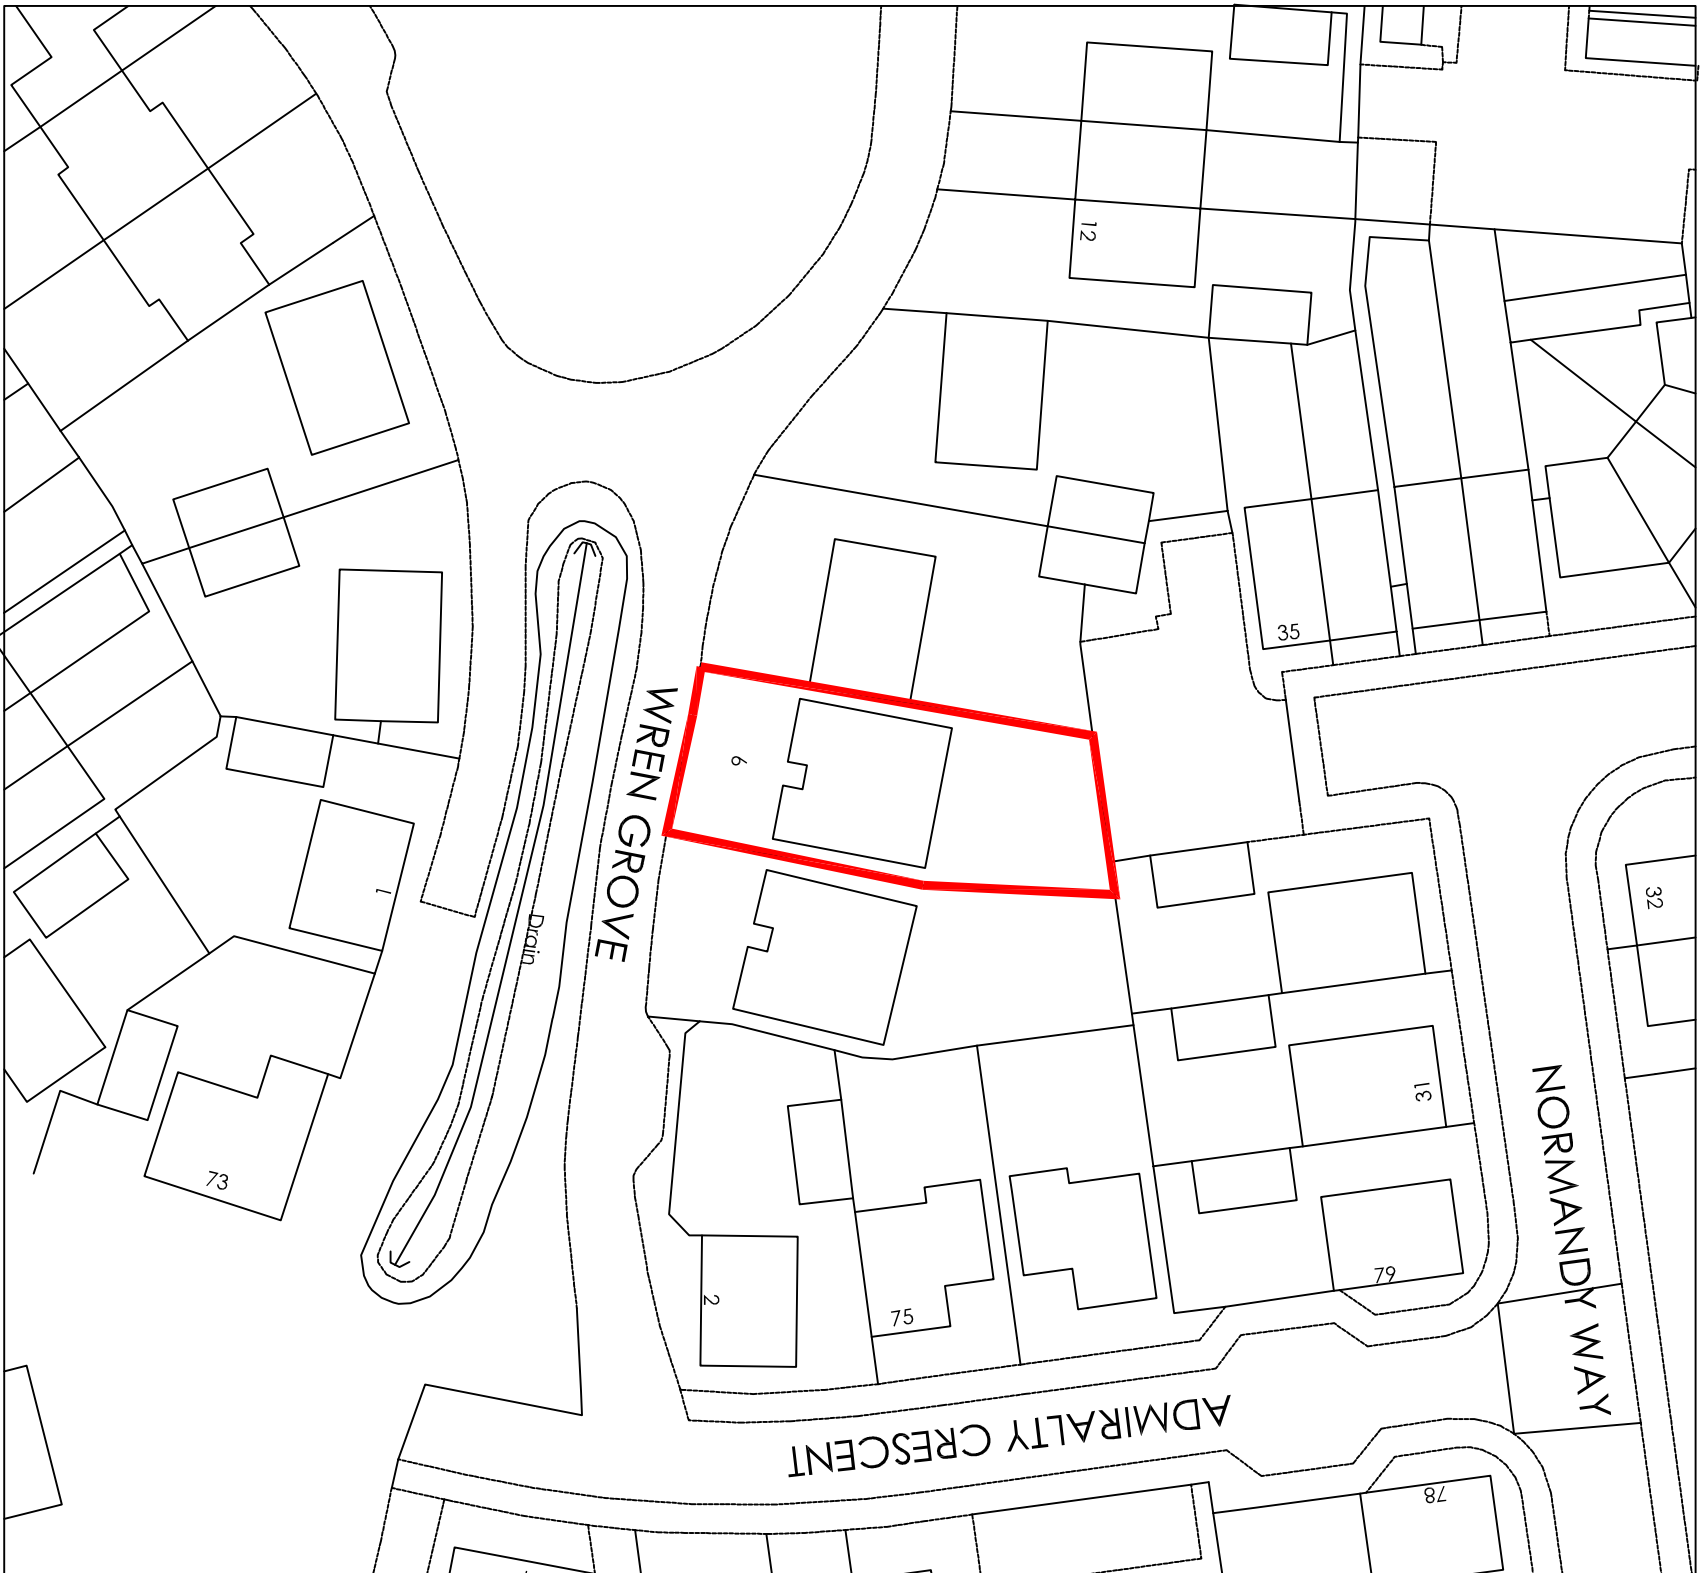




1:500

SCALE IN METRES

 

1:1250

SCALE IN METRES

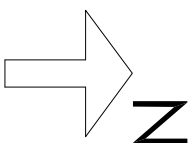 

DRAWING	NUMBER
As Proposed	202204.PAP.LP
REVISION	
Site Plan /Ground floor plan	SCALE 1:1250 and 1:500 @ A3
	DATE May 2022
PROJECT	
Proposed single storey extension and alterations at 6 Wren Grove	
Havant PO9 5FL	

CLIENT
Paul and Keill Rebbitt

Benjamin Favier Architects

23 Twitten Way Worthing BN14 7JU T. 01903 209635 M. 07946 380099

