



Proposed Elevations

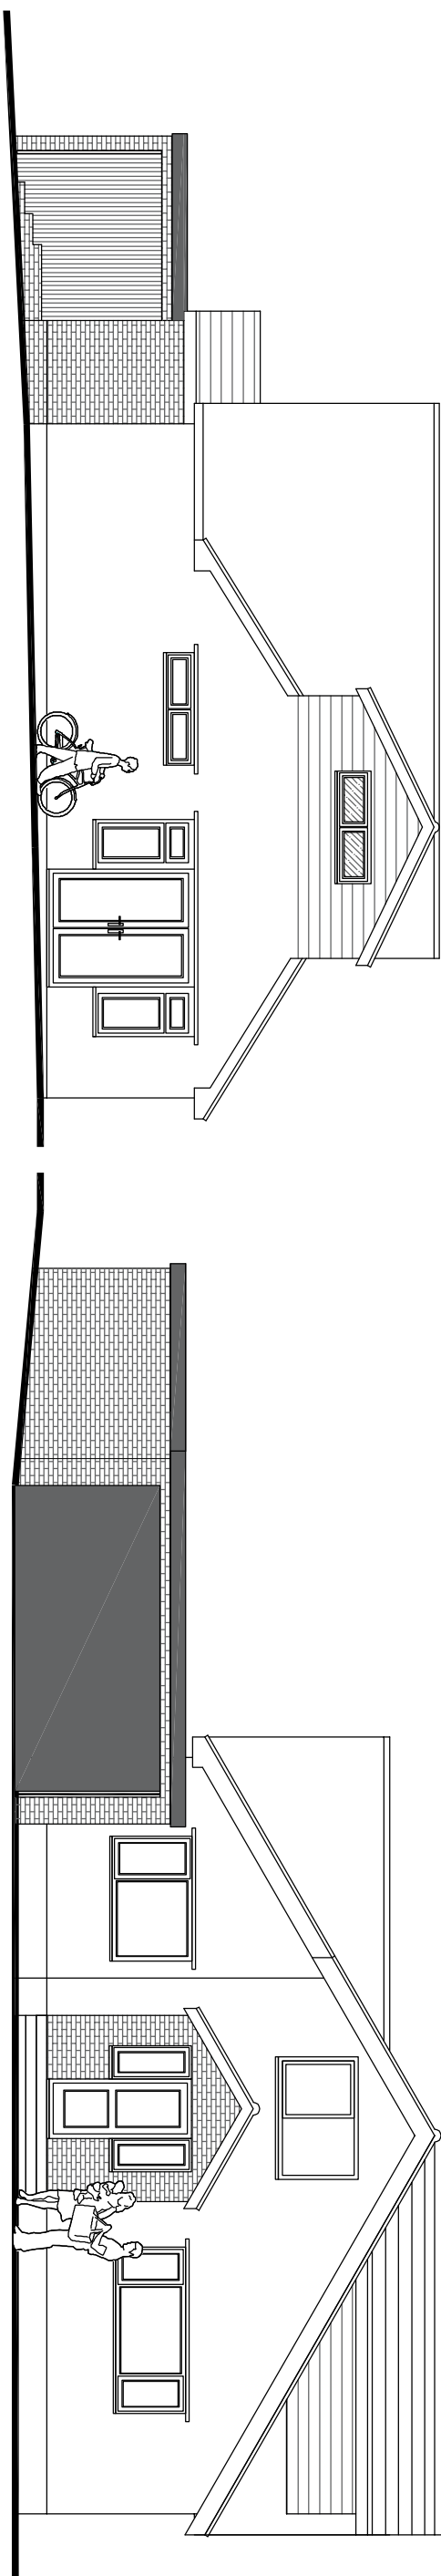


Proposed South West Elevation

Proposed North West Elevation

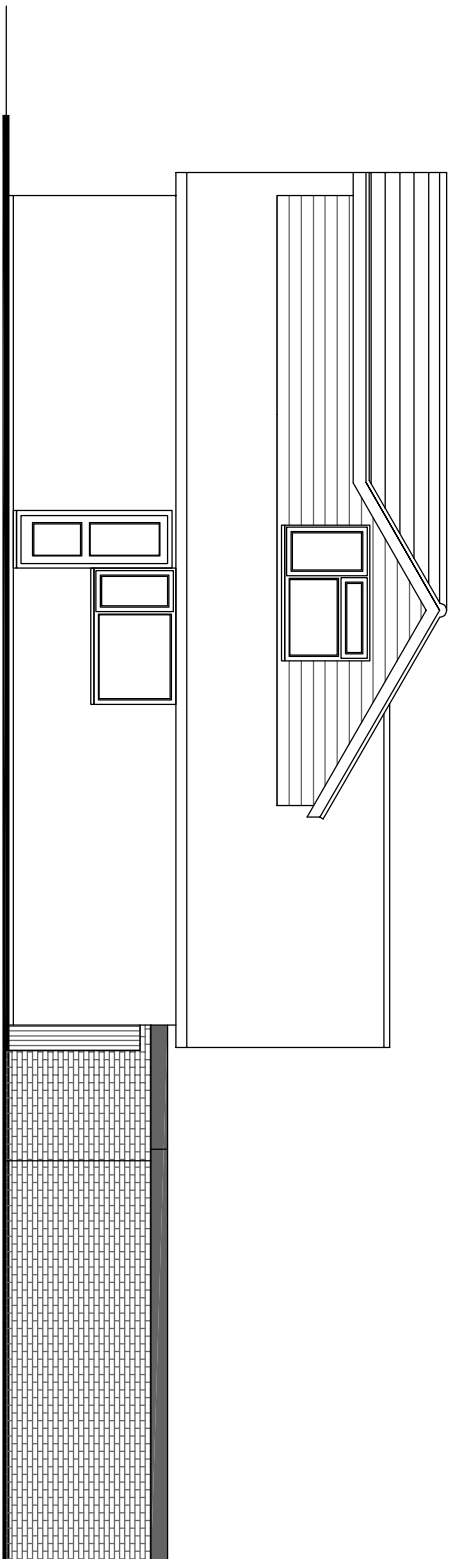


Proposed South East Elevation

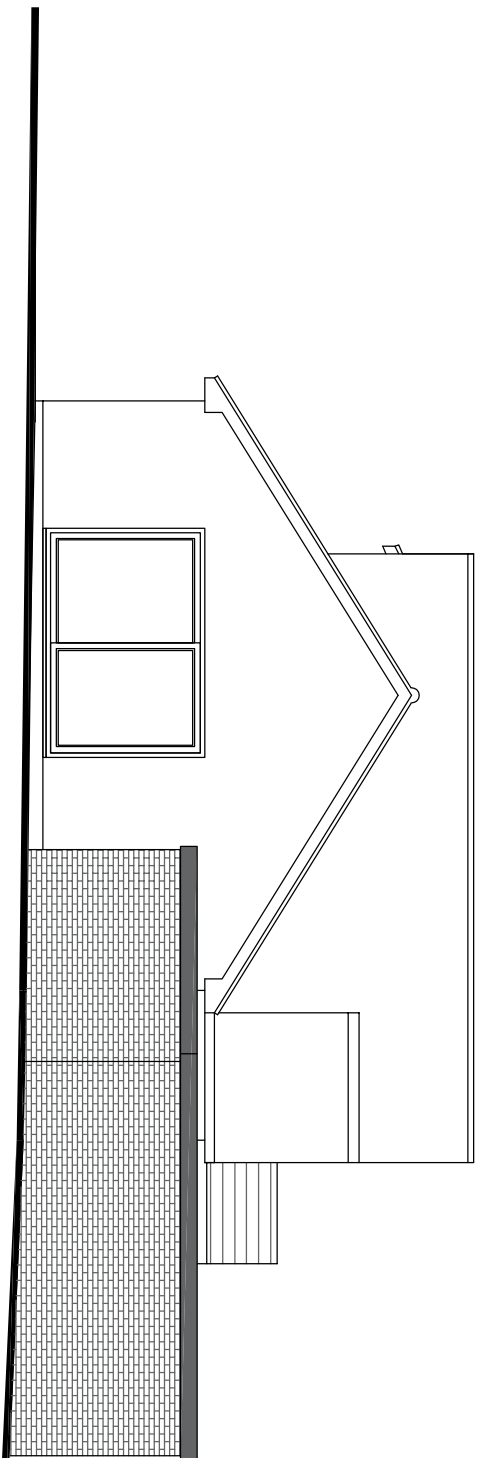


Proposed North East Elevation

Proposed Ground Floor Plan


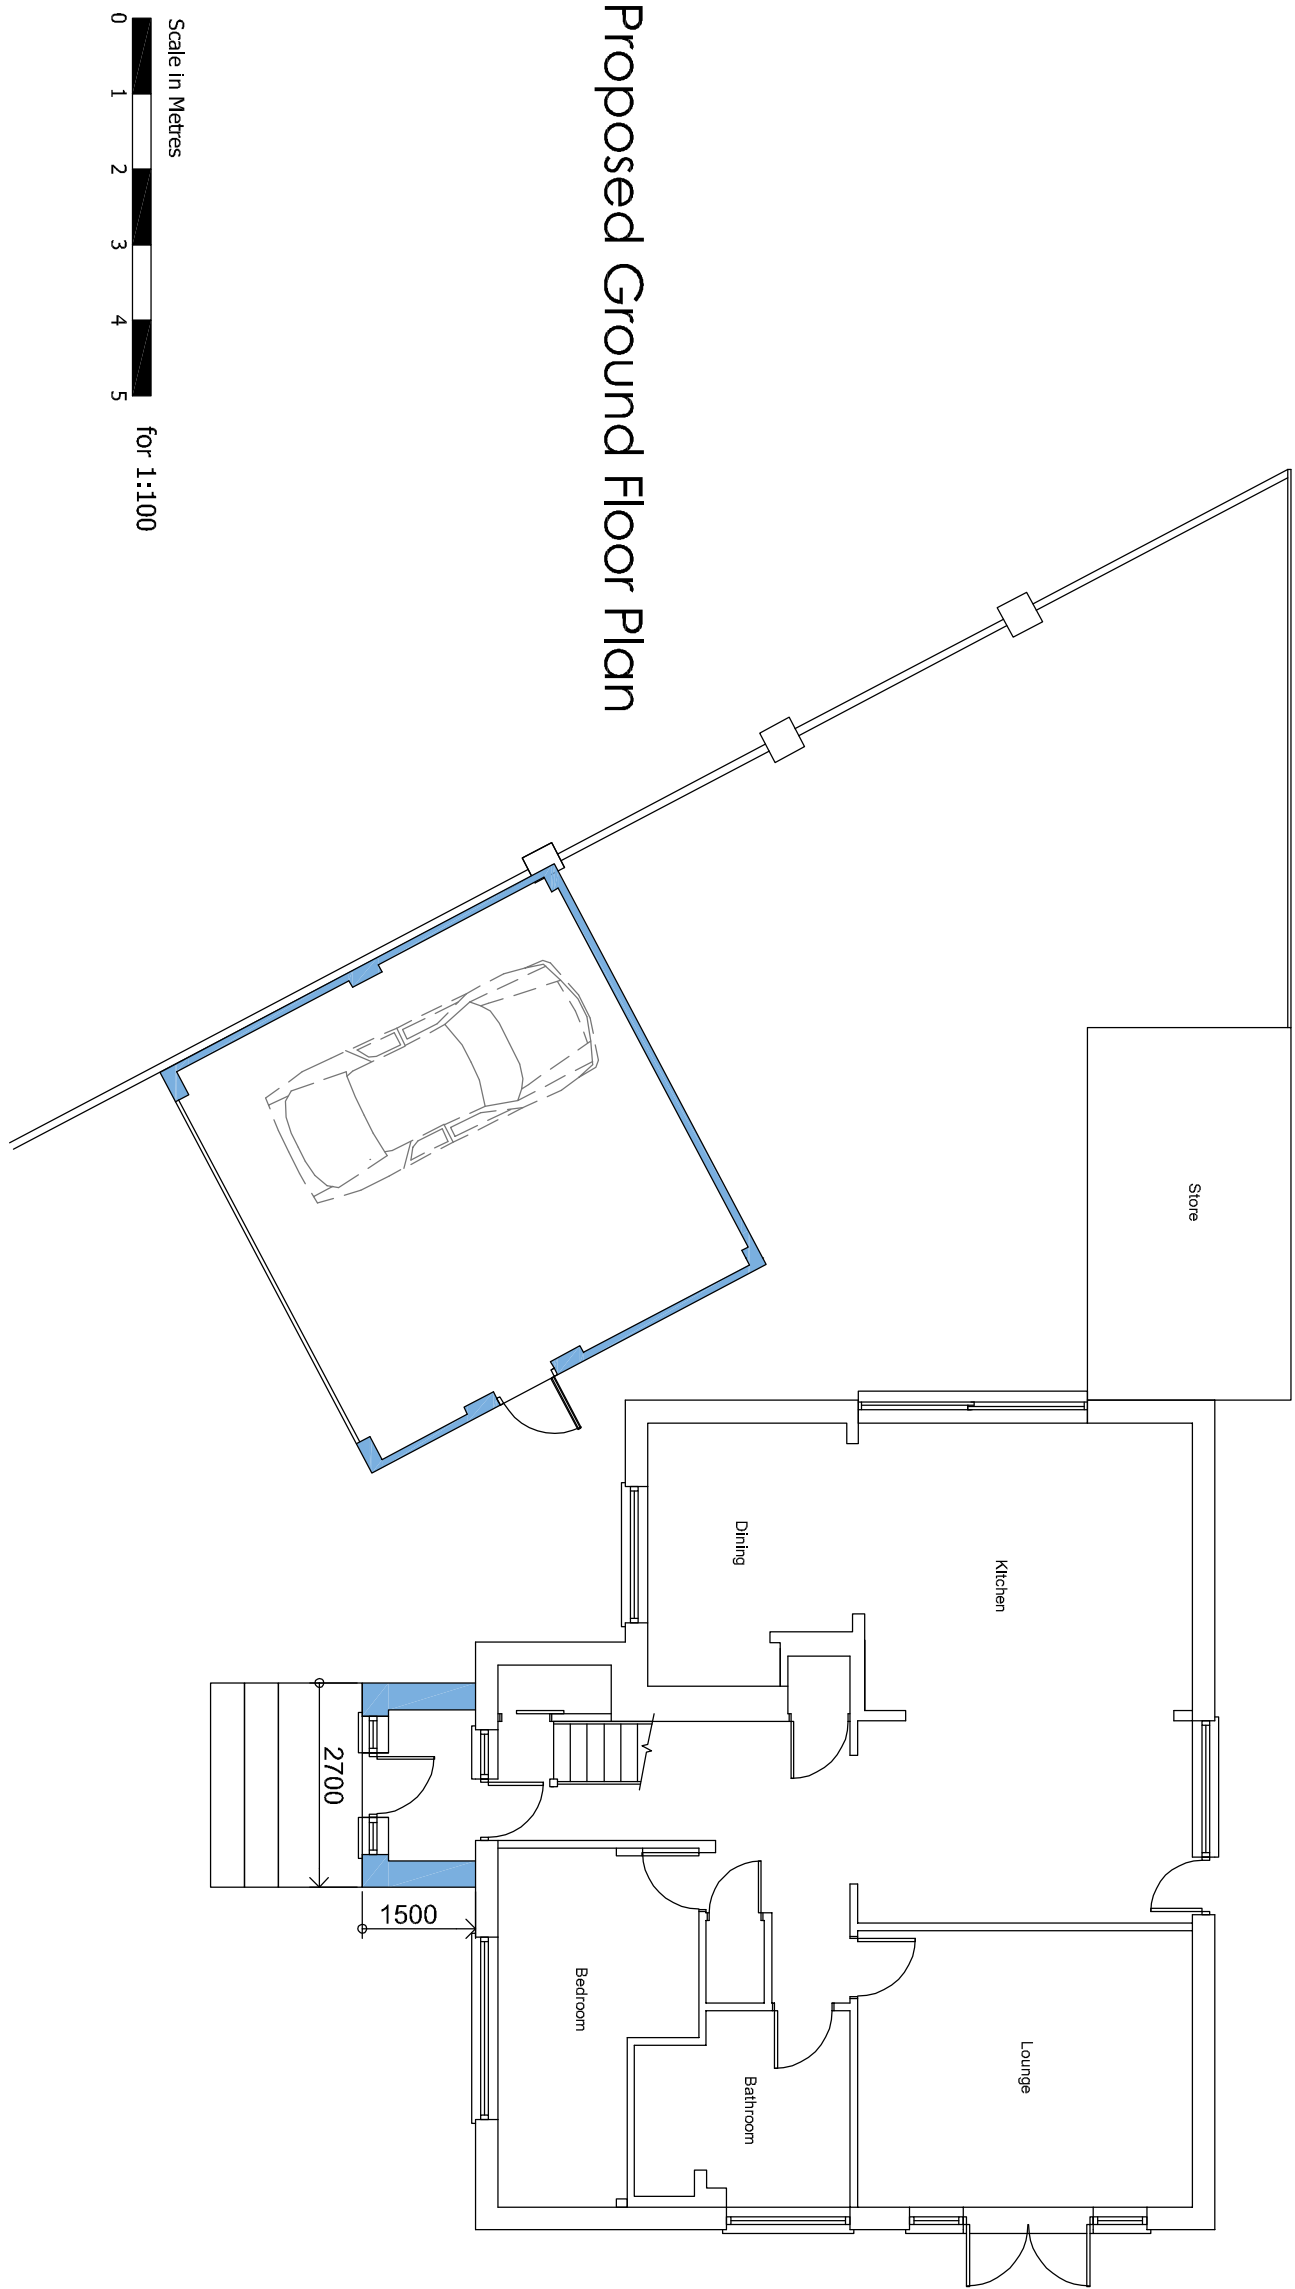


Scale in Metres
0 1 2 3 4 5 for 1:100

Proposed First Floor Plan

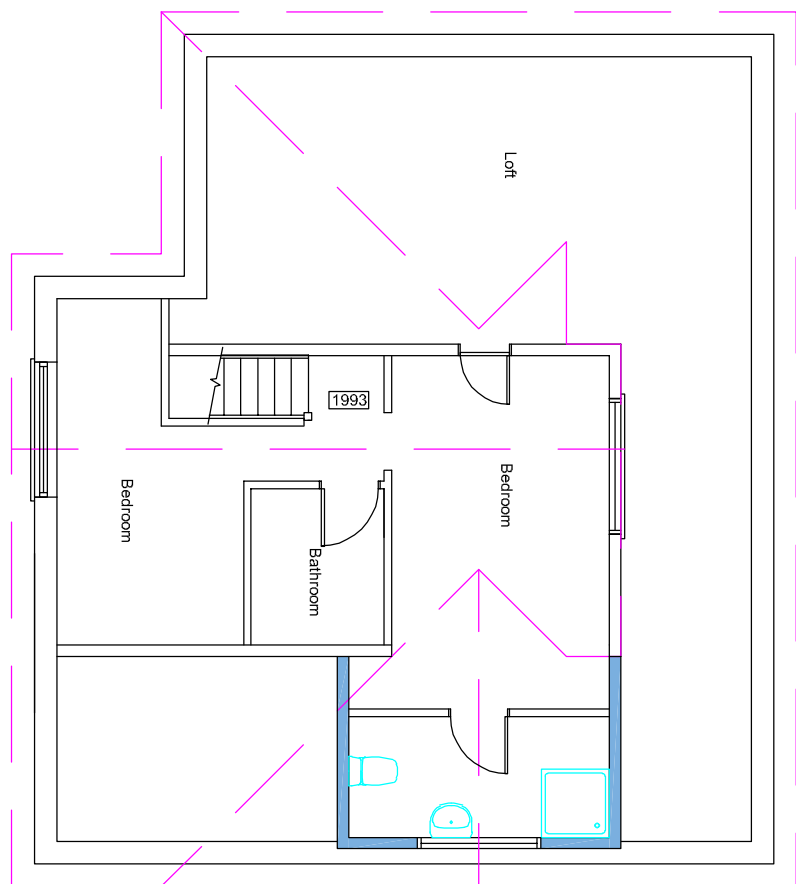


Proposed Garage Elevations

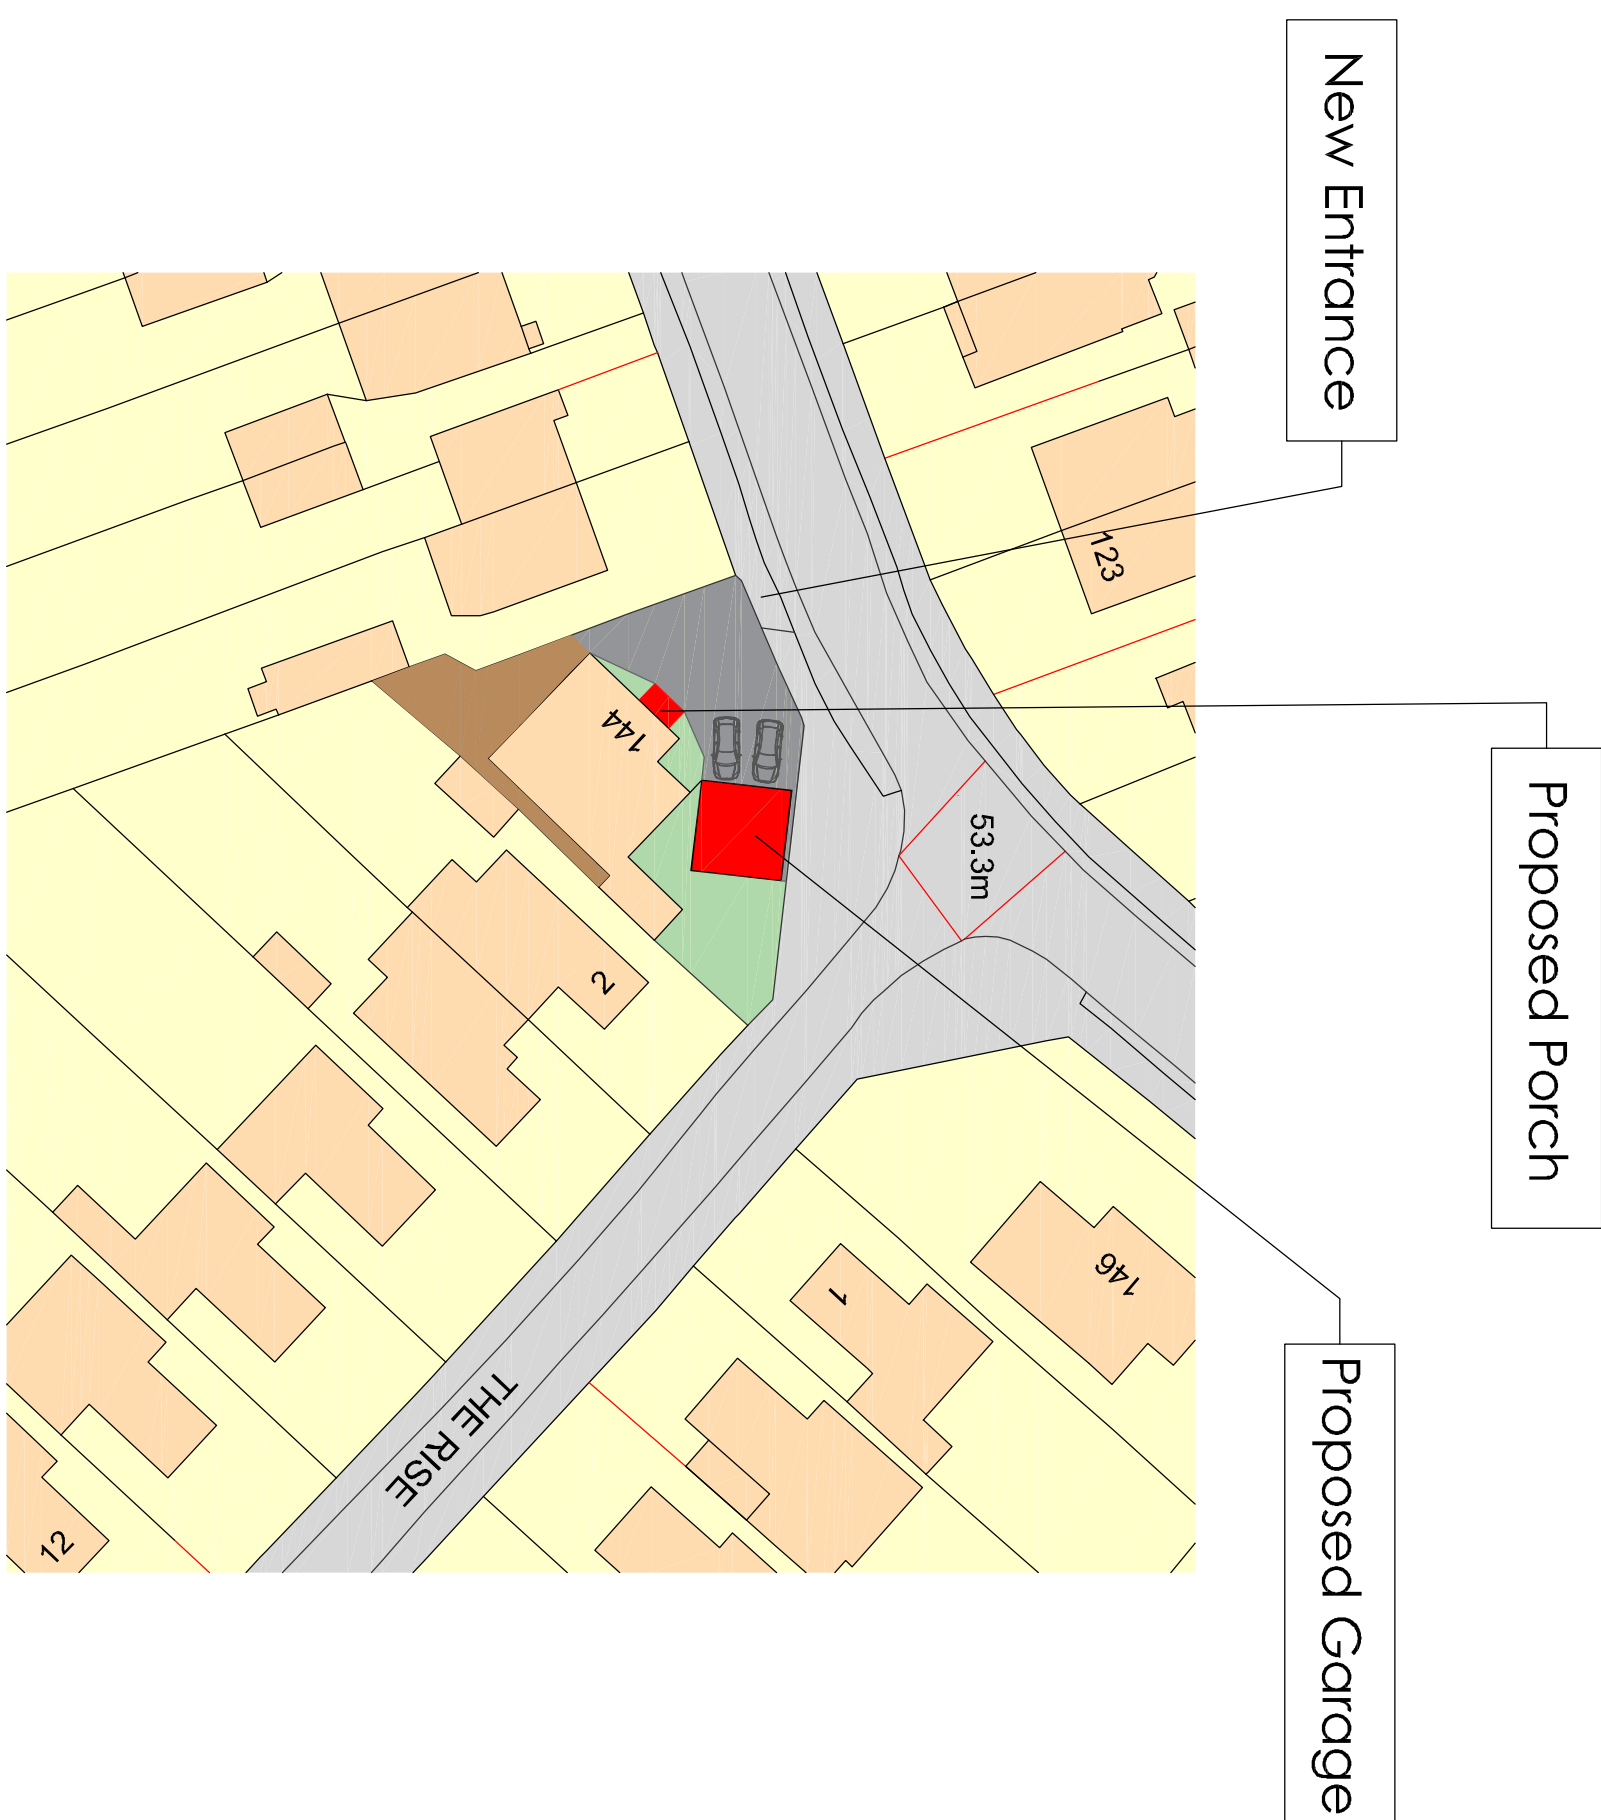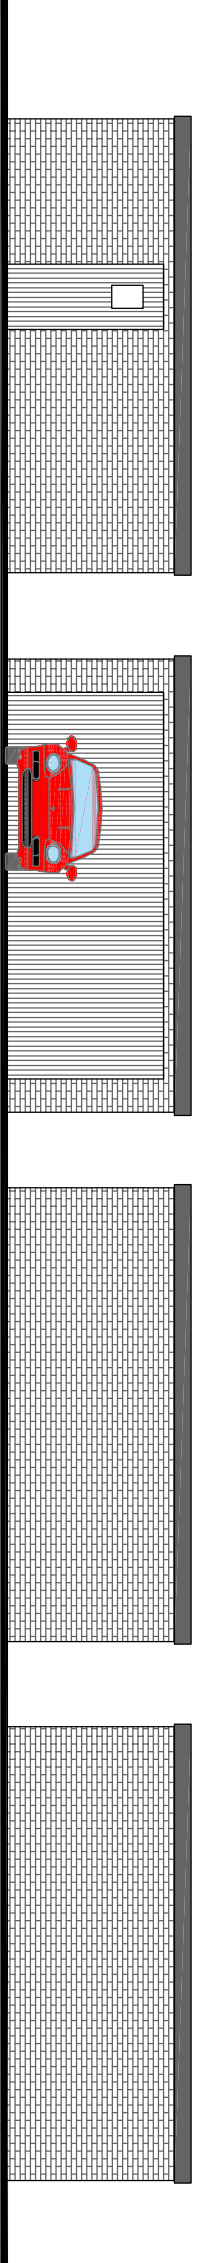


Ordnance Survey, (c) Crown Copyright 2024.
All rights reserved. Licence number 100022432

Scale in Metres
0 5 10 15 20 25 for 1:500

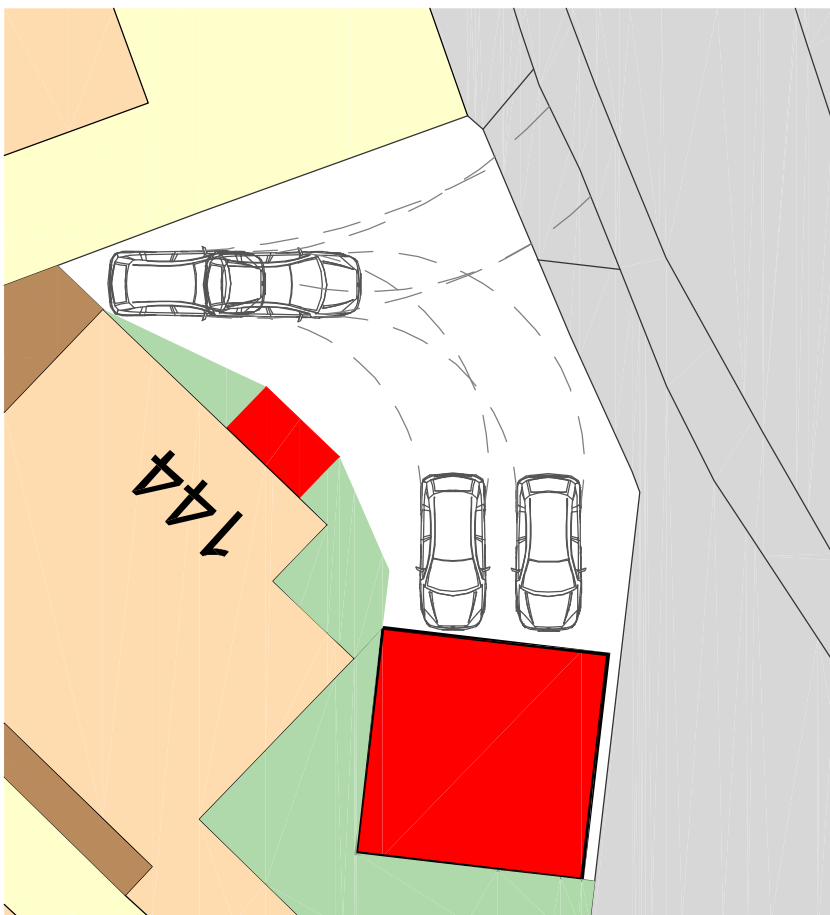

Scale in Metres
0 1 2 3 4 5 10 for 1:200

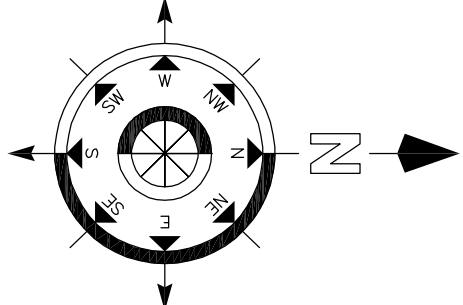

Revision	Description	Date	Drawn

Project:
144 The Dale
Witley
Hampshire

Drawing Title:
Proposed Detached Garage, Front Porch
And Side Dormer

Chris Flint Associates Ltd
CHARTERED SURVEYORS - PROJECT MANAGERS
DEVELOPMENT CONSULTANTS

Drawn By	Date	SHEET SIZE	Approved By	Date
CF	21/04/24	A1		
Drawn No.	Revision	Scale		
CFA	FULL	01	1-100	

PLANNING

2 Emerald Close Waterlooville, Hants PO7 8NZ
tel: 023 92 43284 fax: 023 92 38854
Email: chris@flintassociates.co.uk