


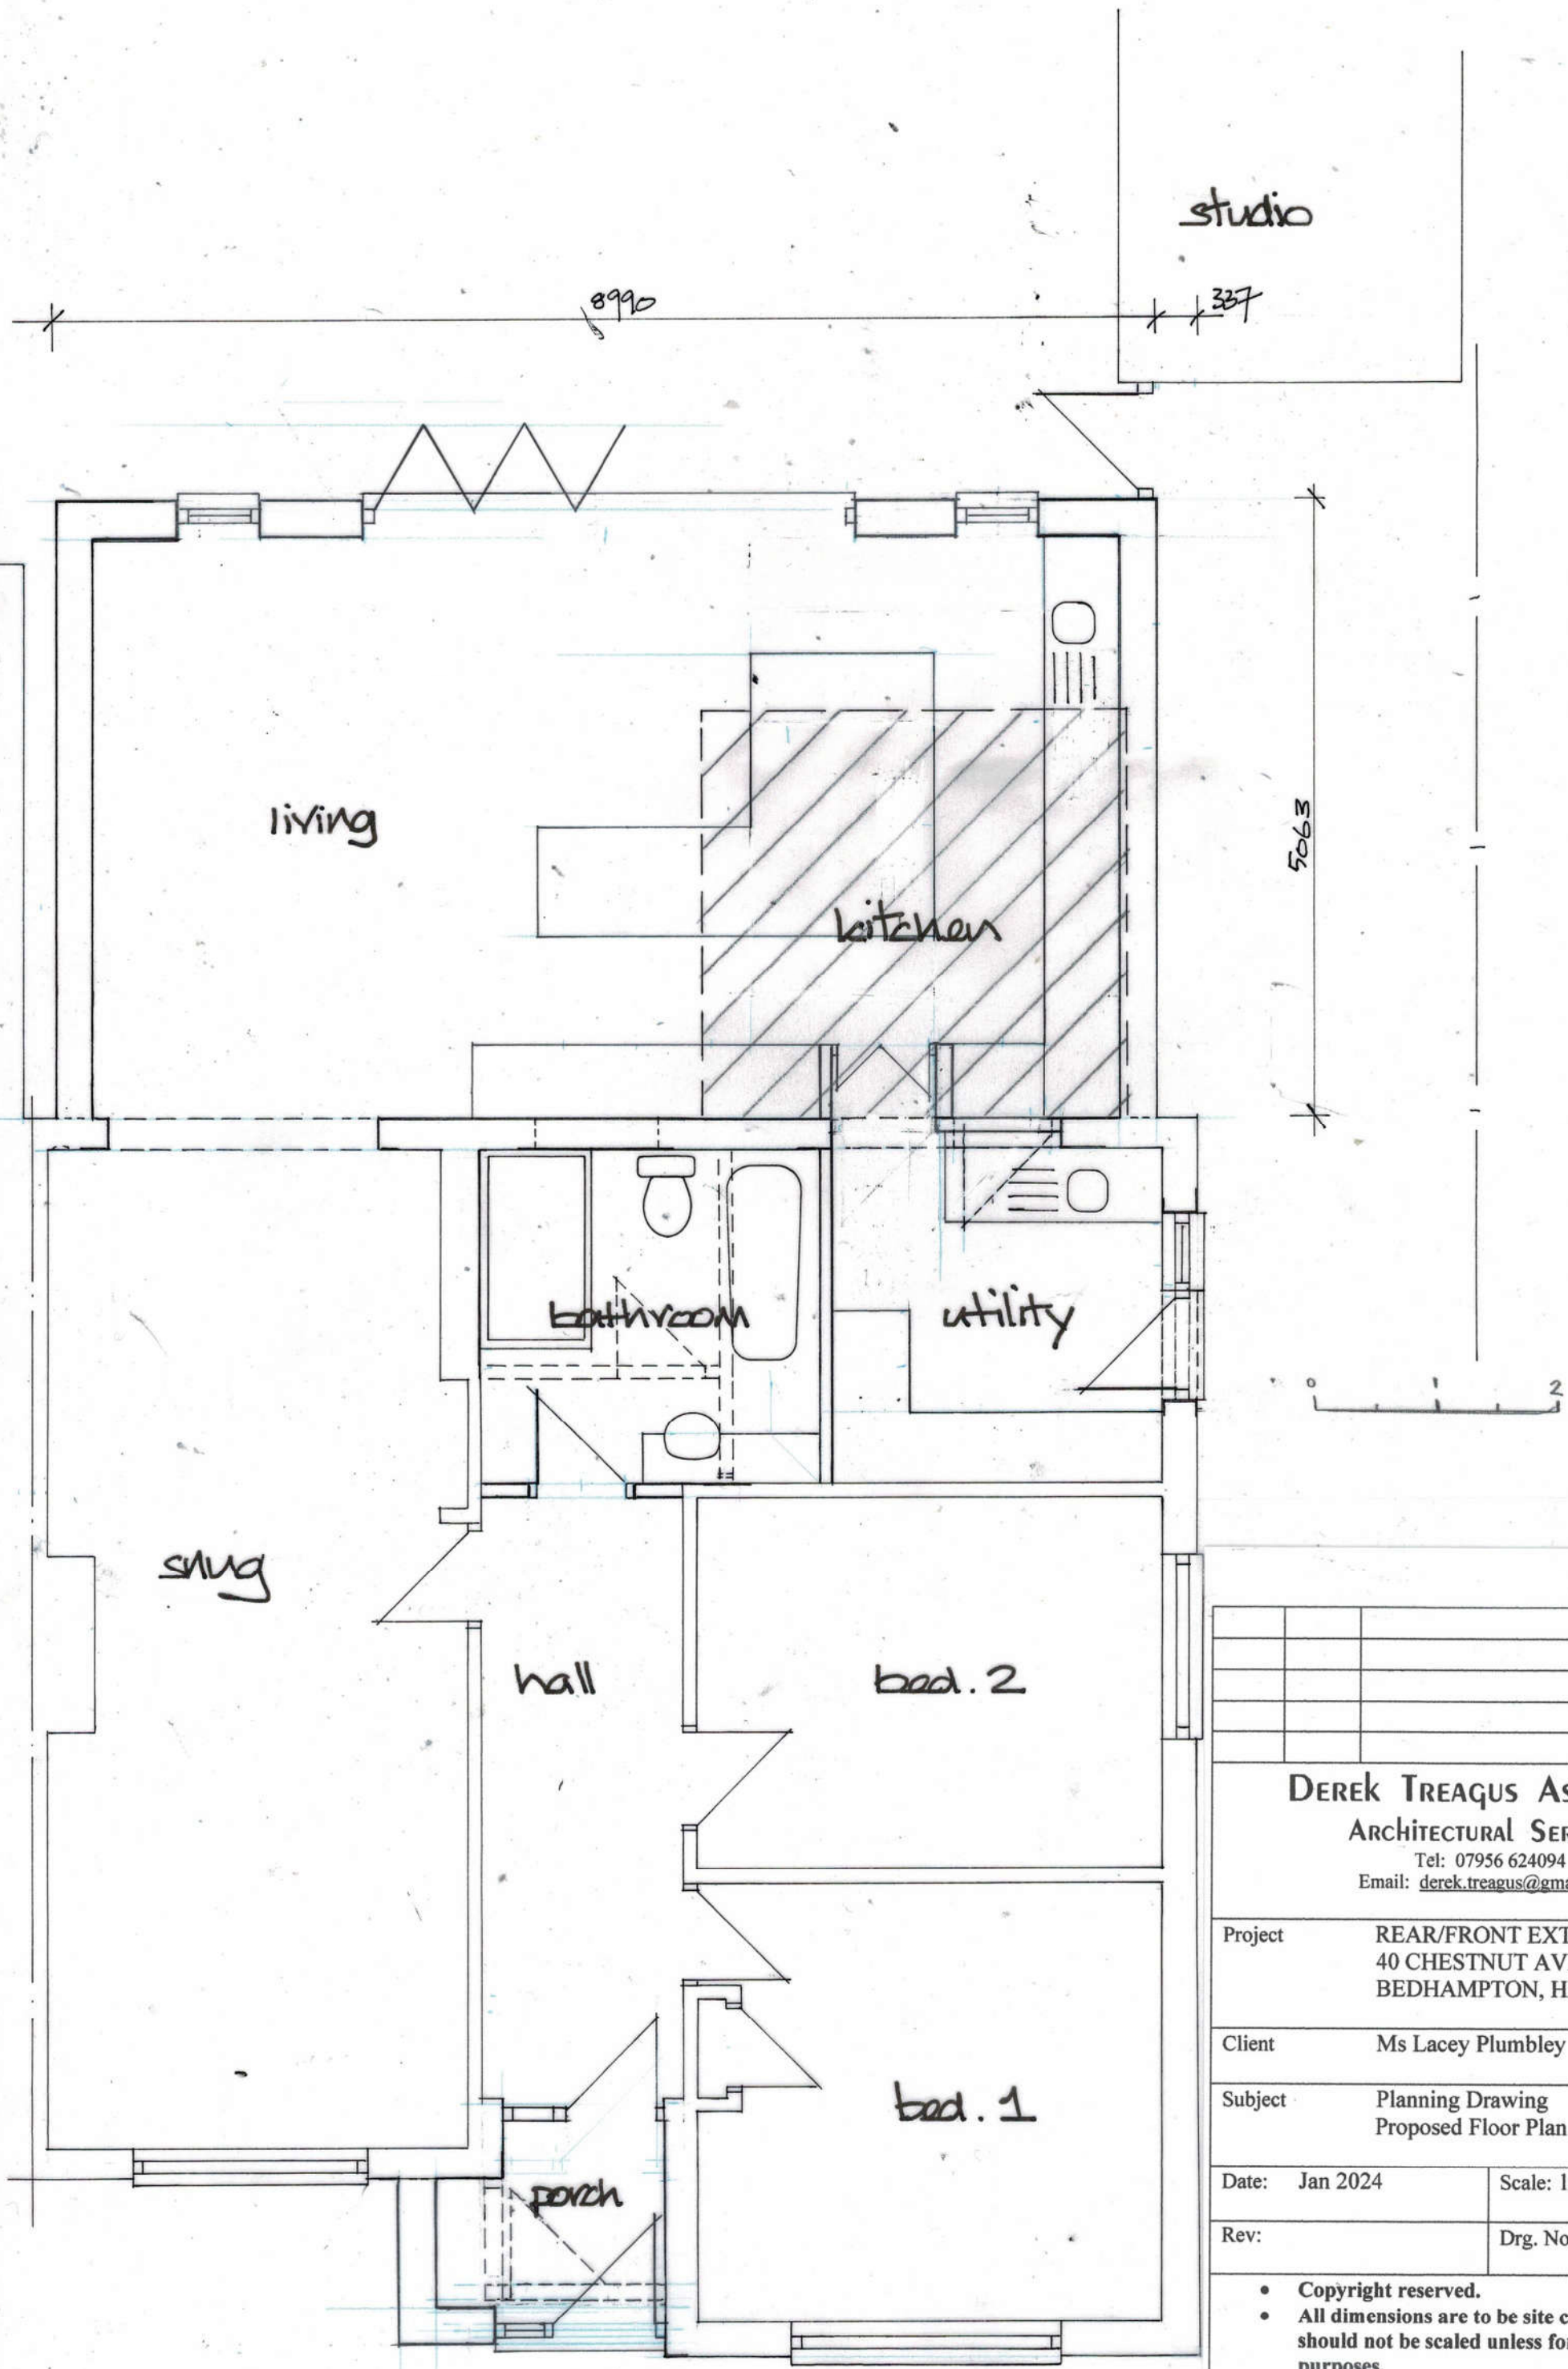

DEREK TREAGUS ASSOCIATES ARCHITECTURAL SERVICES Tel: 07956 624094 Email: derek.treagus@gmail.com	
Project	REAR/FRONT EXTENSION AT 40 CHESTNUT AVENUE, BEDHAMPTON, HAMPSHIRE.
Client	Ms Lacey Plumbley
Subject	Planning Drawing Proposed Floor Plan
Date: Jan 2024	Scale: 1:50
Rev:	Drg. No. 24/368/02
• Copyright reserved. • All dimensions are to be site confirmed and should not be scaled unless for Planning purposes. • Verify all queries with the office.	