


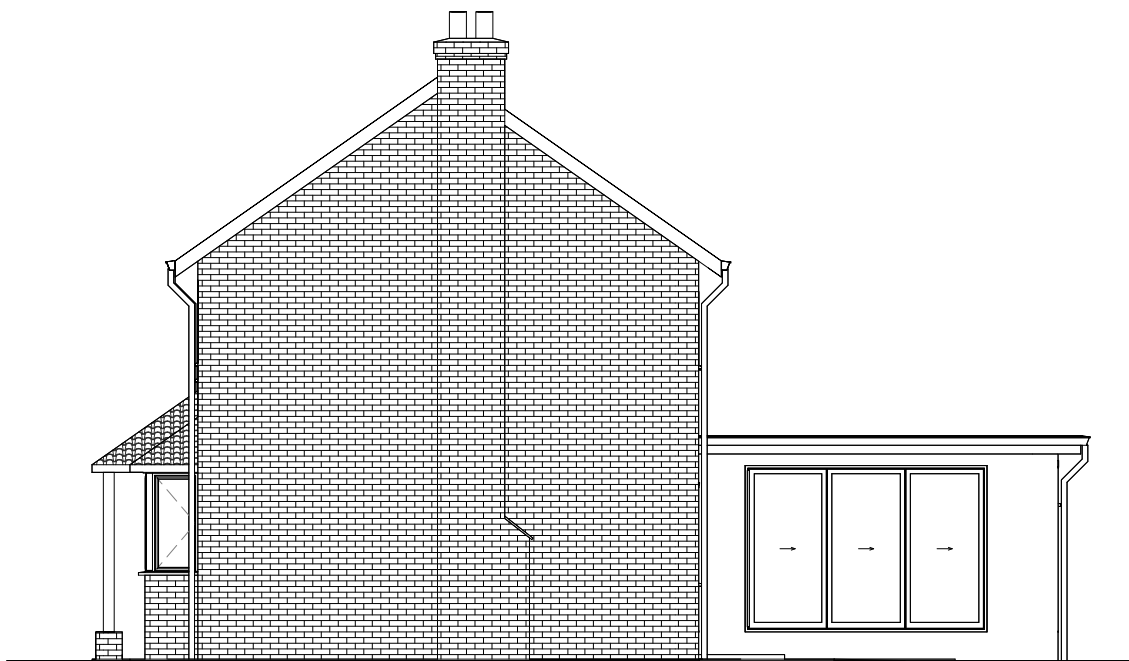

East Elevation




North Elevation



South Elevation



West Elevation

 

VISUAL SCALE 1:100 @ A3

No.	Description	Date

 www.autodesk.com/revit				PROJECT		CLIENT		
				6 Lower Bere Wood		R Huntsman		
CODE	STATUS	SUITABILITY DESCRIPTION	PURPOSE OF ISSUE	SHEET	Date		Project number	Scale (@ A3)
					17/10/2022		RH 1	1 : 100
					Drawn by		DRAWING NUMBER	
J Lindsey								
Checked by		A102a						
J Lindsey								