



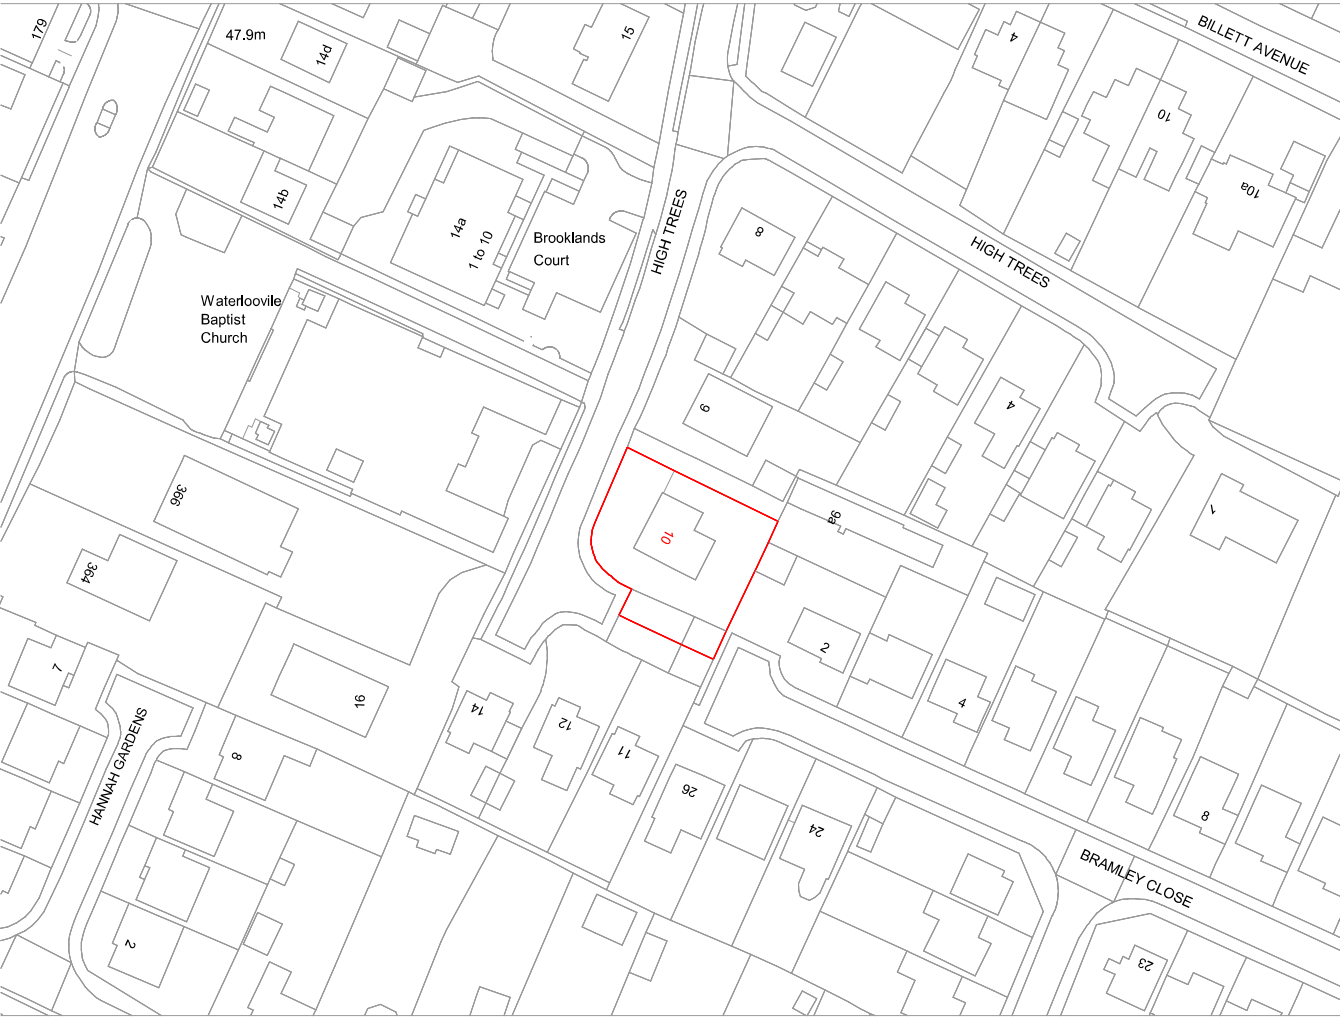

Location Plan

1:1250

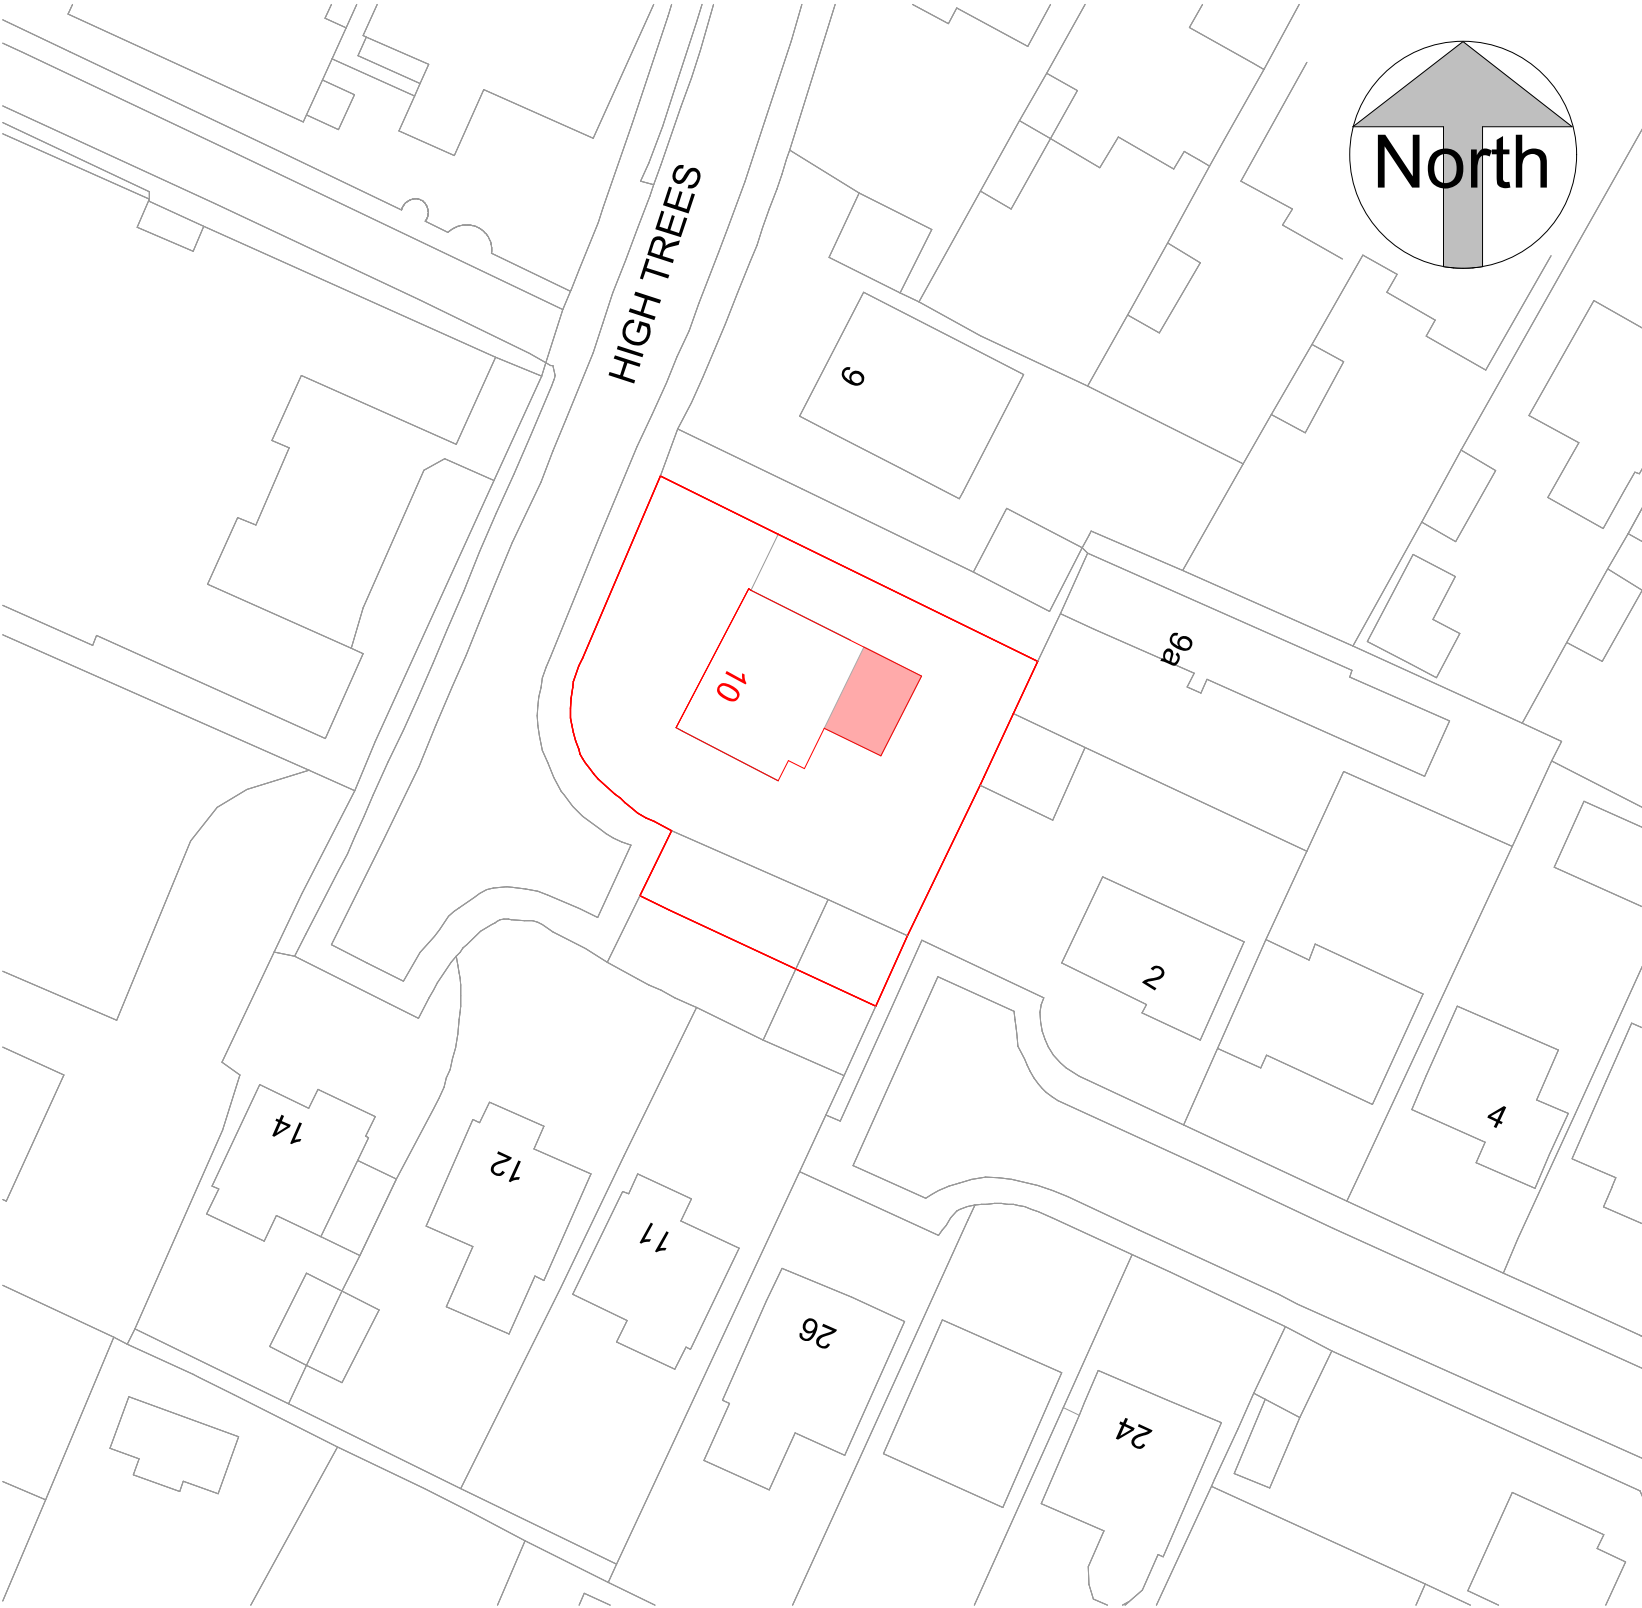

Block Plan

1:500

ReQuestAPlan
Map number: TQRQM24171112338542
Title: 10 High Trees, P07 7XP
Map Produced for: Parkers Design
© Crown copyright and database rights 2024 OS 100042766



1:500		50
1:200		20
1:100		10
1:50		5

All measurement to be checked on site prior to any comment

Parkers Design Limited - The Studio @ 90, PO9 2PR
www.pexd.co.uk - info@parkersdesign.com - 07776 008822

PROJECT 10 High Trees PO7 7XP		CLIENT Funnell				
		Date Issue Date		Scale (@ A3) As indicated		
SHEET Site Plan		Drawn by SW		DRAWING NUMBER		REV
		Checked by SR		P 0		