




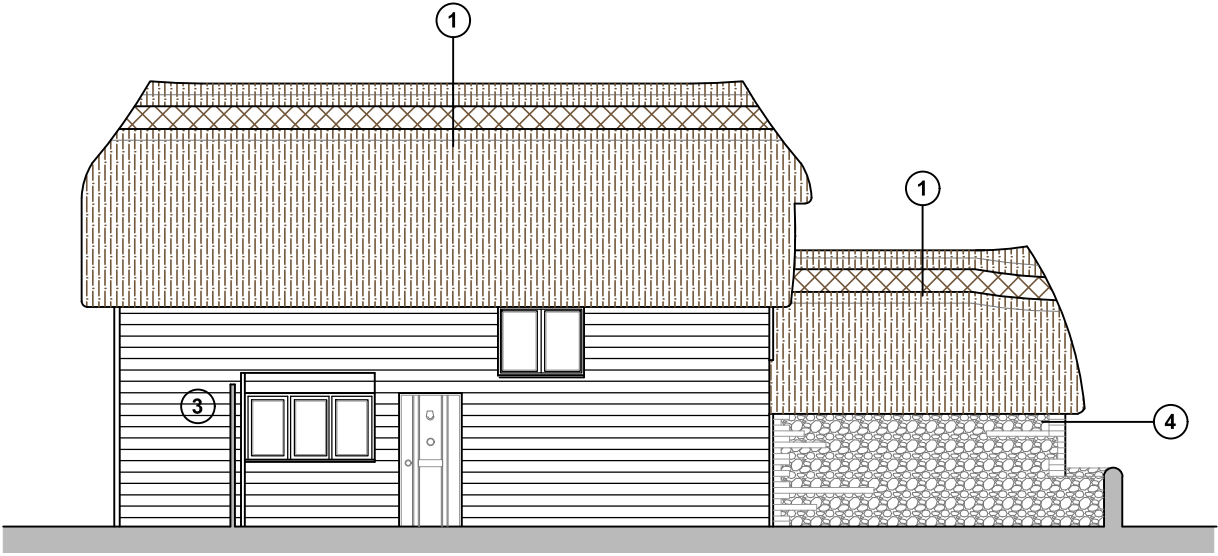


North Elevation (Front)

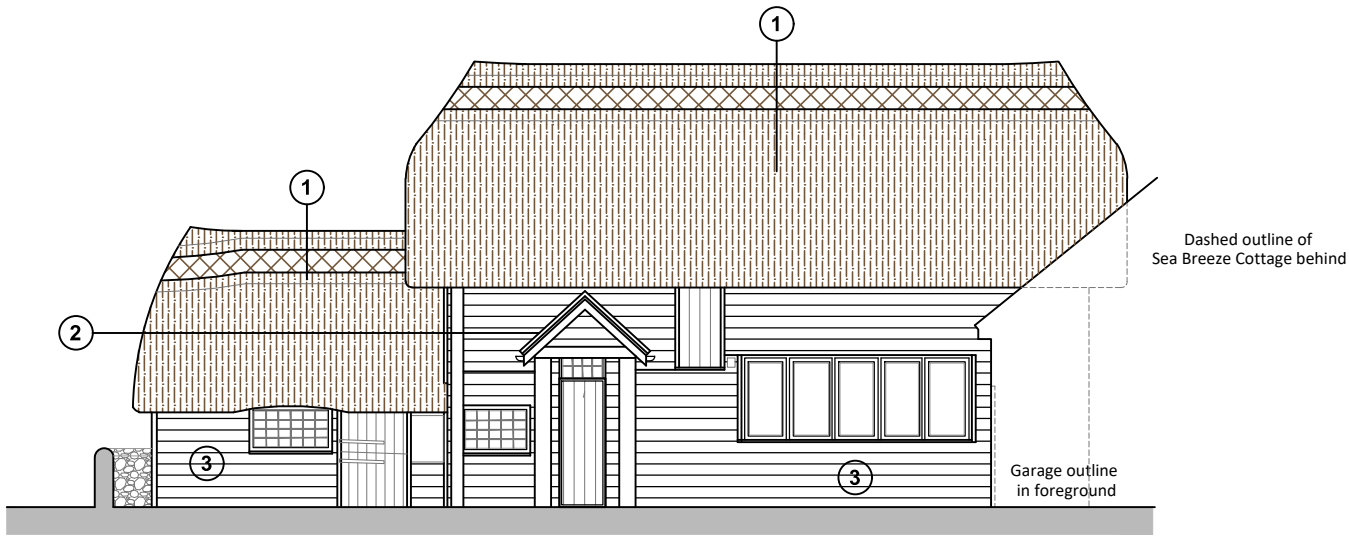


South Elevation (Rear)

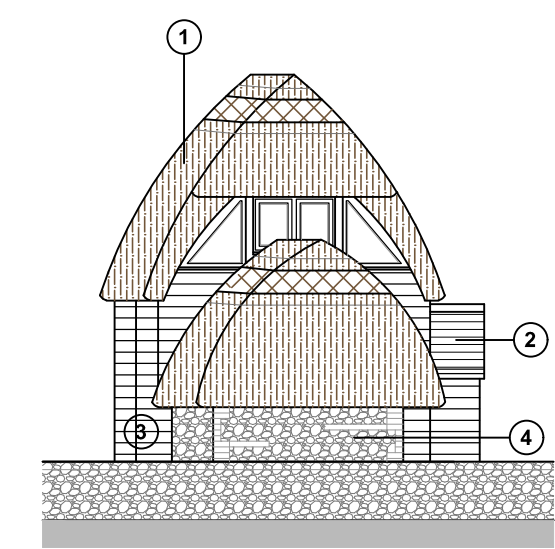


West Elevation (Side)

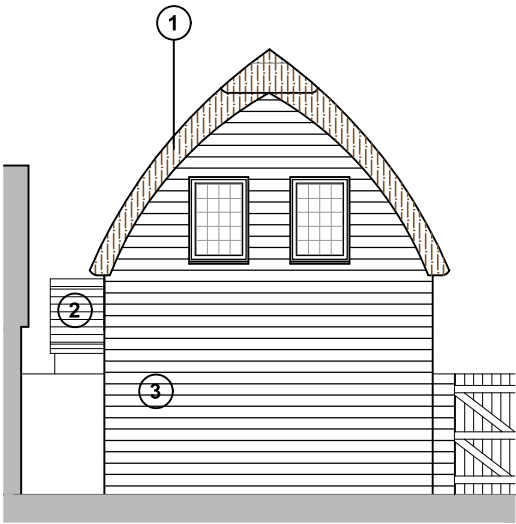

East Elevation (Side)

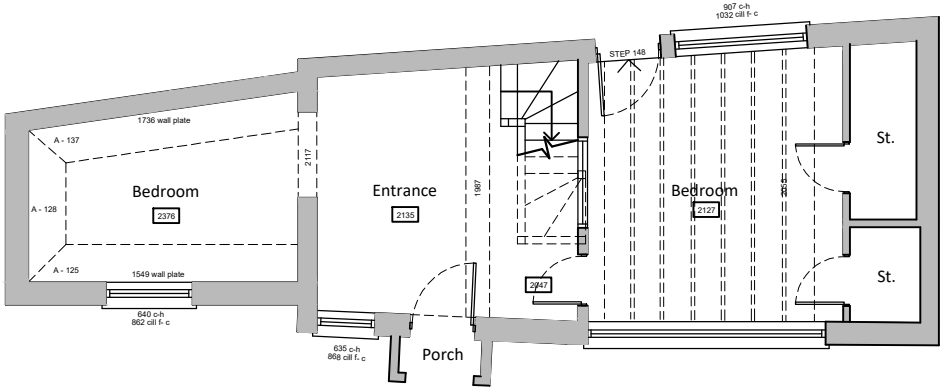

Ground Floor Plan

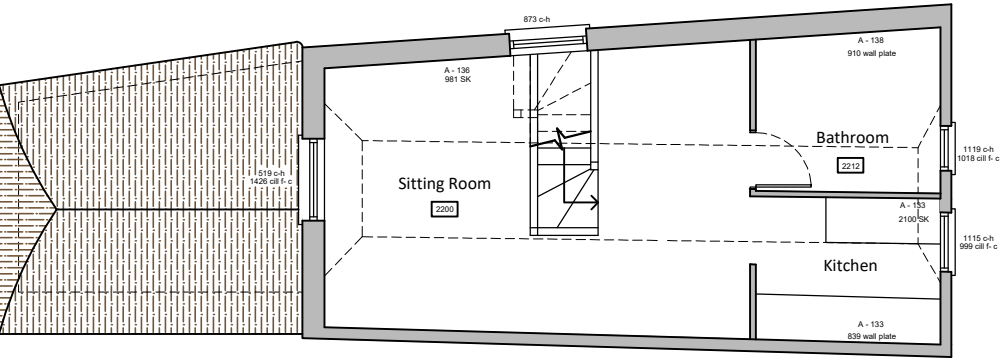


First Floor Plan

Schedule of materials:

- 1 Thatch Roof
- 2 Plain clay tiles
- 3 Black painted timber cladding
- 4 Varying stone/flint /brick wall

Previous Plans & Elevations scale 1:100

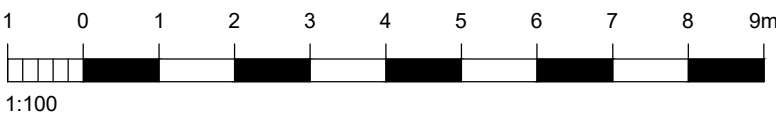

For MR & MRS WILKINSON	Title PREVIOUS PLANS & ELEVATIONS			Office Tel: 01243 933732
Project SEA BREEZE COTTAGE, BEACH ROAD, HAYLING ISLAND, PO11 9DT	Date MAY 2022	Drawn LL	Scale 1:100 @ A3	Checked -
	Job Number PL 606.22	Drawing Number -04	Revision -	Email: admin@jb-architecturedesign.com Web: www.jb-architecturedesign.com

