

NOTES:

All dimensions to be checked on site and any discrepancy notified to The Consultant. Written dimensions are to be used in preference to scaled dimensions.





This drawing is the property of The Consultant and must not be reproduced, in part or whole, or deviated from, without their permission.

It is essential that prior to commencement and during construction works, the contractor reviews the drawings and specification and discusses with the practice any inconsistencies, anomalies, non-industry standard features or other concerns.

For both pricing and construction purposes Structural, Mechanical and Electrical Engineers designs, calculations and sizes etc are to take preference over the layout drawings. Any discrepancies are to be brought to the immediate attention of The Consultant.



Ordnance Survey, (c) Crown Copyright 2022. All rights reserved. Licence number 100022432

 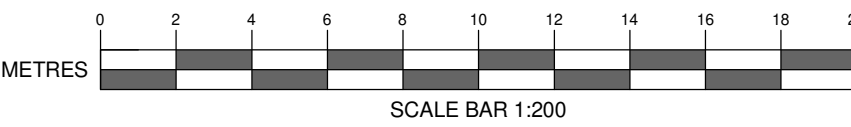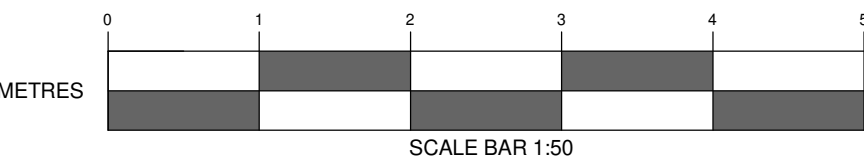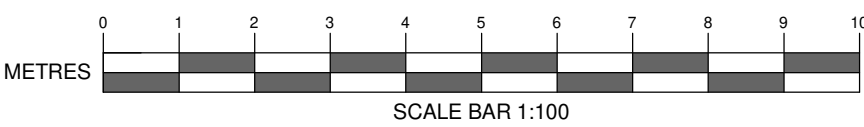

AMENDMENTS	DATE

CLIENT
James Morgan


PROJECT
40 Frogmore Lane
Waterlooville
PO8 9QL

DRAWING TITLE
Proposed Visibility Splay

DATE
20/10/2022

SCALE
1 : 200

DRAWING No.	REVISION
22.002.SP 05A1	

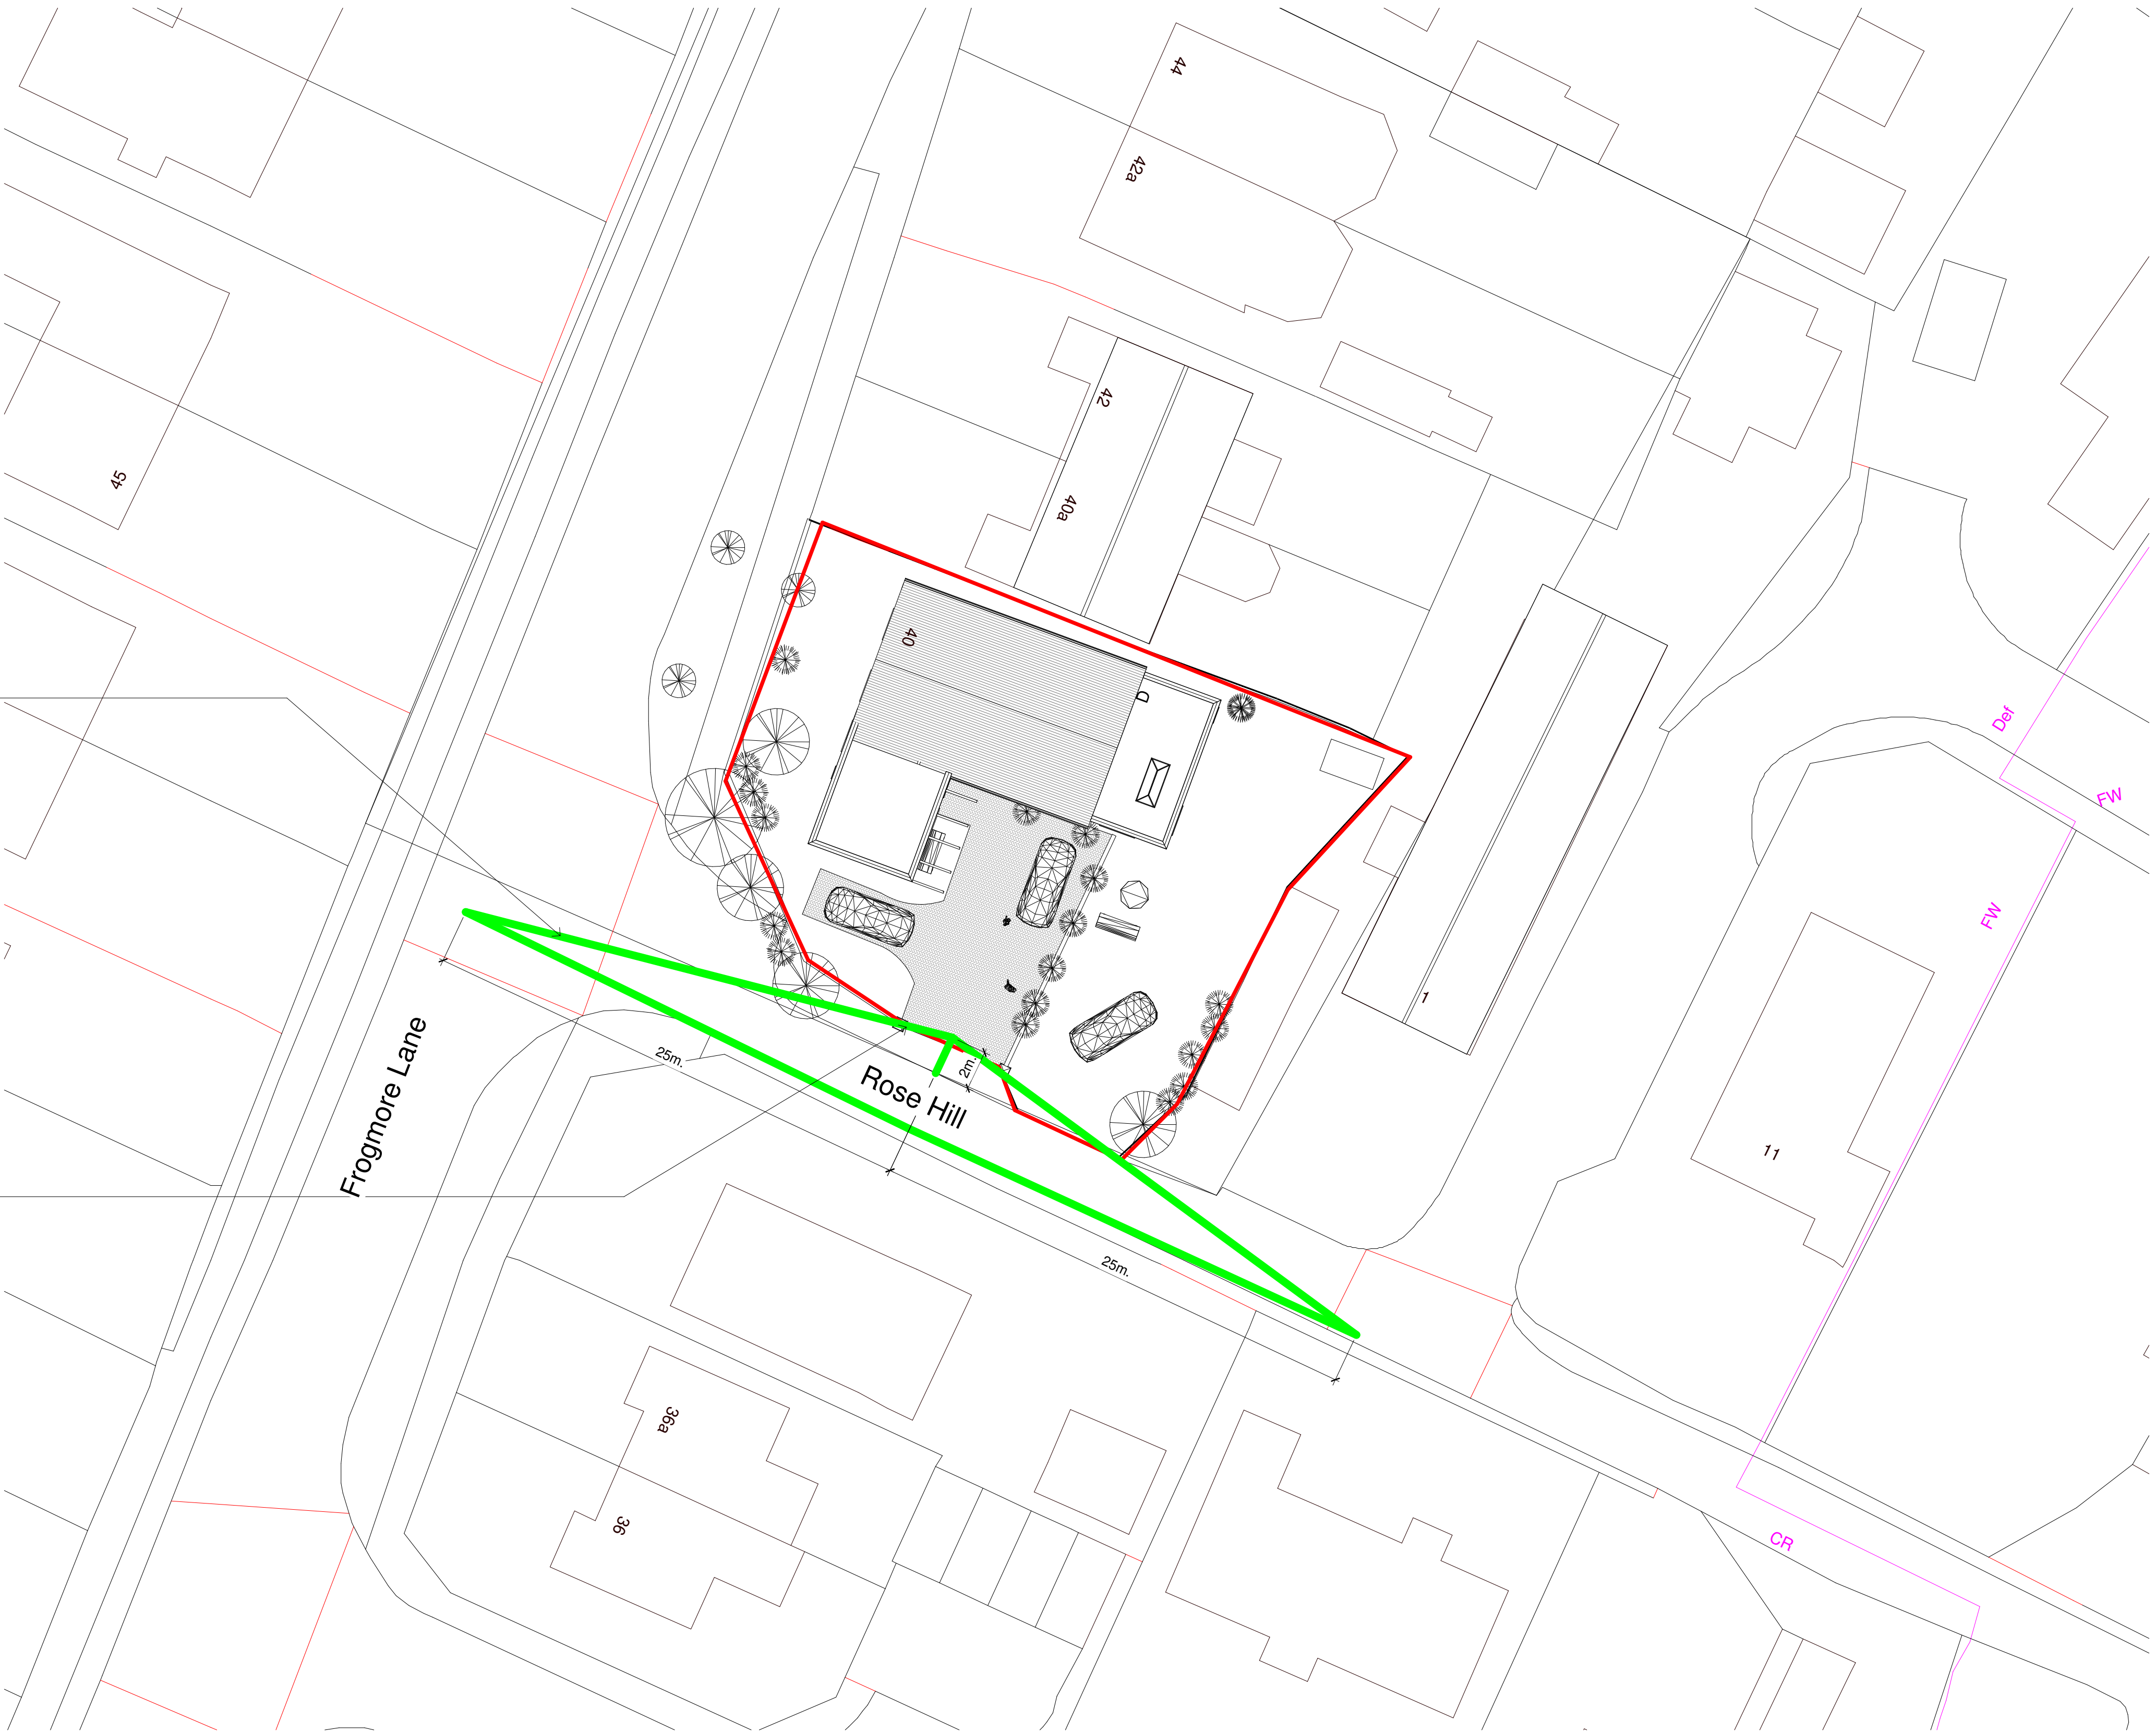

Ordnance Survey, (c) Crown Copyright 2022. All rights reserved. Licence number 100022432

Site Plan

1 1 : 200