



Existing walls Proposed walls Proposed structure


- 1 Concret roof tiles
to match existing
- 2 Bricks to
match existing
- 3 UpVC doors
& windows
- 4 Roof light - Velux
or similar product
- 5 Single ply
flat roof

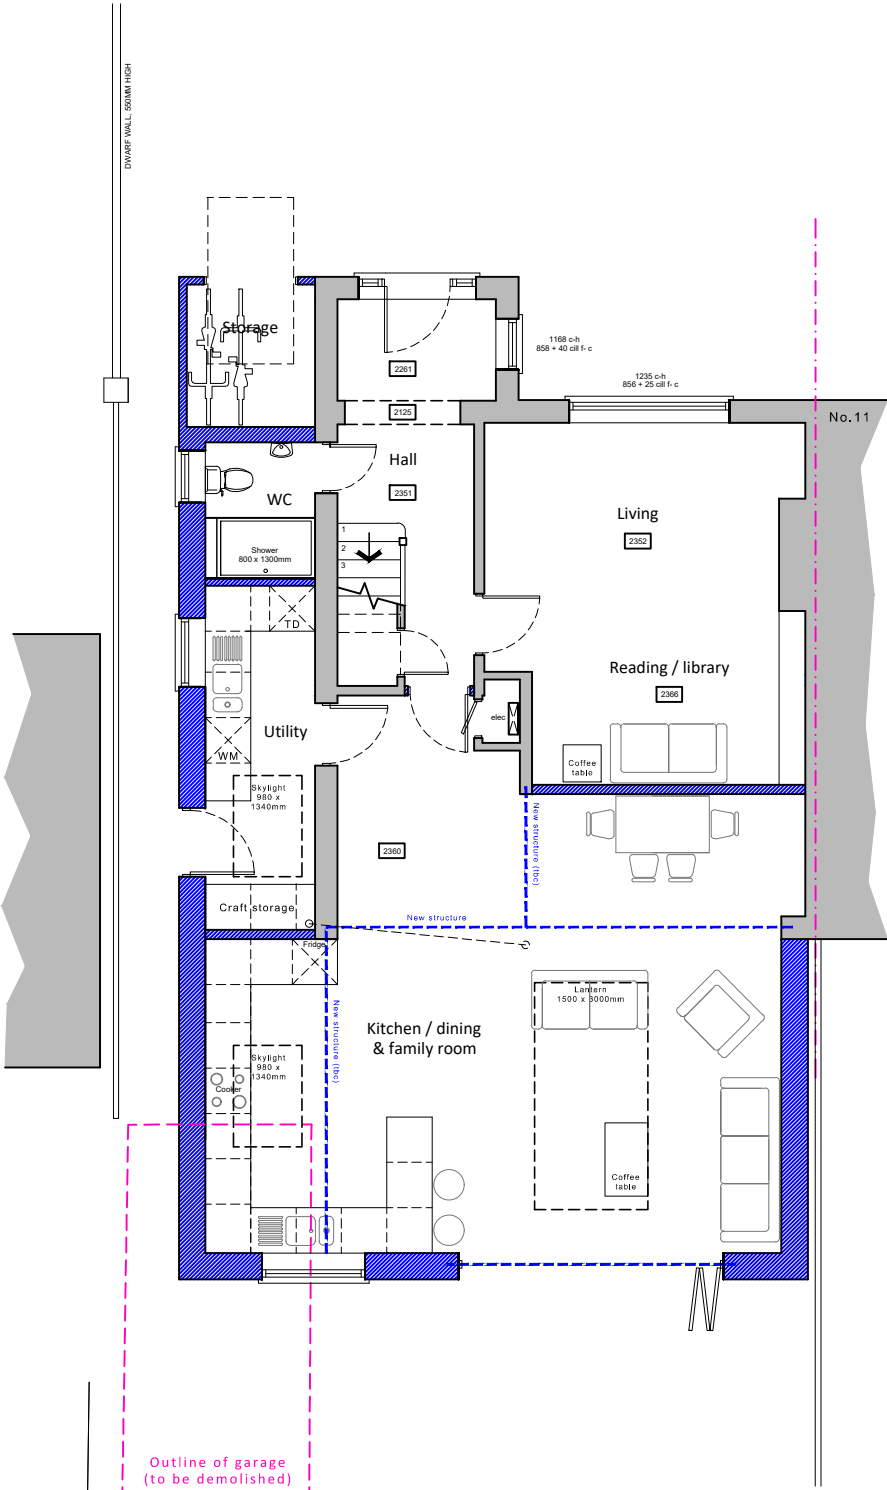


Ground floor
(first floor unchanged in new proposal)

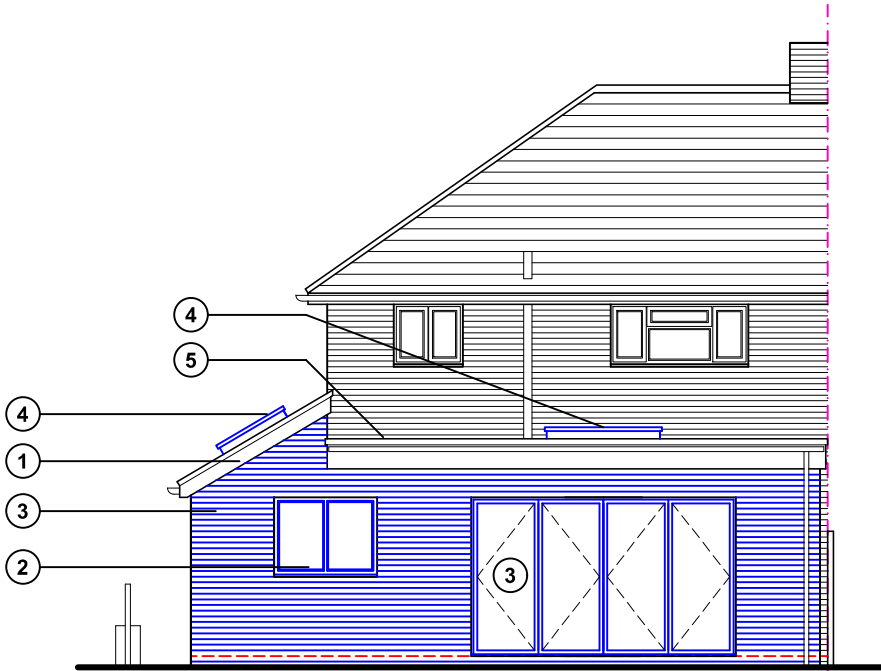


North (rear) elevation

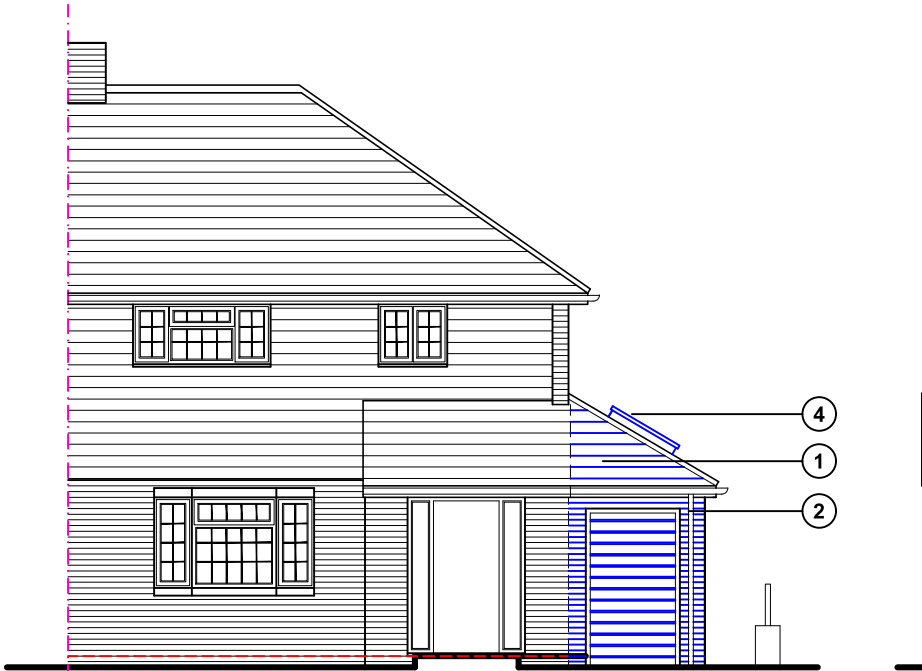

South (front) elevation

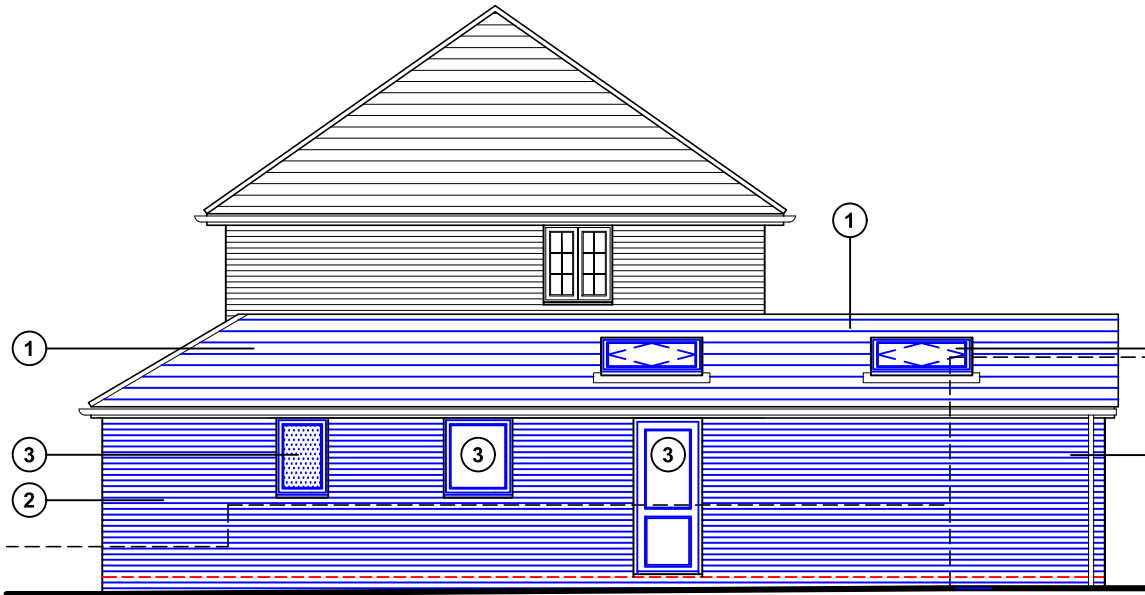


East (side) elevation

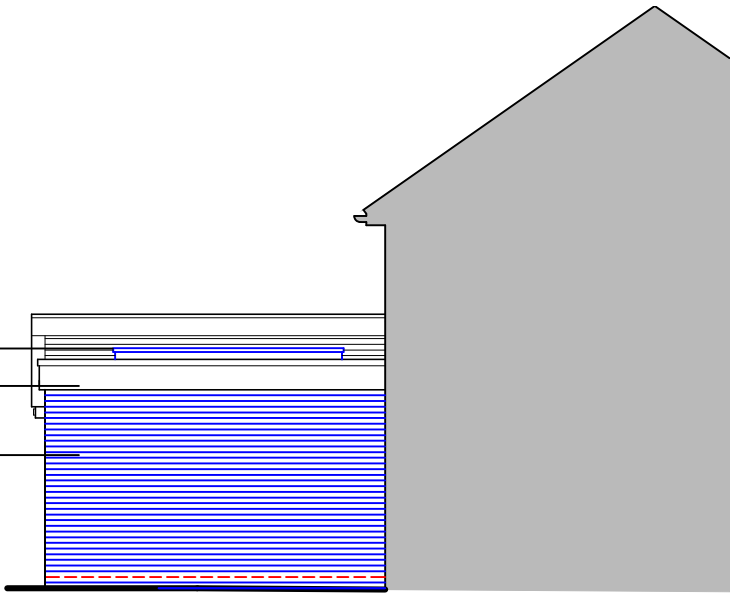

West (side) elevation

Proposed ground floor plan & elevations scale 1:100

 

For MR & MRS SELF	Title PROPOSED GROUND FLOOR PLAN & ELEVATIONS	Office Tel: 01243 933732
Project PROPOSED EXTENSION AT 10 FITZWYGRAM CRESCENT, HAVANT PO9 2BZ	Date JUNE 2022	Email: admin@jb-architecturedesign.com
	Drawn JB	Web: www.jb-architecturedesign.com
	Scale 1:100 @ A3	
	Checked -	
	Job Number PL.610.22	Revision -03 A

