


01 Proposed North Elevation
Scale 1:100

02 Proposed South Elevation
Scale 1:100


03 Proposed East Elevation
Scale 1:100

04 Proposed West Elevation
Scale 1:100


05 Proposed Section
Scale 1:100

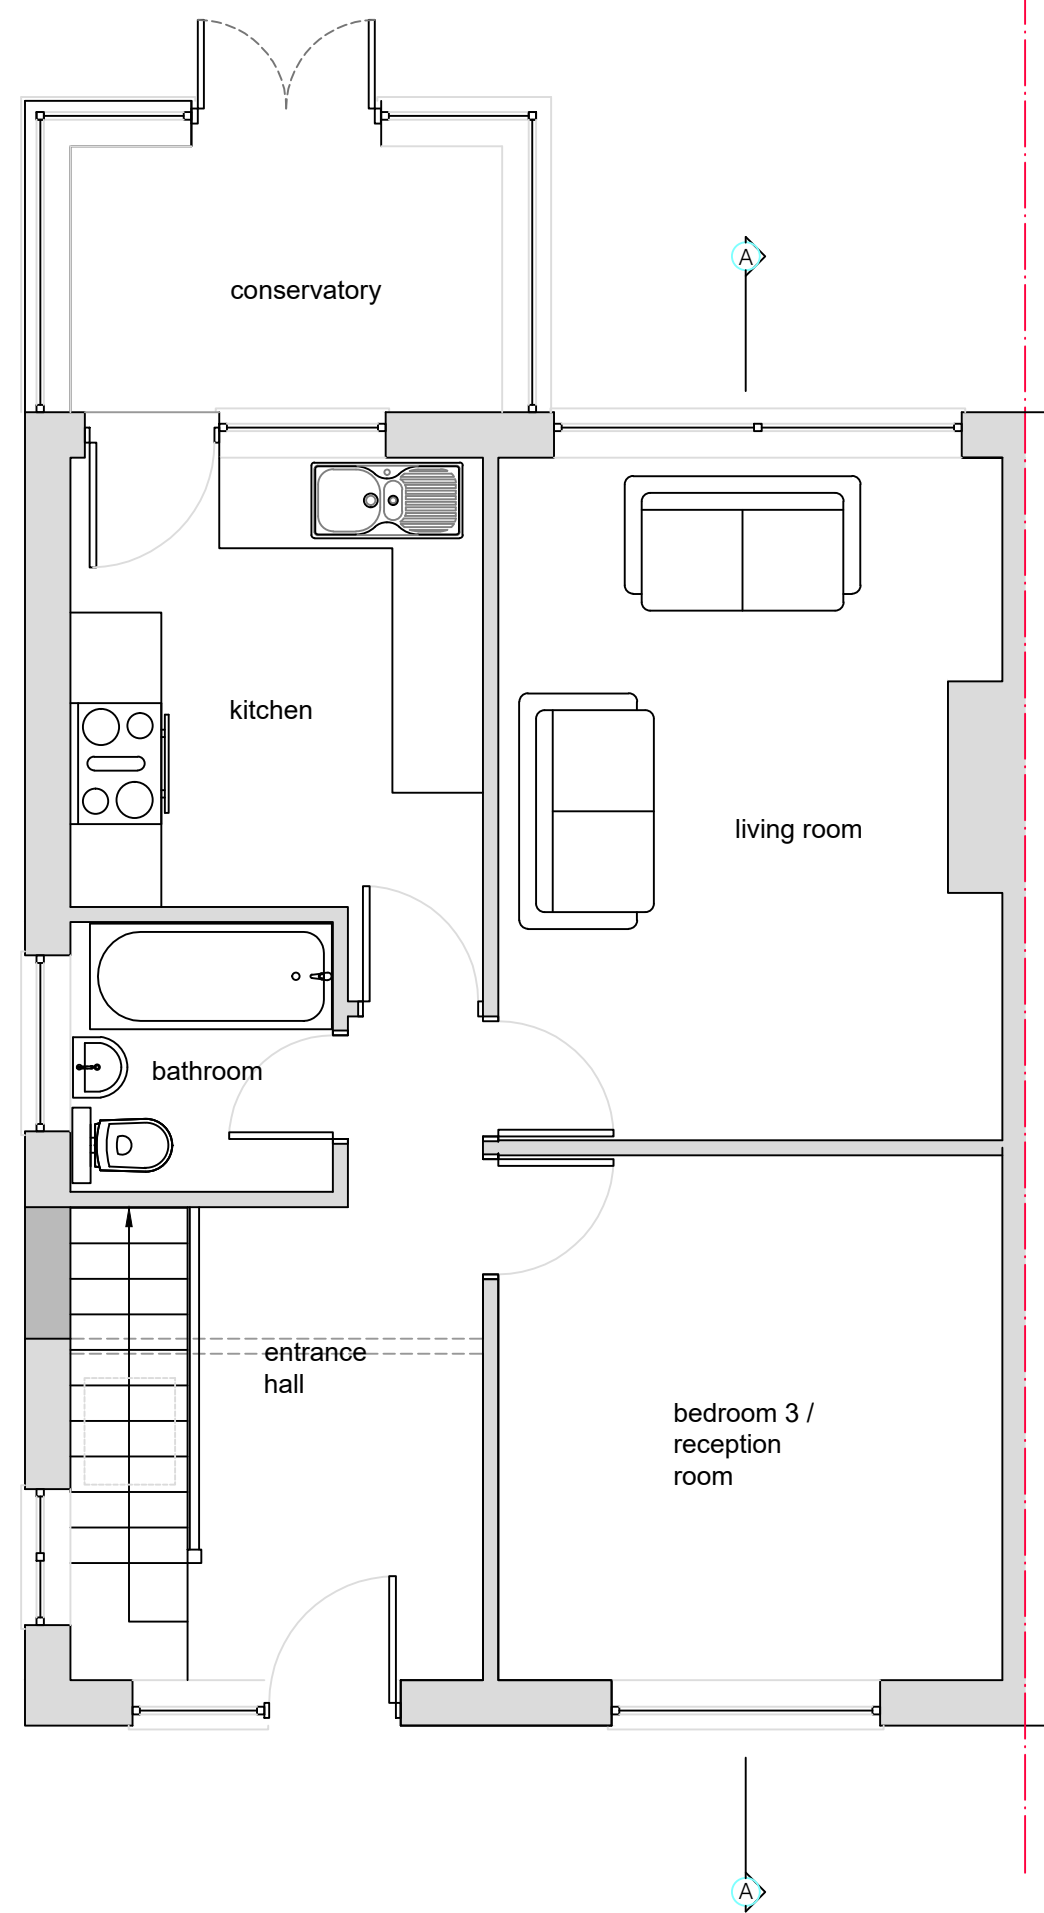


06 Proposed Ground Floor Plan
Scale 1:50

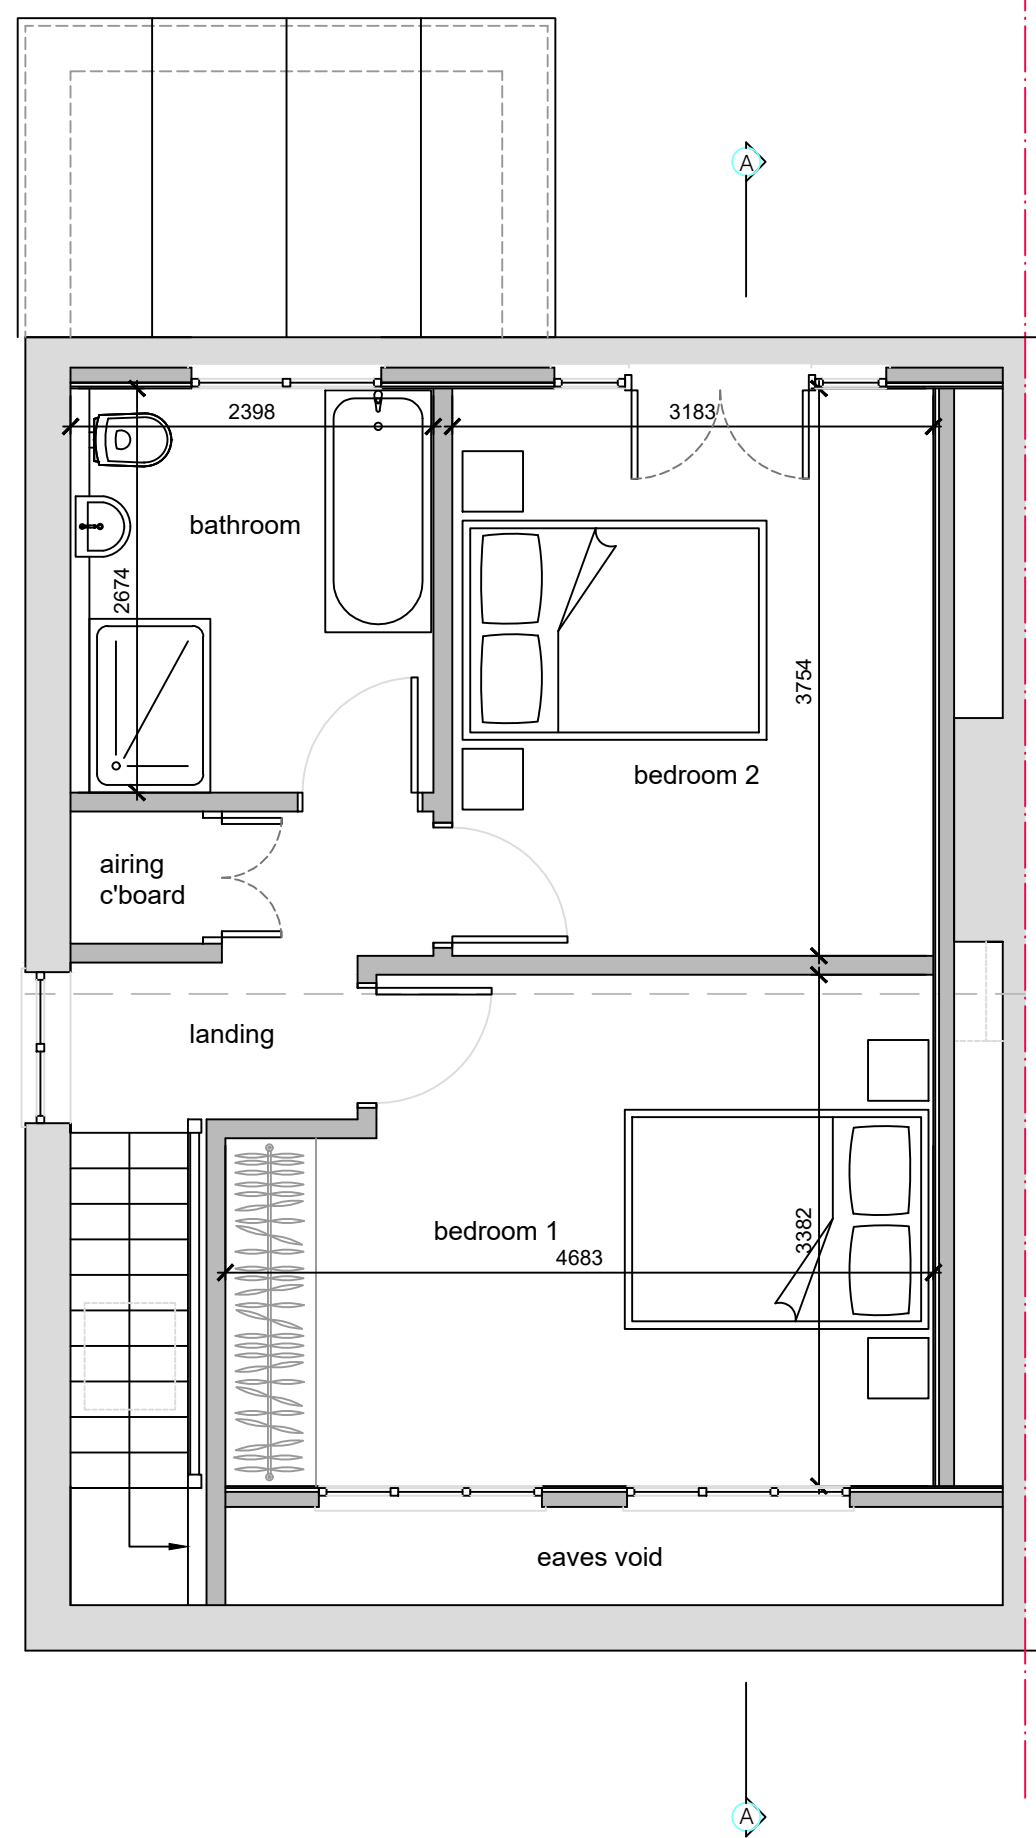

07 Proposed First Floor Plan
Scale 1:50

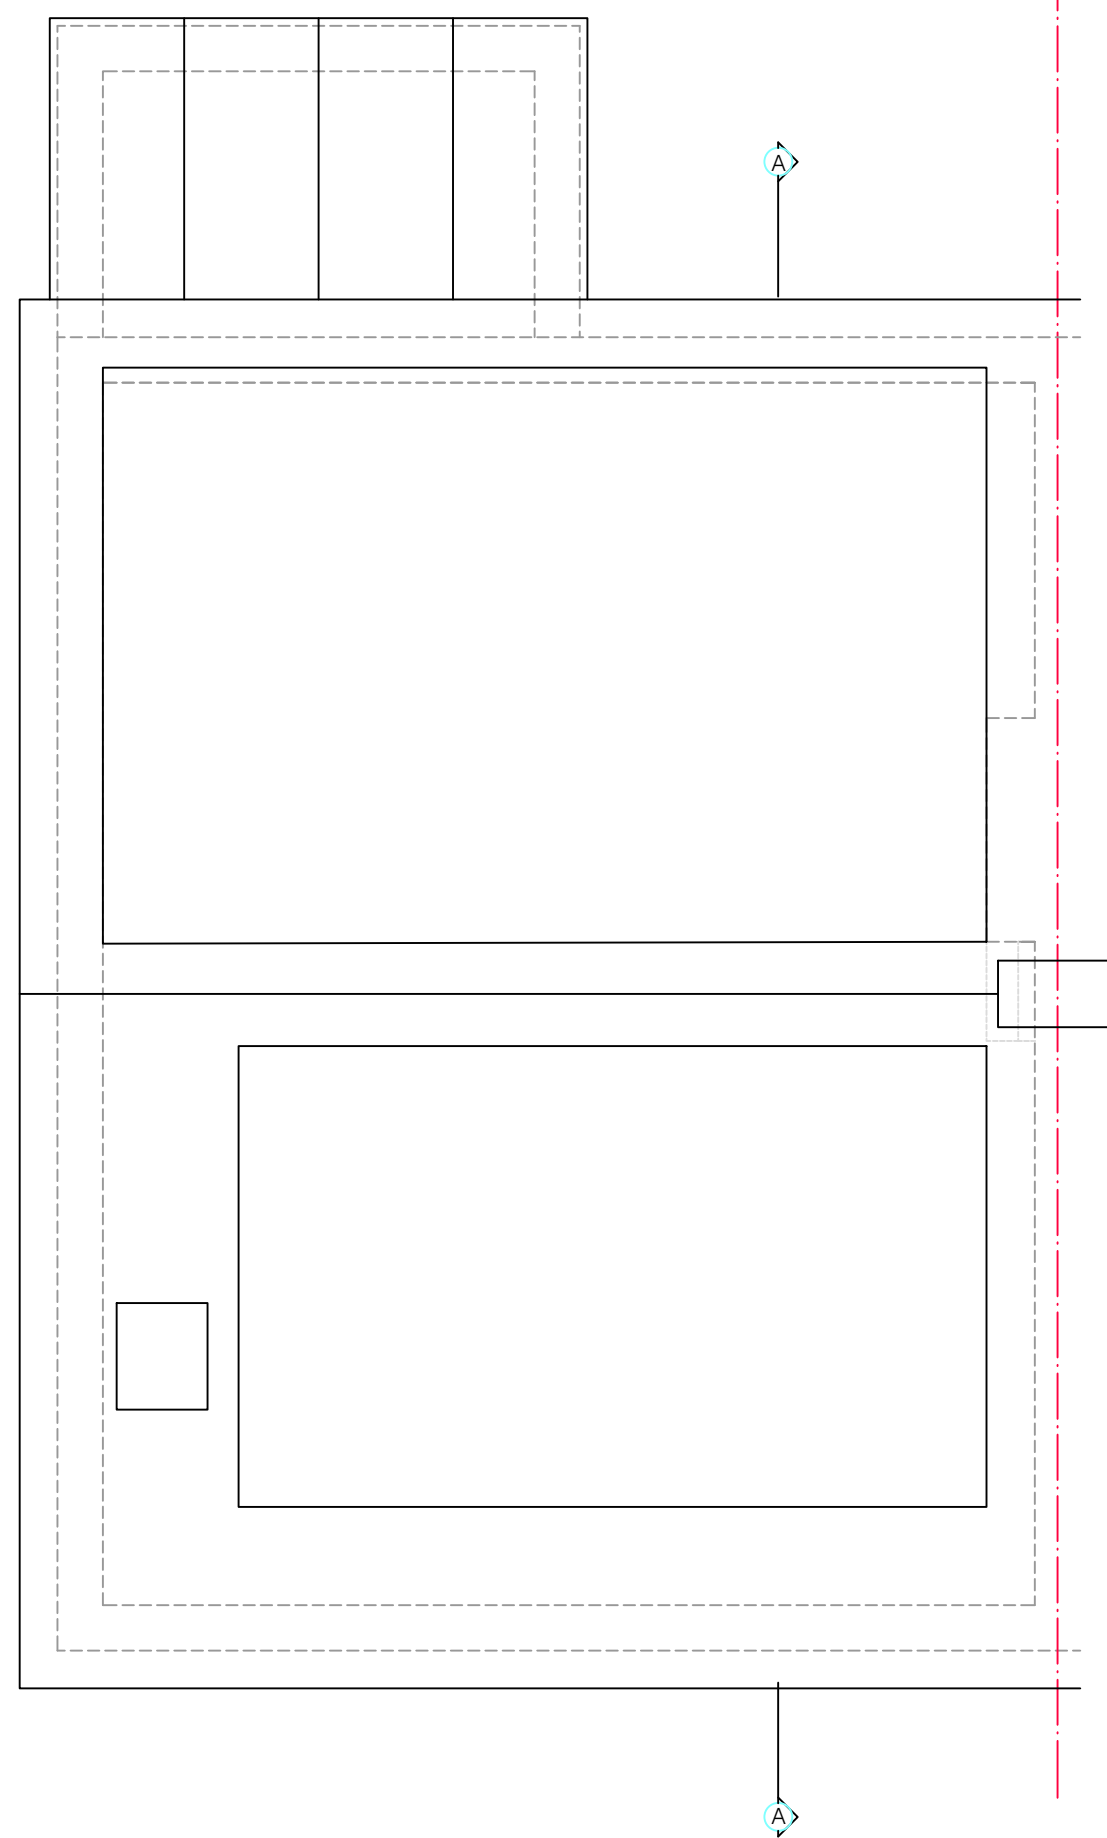

08 Proposed Roof Plan
Scale 1:50

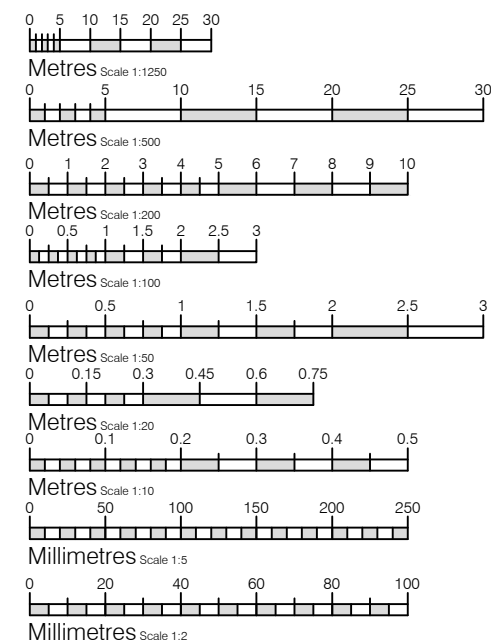

Notice
The responsibility for setting-out of site and buildings rest solely with the contractors
Drawings to be read in conjunction with Structural Engineers drawings
Report immediately to JAT-Surv Ltd any apparent discrepancies

Rev Date Initial Notes
Client
Nicholls
Project
48 Alten Road, Waterloo, Hampshire, PO7 6DS

Drawing Title
Proposed Floor Plans, Elevations and Section

Drawn	Paper Size	Scale	Date
RT	A1	1:50 & 1:100	Jan 24
Project No.	Drawing No.	Rev	
24/0033	PL02	-	

JAT-Surv
Architectural Services
& Building Surveying

Kent - London - South East
(e) info@JAT-Surv.com
(w) www.JAT-Surv.com
(m) 07540 651867
(t) 01795 536840