



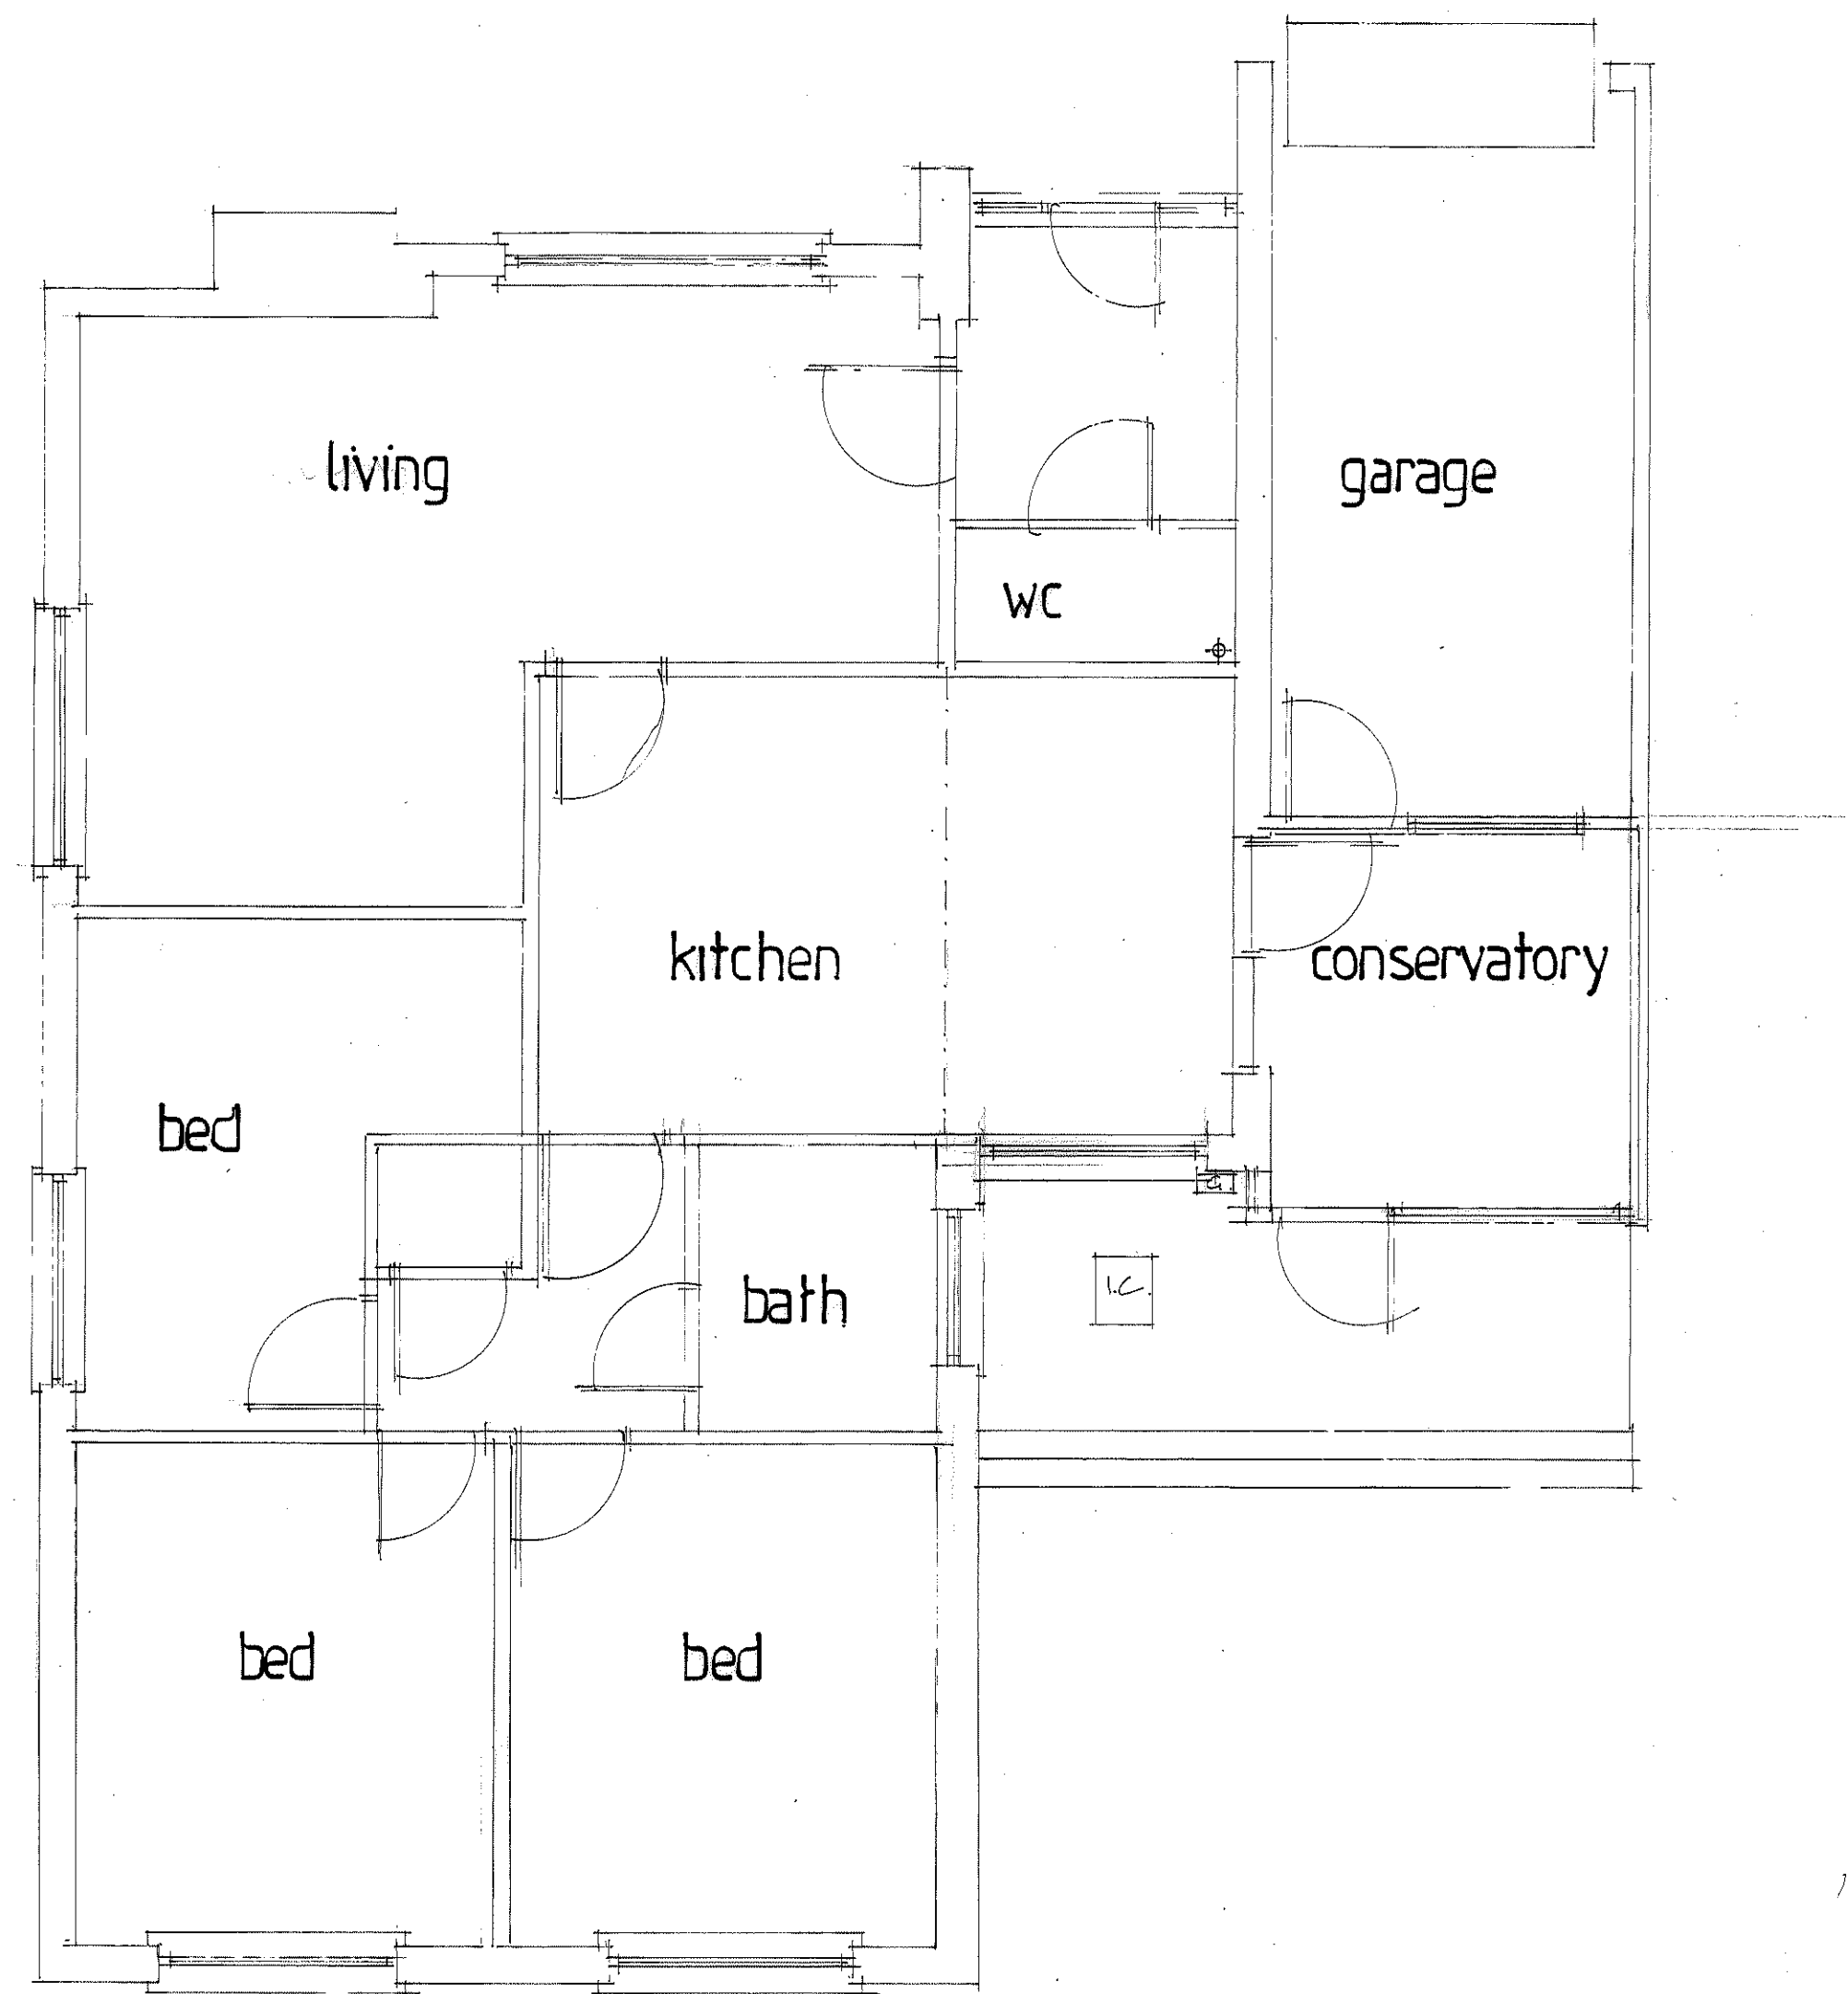


existing floor plan

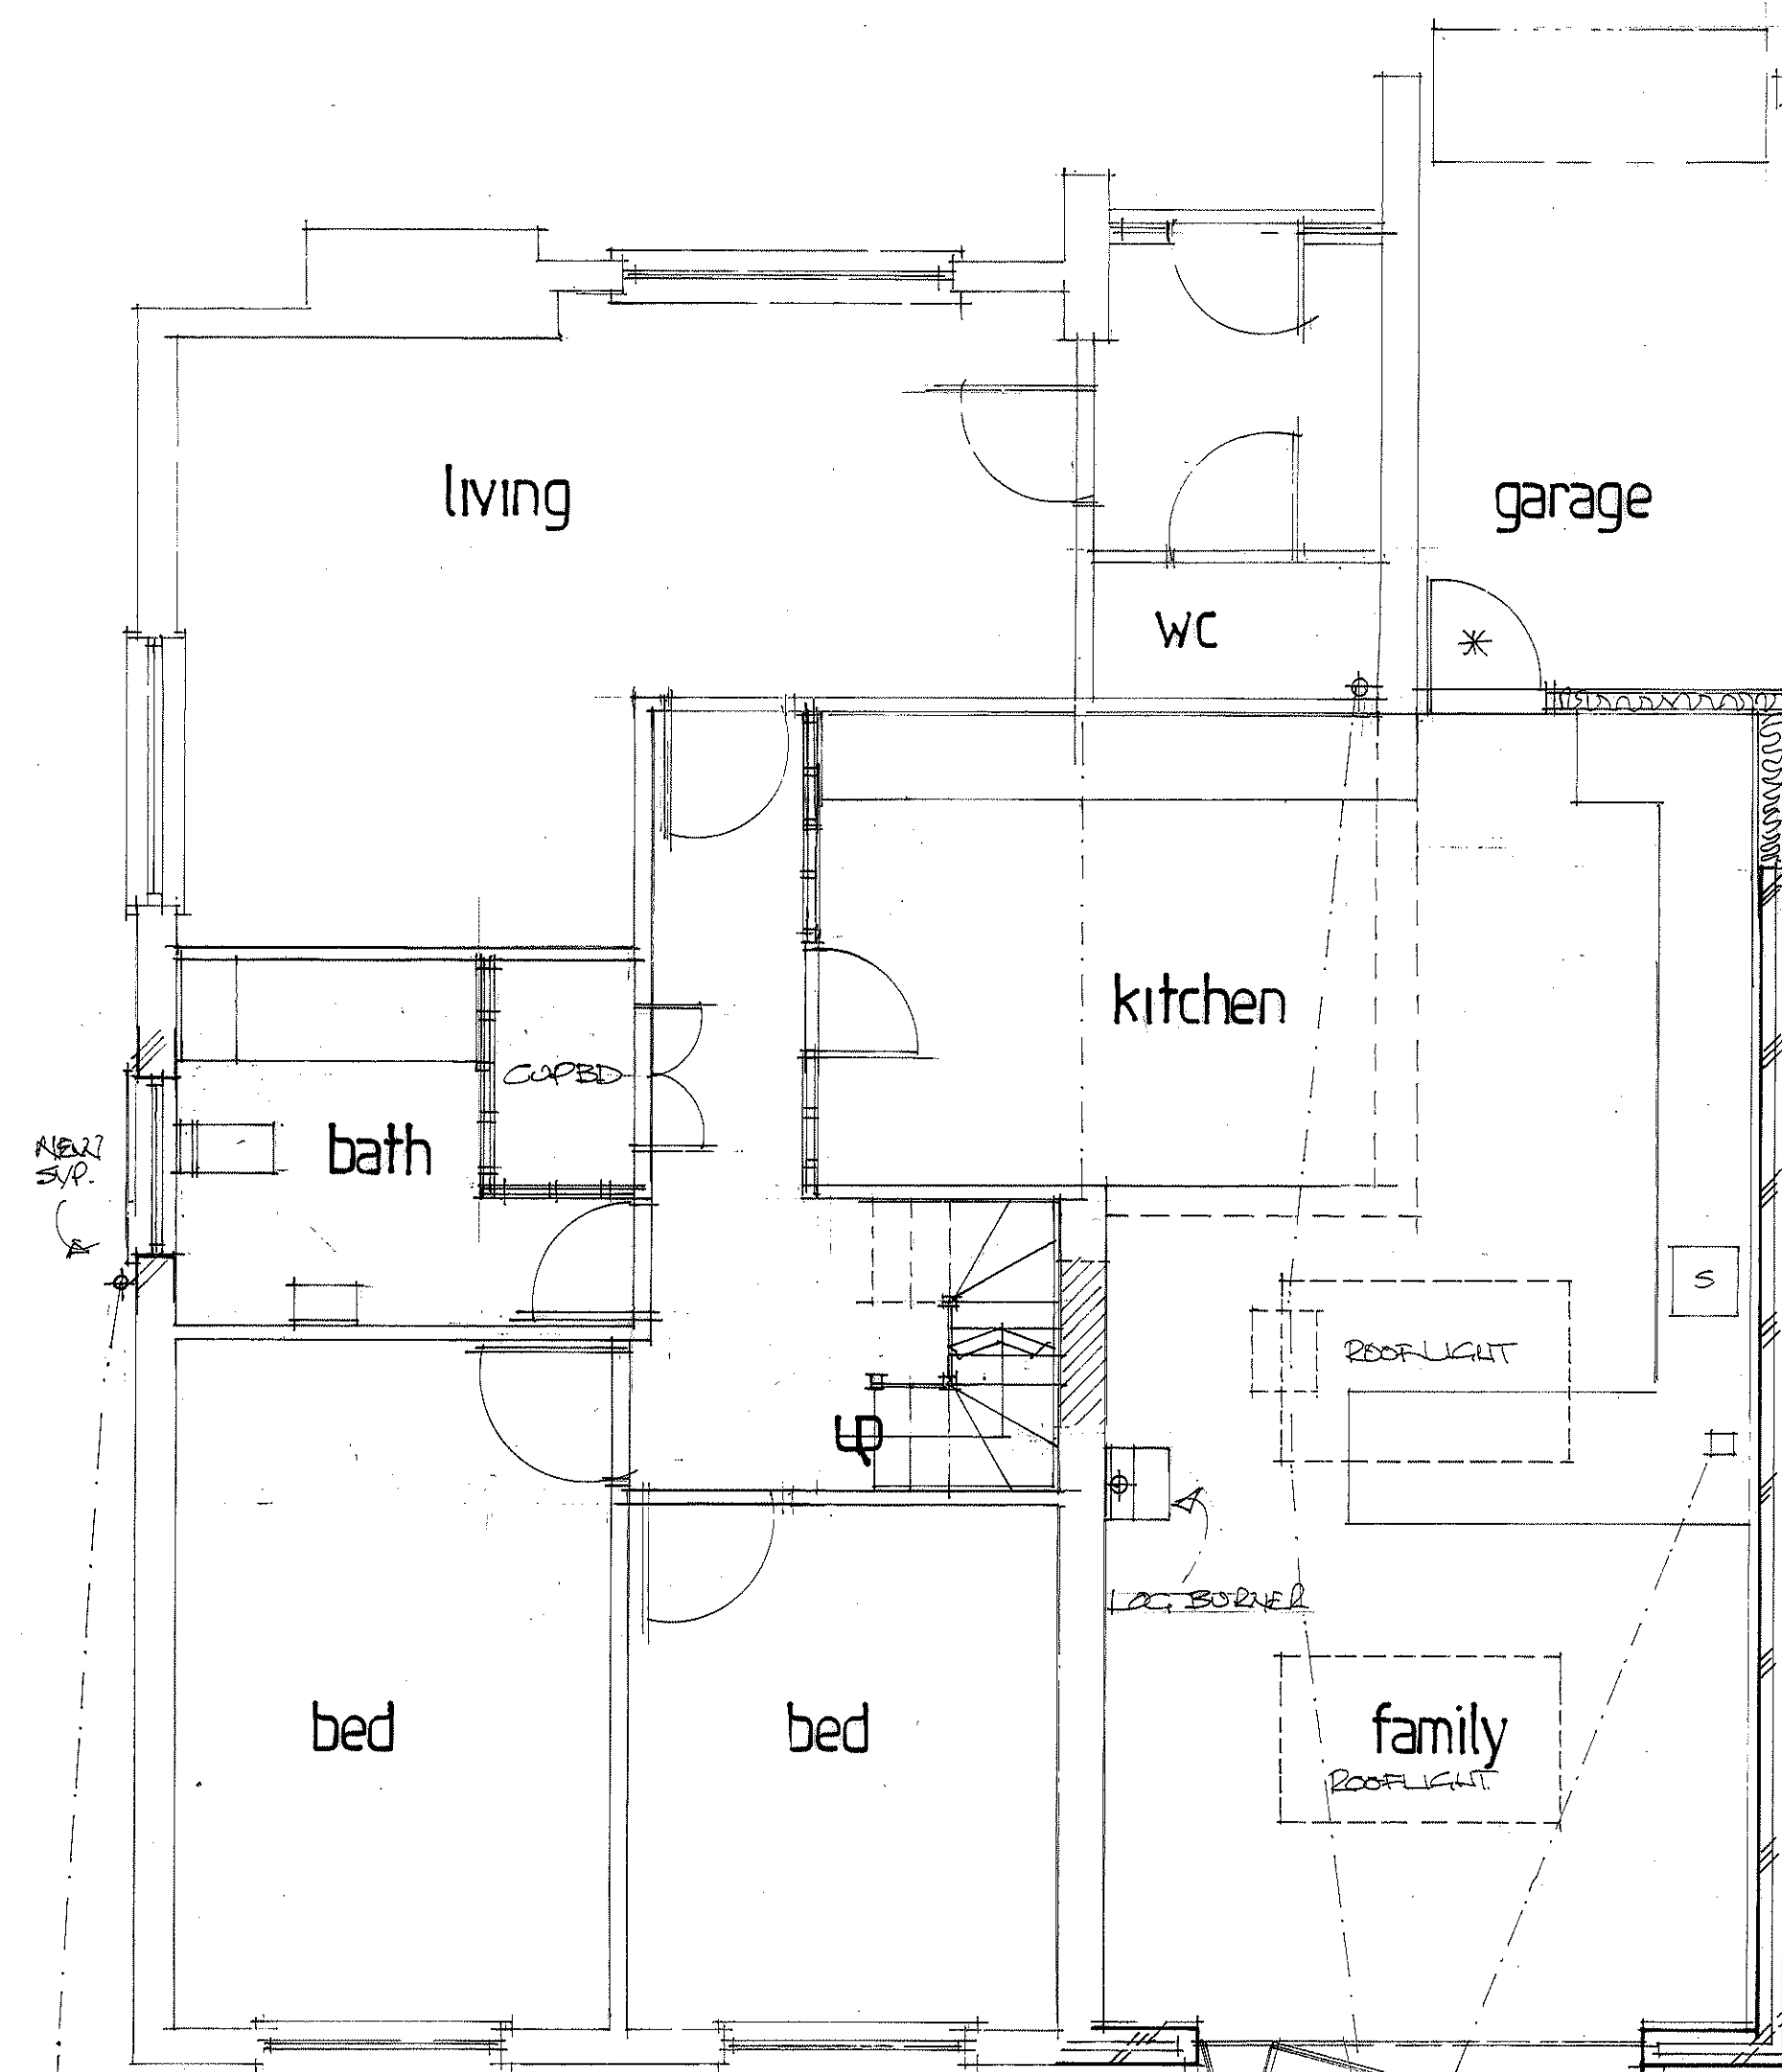


proposed floor plan


0 1 2 3 4 5 scale 1:50 m.
0 2 4 6 8 10 scale 1:100 m.

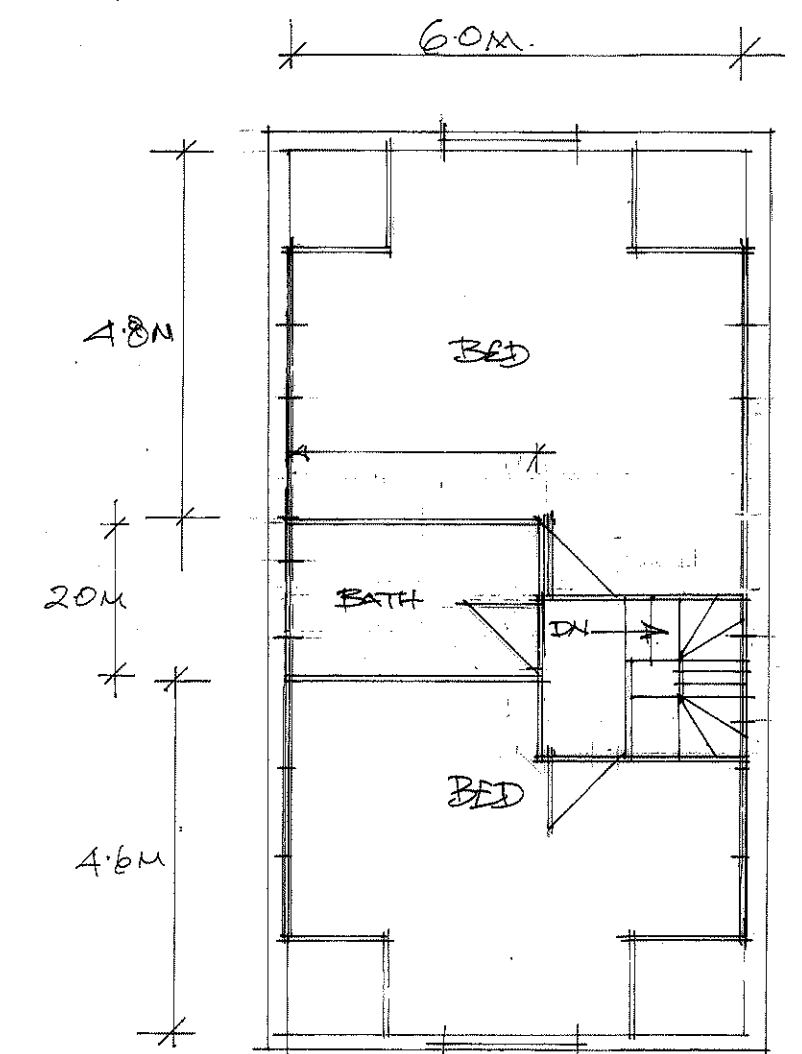


PROPOSED LOFT PLAN 1:100

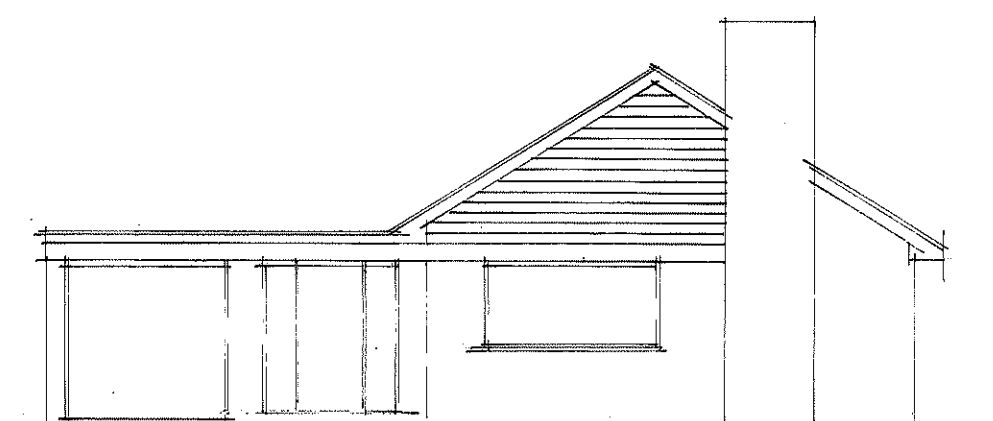


existing front

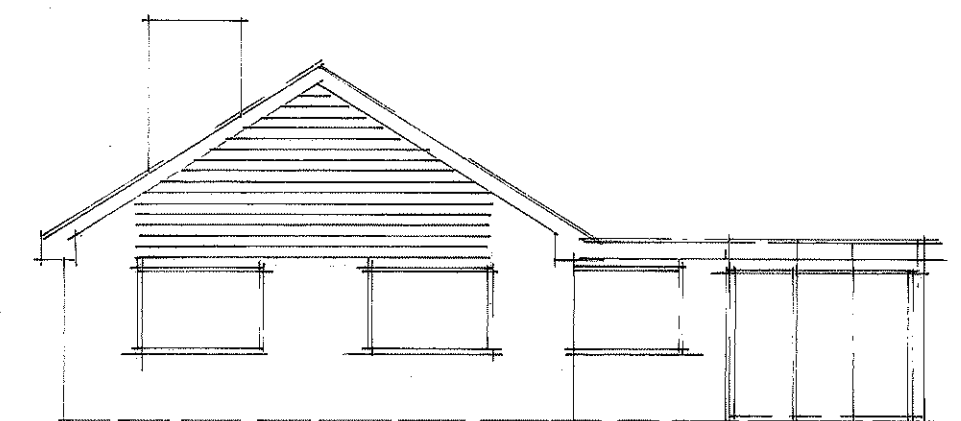


existing rear

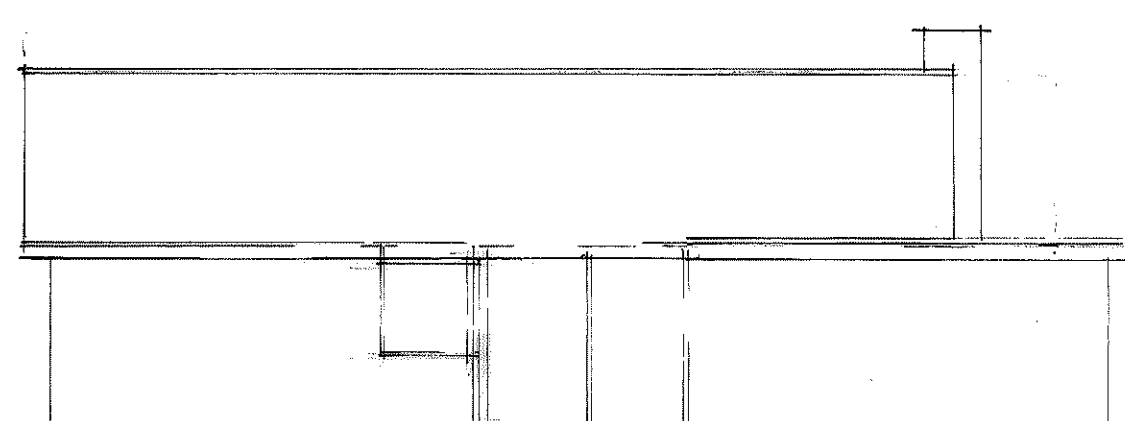


existing side

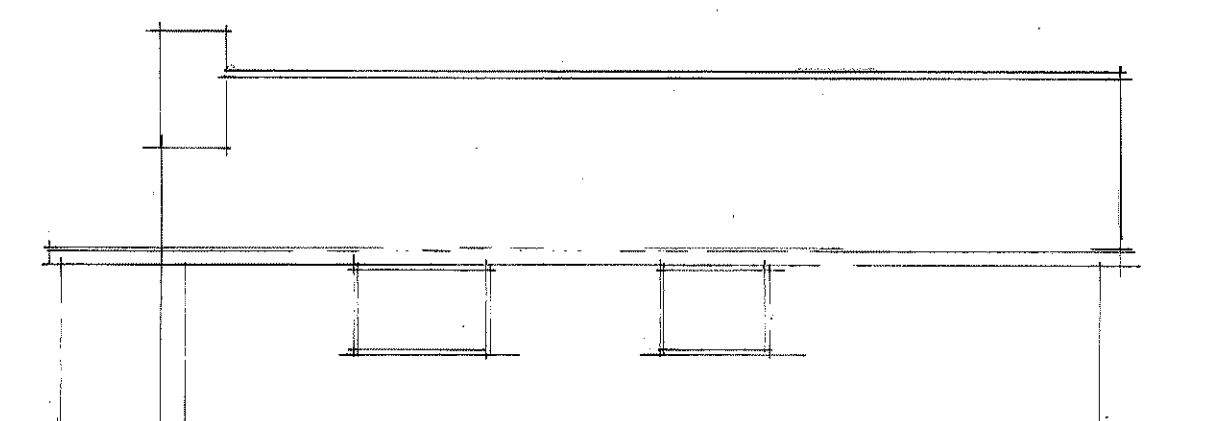


existing side

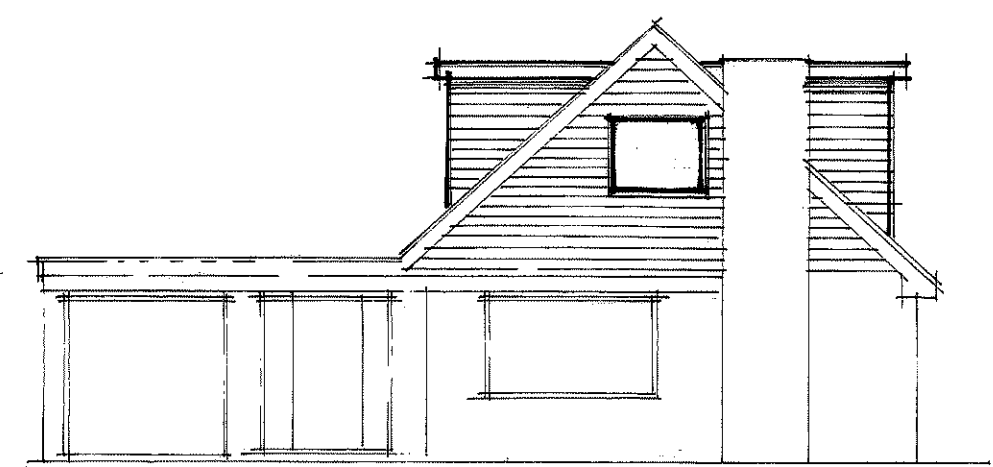


proposed front

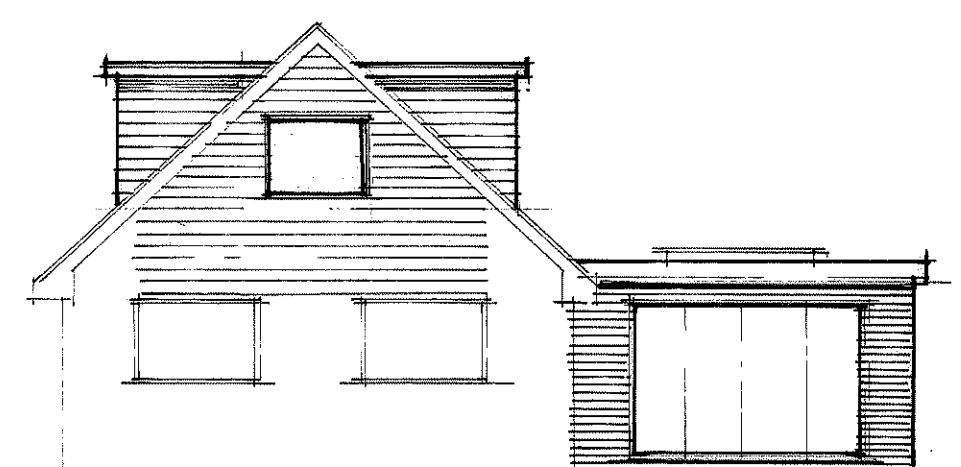

proposed rear

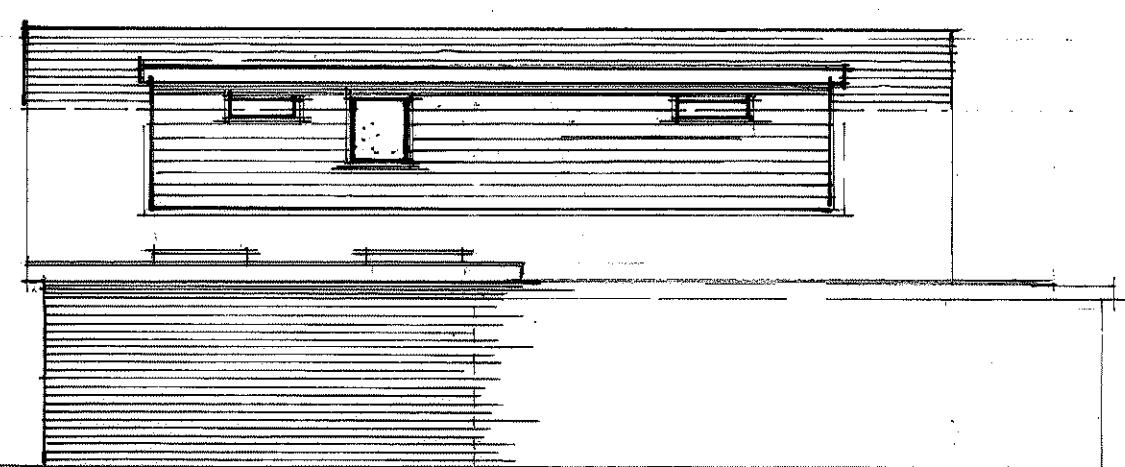

proposed side

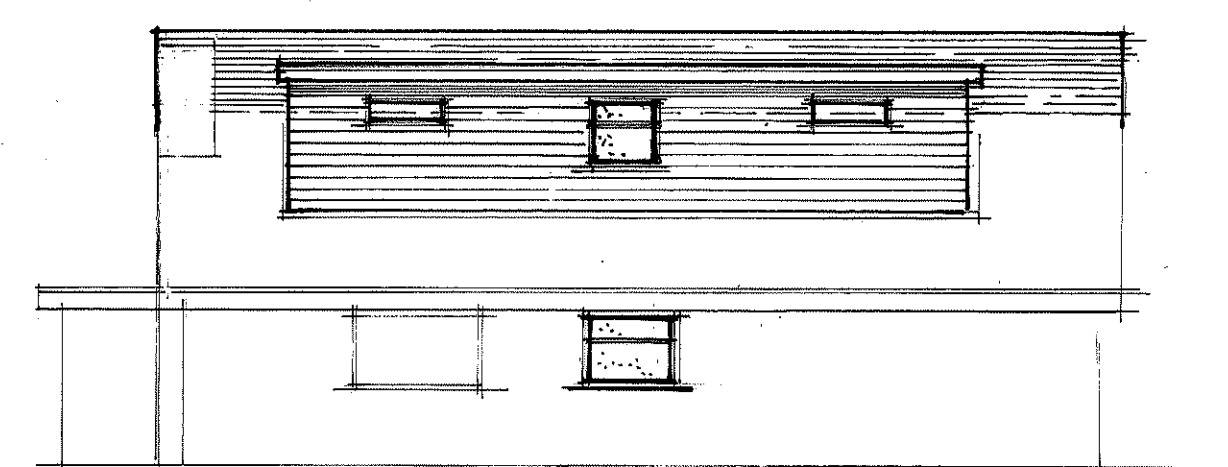

proposed side

A	Date	Revision

© copyright
THORNS YOUNG ARCHITECTURAL
THORNS-YOUNG LTD
CHARTERED BUILDING CONSULTANTS
Website: www.thornsyounge.co.uk
Portsmouth
232 London Road
North End
PO2 9JQ
Tel: (02392) 672 883

Client
MR. D BROWN.

Job Title
25 GREENFIELD CRESCENT.
WATERLOOVILLE
POB 924.

Drawing Title
REAR EXTENSION.
RAISE HEIGHT OF
ROOF BY 1 METRE

Scale 1:50 + 1:100

Date NOV. 22. Drawn by CML

Drg. No. 6222:22:1 Rev.