


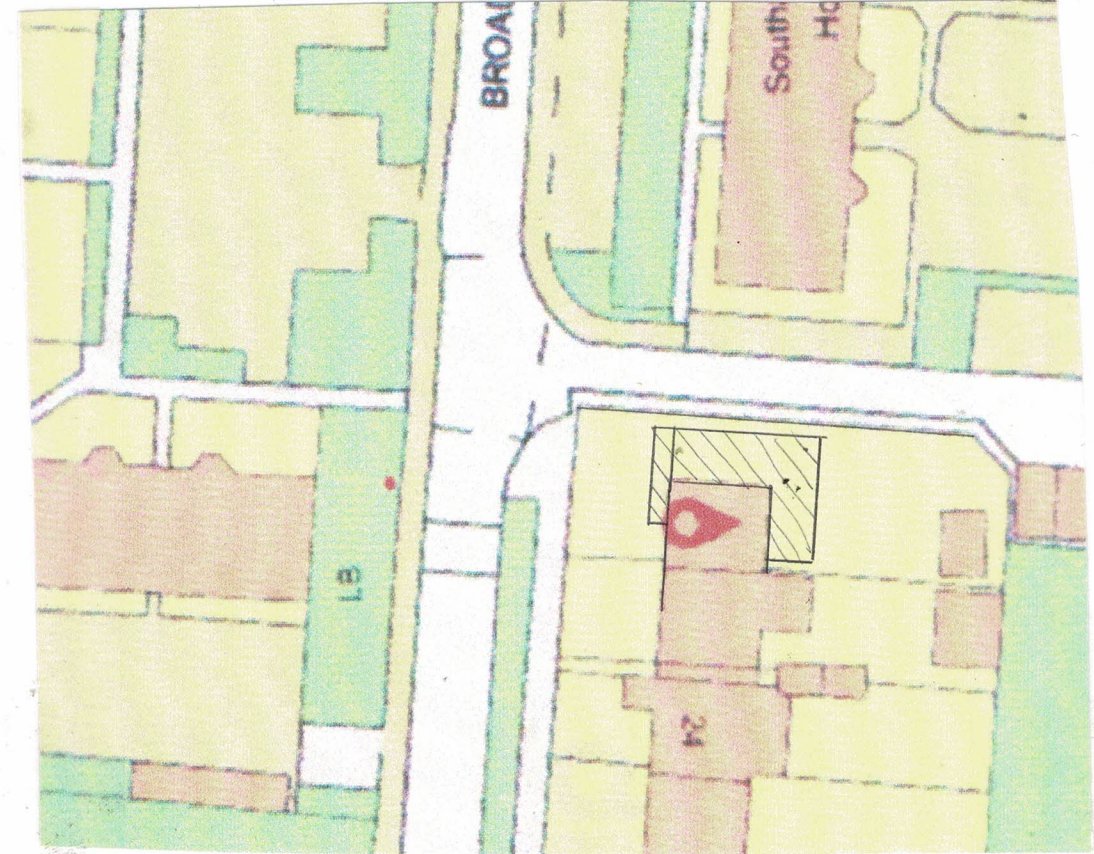


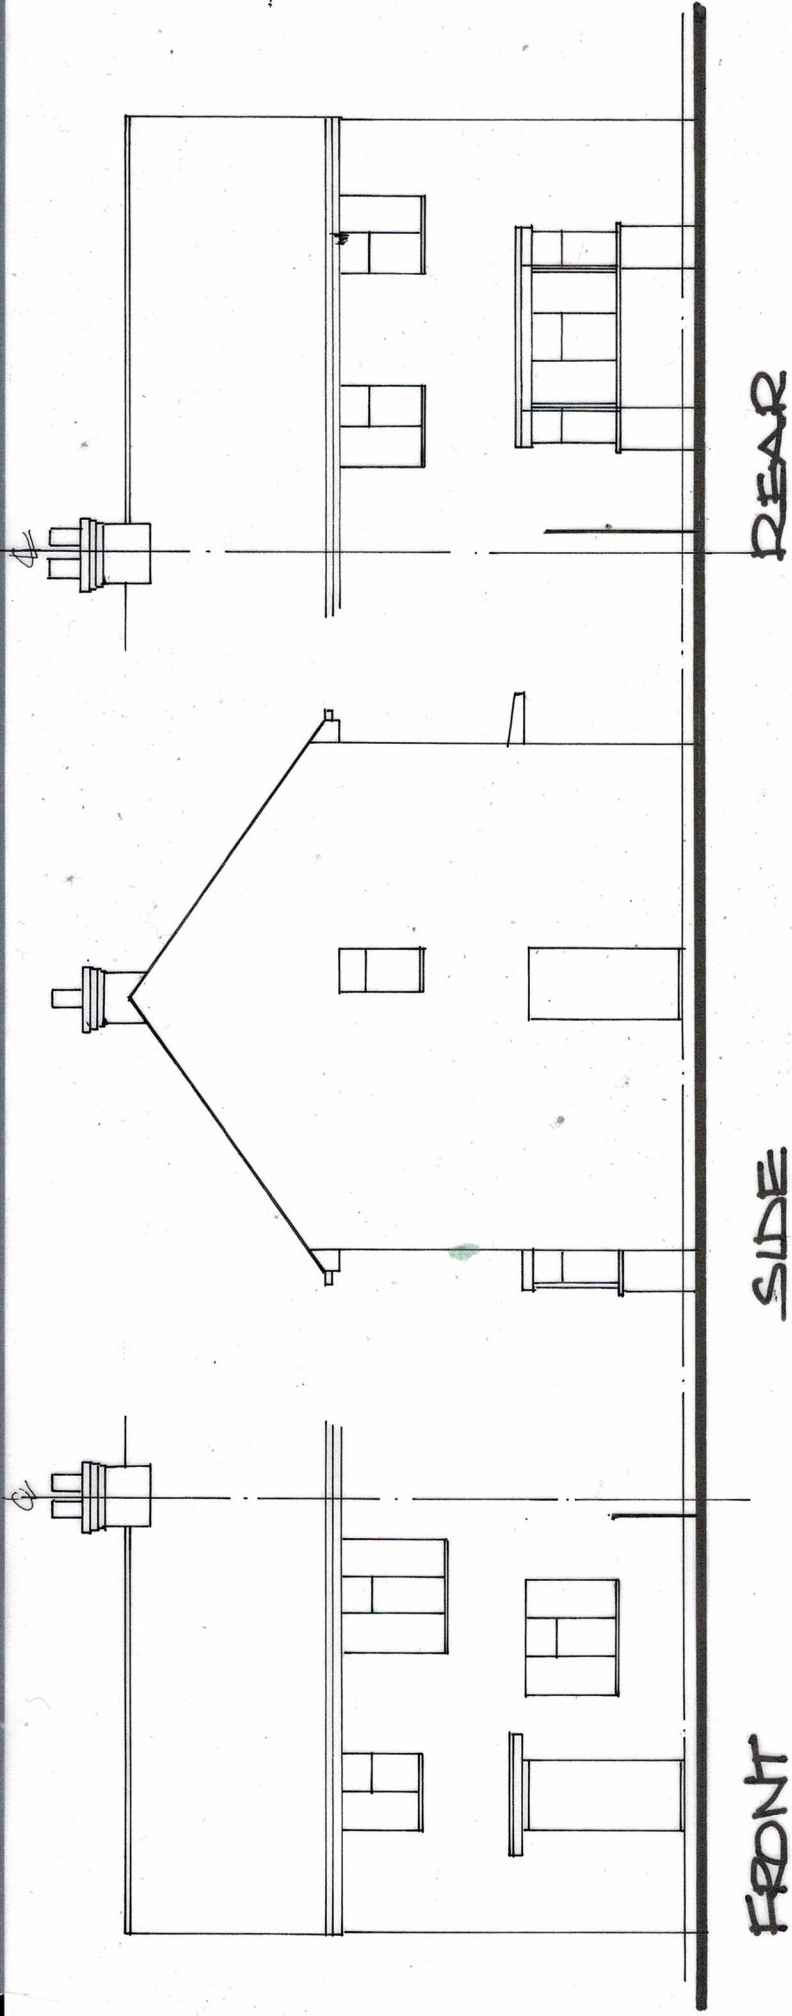

SITE PLAN
Scale 1:500

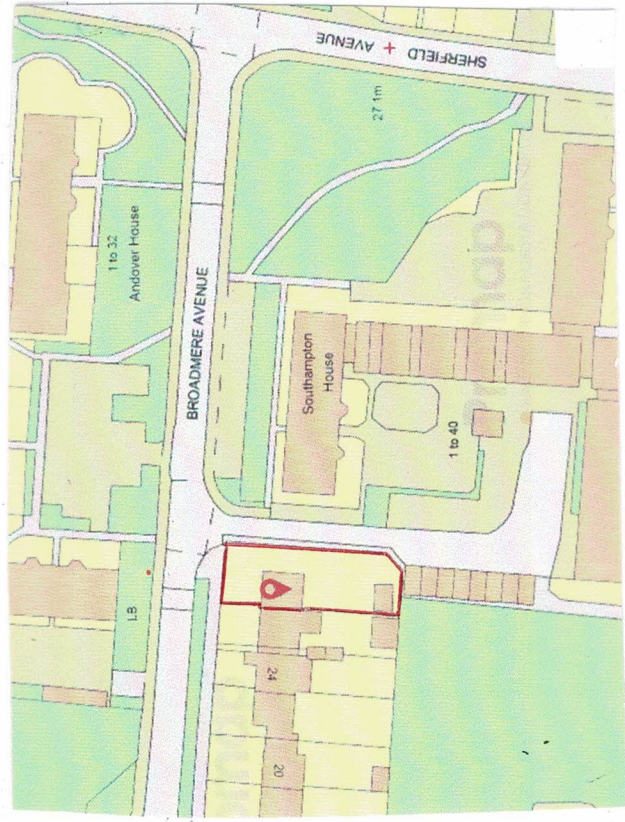

LOCATION PLAN
Scale 1:1250
OS 1:1250 100065152

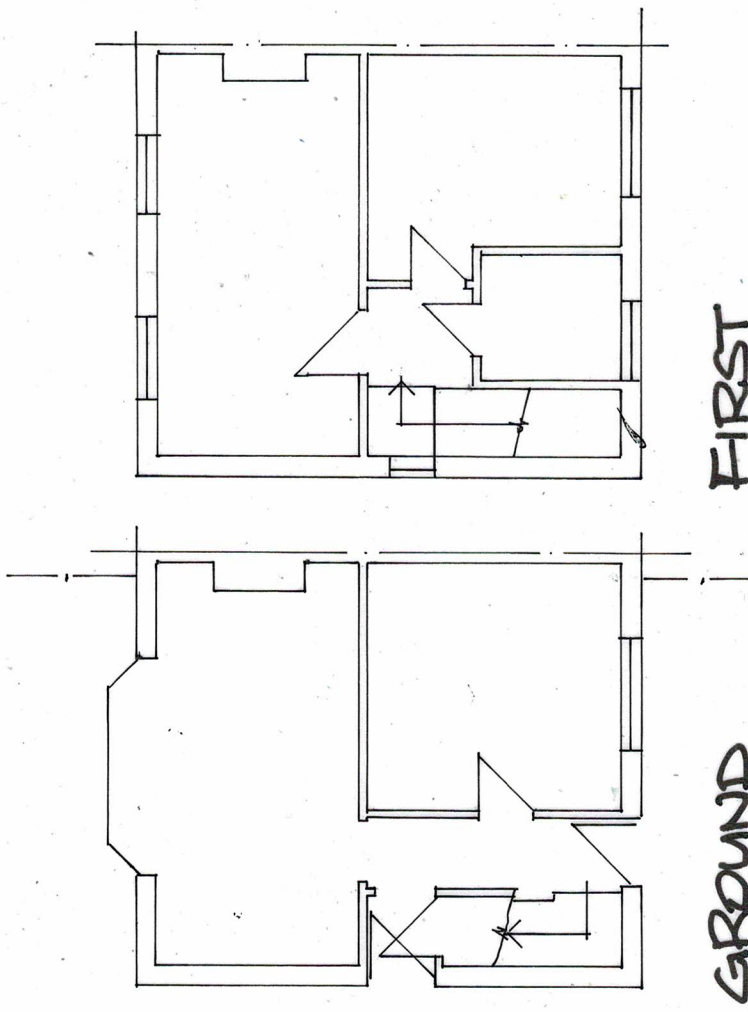

0 1 2 3 4 Scale 1:100
0 1 2 3 4 5 Scale 1:1250
0 10 20 Scale 1:500

Derek TREAGUS ASSOCIATES ARCHITECTURAL SERVICES Tel: 07956 624094 Email: derek.treagus@gmail.com Project FRONT/SIDE/REAR EXTENSION AT 28 BROADMERE AVENUE, HAVANT, HAMPSHIRE. Client Mr & Mrs S Hard Subject Planning Drawing Existing Details Date: Oct 2022 Scale: 1:100 Rev: Drg. No. 22/273/01 • Copyright reserved. • All dimensions are to be site confirmed and should not be scaled unless for Planning purposes. • Verify all queries with the office.					