



East (side) elevation

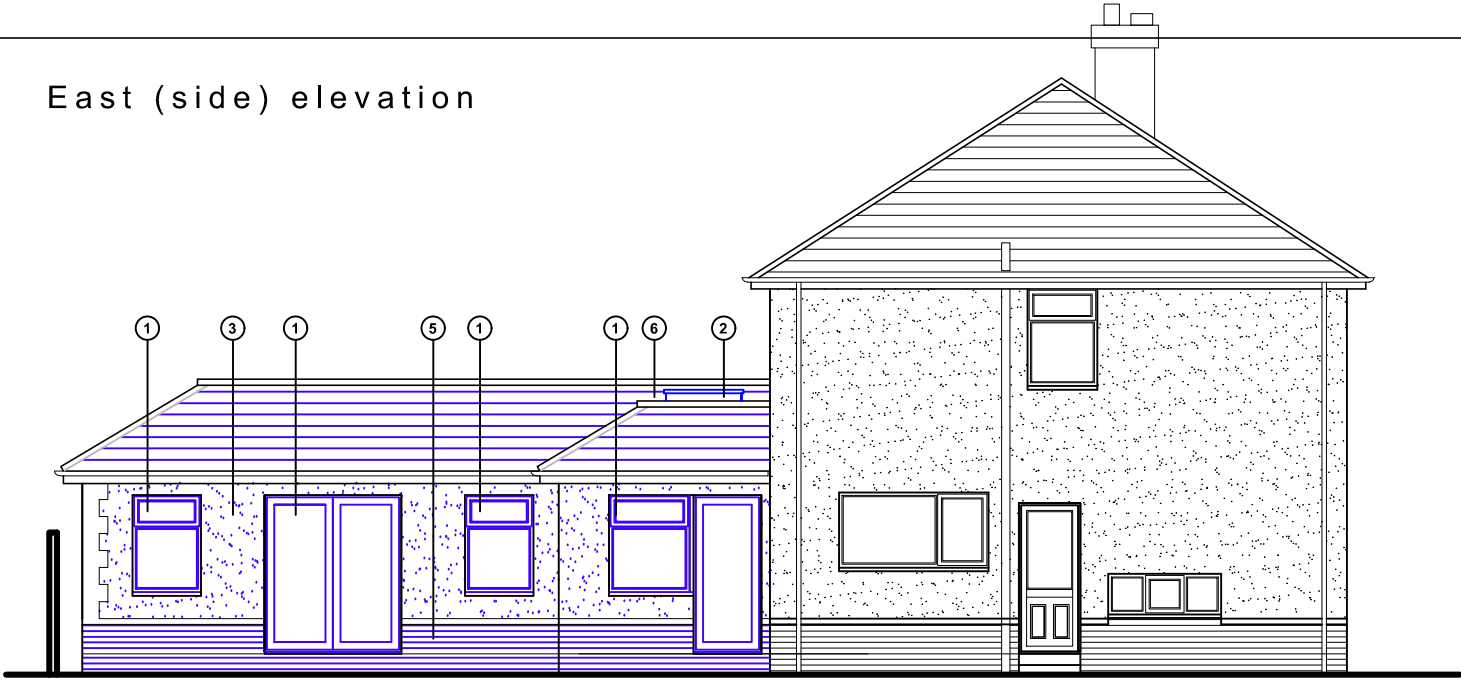

South (rear) elevation

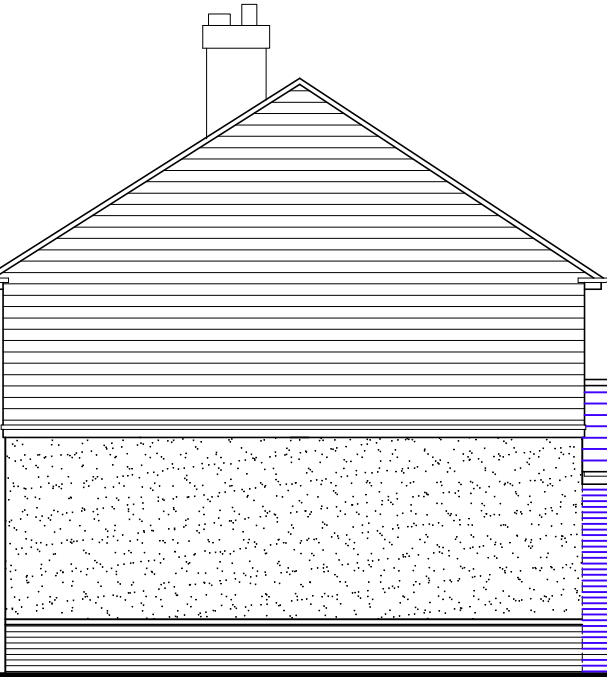

West (side) elevation (North elevation unchanged in new proposal)


- ① Doors & windows to match existing

② Roof lantern Velux (or similar product)
- ③ Render to match existing

④ Roof tiles match existing
- ⑤ Bricks to match existing


⑥ Single ply flat roof

Existing walls Proposed walls Proposed structure

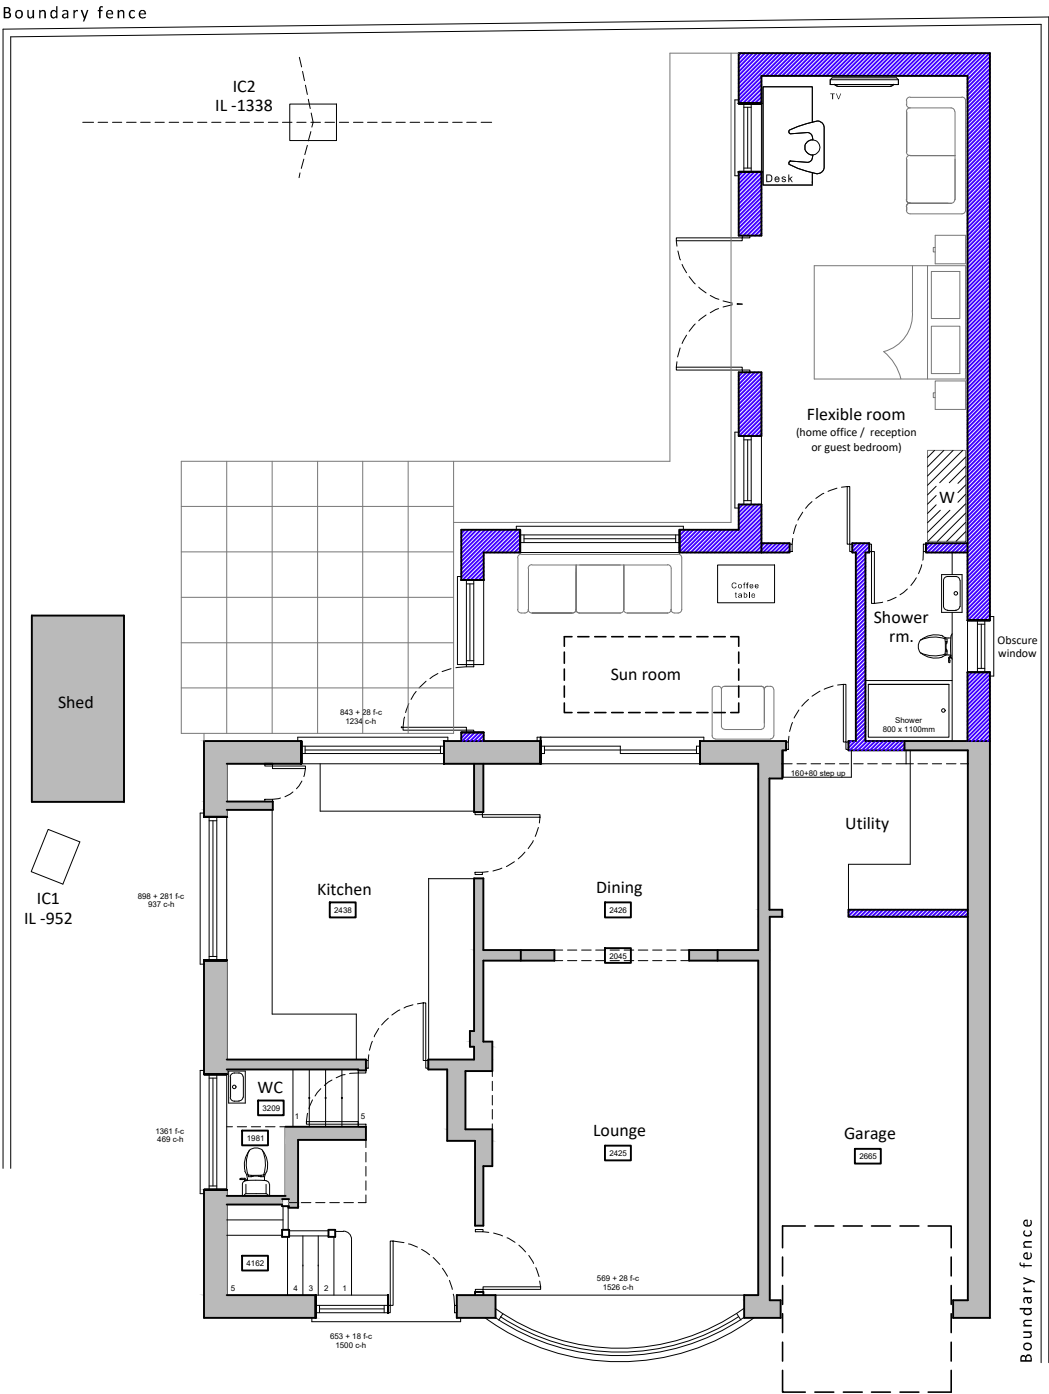

Ground floor plan (first floor plan unchanged in new proposal)

Proposed floor plans & elevations scale 1:100

 

For MR & MRS YARD	Title PROPOSED GROUND FLOOR PLAN & ELEVATIONS	Office Tel: 01243 933732
Project PROPOSED REAR EXTENSION AT 15 MARLBOROUGH PARK, DENVILLES, PO9 2PP	Date APRIL 2024	Email: admin@jb-architecture.com
	Drawn JB	Scale 1:100 @ A3
	Checked -	Web: www.jb-architecture.com
	Job Number PL.802.24	Drawing Number -03
	Revision B	

