



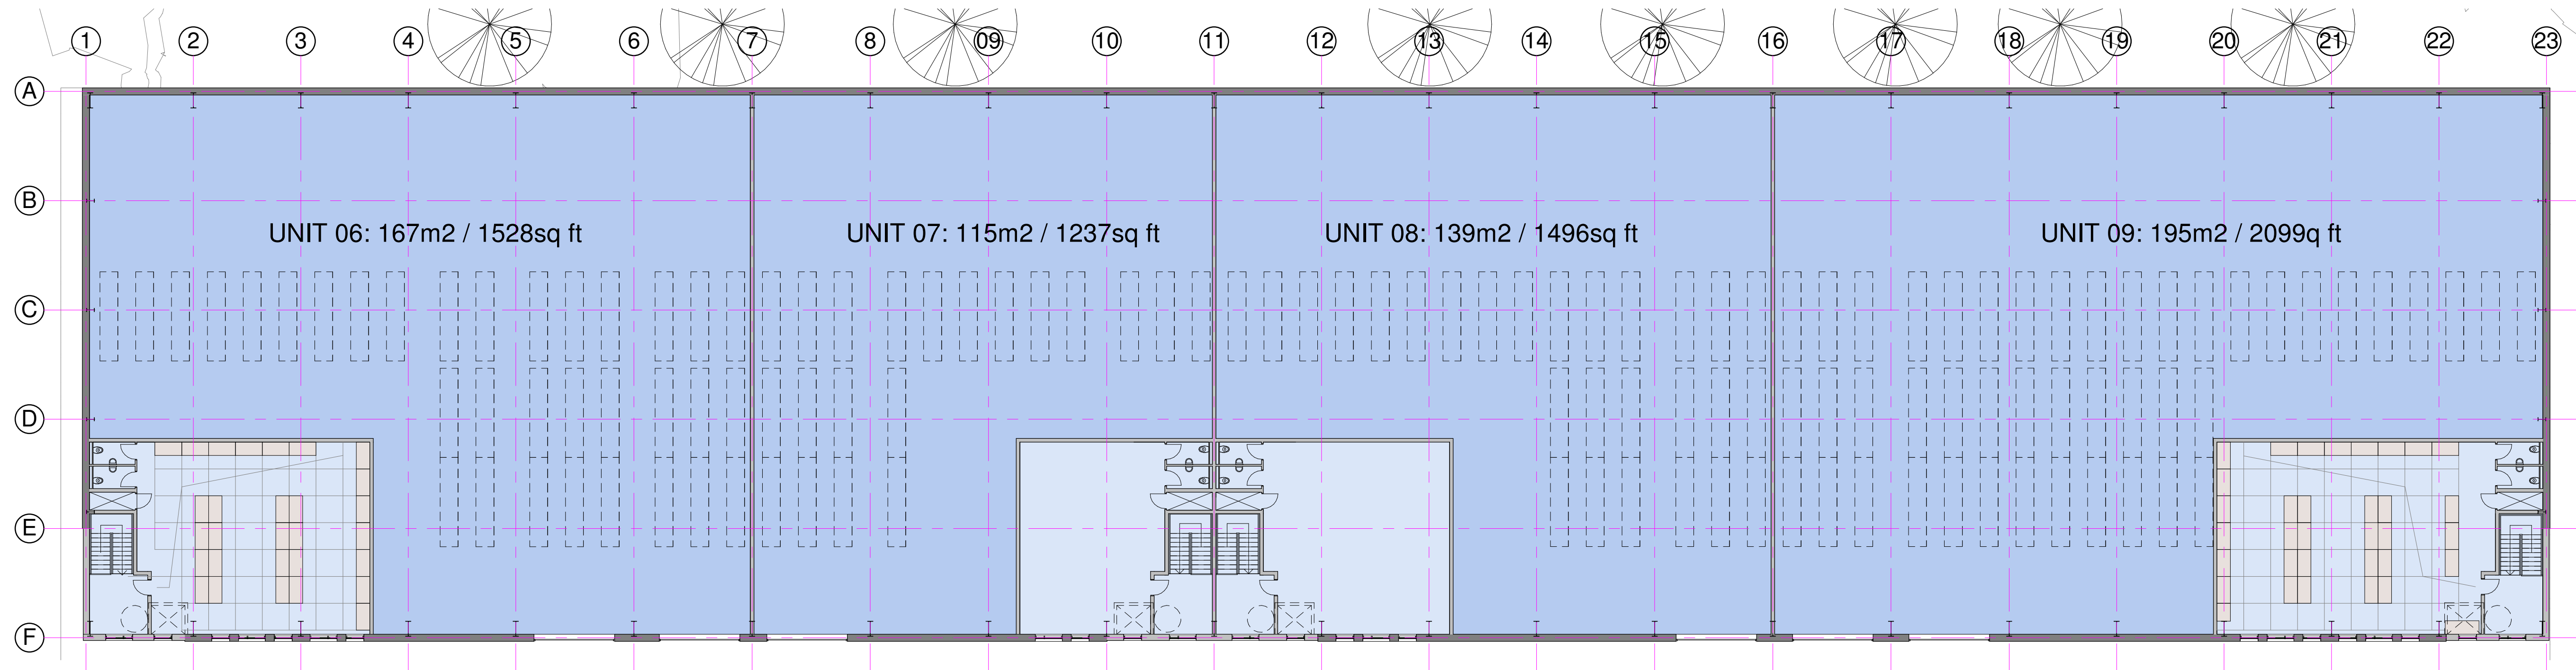

First Floor - Units 6-9
1 : 200

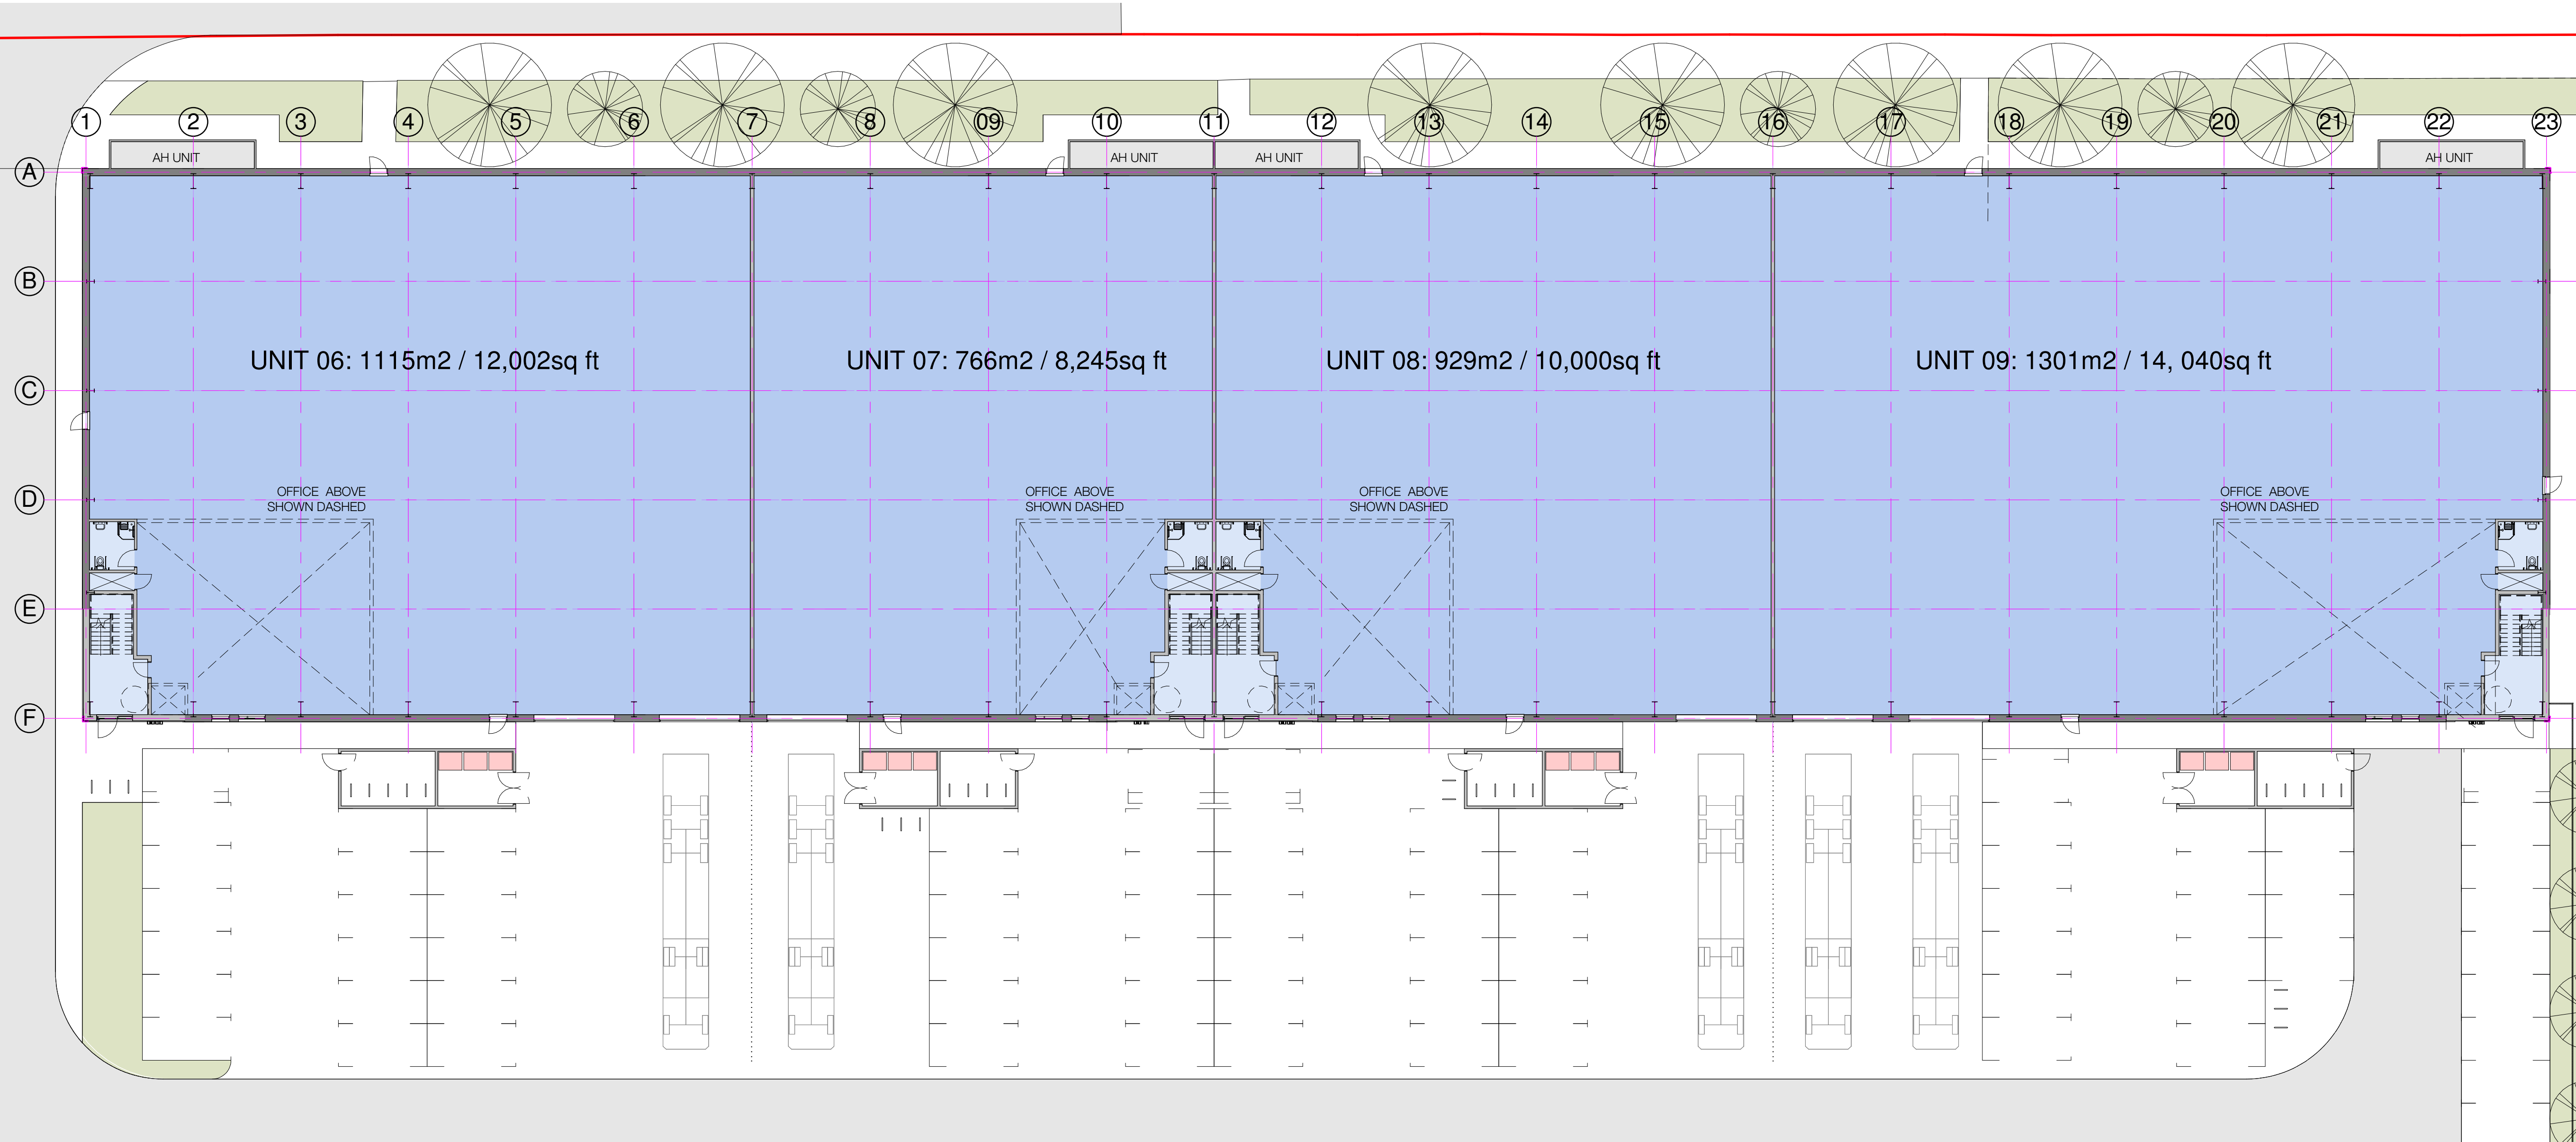

GF - Units 6-9
1 : 200

Notes
This drawing may be scaled for the purposes of Planning Applications, Land Registry and for Legal plans where the scale bar is used, and where it verifies that the drawing is an original or an accurate copy. It may not be scaled for construction purposes.
Always refer to figured dimensions. All dimensions are to be checked on site. Discrepancies and/or ambiguities between this drawing and information given elsewhere must be reported immediately to this office for clarification before proceeding. All drawings are to be used in conjunction with the specification and all works to be carried out in accordance with latest British Standards / Codes of Practice.

C	01/07/19	CJ	Unit 6 elevation and annotations updated.	IJ
B	29/06/19	JH	Minor updates	IJ
A	27/06/19	JH	First Issue	IJ
Rev	Date	Init	Notes	Chkd

North
SCALE 1:200
2 0 2 4 6 8 10 m

Client

Drawing Originator


AWW inspired environments
London - 106 Weston Street London SE1 3QB 020 7160 6000
Bristol - Rivergate House, Bristol, BS1 4LS 0117 923 2535
Plymouth - East Quay House, Plymouth, PL4 0HX 01752 261 282
RIBA Chartered Practice www.aww-uk.com

Project Title
**Proposed Industrial Units
Langstone Technology Park,
Havant**

Drawing Title
Units 06 - 09 Floor Plans

Scale 1 : 200	Sheet A1	Drawn CJ	Checked IJ	Date 30.05.19
Status PLANNING	Project No. 4046C			
Drawing Reference	Drawing No. 0210	Revision C		

Notes
This drawing may be scaled for the purposes of Planning Applications, Land Registry and for Legal plans where the scale bar is used, and where it verifies that the drawing is an original or an accurate copy. It may not be scaled for construction purposes.
Always refer to figured dimensions. All dimensions are to be checked on site. Discrepancies and/or ambiguities between this drawing and information given elsewhere must be reported immediately to this office for clarification before proceeding. All drawings are to be used in conjunction with the specification and all works to be carried out in accordance with latest British Standards / Codes of Practice.

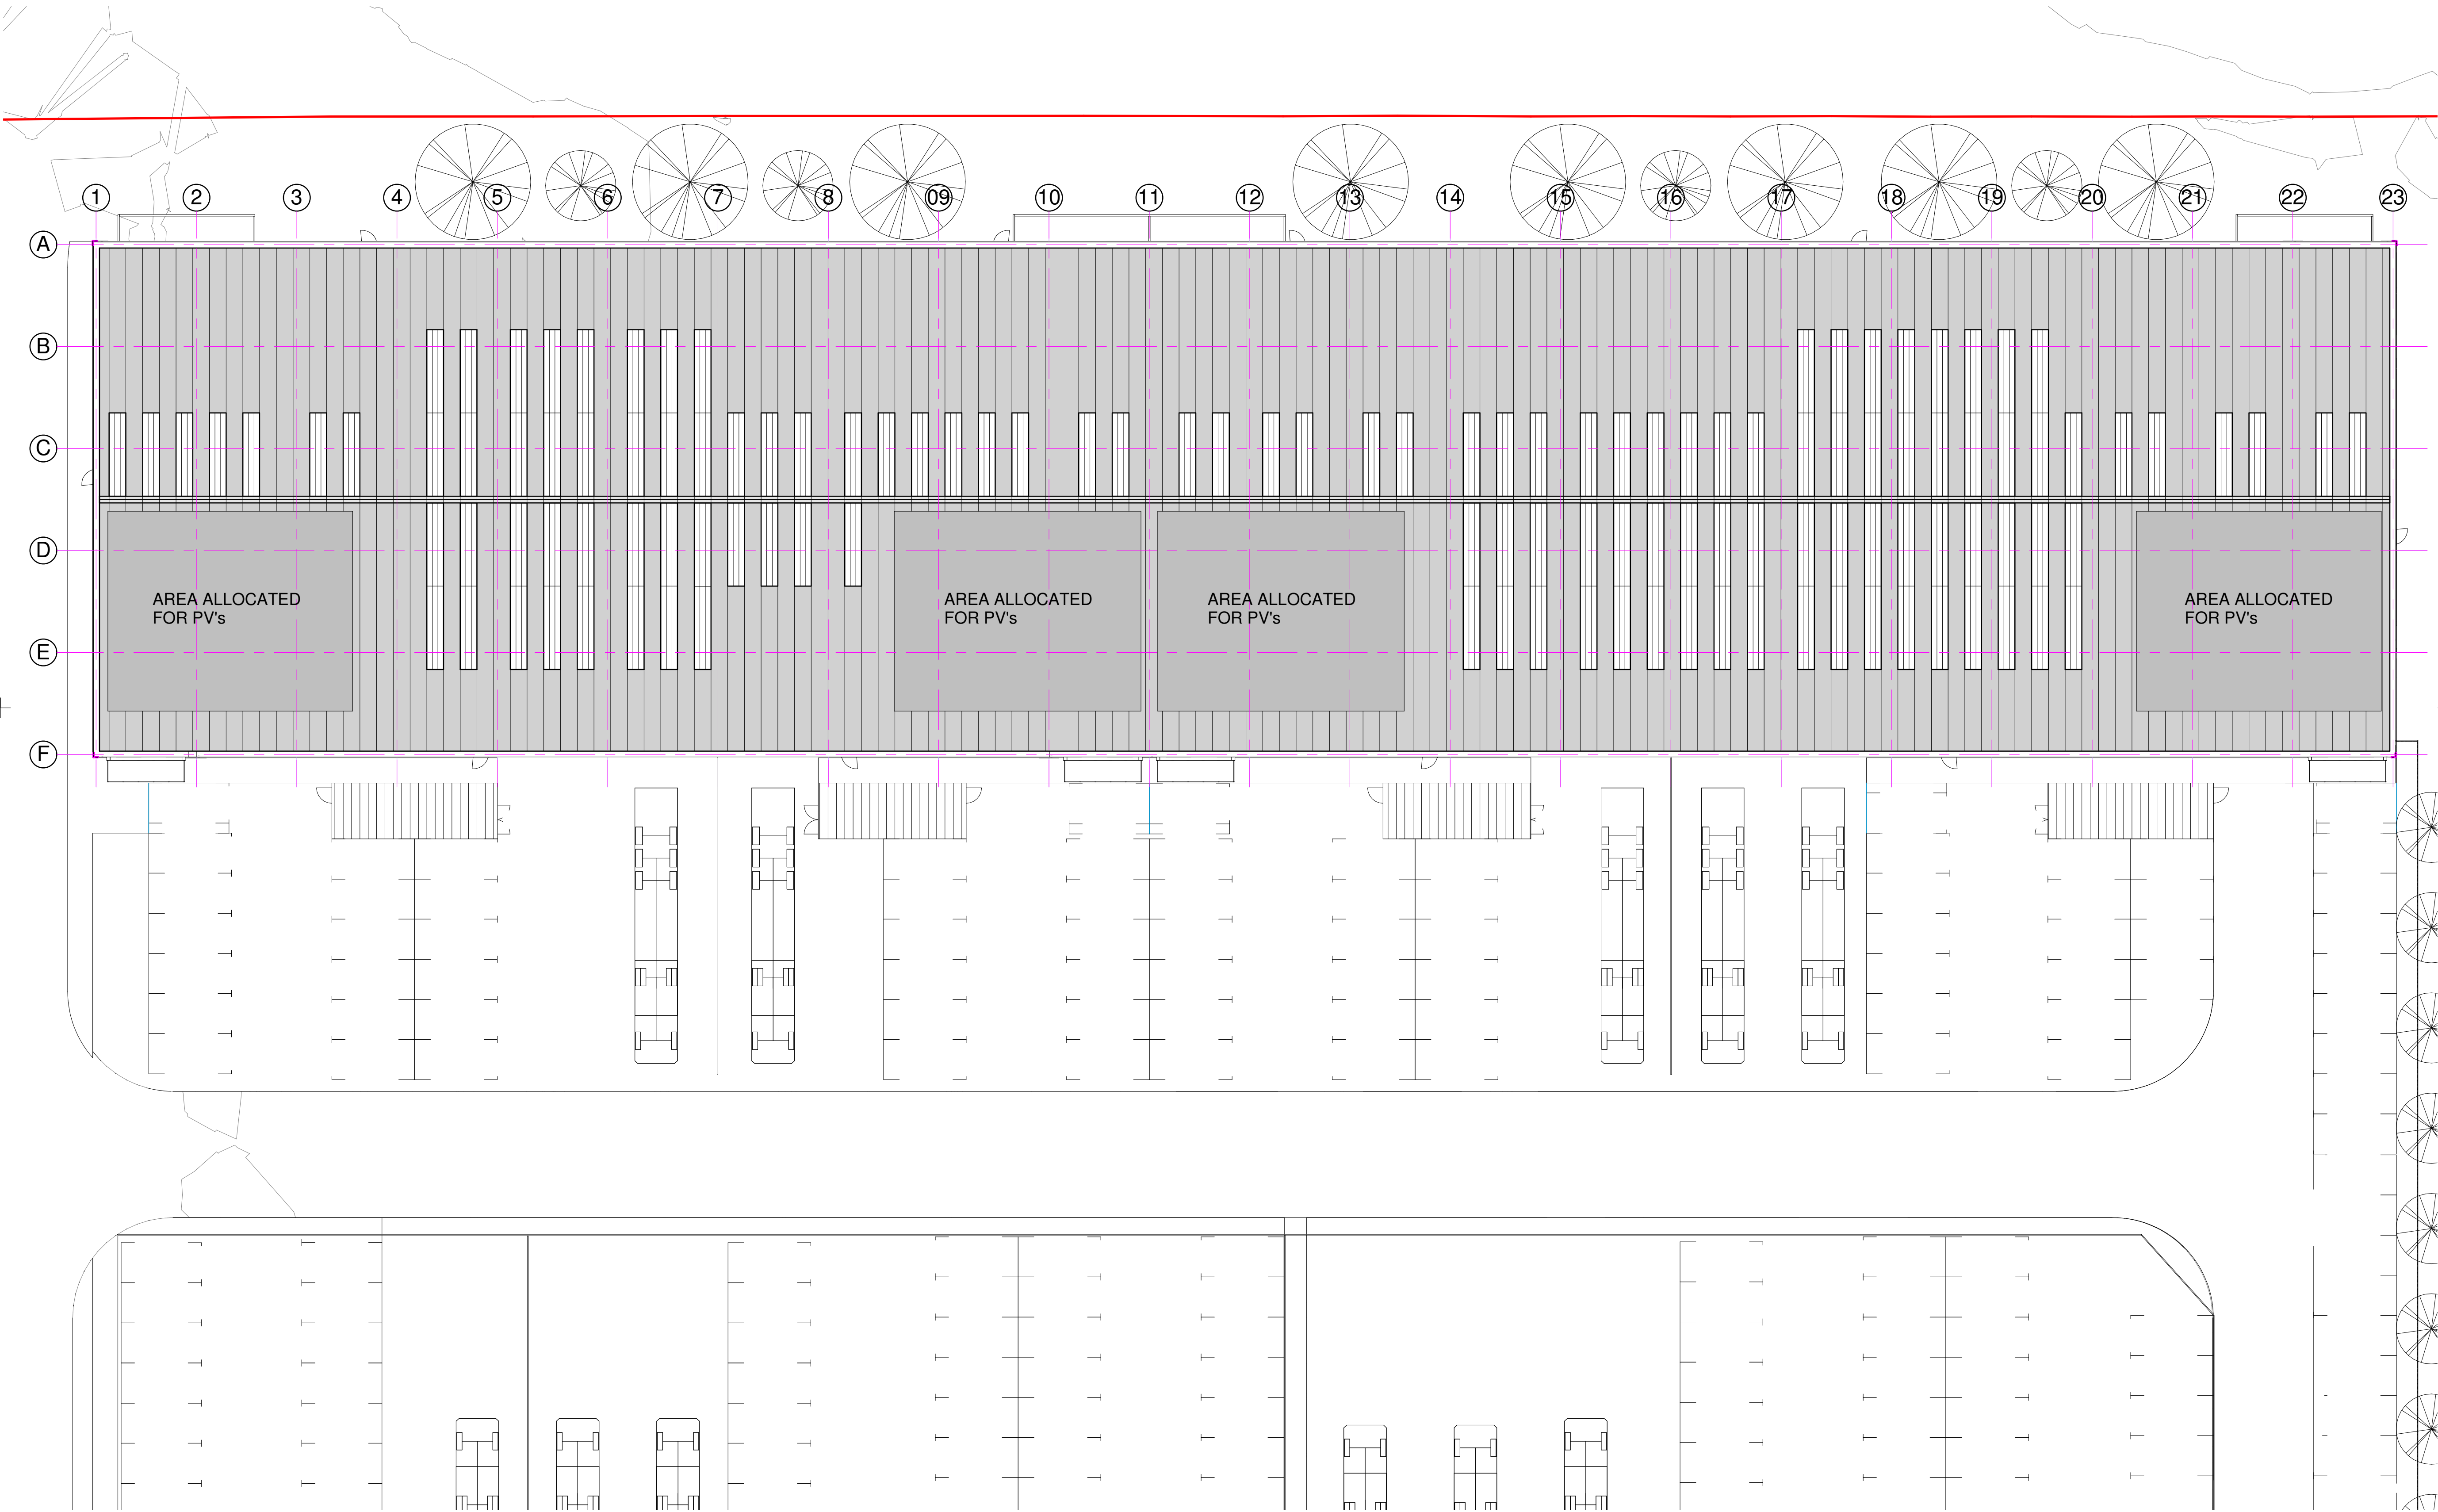

Units 06- 09 Roof Plan
1 : 200

A	27/06/19	JH	First Issue	IJ
Rev	Date	Init	Notes	Chkd
North 2 0 2 4 6 8 10 SCALE 1:200 m				


Client

Drawing Originator
AWW inspired environments
London - 106 Weston Street London SE1 3QB 020 7160 6000
Bristol - Rivergate House, Bristol, BS1 4LS 0117 923 2535
Plymouth - East Quay House, Plymouth, PL4 0HX 01752 261 282
RIBA Chartered Practice www.aww-uk.com


Project Title
**Proposed Industrial Units
Langstone Technology Park,
Havant**

Drawing Title
Units 06 - 09 Roof Plan


Scale 1 : 200	Sheet A1	Drawn CJ	Checked IJ	Date 04.06.19
Status PLANNING	Project No. 4046C			
Drawing Reference	Drawing No. 0211	Revision A		

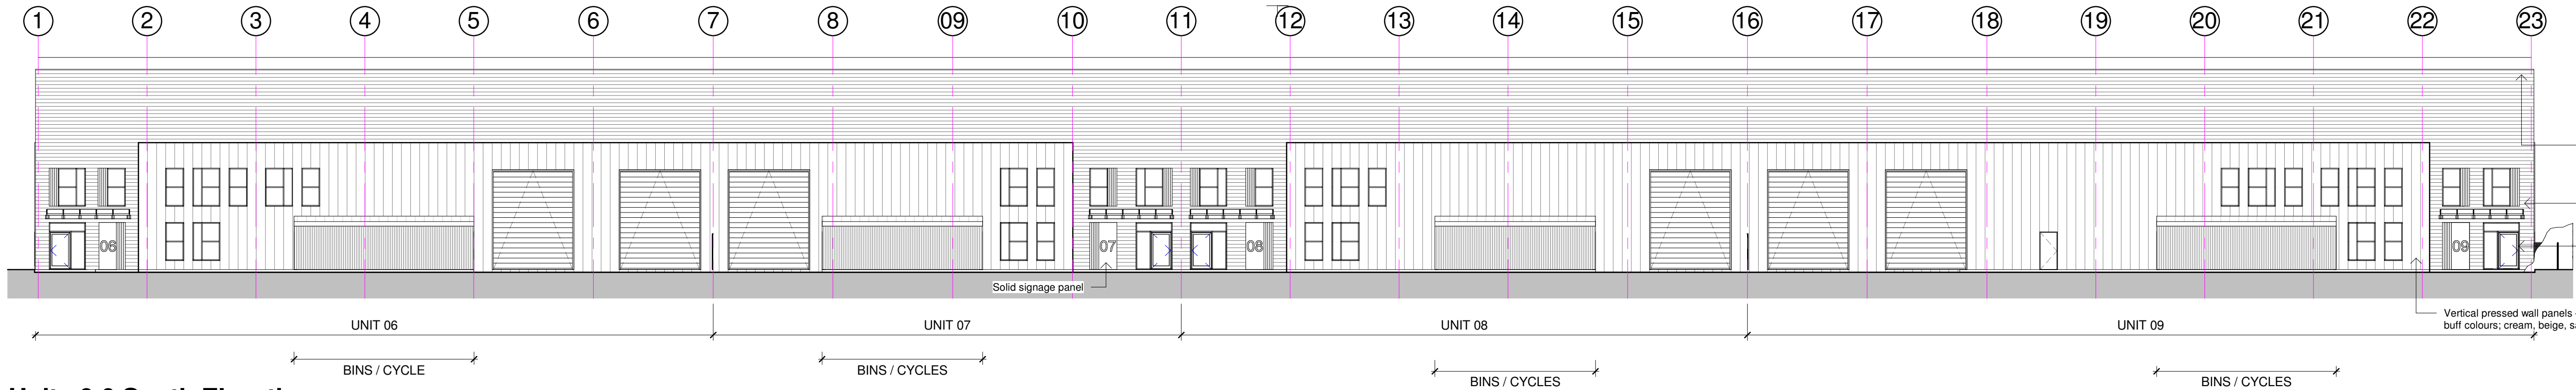


Units 6-9 South Elevation
1 : 200

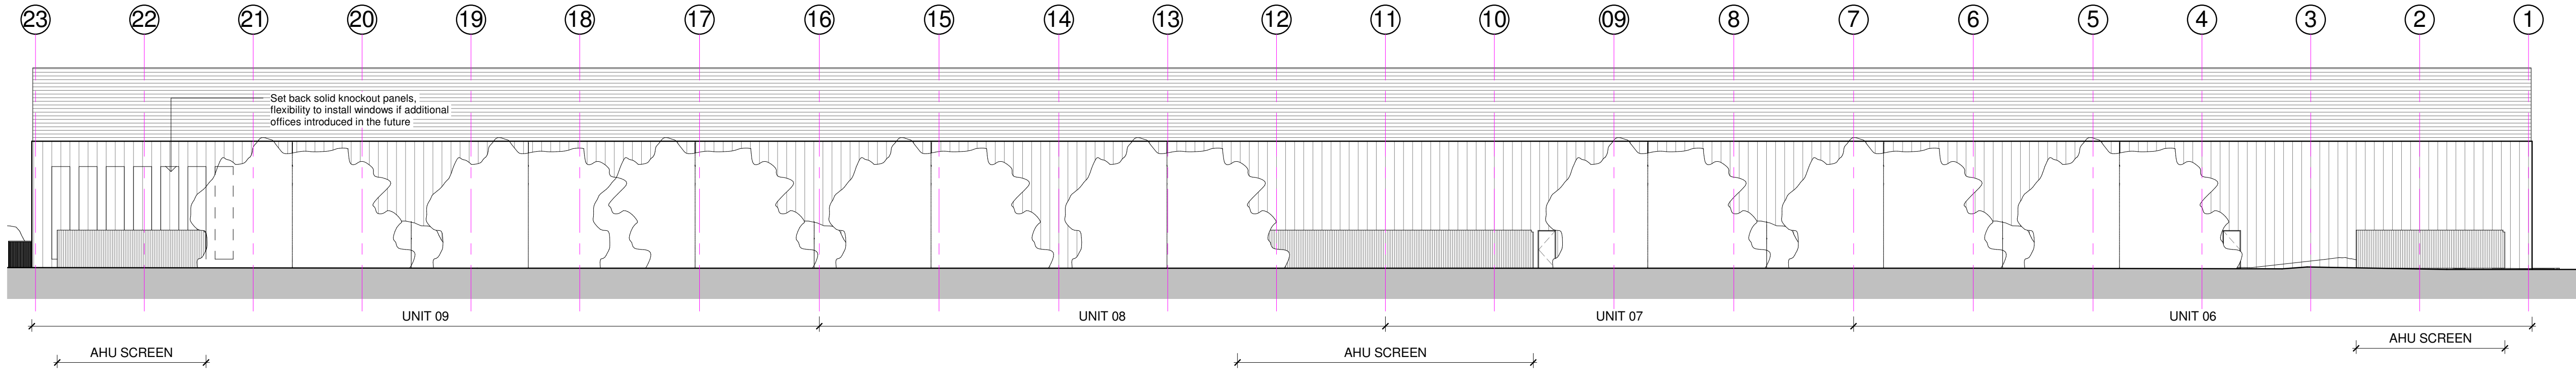


Units 6-9 North Elevation
1 : 200

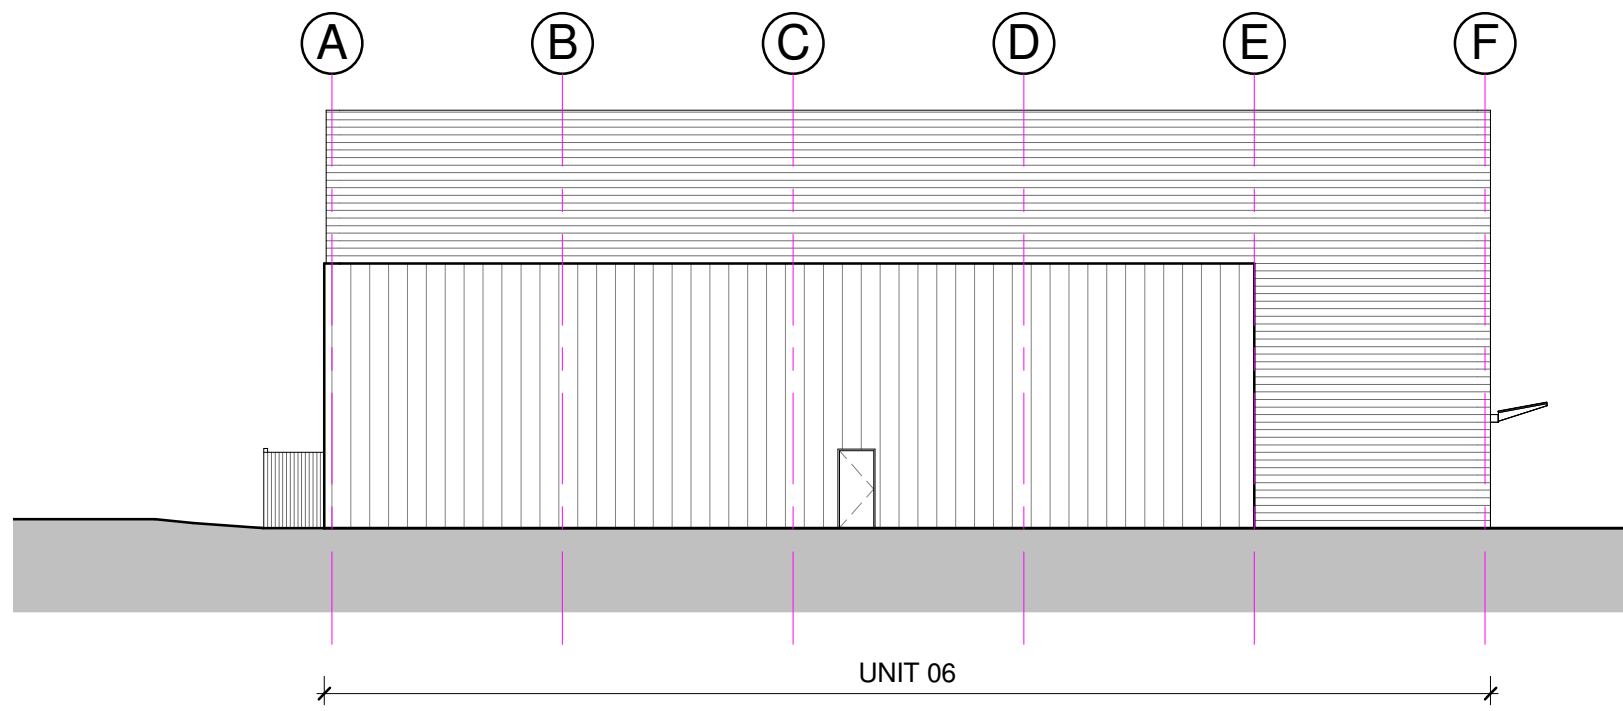


Units 6-9 West Elevation
1 : 200

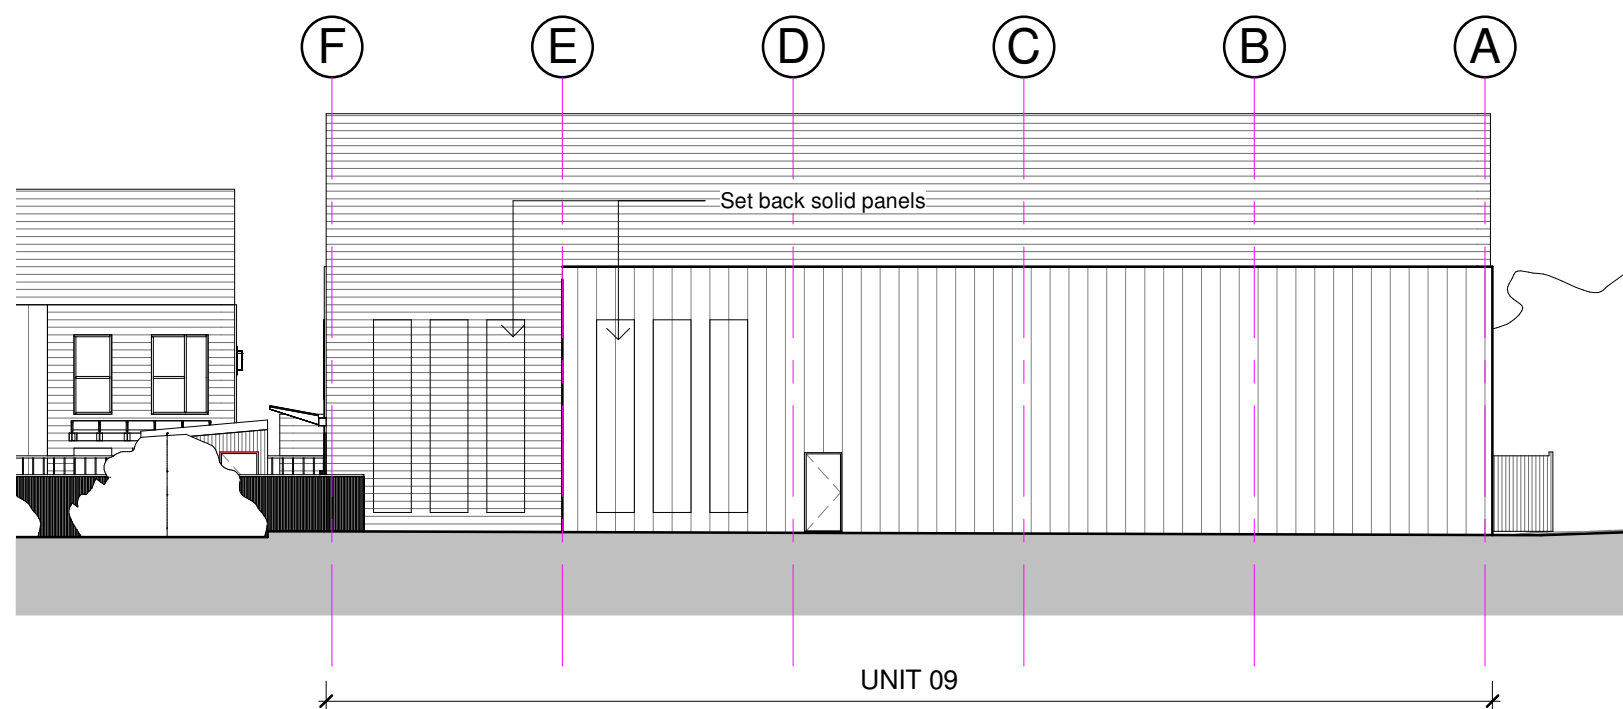

Units 6-9 East Elevation
1 : 200

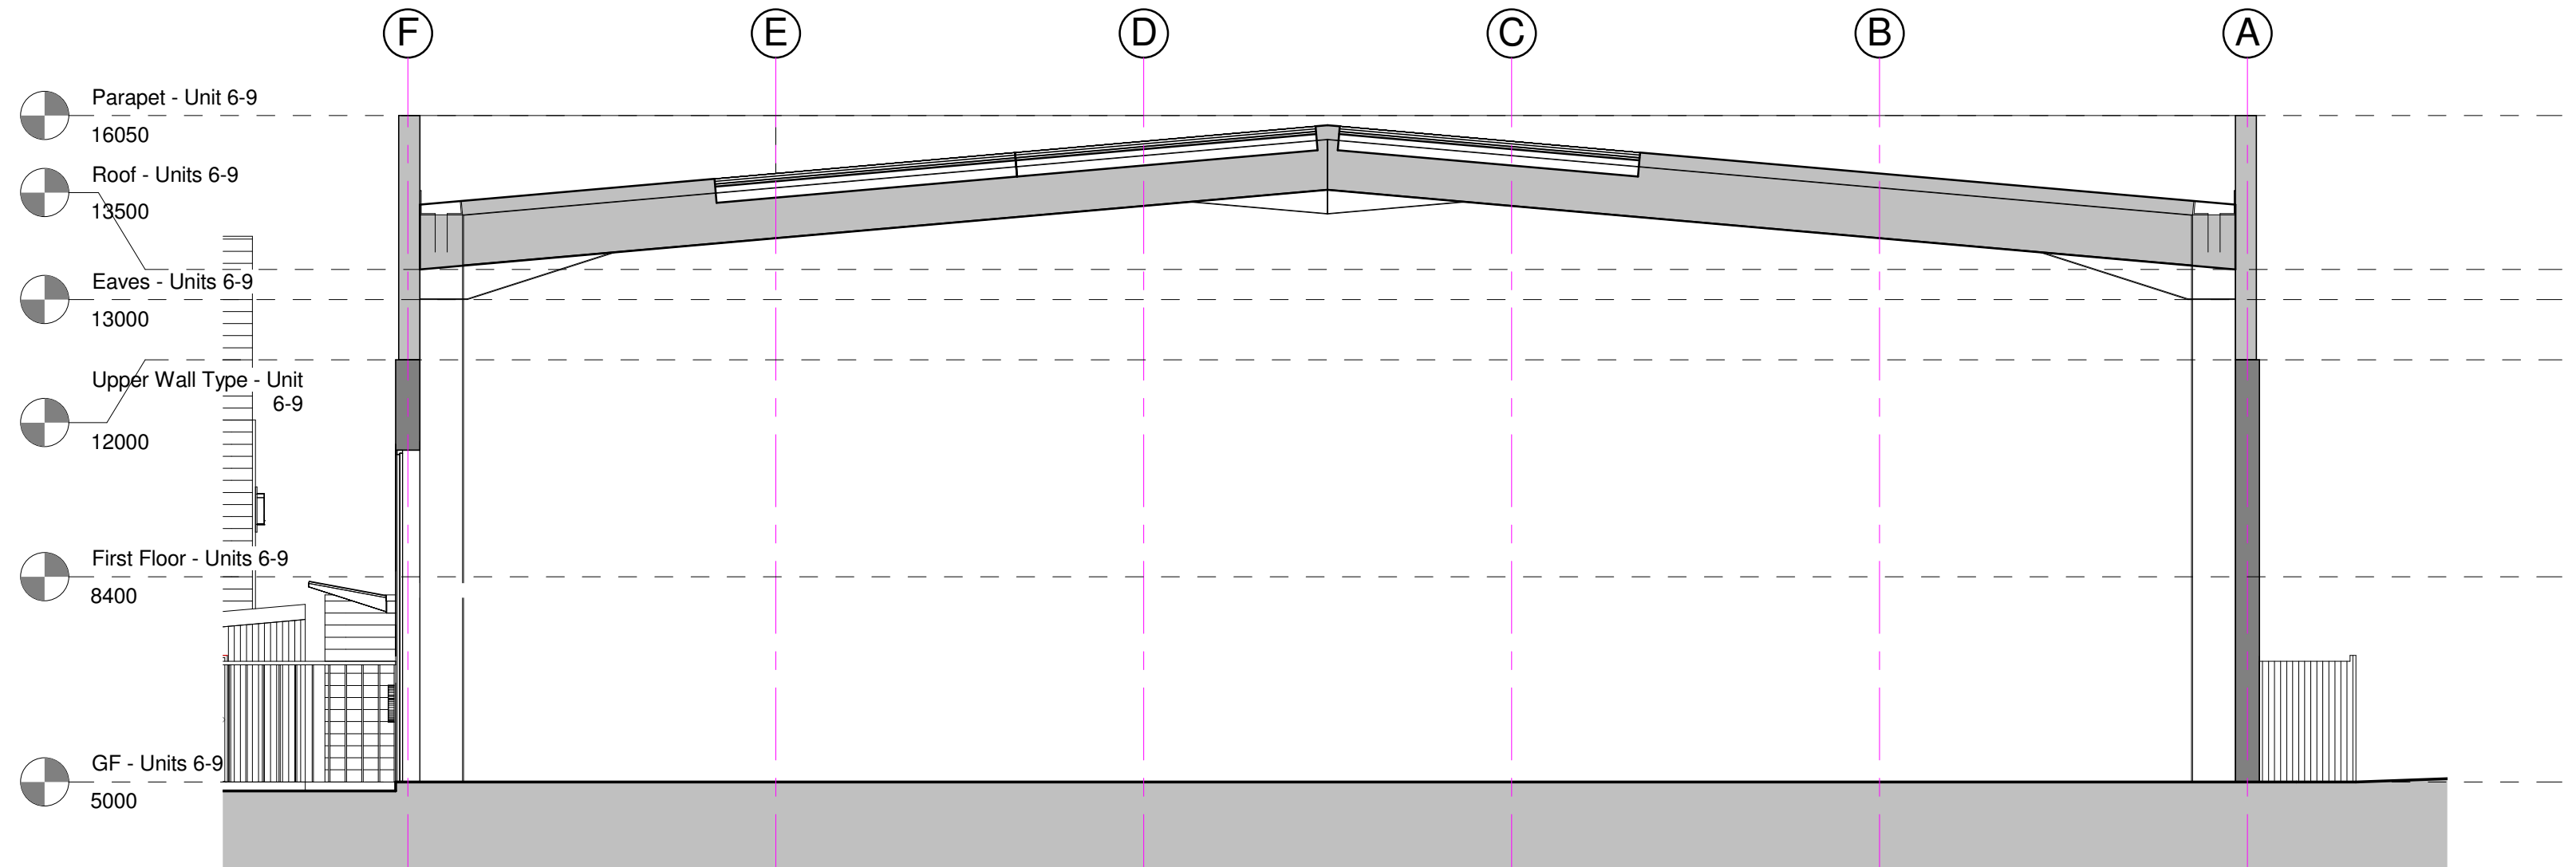

Units 6-9 Warehouse Section
1 : 100

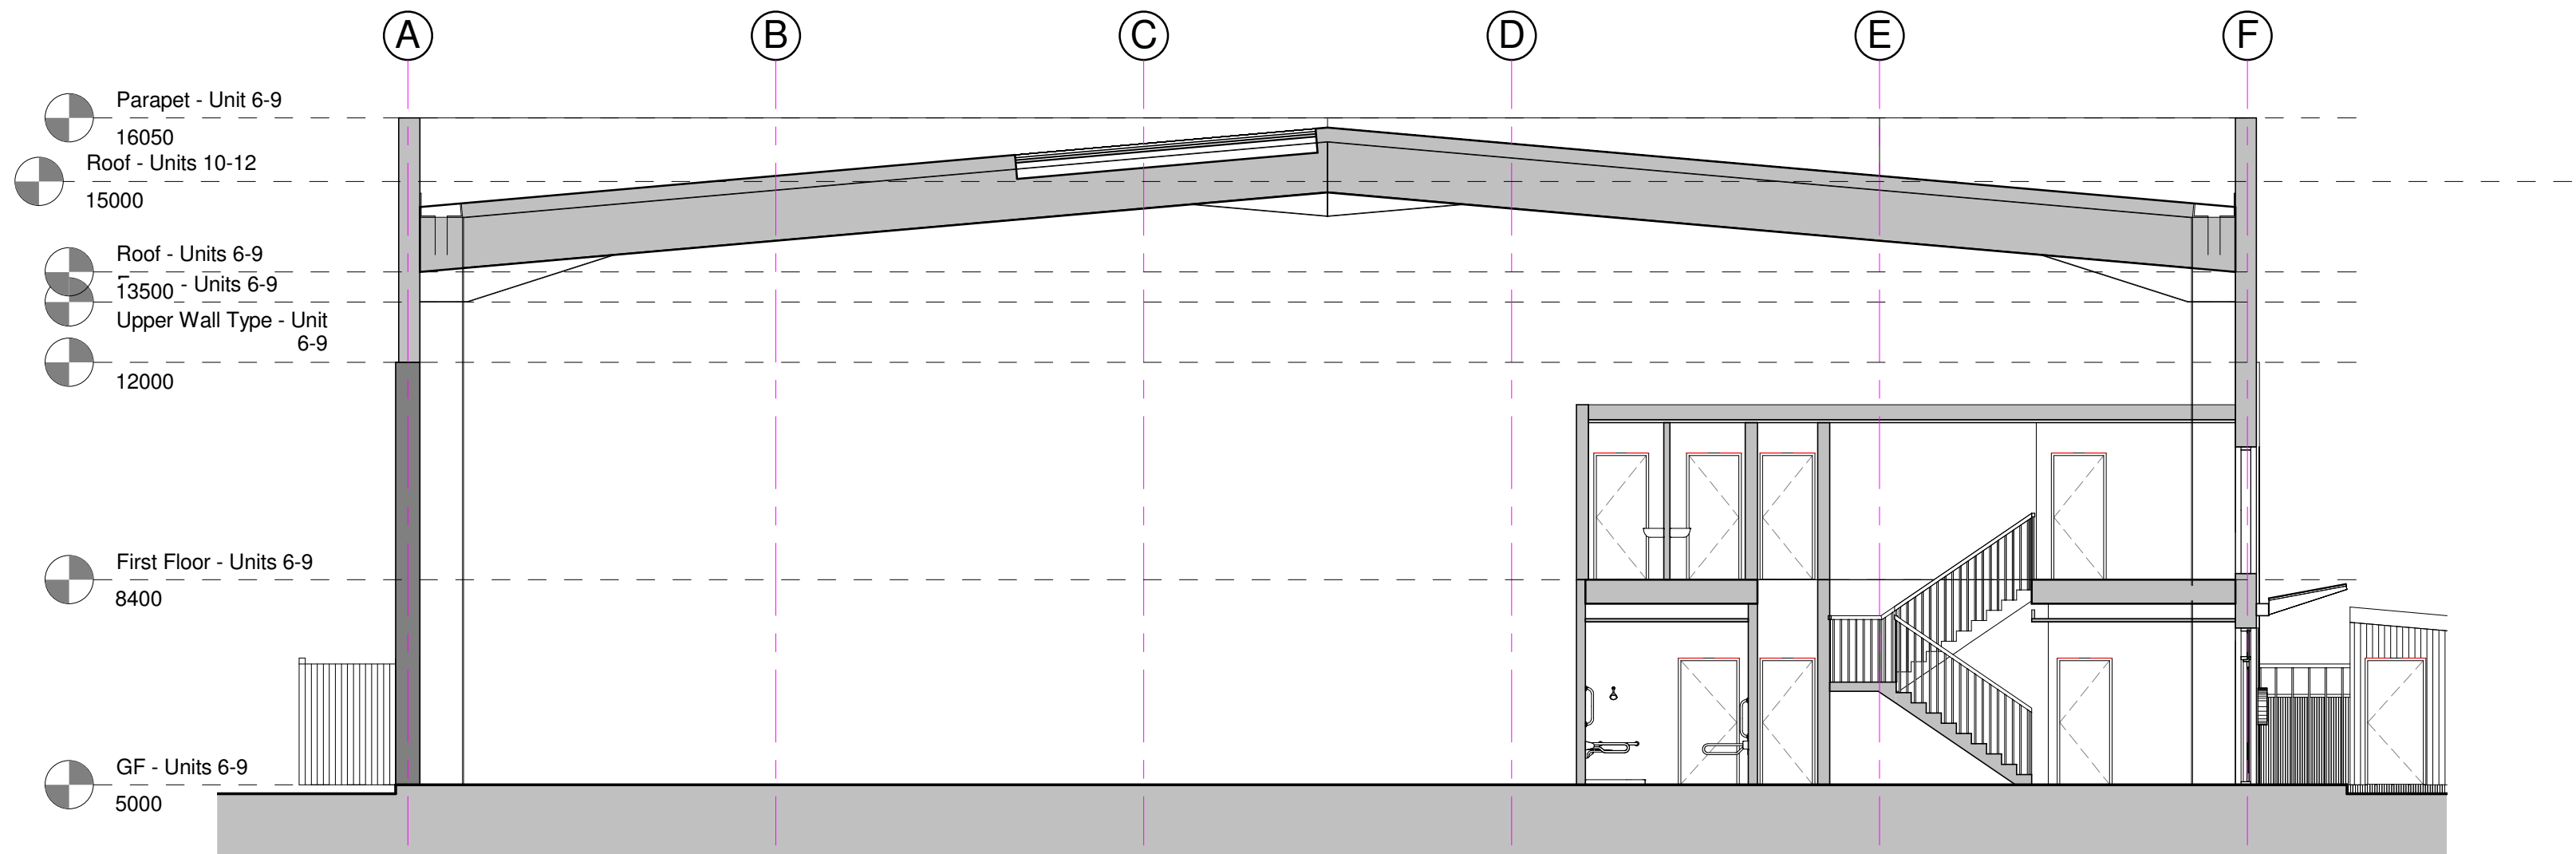

Unit 06 Section - Staircore
1 : 100

Notes
This drawing may be scaled for the purposes of Planning Applications, Land Registry and for Legal plans where the scale bar is used, and where it verifies that the drawing is an original or an accurate copy. It may not be scaled for construction purposes.
Always refer to figured dimensions. All dimensions are to be checked on site. Discrepancies and/or ambiguities between this drawing and information given elsewhere must be reported immediately to this office for clarification before proceeding. All drawings are to be used in conjunction with the specification and all works to be carried out in accordance with latest British Standards / Codes of Practice.

Metal roof – grey standing seam concealed behind parapet.

Horizontal metal cladding – grey RAL 7012 trapezoidal.

PPC aluminium doors and windows – grey to match horizontal cladding.

Vertical pressed wall panels – a mixture of buff colours: cream, beige, sandy.

C	01.07.19	CJ	Unit 6 elevation and annotations updated.	IJ
B	29/06/19	JH	Minor updates	IJ
A	27/06/19	JH	First Issue	IJ

Rev Date Init Notes Chkd

2 0 2 4 6 8 10
SCALE 1:200 m

Client

Drawing Originator

AWW inspired environments

London - 106 Weston Street London SE1 3QB 020 7160 6000
Bristol - Rivergate House, Bristol, BS1 4LS 0117 923 2535
Plymouth - East Quay House, Plymouth, PL4 0HX 01752 261 282

RIBA Chartered Practice www.aww-uk.com

Project Title

Proposed Industrial Units
Langstone Technology Park,
Havant

Drawing Title



Units 06 - 09 Elevations and
Typical Section

Scale	Sheet	Drawn	Checked	Date
As indicated	A1	CJ	IJ	30.05.19

Status	Project No.
PLANNING	4046C


Drawing Reference	Drawing No.	Revision
	0215	C

Notes
This drawing may be scaled for the purposes of Planning Applications, Land Registry and for Legal plans where the scale bar is used, and where it verifies that the drawing is an original or an accurate copy, it may not be scaled for construction purposes.
Always refer to figured dimensions. All dimensions are to be checked on site. Discrepancies and/or ambiguities between this drawing and information given elsewhere must be reported immediately to this office for clarification before proceeding. All drawings are to be used in conjunction with the specification and all works to be carried out in accordance with latest British Standards / Codes of Practice.

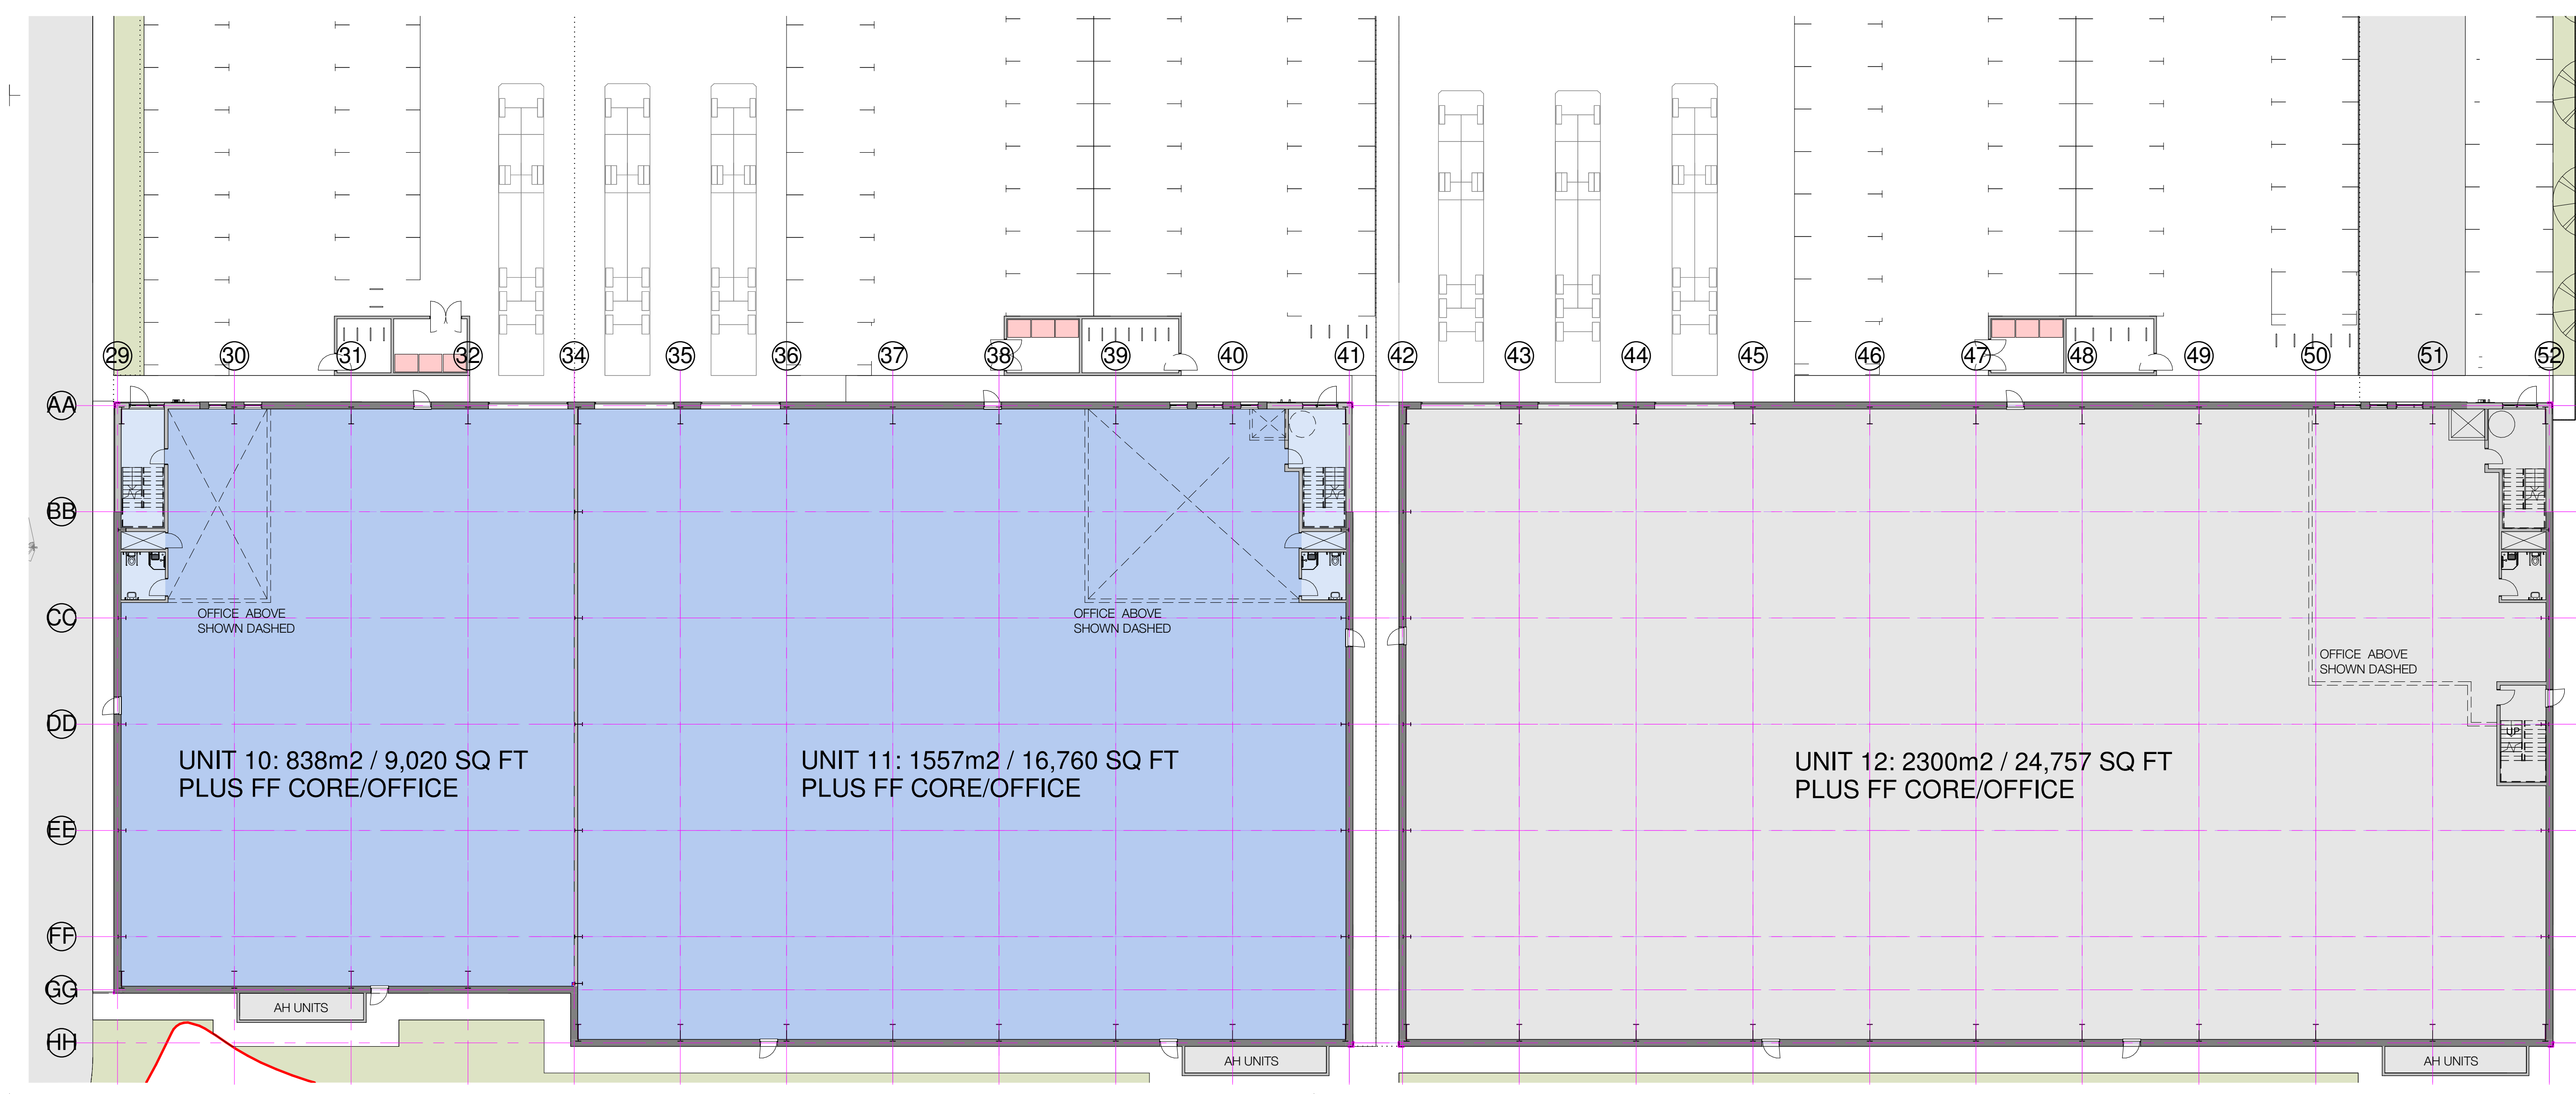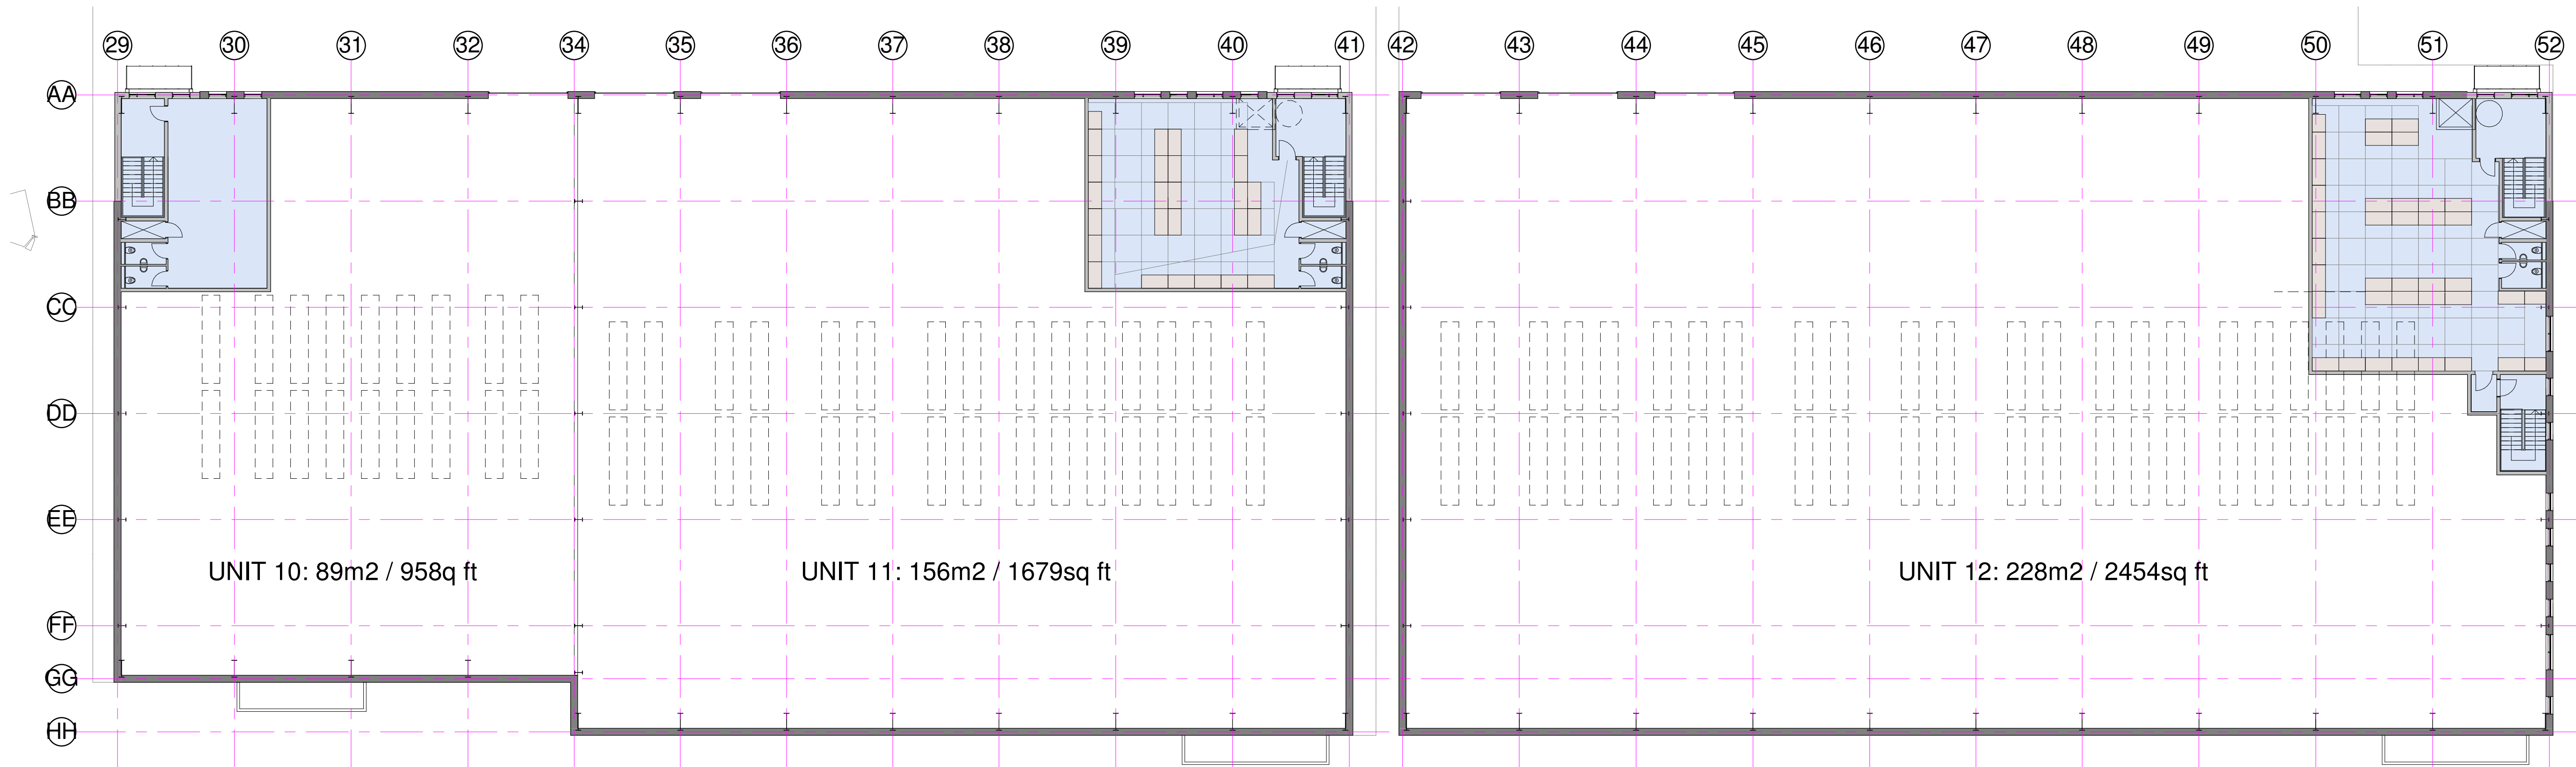

C	01.07.19	CJ	Units 11 and 12 elevations and annotations updated.	IJ
B	28/06/19	JH	Minor updates	IJ
A	27/06/19	JH	First Issue	IJ

Rev	Date	Init	Notes	Ok'd
-----	------	------	-------	------

 

Client

Drawing Originator



AWW inspired environments
London - 106 Weston Street London SE1 3QB 020 7160 6000
Bristol - Rivergate House, Bristol, BS1 4LS 0117 923 2535
Plymouth - East Quay House, Plymouth, PL4 0HX 01752 261 282
RIBA Chartered Practice www.aww-uk.com

Project Title
**Proposed Industrial Units
Langstone Technology Park,
Havant**

Drawing Title
Units 10 - 12 Floor Plans

Scale 1 : 200	Sheet A1	Drawn CJ	Checked IJ	Date 30.05.19
Status PLANNING	Project No. 4046C			
Drawing Reference	Drawing No. 0220	Revision C		

Notes
This drawing may be scaled for the purposes of Planning Applications, Land Registry and for Legal plans where the scale bar is used, and where it verifies that the drawing is an original or an accurate copy, it may not be scaled for construction purposes.
Always refer to figured dimensions. All dimensions are to be checked on site. Discrepancies and/or ambiguities between this drawing and information given elsewhere must be reported immediately to this office for clarification before proceeding. All drawings are to be used in conjunction with the specification and all works to be carried out in accordance with latest British Standards / Codes of Practice.

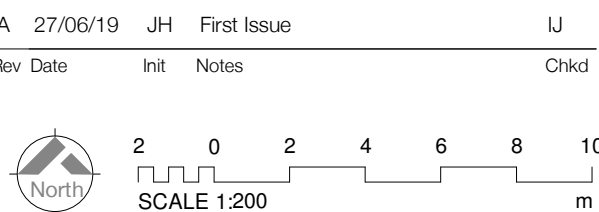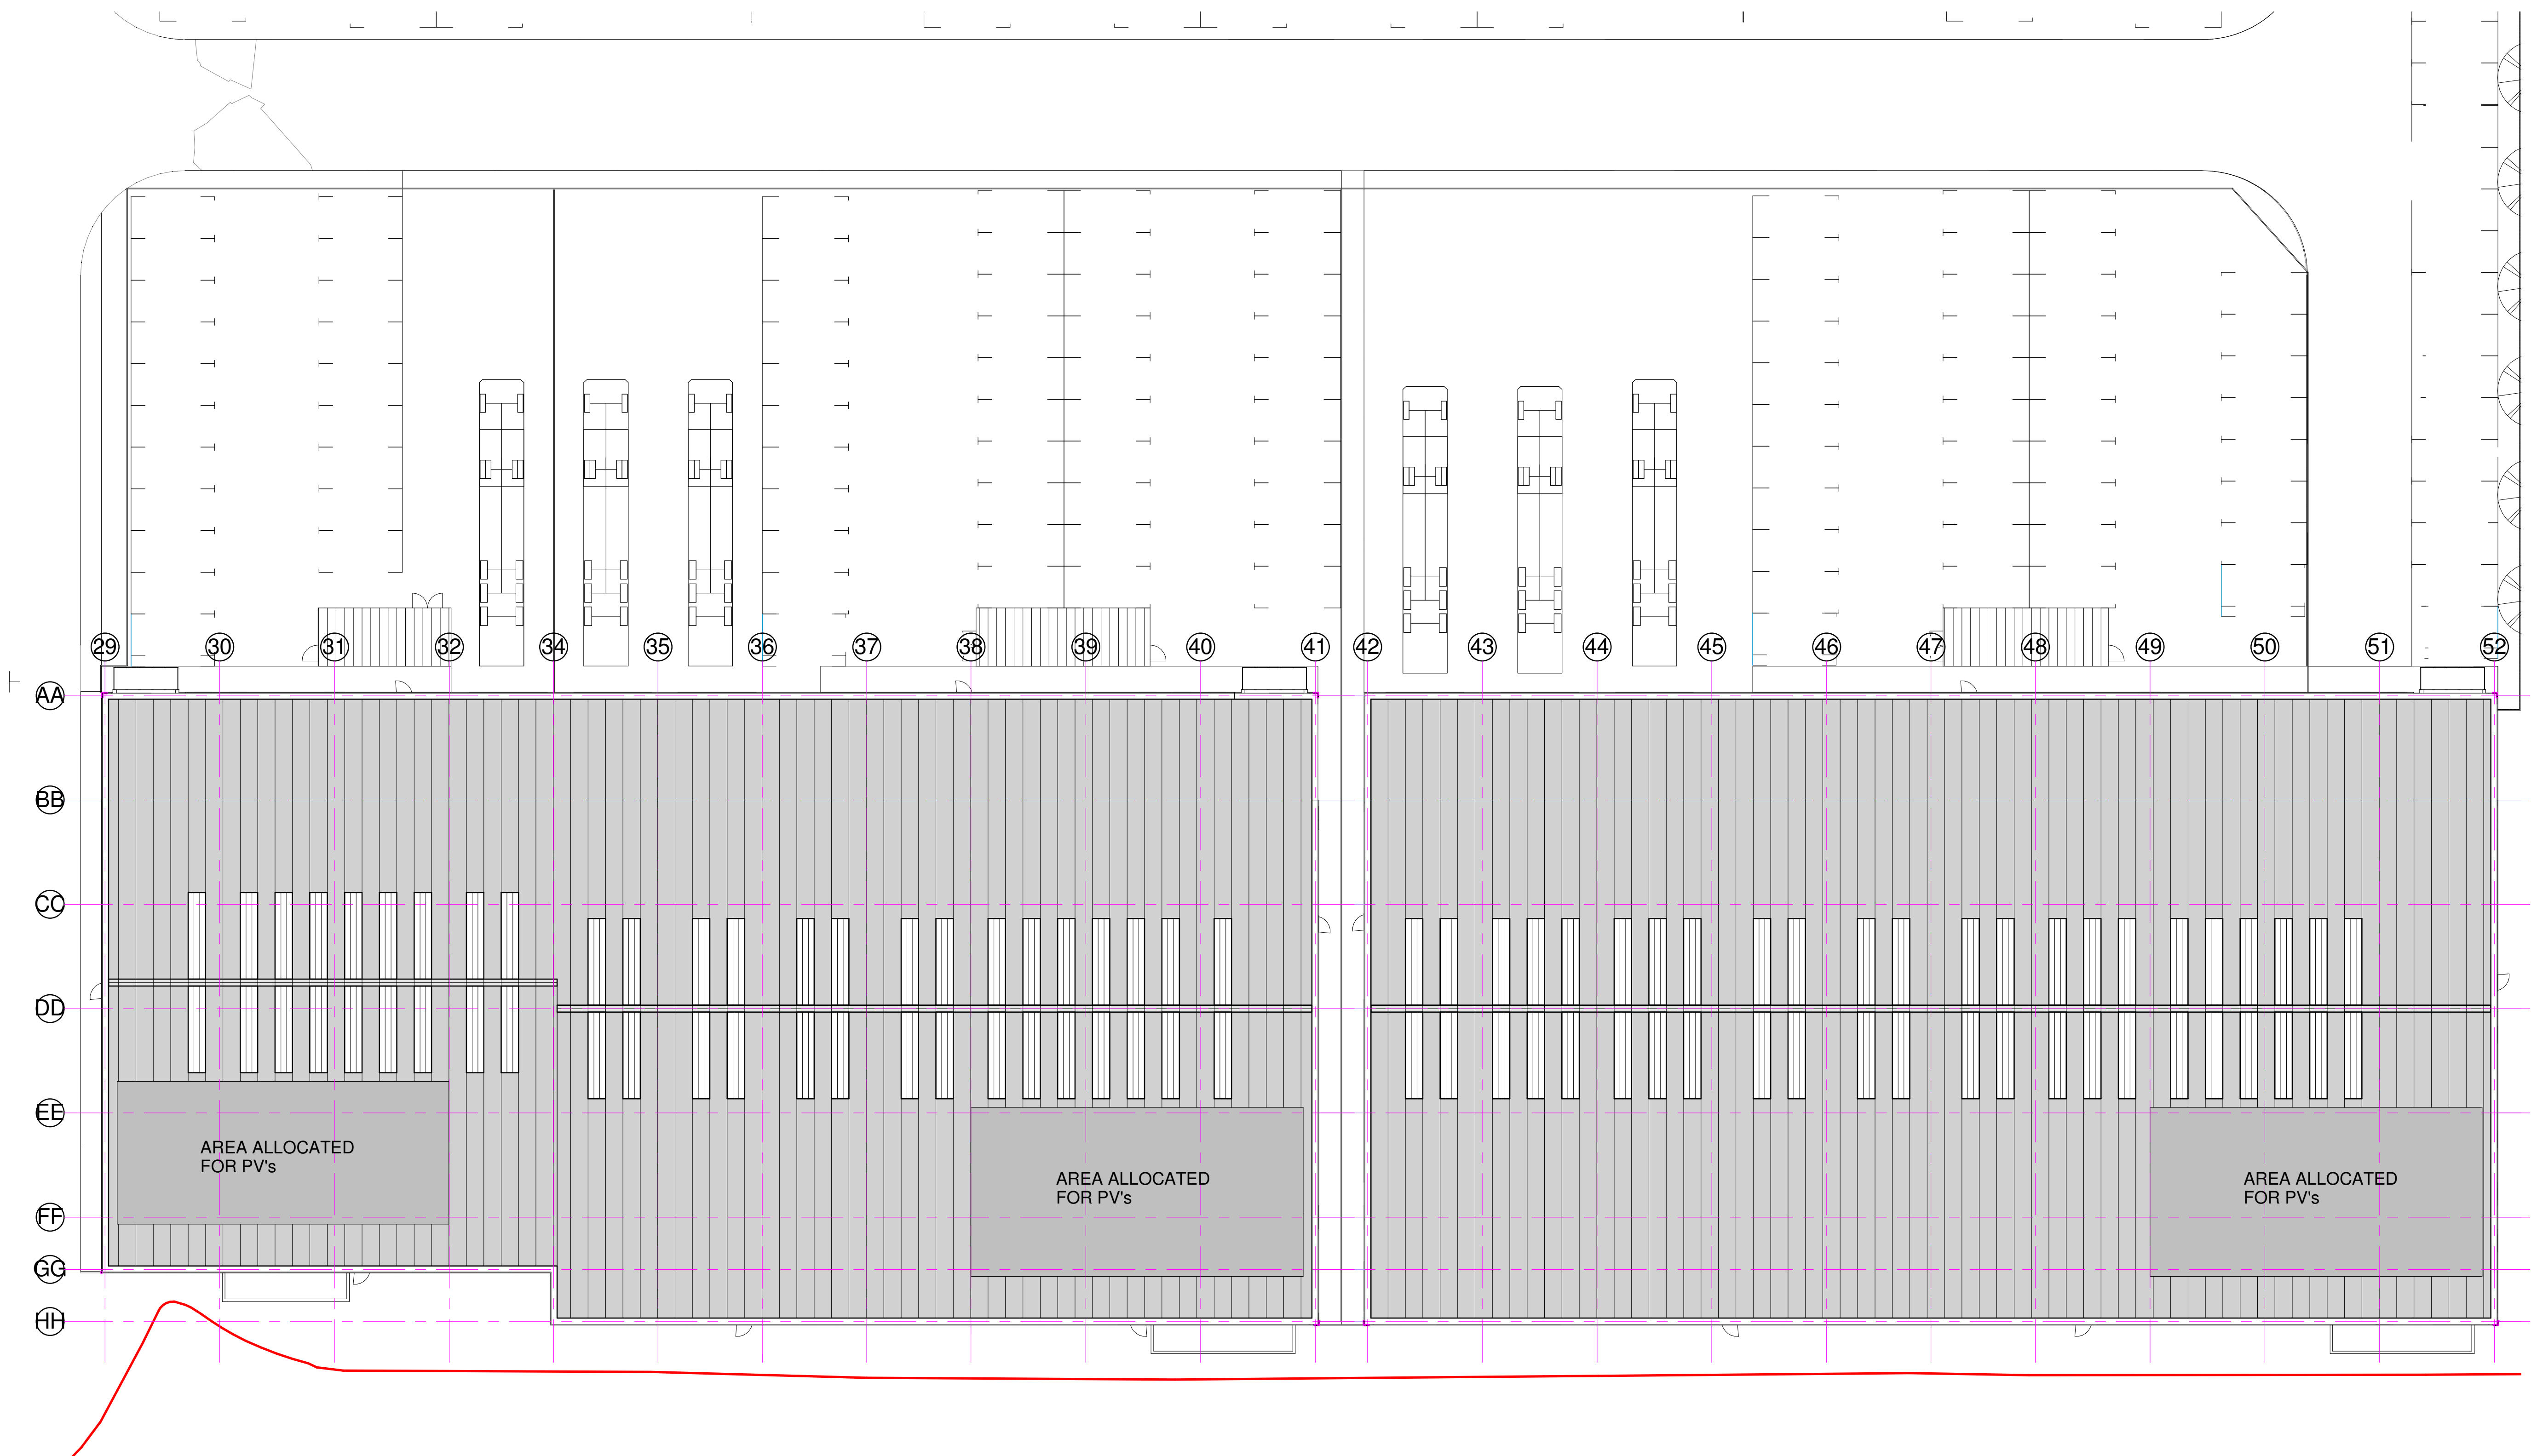

Client

Drawing Originator
AWW inspired environments
London - 106 Weston Street London SE1 3QB 020 7160 6000
Bristol - Rivergate House, Bristol, BS1 4LS 0117 923 2535
Plymouth - East Quay House, Plymouth, PL4 0HX 01752 261 282
RIBA Chartered Practice www.aww-uk.com

Project Title
**Proposed Industrial Units
Langstone Technology Park,
Havant**


Drawing Title
Units 10 - 12 Roof Plan

Units 10 - 12 Roof Plan
1 : 200


Scale	Sheet	Drawn	Checked	Date
1 : 200	A1	CJ	IJ	04.06.19
Status	Project No.			
PLANNING	4046C			
Drawing Reference	Drawing No.	Revision		
	0221	A		




Units 10-12 North Elevation
1 : 200

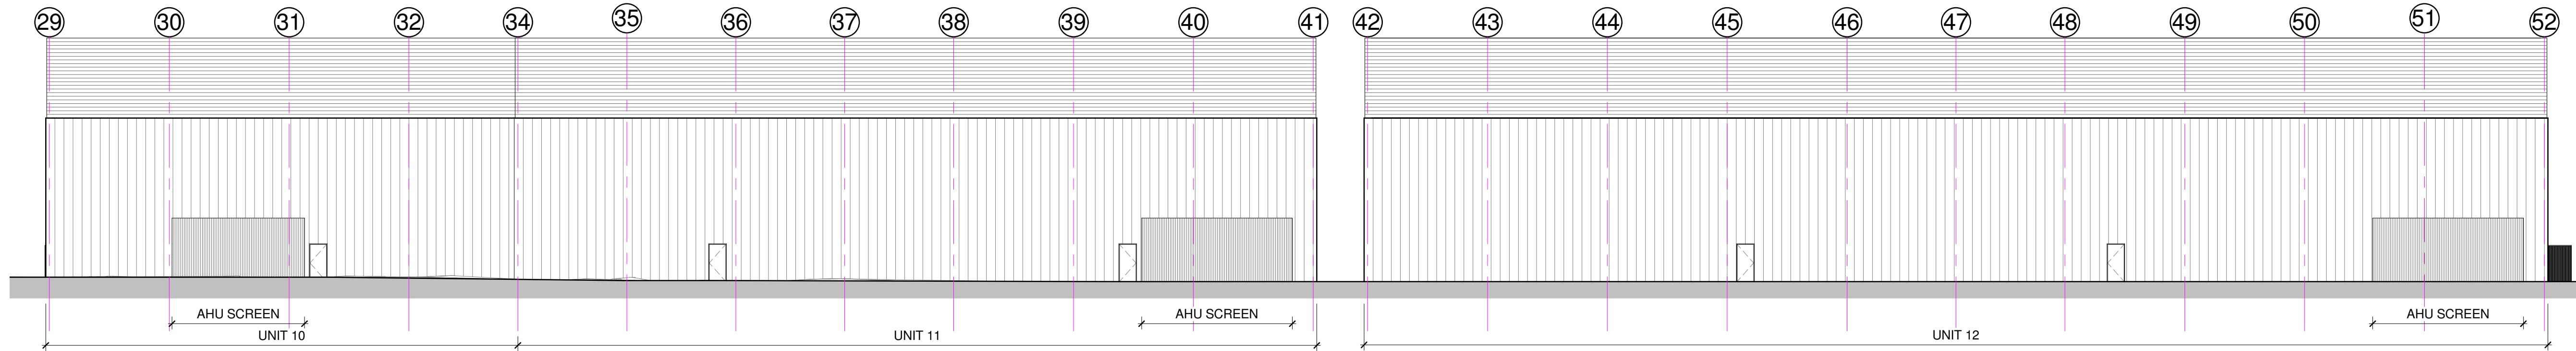


Units 10 - 12 South Elevation
1 : 200

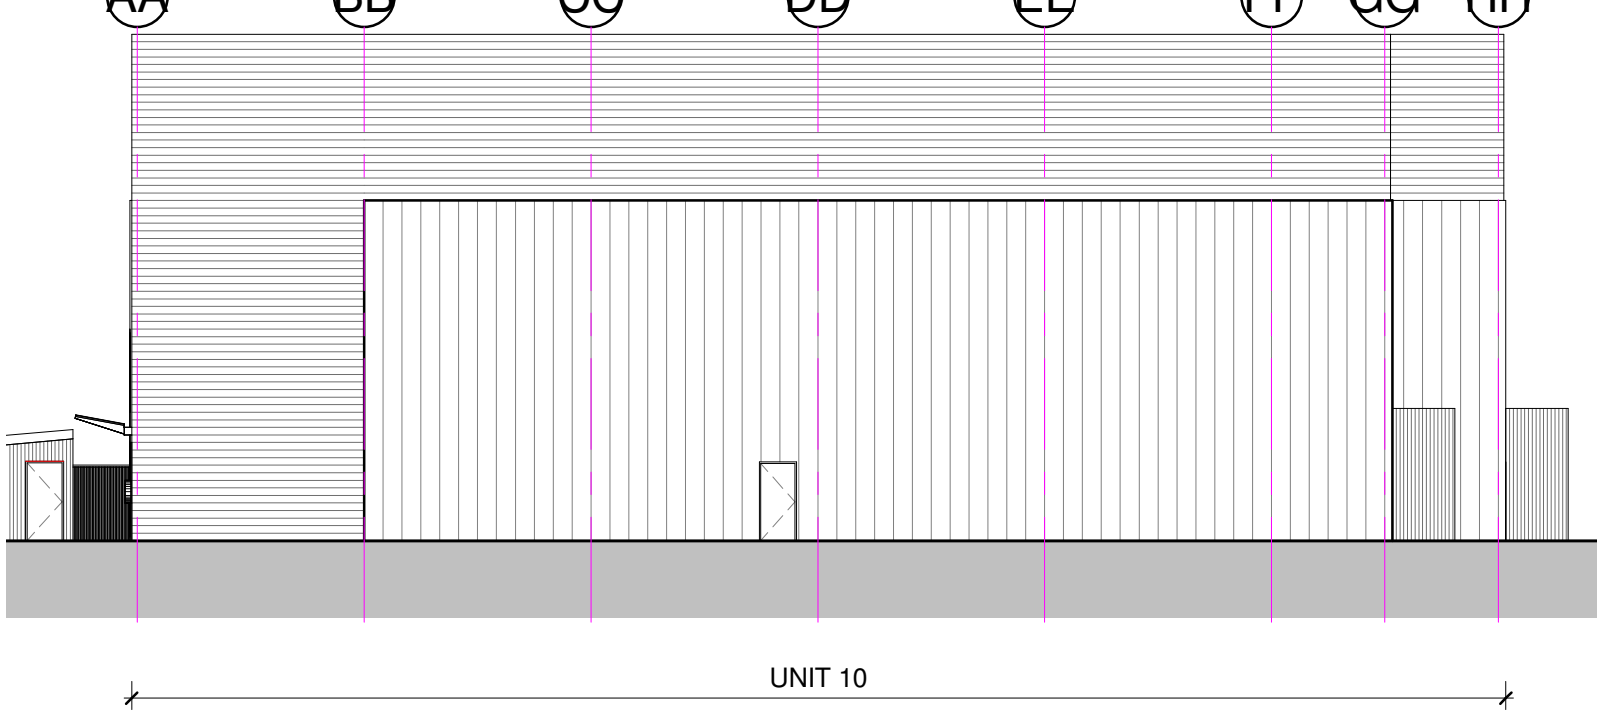


Unit 10 West Elevation
1 : 200

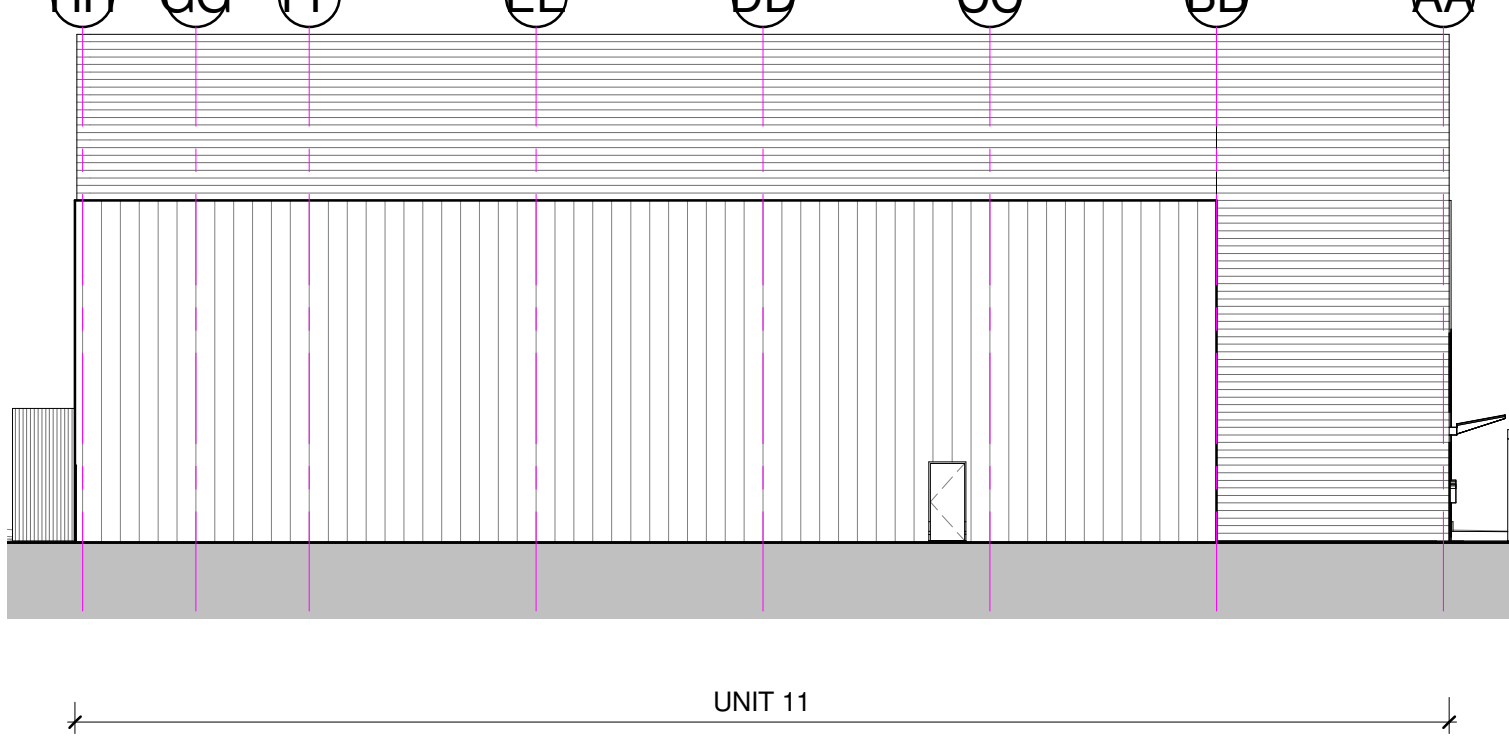

Unit 11 East Elevation
1 : 200

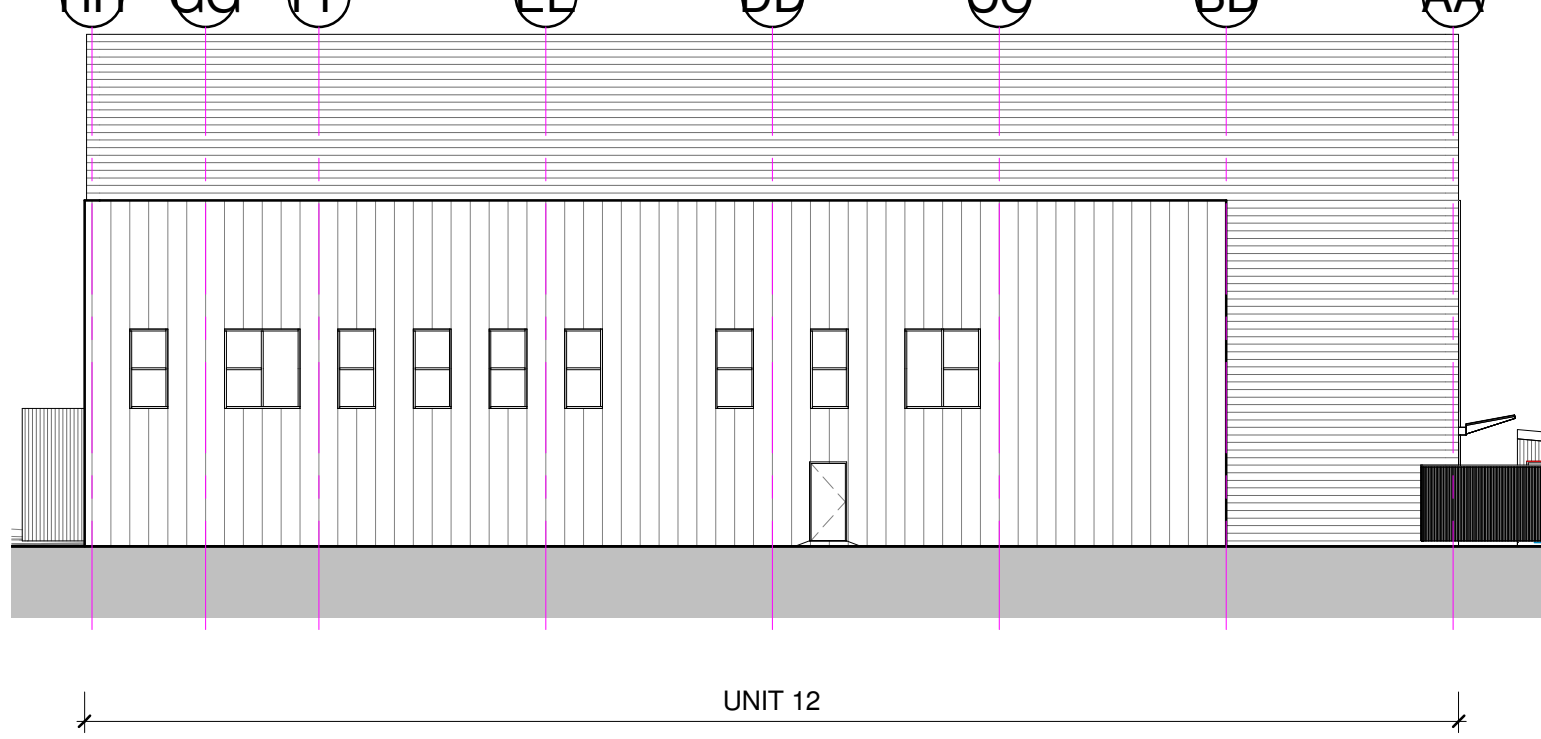

Unit 12 East Elevation
1 : 200

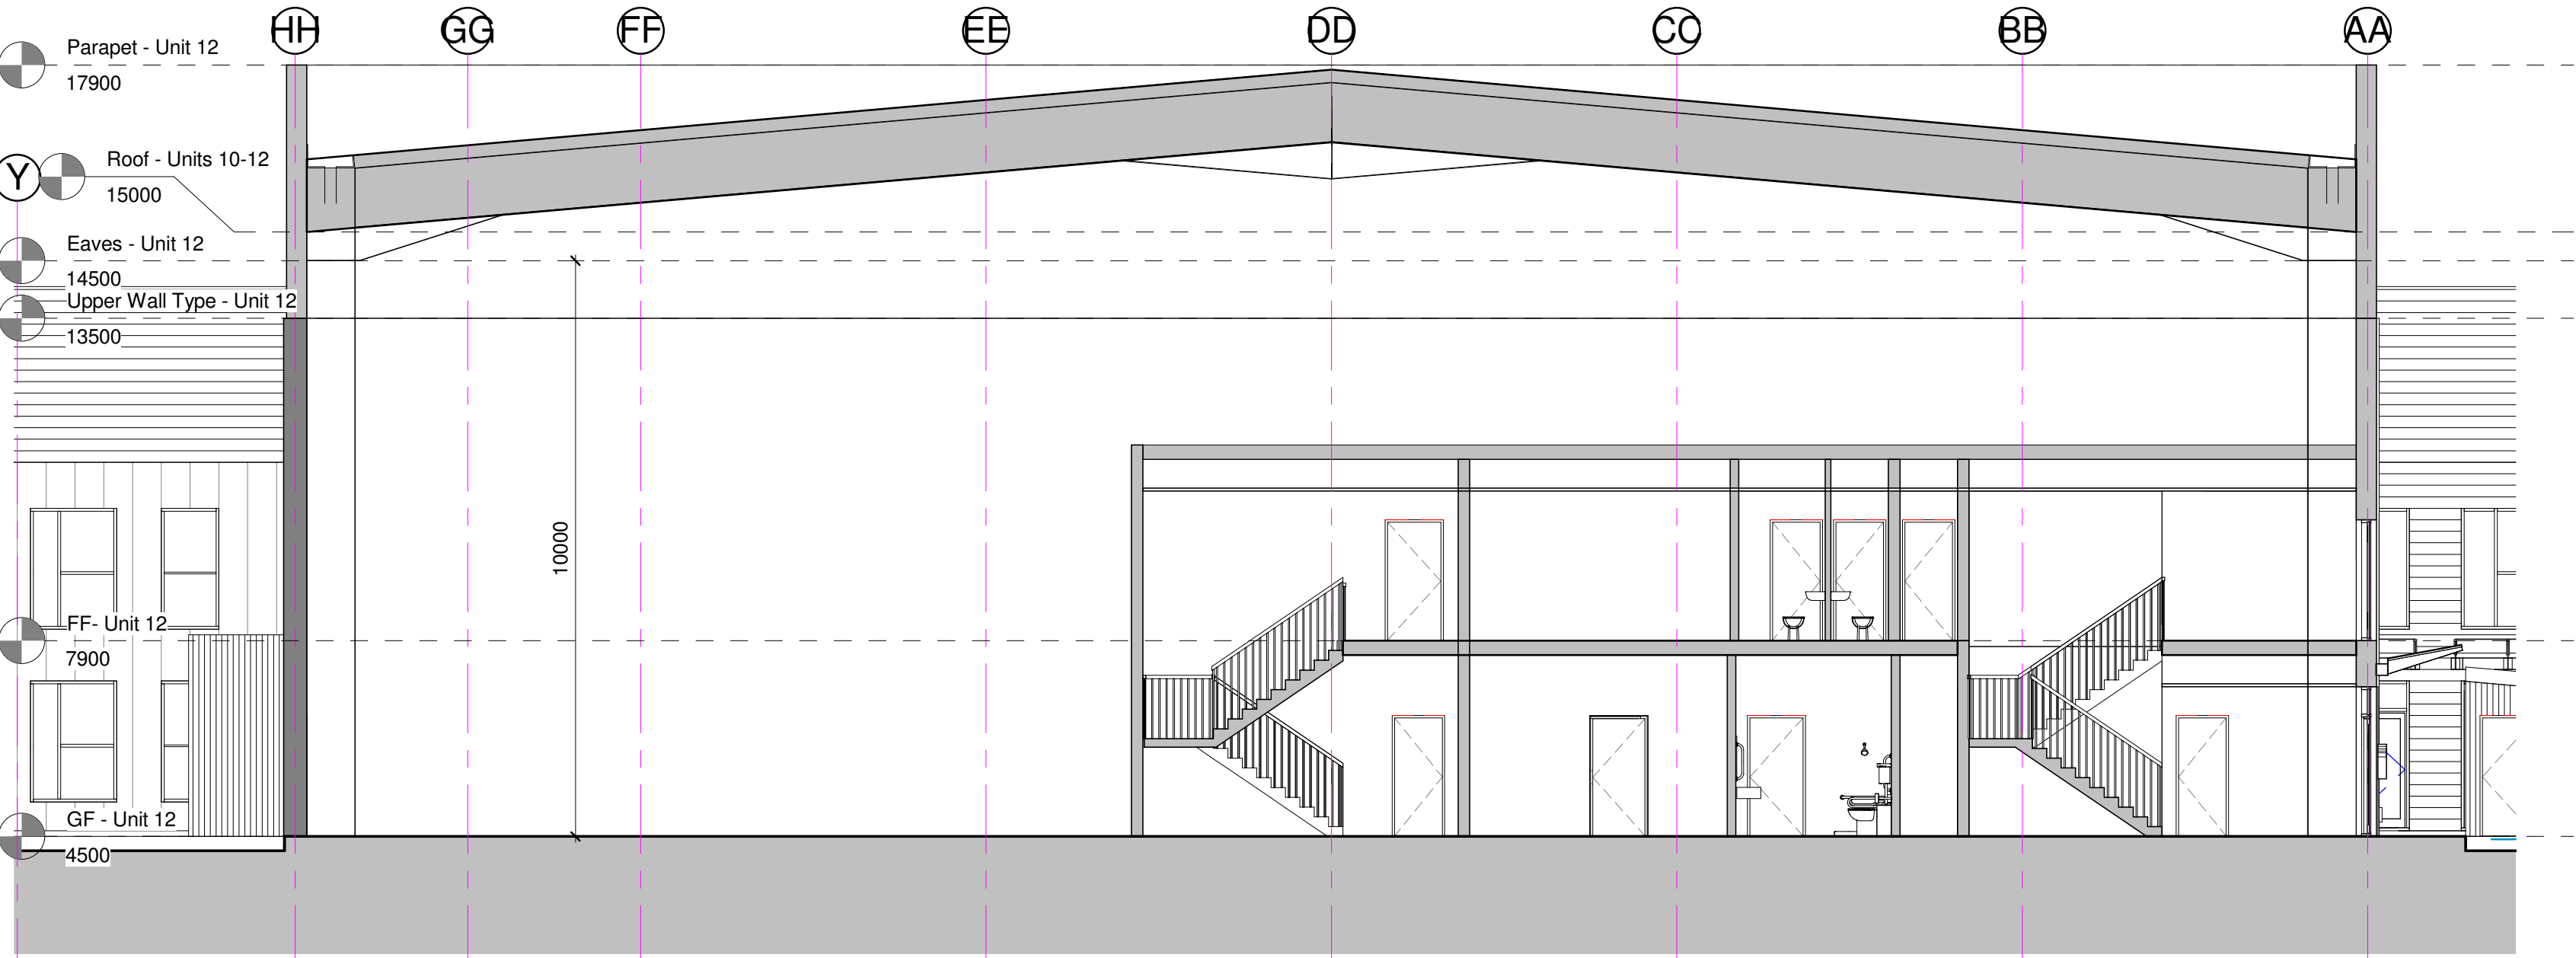

Unit 12 Section - Staircore
1 : 100

Notes
This drawing may be scaled for the purposes of Planning Applications, Land Registry and for Legal plans where the scale bar is used, and where it verifies that the drawing is an original or an accurate copy. It may not be scaled for construction purposes.
Always refer to figured dimensions. All dimensions are to be checked on site. Discrepancies and/or ambiguities between this drawing and information given elsewhere must be reported immediately to this office for clarification before proceeding. All drawings are to be used in conjunction with the specification and all works to be carried out in accordance with latest British Standards / Codes of Practice.

Metal roof - grey standing seam concealed behind parapet.
Horizontal metal cladding - grey RAL 7012 trapezoidal.
PPC aluminium doors and windows - grey to match horizontal cladding.

Vertical pressed wall panels - a mixture of buff colours; cream, beige, sandy.

C 01.07.19 CJ Units 11 and 12 elevations and annotations updated. IJ
B 29/06/19 JH Minor updates IJ
A 27/06/19 JH First Issue IJ

Rev Date Init Notes Chkd

2 0 2 4 6 8 10
SCALE 1:200 m

Client

Drawing Originator

AWW inspired environments

London - 106 Weston Street London SE1 3QB 020 7160 6000
Bristol - Rivergate House, Bristol, BS1 4LS 0117 923 2535
Plymouth - East Quay House, Plymouth, PL4 0HX 01752 261 282

RIBA Chartered Practice www.aww-uk.com

Project Title

**Proposed Industrial Units
Langstone Technology Park,
Havant**

Drawing Title
**Units 10 - 12 Elevations and
Typical Section**



Scale As indicated Sheet A1 CJ Drawn IJ Checked IJ Date 04.06.19

Status PLANNING Project No. 4046C

Drawing Reference 0225 Revision C

APPENDIX B

Topographic and CCTV Survey

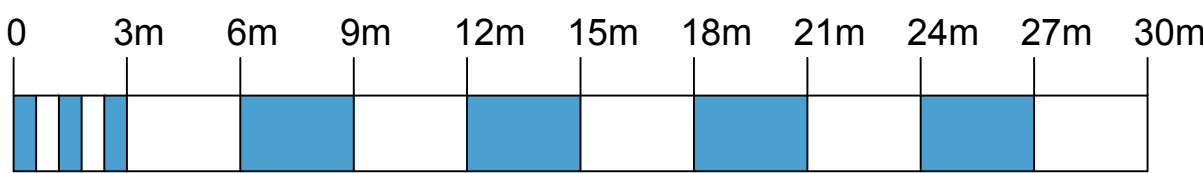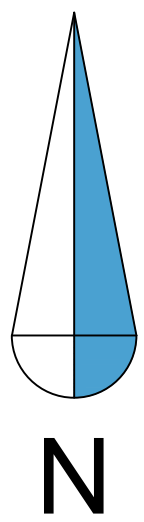

Flat Roof Level
+10.12

Flat Roof Level
+10.11

Heightening Properties

Flat Roof Level
+10.18

Flat Roof Level
+10.21

Flat Roof Level
+9.98

▲ RI5

▲ RI4

Flat Roof Level
+9.92

Flat Roof Level
+9.93

Flat Roof Level
+9.92

Flat Roof Level
+9.93

Building 1000

Flat Roof Level
+9.92

Flat Roof Level
+9.93

Flat Roof Level
+9.92

Heightening Properties



Notes:		
Station	Easting	Nothing
A	471287.174	105619.257
B	471287.031	105621.157
C	471229.321	105633.543
D	471150.333	105636.368
DHL	471186.942	105616.462
E	471136.230	105656.475
F	471204.372	105605.554
G	471100.662	105494.346
H	471089.990	105654.552
I	471090.650	105680.715
RI1	471101.011	105657.802
RI2	471386.909	105675.286
RI4	471100.132	105619.519
RI5	471091.903	105609.724
Z	471136.290	105617.911
SEA	471441.101	105765.709
SEB	471100.619	105763.905
SEC	471416.131	105855.587
SECHL	471153.958	105867.887
SED	471516.282	105854.354

Stations A, B, C, D, DHL, E, F, H, I, Z, RI4, RI5 and SED are marked with a blue dot
Stations G, RI1, RI2, RI3, RI4, RI5, SEC and SECHL are marked with a black dot

ON RETAIL SURVEY		
id	name	value
1	Building 1000	1000
2	Building 1001	1001
3	Building 1002	1002
100	Building 1099	1099

ON FINES/RAIL/DRUMS		
id	name	value
1	Building 1000	1000
2	Building 1001	1001
3	Building 1002	1002
100	Building 1099	1099

ON REFERENCES		
id	name	value
1	Building 1000	1000
2	Building 1001	1001
3	Building 1002	1002
100	Building 1099	1099

ON THE UNDERGROUND SERVICES		
id	name	value
1	Building 1000	1000
2	Building 1001	1001
3	Building 1002	1002
100	Building 1099	1099

1000



Station	Easting	Northing	Level
A	471327.174	105618.327	5.0
B	471297.031	105618.157	5.0
C	471223.121	105623.543	5.0
D	471150.133	105638.388	5.0
ECHL	471138.942	105638.388	5.0
F	471138.230	105598.475	5.0
G	471204.372	105505.594	5.0
H	471190.662	105595.186	5.0
I	471089.950	105554.352	5.0
J	471090.650	105580.715	5.0
R1	471101.611	105580.715	5.0
R12	471386.095	105675.284	7.0
R13	471105.132	105619.519	5.0
R15	471386.903	105685.467	5.0
R16	471338.290	105681.911	5.0
SEA	471441.101	105765.709	7.0
R1	471500.619	105763.903	8.0
R12	471441.131	105765.287	7.0
ECHL	471353.954	105687.887	5.0
R16	471516.282	105684.354	5.0

Stations A, B, C, D, D4L, E, F, H, I, Z, R04, R05 and SED are marked with a PK Nail.
Stations G, R01, R02, R03, R06, R07, R08 and R09 are marked with a Blunden stake.

[illegible]

When monitor activity is significantly greater than the control site, fish specimens which are shown here:

[illegible]

THESE RESULTS ARE IN ACCORDANCE WITH THE
FINDINGS OF OTHER STUDIES WHICH HAVE
SHOWN THAT THE USE OF A SINGLE
DOSE OF 100 MG OF PRAVASTATIN
IS EFFECTIVE IN THE TREATMENT OF
HYPERCHOLESTEROLEMIA IN PATIENTS
WITH CORONARY DISEASE.

Page 10 of 10

1	2	3
---	---	---

4	5	6
---	---	---

7	8
---	---

By Chkd D

--	--	--	--	--

--	--	--	--	--

--	--	--	--	--

SURVEYBAS



SURVEYING & BIM
Surveying & BIM

Bath: 01225 314370 - London: 02039 0668

Langstone Technology Park,
Langstone Road, Havant, PO9 1SA

Ob4207-USP

Drawing Title :
Utilities Survey Of Langstone Technology Park



Client:	Date
AWW	26/04/2019

			A0 @ 1:200
Drawn by: db - AS	Checked by: db - RI	Project Code: Db4207-USP	Rev:

Grid Orientation:	Site Level Datum
North GPS	OS GPS

All dimensions are to be checked on site where applicable. This drawing must not be scaled.

Tree species and sizes on this drawing are not guaranteed, and if official should be verified by an arboricultural. Tree species average about the hole, and heights are appropriate at the time of the survey.

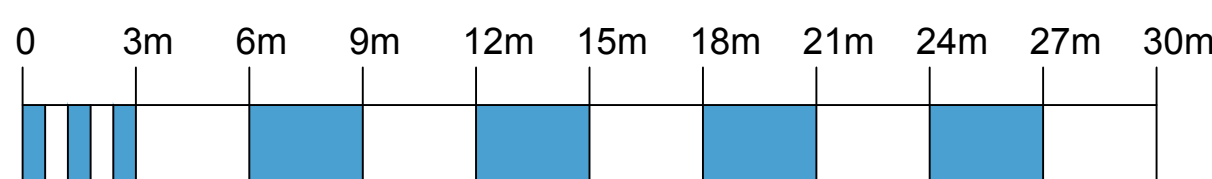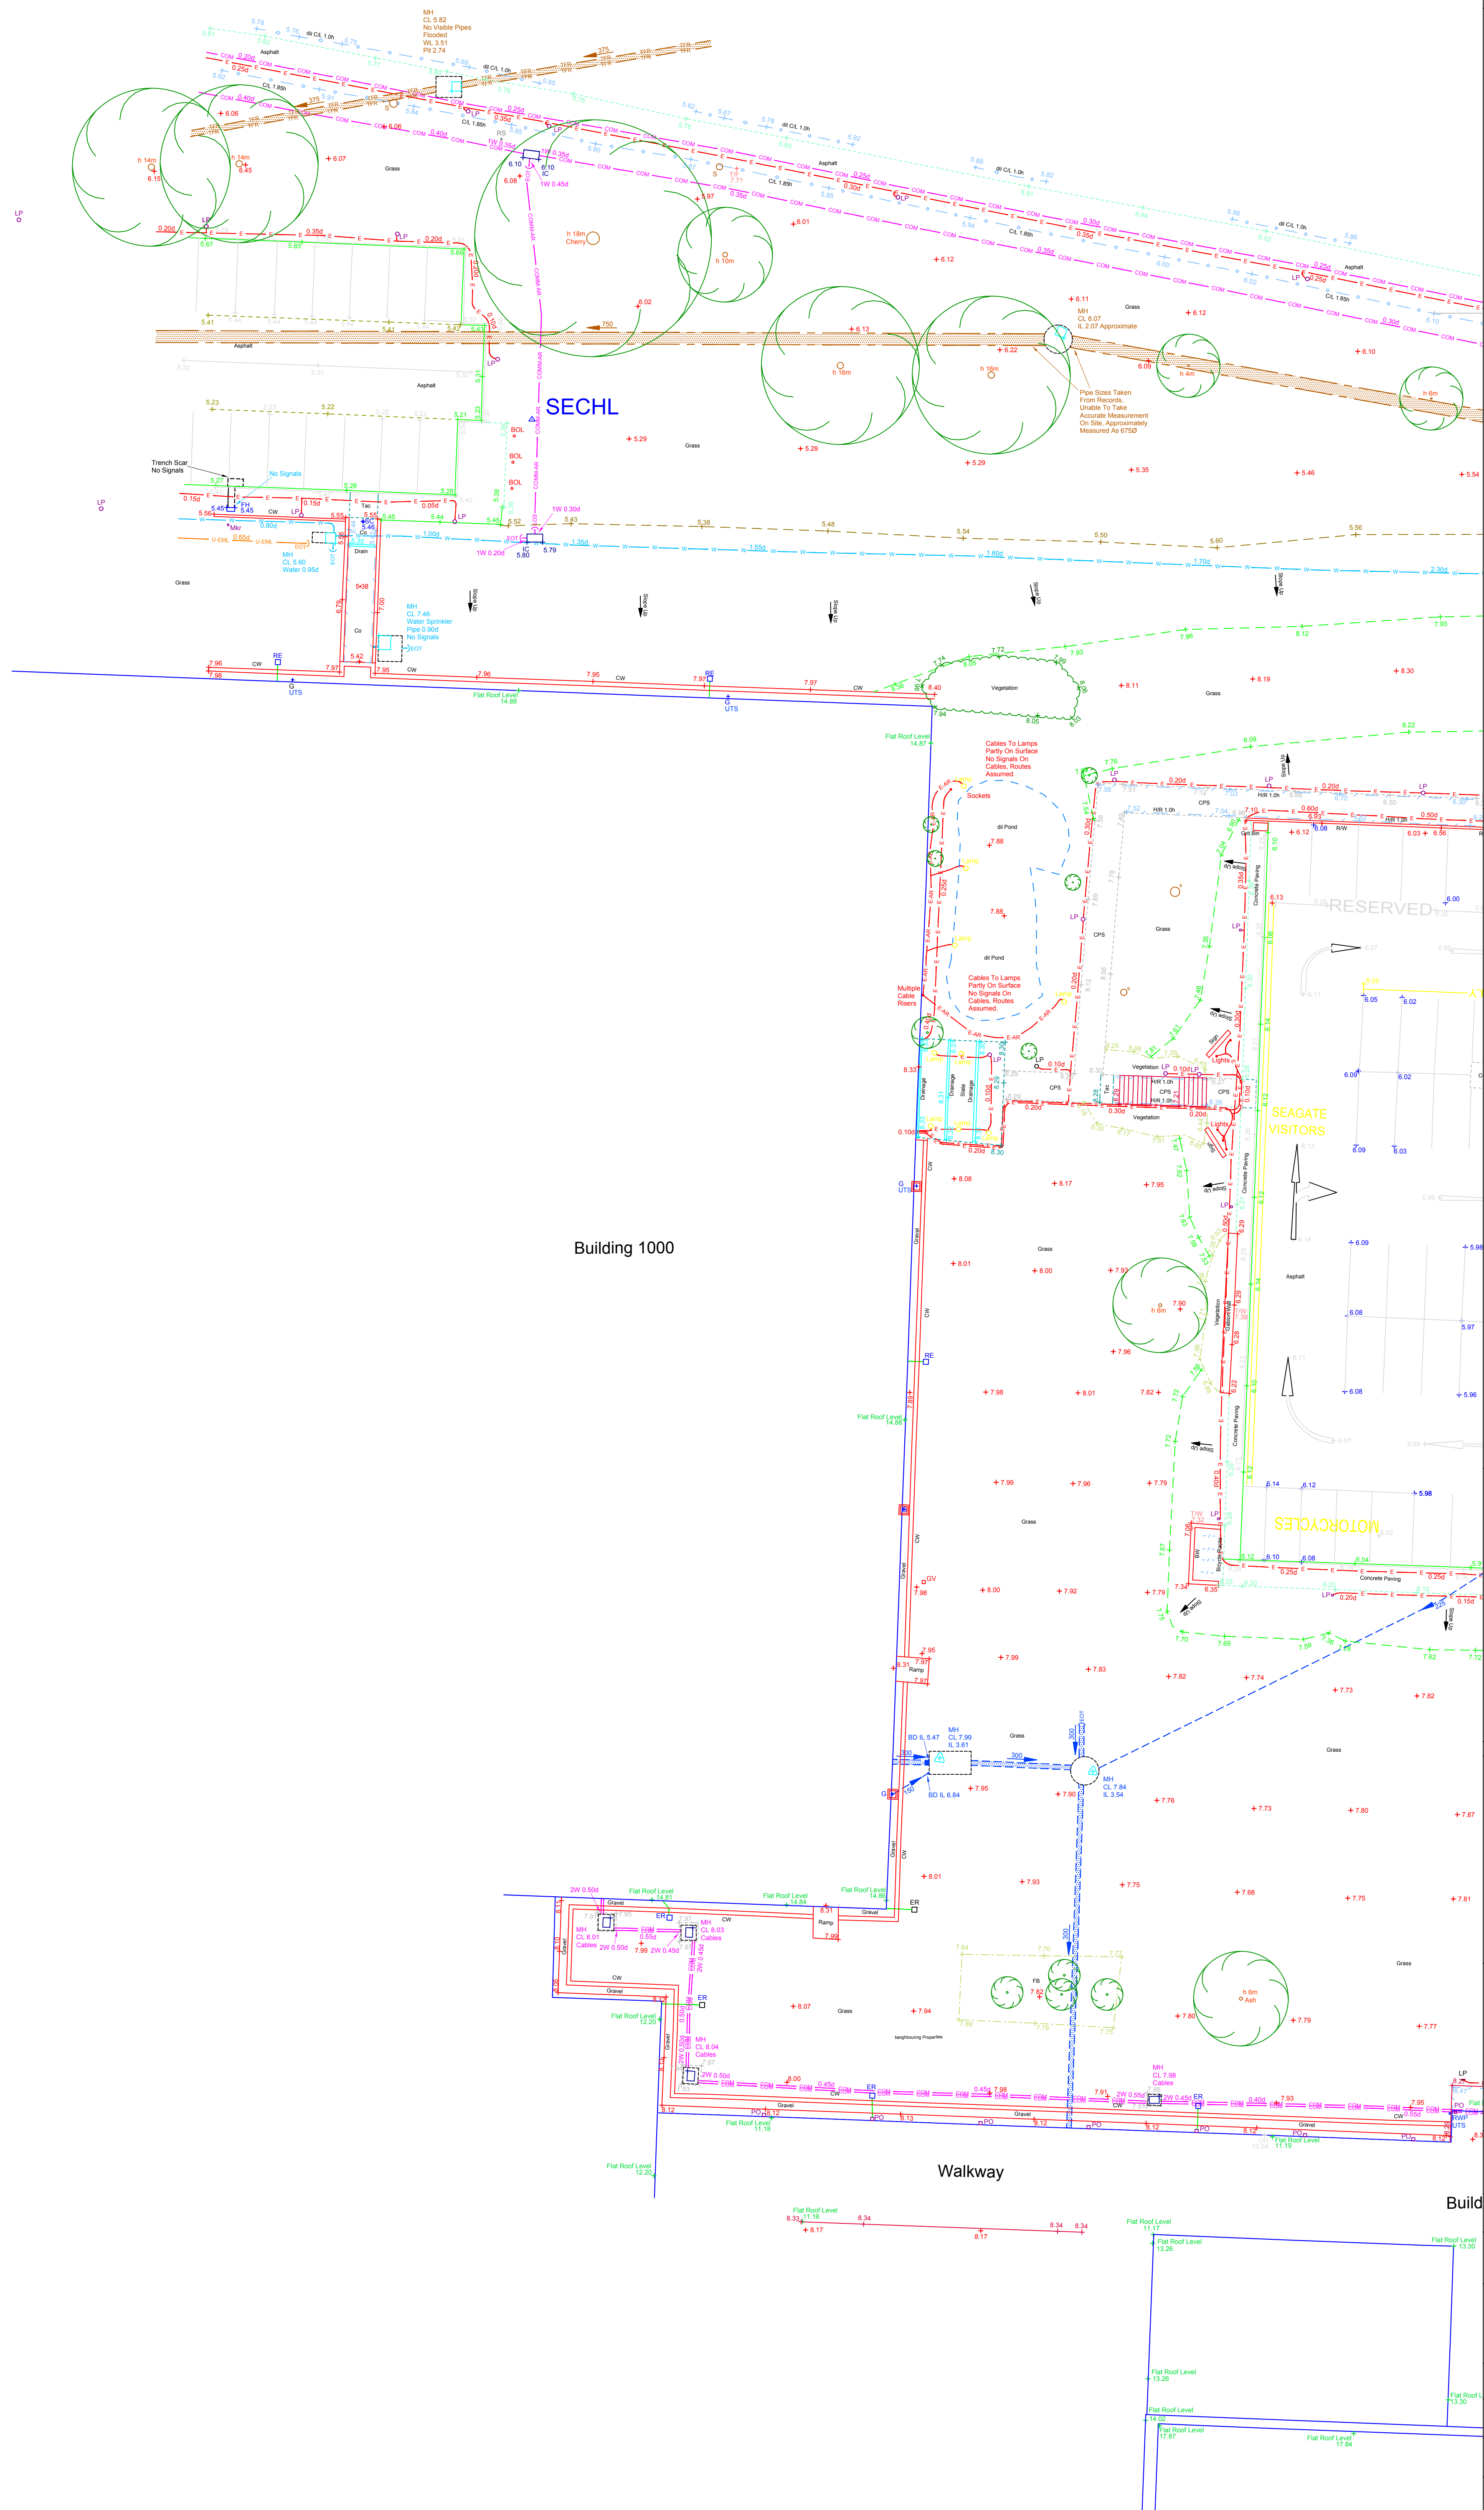


Building 4000

9.

THE
+437

El 7.02

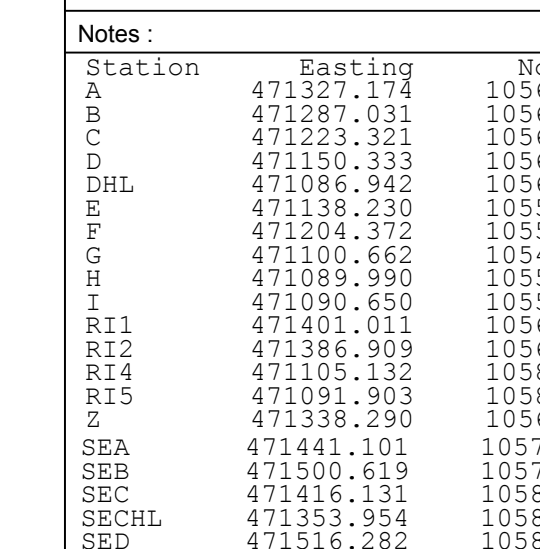

Stations A, B, C, D, DHL, E, F, H, I, Z, R14, R15 and SED.
Stations G, R11, R12, SFA, S101, S1C and S12H are marked

[illegible]

<u>ON FENCES/RAILS/DIVISIONS</u>		
E/F	Barked wire Fence	P/P
C/B	Crash Barrier	P/P
C/B	Close Boarded Fence	S/S
C/B	Corrugated Iron Fence	S/S
L/C	Chain Link Fence	N/M
E/F	Electric Fence	BW
P/B	Panel / Board Fence	CW
H/B	Horse Box	TSU
I/R	Iron Rail Fence	R/R
P/L	Pollard Fence	SW

ON BUILDINGS		
ASP	Asbestos	DL
ASL	Air Vent	DVC
CL	Cell Level	DW
CEH	Ceiling Height	SA
CHM	Chimney Stack Height	SDH
DC	Door Head	CS
DD	Door Dipe	SI
CL	Door Level	SDIL
FR	Frame Height	VSF
F	Folding Door	FD
GR	Glassed Door Light	USB
HL	Head Level	WA
PART	Particulate	WP
PL	Pipelet Level	WST

KEY FOR UNDERGROUND SERVICES

Water

- Water Main (Orange line)
- Water Service (Blue line)
- Water Valve (Blue dot)
- Water Meter (Blue dot)
- Water Hydrant (Blue dot)
- Water Tunnel (Blue line)
- Water Pipe (Blue line)
- Water Pipe Access (Blue line)
- Water Pipe Repair (Blue line)
- Water Pipe Replacement (Blue line)
- Water Pipe Relocation (Blue line)
- Water Pipe Removal (Blue line)
- Water Pipe Installation (Blue line)
- Water Pipe Maintenance (Blue line)
- Water Pipe Inspection (Blue line)
- Water Pipe Testing (Blue line)
- Water Pipe Cleaning (Blue line)
- Water Pipe Sealing (Blue line)
- Water Pipe Wrapping (Blue line)
- Water Pipe Jacketing (Blue line)
- Water Pipe Coating (Blue line)
- Water Pipe Lining (Blue line)
- Water Pipe Rehabilitation (Blue line)
- Water Pipe Renovation (Blue line)
- Water Pipe Restoration (Blue line)
- Water Pipe Repair (Blue line)
- Water Pipe Replacement (Blue line)
- Water Pipe Relocation (Blue line)
- Water Pipe Removal (Blue line)
- Water Pipe Installation (Blue line)
- Water Pipe Maintenance (Blue line)
- Water Pipe Inspection (Blue line)
- Water Pipe Testing (Blue line)
- Water Pipe Cleaning (Blue line)
- Water Pipe Sealing (Blue line)
- Water Pipe Wrapping (Blue line)
- Water Pipe Jacketing (Blue line)
- Water Pipe Coating (Blue line)
- Water Pipe Lining (Blue line)
- Water Pipe Rehabilitation (Blue line)
- Water Pipe Renovation (Blue line)
- Water Pipe Restoration (Blue line)

Sewer

- Sewer Main (Orange line)
- Sewer Service (Blue line)
- Sewer Valve (Blue dot)
- Sewer Meter (Blue dot)
- Sewer Hydrant (Blue dot)
- Sewer Tunnel (Blue line)
- Sewer Pipe (Blue line)
- Sewer Pipe Access (Blue line)
- Sewer Pipe Repair (Blue line)
- Sewer Pipe Replacement (Blue line)
- Sewer Pipe Relocation (Blue line)
- Sewer Pipe Removal (Blue line)
- Sewer Pipe Installation (Blue line)
- Sewer Pipe Maintenance (Blue line)
- Sewer Pipe Inspection (Blue line)
- Sewer Pipe Testing (Blue line)
- Sewer Pipe Cleaning (Blue line)
- Sewer Pipe Sealing (Blue line)
- Sewer Pipe Wrapping (Blue line)
- Sewer Pipe Jacketing (Blue line)
- Sewer Pipe Coating (Blue line)
- Sewer Pipe Lining (Blue line)
- Sewer Pipe Rehabilitation (Blue line)
- Sewer Pipe Renovation (Blue line)
- Sewer Pipe Restoration (Blue line)

Gas

- Gas Main (Orange line)
- Gas Service (Blue line)
- Gas Valve (Blue dot)
- Gas Meter (Blue dot)
- Gas Hydrant (Blue dot)
- Gas Tunnel (Blue line)
- Gas Pipe (Blue line)
- Gas Pipe Access (Blue line)
- Gas Pipe Repair (Blue line)
- Gas Pipe Replacement (Blue line)
- Gas Pipe Relocation (Blue line)
- Gas Pipe Removal (Blue line)
- Gas Pipe Installation (Blue line)
- Gas Pipe Maintenance (Blue line)
- Gas Pipe Inspection (Blue line)
- Gas Pipe Testing (Blue line)
- Gas Pipe Cleaning (Blue line)
- Gas Pipe Sealing (Blue line)
- Gas Pipe Wrapping (Blue line)
- Gas Pipe Jacketing (Blue line)
- Gas Pipe Coating (Blue line)
- Gas Pipe Lining (Blue line)
- Gas Pipe Rehabilitation (Blue line)
- Gas Pipe Renovation (Blue line)
- Gas Pipe Restoration (Blue line)

Electricity

- Electricity Main (Orange line)
- Electricity Service (Blue line)
- Electricity Valve (Blue dot)
- Electricity Meter (Blue dot)
- Electricity Hydrant (Blue dot)
- Electricity Tunnel (Blue line)
- Electricity Pipe (Blue line)
- Electricity Pipe Access (Blue line)
- Electricity Pipe Repair (Blue line)
- Electricity Pipe Replacement (Blue line)
- Electricity Pipe Relocation (Blue line)
- Electricity Pipe Removal (Blue line)
- Electricity Pipe Installation (Blue line)
- Electricity Pipe Maintenance (Blue line)
- Electricity Pipe Inspection (Blue line)
- Electricity Pipe Testing (Blue line)
- Electricity Pipe Cleaning (Blue line)
- Electricity Pipe Sealing (Blue line)
- Electricity Pipe Wrapping (Blue line)
- Electricity Pipe Jacketing (Blue line)
- Electricity Pipe Coating (Blue line)
- Electricity Pipe Lining (Blue line)
- Electricity Pipe Rehabilitation (Blue line)
- Electricity Pipe Renovation (Blue line)
- Electricity Pipe Restoration (Blue line)

Other

- Other Main (Orange line)
- Other Service (Blue line)
- Other Valve (Blue dot)
- Other Meter (Blue dot)
- Other Hydrant (Blue dot)
- Other Tunnel (Blue line)
- Other Pipe (Blue line)
- Other Pipe Access (Blue line)
- Other Pipe Repair (Blue line)
- Other Pipe Replacement (Blue line)
- Other Pipe Relocation (Blue line)
- Other Pipe Removal (Blue line)
- Other Pipe Installation (Blue line)
- Other Pipe Maintenance (Blue line)
- Other Pipe Inspection (Blue line)
- Other Pipe Testing (Blue line)
- Other Pipe Cleaning (Blue line)
- Other Pipe Sealing (Blue line)
- Other Pipe Wrapping (Blue line)
- Other Pipe Jacketing (Blue line)
- Other Pipe Coating (Blue line)
- Other Pipe Lining (Blue line)
- Other Pipe Rehabilitation (Blue line)
- Other Pipe Renovation (Blue line)
- Other Pipe Restoration (Blue line)

Where chamber widths are significantly greater than the cover disc, this approximate width is shown here:

[illegible]

REDACTED

Diagram illustrating the calculation of the area of the union of two rectangles. The left rectangle has a height of 10 and a width of 4. The right rectangle has a height of 10 and a width of 4. The overlapping area is shaded red and has a width of 4 and a height of 4. The non-overlapping areas are shaded blue and have a width of 4 and a height of 4 each.

Rev:	Comments
------	----------



Bath: 01225 314370 - Lond

Langstone Technology F

File Name:

Drawing Title :

Sheet (4 of 8 A0)

1	2	
---	---	---	---	---	---	---	---	---	----	----	-----	-----	

db - AS	db - RI	Dt
---------	---------	----

All dimensions are to be checked on site where applicable. The

Time species and sizes on this drawing are not guaranteed, and if critical the average about the 10th, and 10th/10th are approximate at the time of the survey.

