




EXISTING NORTH ELEVATION
1:100




EXISTING WEST ELEVATION
1:100



 


EXISTING SOUTH ELEVATION
1:100



1:100

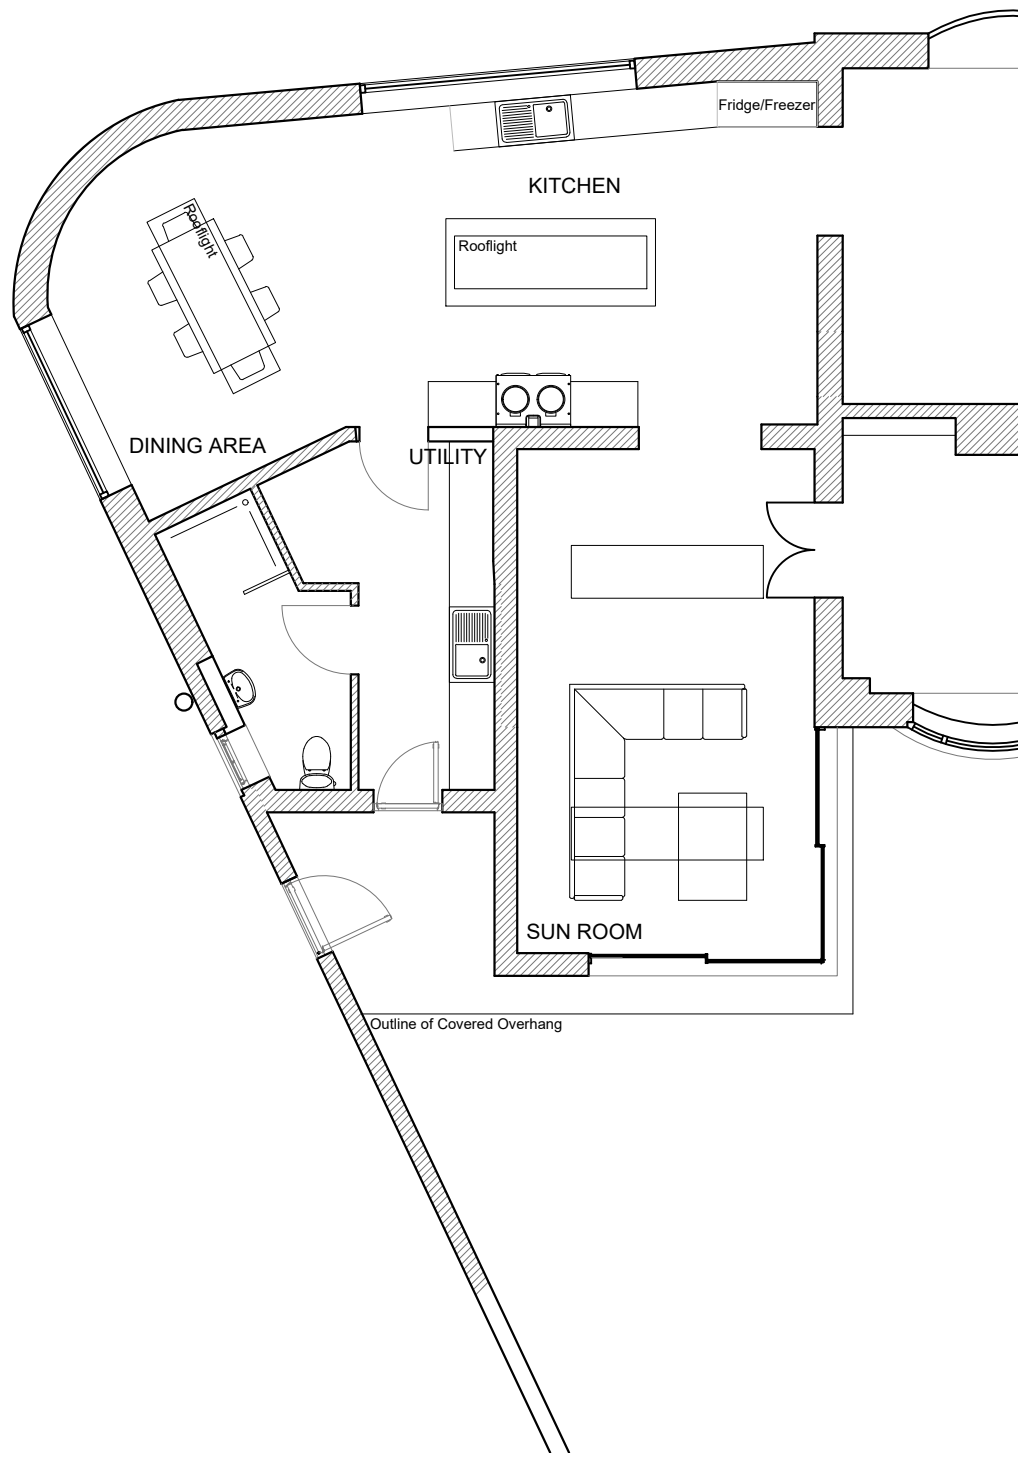

EXISTING GROUND FLOOR PLAN
1:100

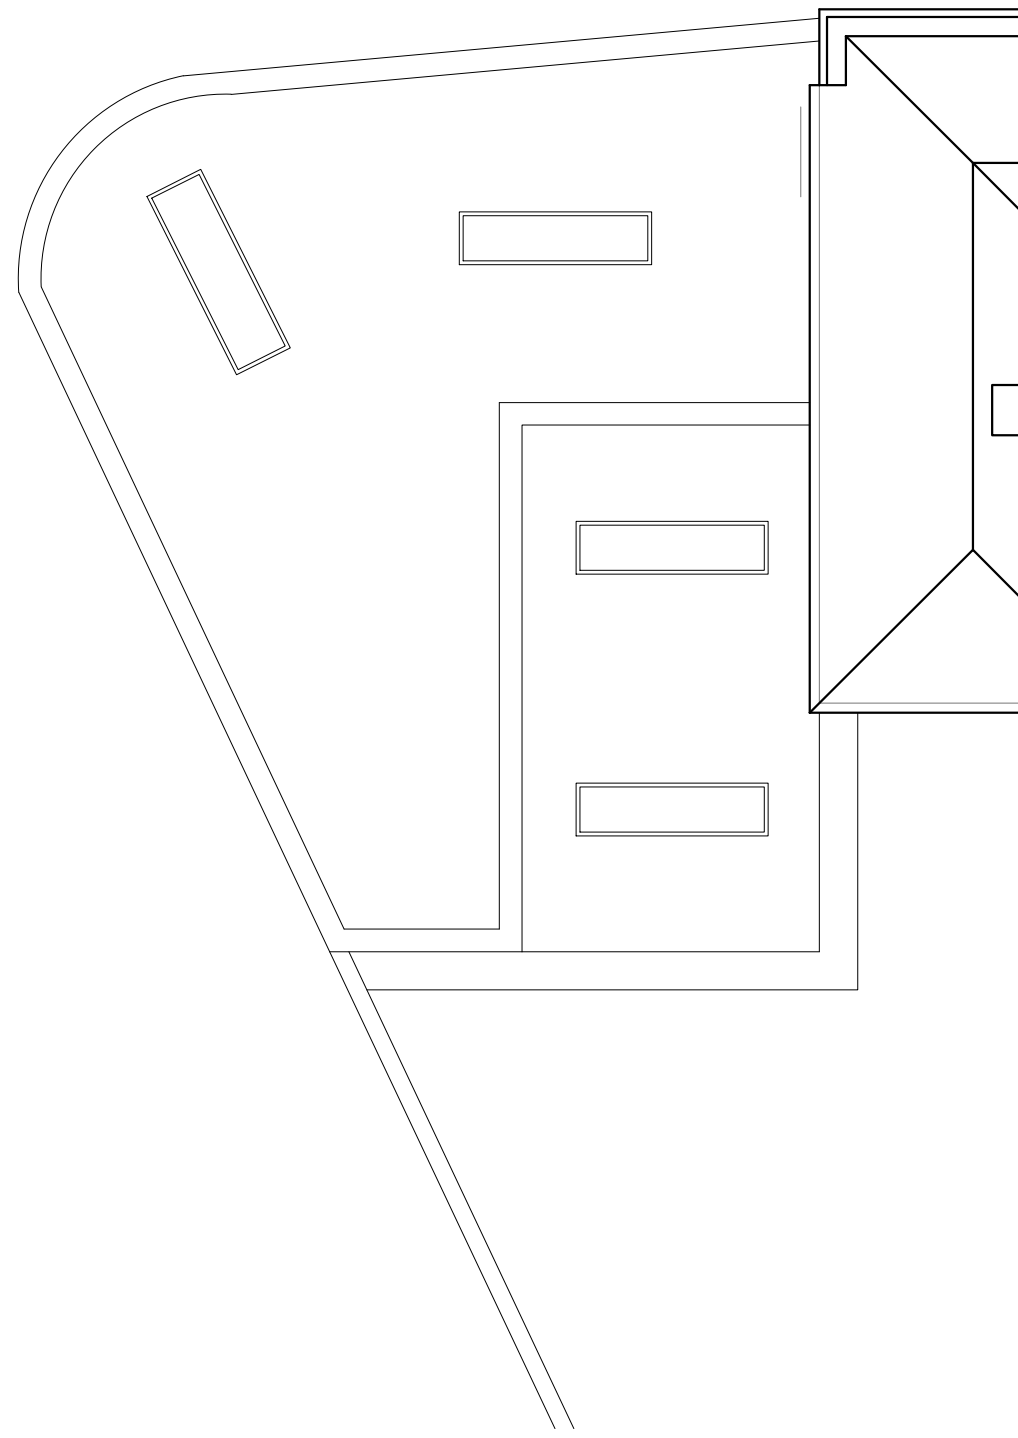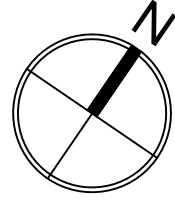 

EXISTING ROOF PLAN
1:100

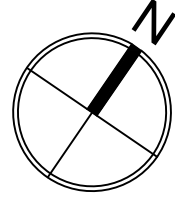 

GENERAL NOTES

Dimensions to be checked on site before commencing work. Any discrepancies shall be reported to the architect immediately.



Do not scale from these drawings except for planning purposes. Use figured dimensions only.

ACCOMPANYING DOCUMENTATION



All details shown on Helyer Davies Architects drawings are to be read in conjunction with the project specification and other consultants drawings and details.



SITE BLOCK PLAN
1:500

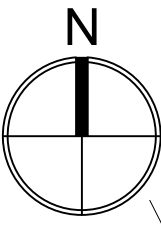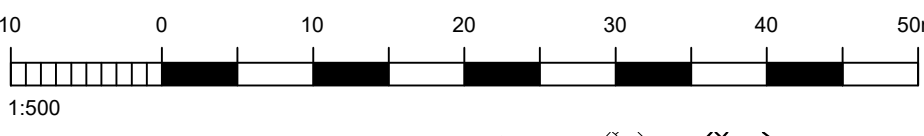

SITE LOCATION PLAN
1:1250

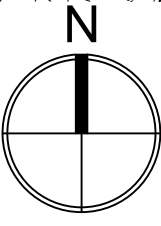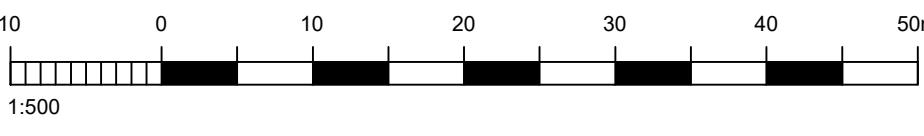

REV	DATE	AMENDMENT	DRAWN
*			

Helyer Davies Architects
www.hdachitects.co.uk
mail@hdarchitects.co.uk
01243 370 715
Unit 1 The Old Flour Mill . Queen St
Emsworth . PO10 7BT

PROJECT
Wharf House
Emsworth

DRAWING
Existing
:

SCALE
As noted @A1

DATE
Feb-24
DRAWN
THGD
DRAWING No.
19165 -01
REV
*