




SIDE

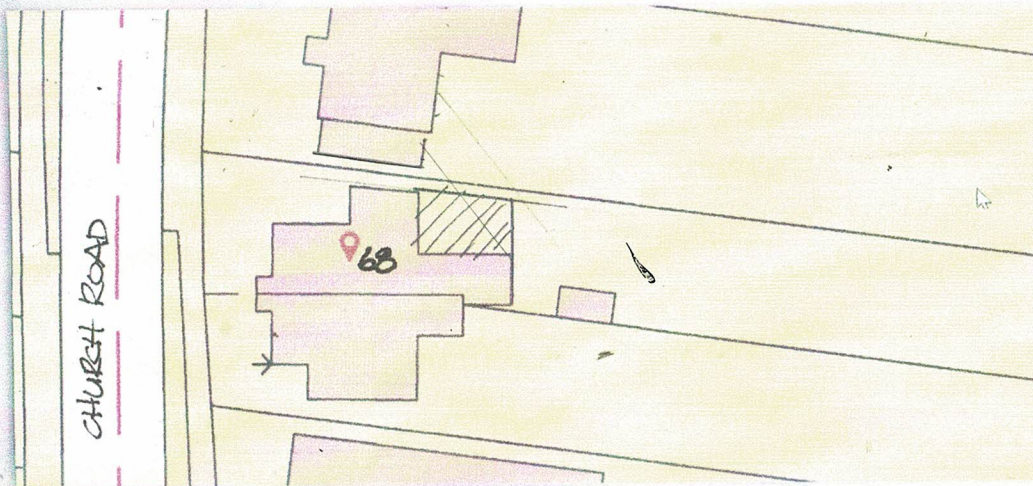

SITE PLAN
Scale 1:500

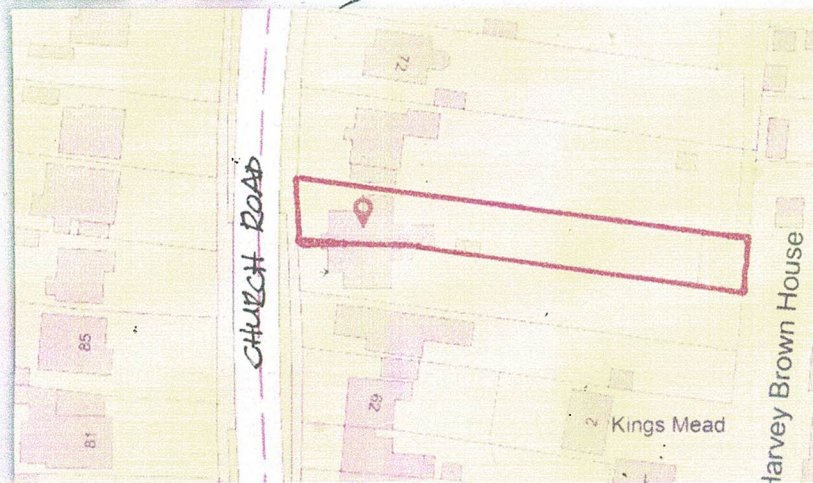

LOCATION PLAN
Scale 1:1250
OS LR 100016326

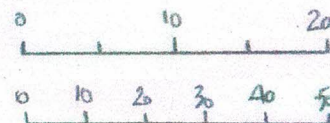

DEREK TREAGUS ASSOCIATES

ARCHITECTURAL SERVICES

Tel: 07956 624094

Email: derek.treagus@gmail.com

Project LOFT CONVERSION &
REAR EXTENSION AT
68 CHURCH ROAD,
HAYLING ISLAND, HAMPSHIRE

Client Mr & Mrs J Meenaghan

Subject Planning Drawing
Proposed Elevations & Location Plan

Date: May 2022 Scale: 1: 1250, 1:100

Rev: Drg. No. 22/243/05

- Copyright reserved.
- All dimensions are to be site confirmed and should not be scaled unless for Planning purposes.
- Verify all queries with the office.