






East Elevation

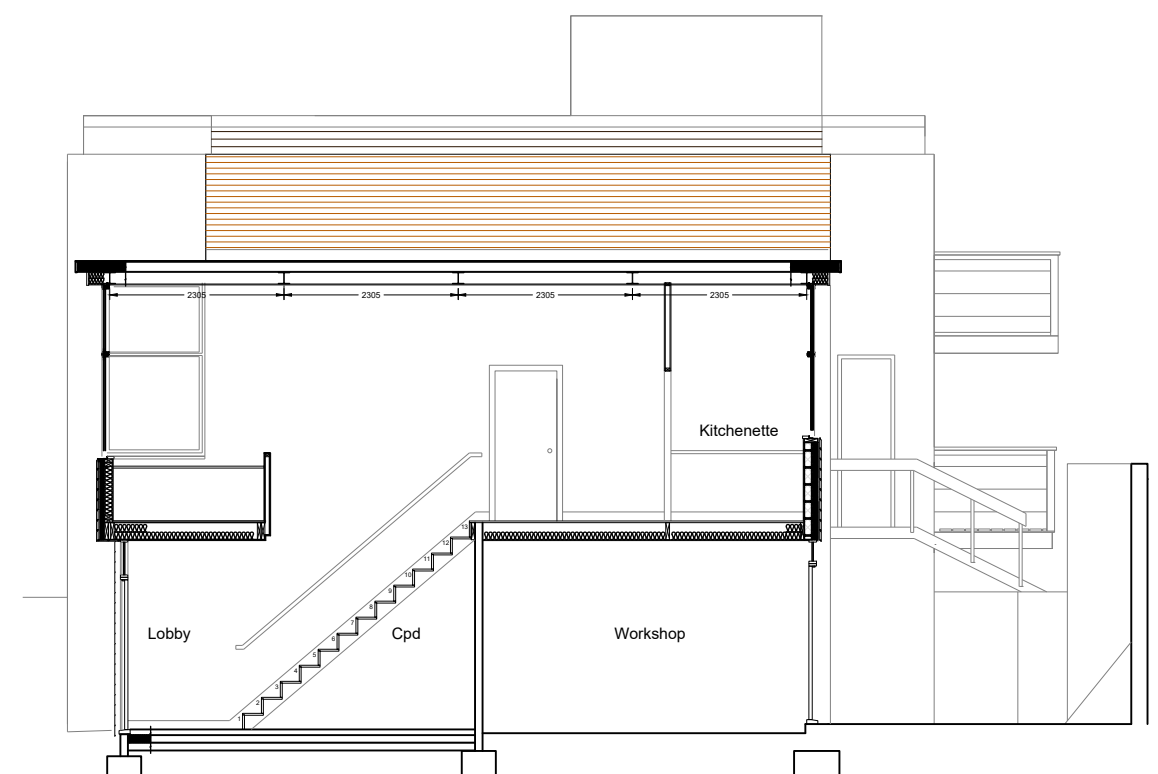

Sectional North Elevation

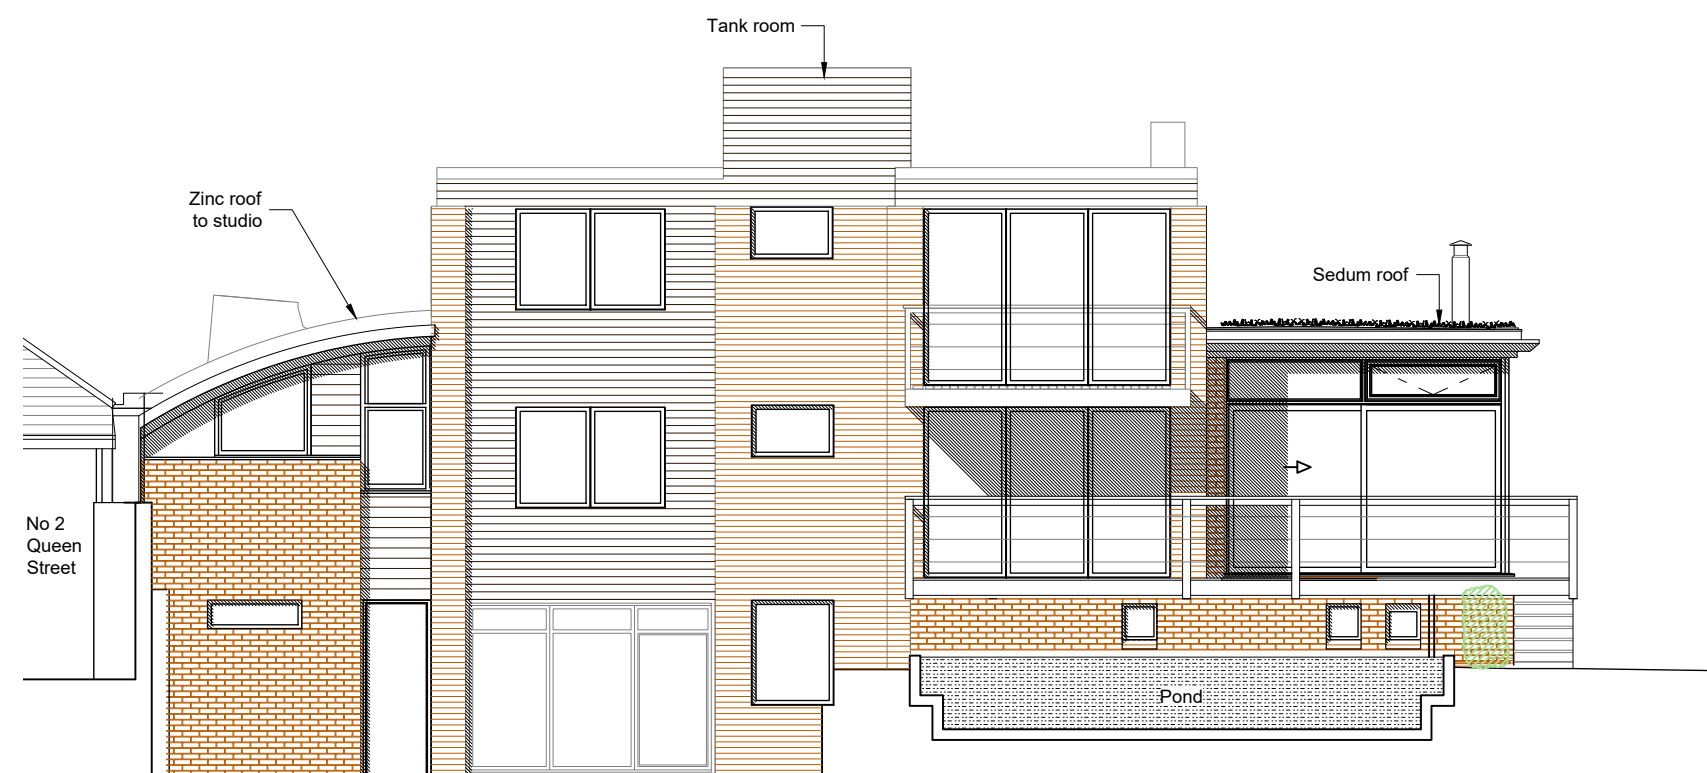

West Elevation

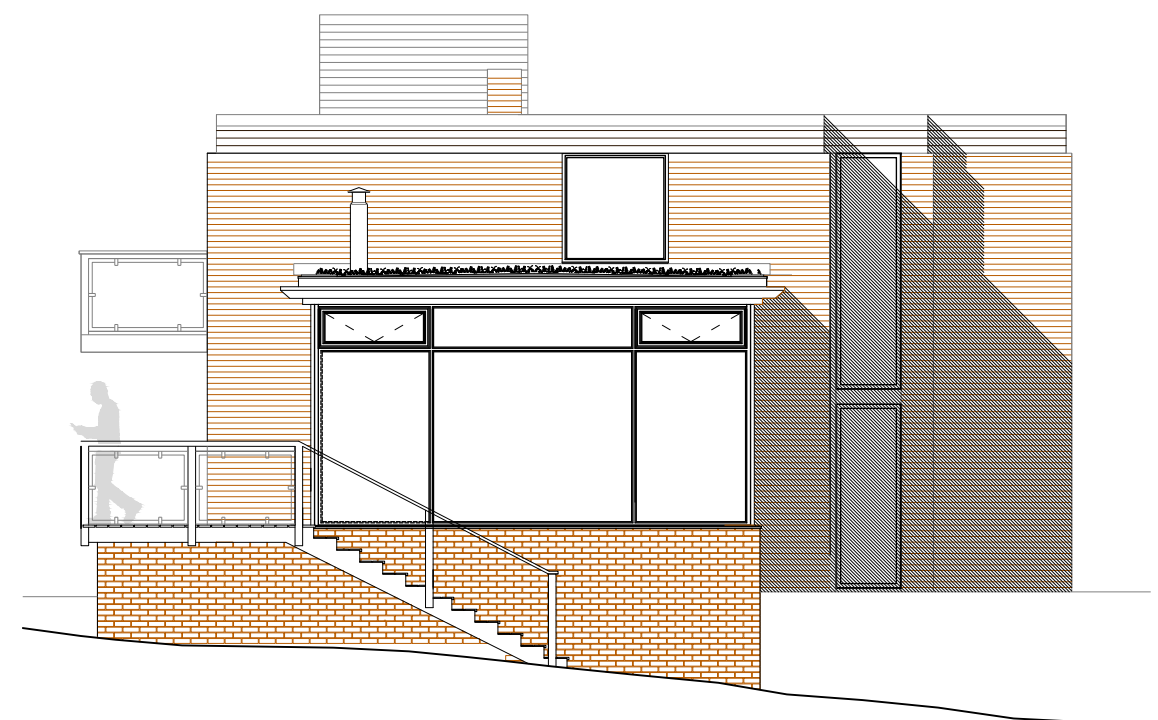

South Elevation

ISSUE: PLANNING

Client	Mr & Dr Garland	Scale	1:100	Drawn	JAG
Job Title	1 Dolphin Quay, Emsworth PO10 7BU	Date	19/06/24	Sheet Size	A3
Drawing Title	Elevations - existing	Drawing Number	2304/0200	Revision	P1



JIM GARLAND ARCHITECTS LTD
ONE DOLPHIN QUAY
EMSWORTH PO10 7BU
01243 370502
email: info@garland.org.uk