


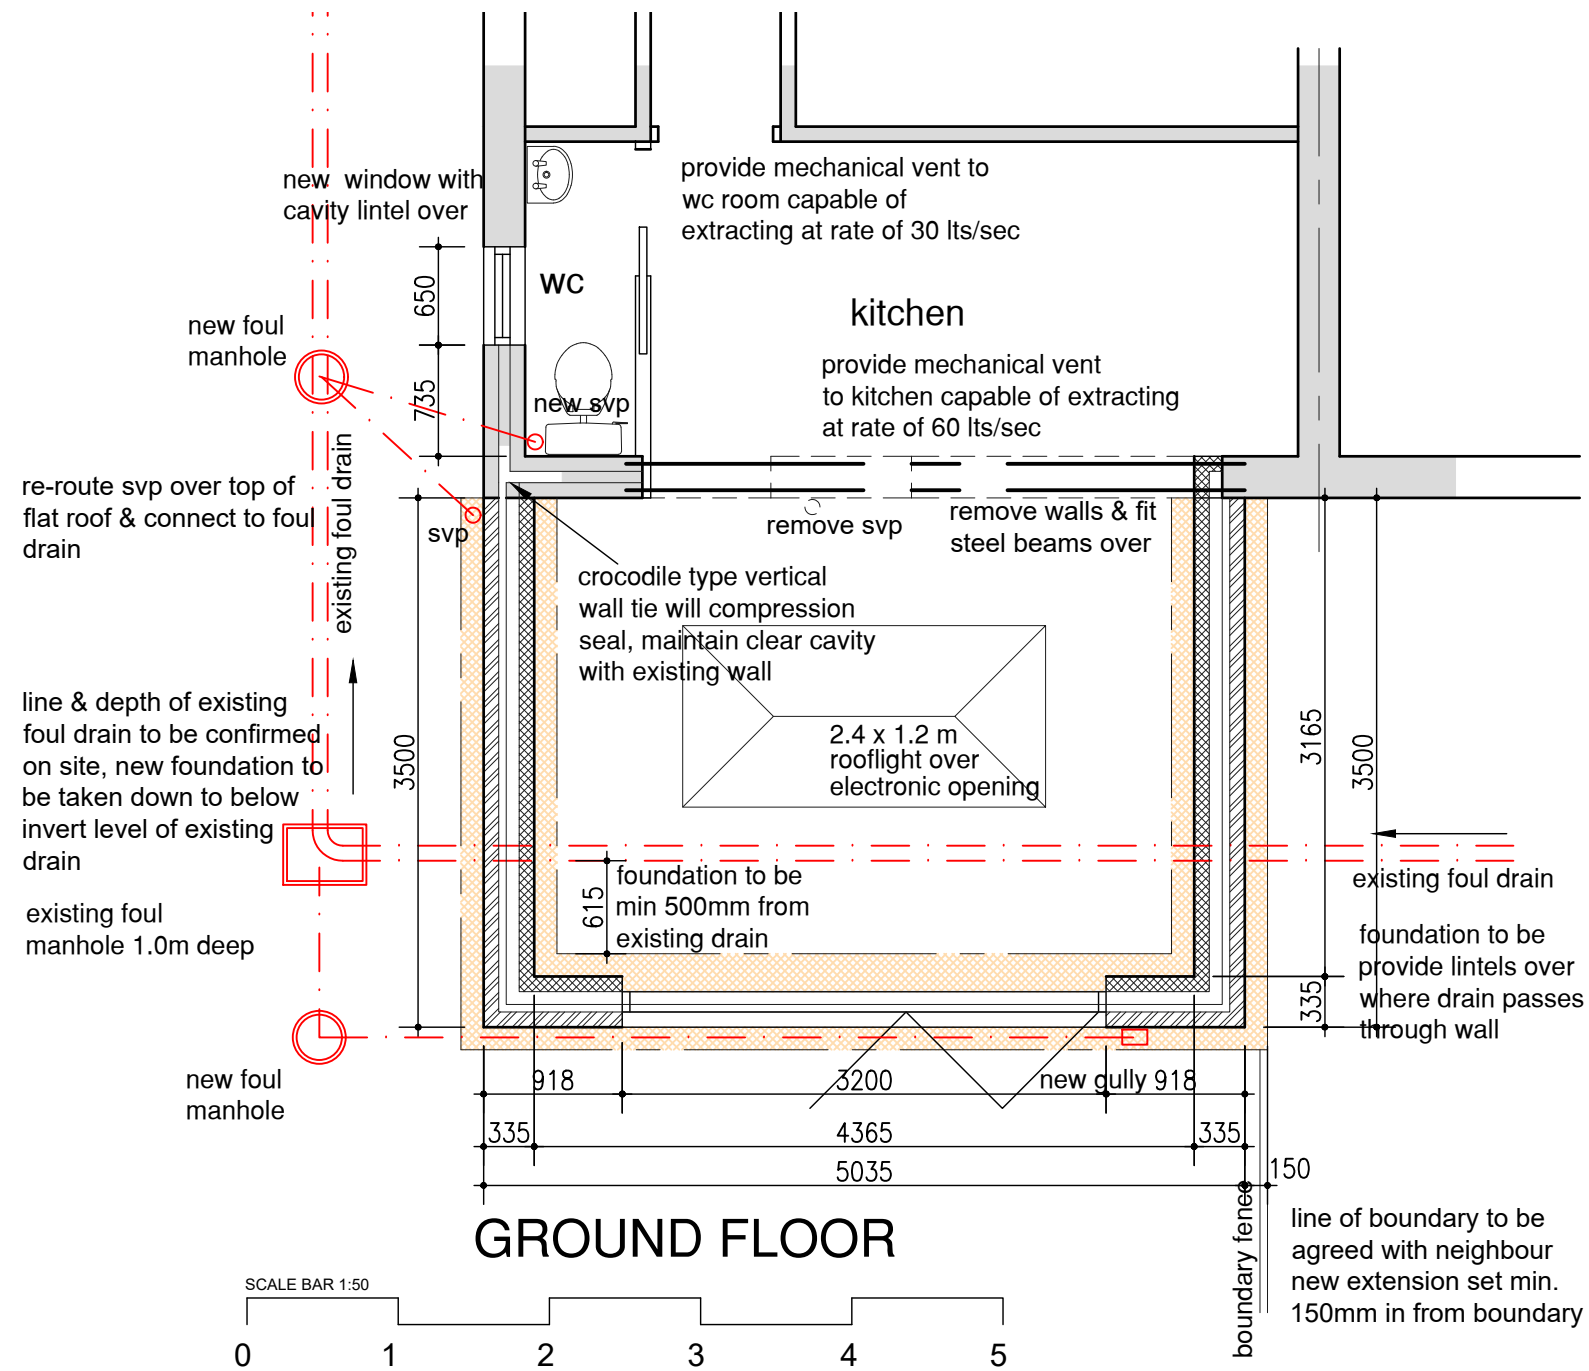

Revision		Date			
Wychwood Thompsons Lane Denmead Hampshire PO7 6NB T: 07941 573934 E: malcolm.w@m2architecture.com					
Client	Mr C Trevaskis				
Project	Proposed Alterations 42 Plaitford Grove, Havant				
Drawing Title Floor Plan					
Scale 1:50@A3		Drawn mw			
Date 13/03/24		Checked			
Project Number		2402			
Drawing No 502		Revision -			

This drawing is copyright of the architect & must not be reproduced without permission. Any discrepancies should be reported to the architect.