


NOTES:-
1. DO NOT SCALE THIS DRAWING.
2. REPORT ANY DISCREPANCIES IMMEDIATELY
3. THE CONTRACTOR IS TO CHECK ALL DIMENSIONAL ASPECTS PRIOR TO CONSTRUCTION AND ENSURE THAT ALL SETTING OUT IS CORRECT AND IN RELATION TO THE EXISTING BUILDING; CEILING HEIGHTS, FLOOR LEVELS AND RIDGE/ EAVES LEVELS ARE TO BE AS EXISTING UNLESS OTHERWISE STATED.
4. IT IS THE RESPONSIBILITY OF THE CONTRACTOR TO COMPLY WITH CURRENT BUILDING REGULATIONS, WHETHER OR NOT WHOLLY DEPICTED IN THIS DRAWING.
5. THIS DRAWING IS TO BE READ IN CONJUNCTION WITH ANY SPECIALIST STRUCTURAL OR GEOTECHNICAL SUPPORTING INFORMATION.
6. IF IN DOUBT, ASK.

THIS DRAWING IS THE COPYRIGHT OF THE ARCHITECTURAL CONSULTANT AND MUST NOT BE REPRODUCED WITHOUT WRITTEN CONSENT. THE CONTRACTOR IS RESPONSIBLE FOR TAKING AND CHECKING ALL DIMENSIONS ON SITE PRIOR TO COMMENCEMENT AND REPORTING BACK TO THE ARCHITECTURAL CONSULTANT ANY DISCREPANCIES. ALL MATERIALS SPECIFIED ON THIS DRAWING ARE TO BE USED IN STRICT ACCORDANCE WITH MANUFACTURERS WRITTEN INSTRUCTIONS AND CURRENT CODES OF PRACTICE.

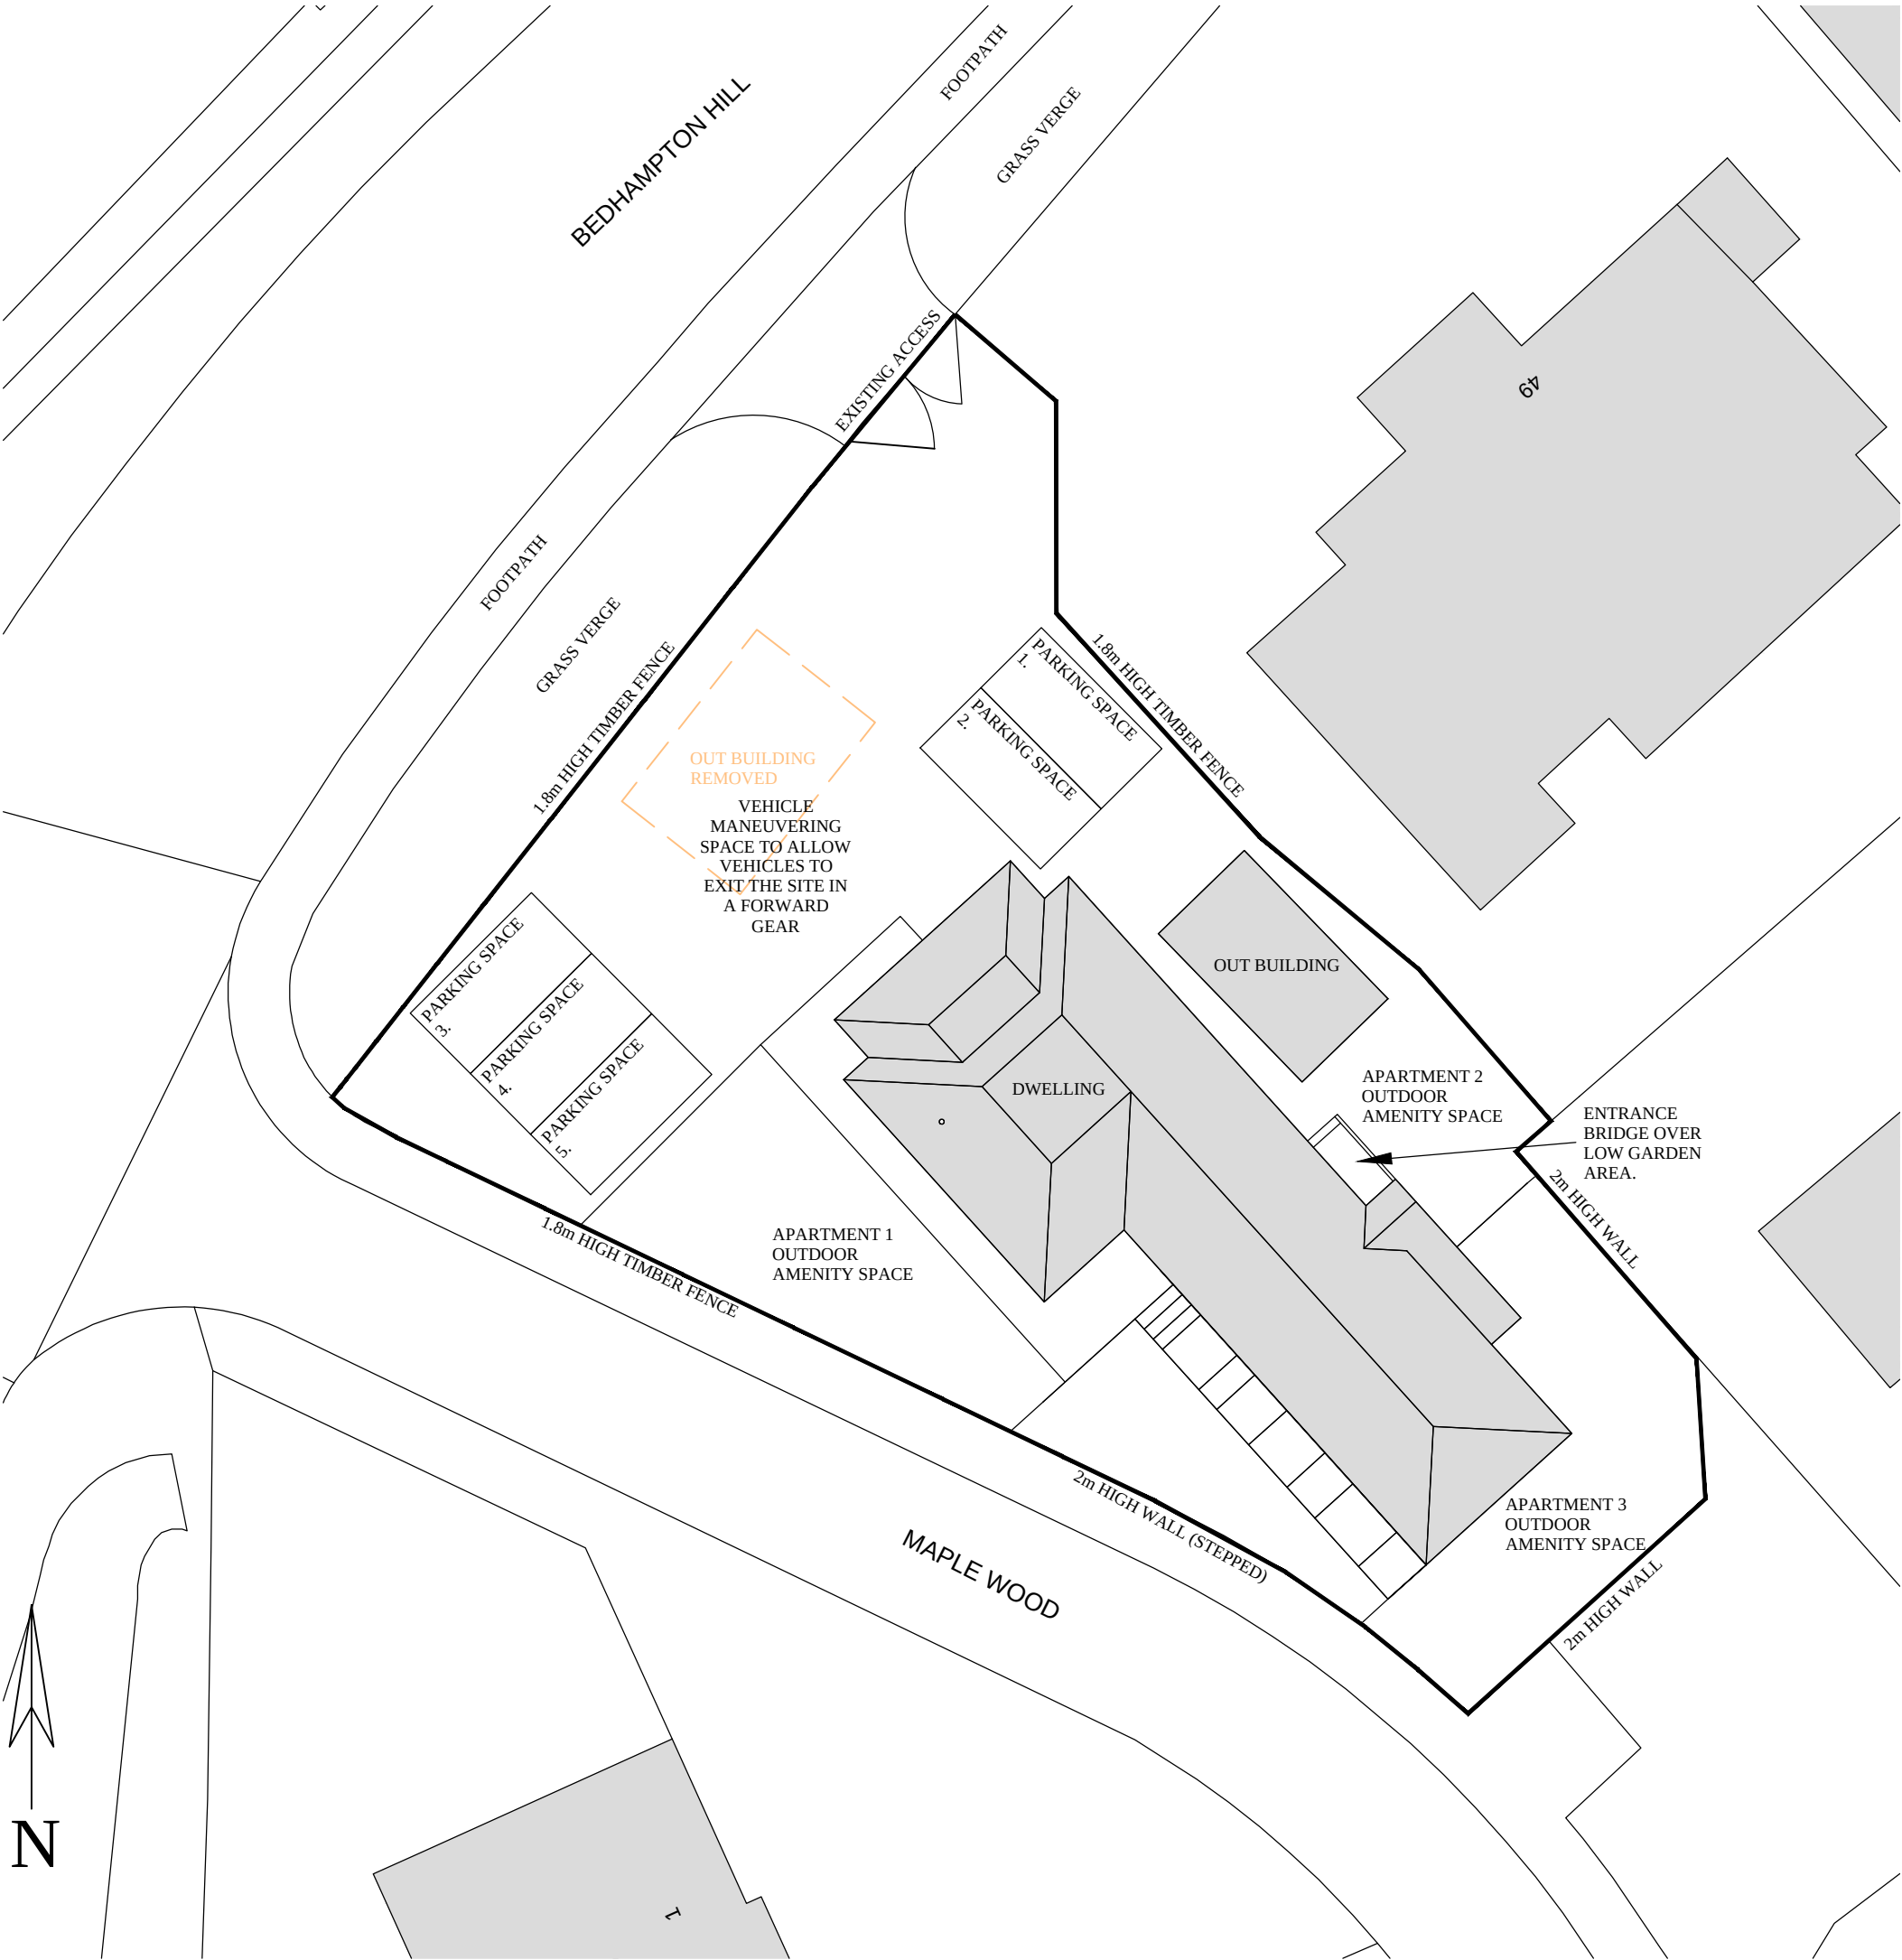

EXISTING SITE PLAN

PROJECT: Proposed conversion of existing dwelling into 3 self-contained apartments at:- 49B Bedhampton Hill, Havant	SCALE: 1:200 at A3	DATE: February 2024	DRAWING NUMBER: 811-24-09
● Grimsby 01472 494330 ● Beverley 01482 699250 e: info@davidhickinsonarchitecture.co.uk w: www.davidhickinsonarchitecture.co.uk ● Brigg 01652 248881 ● Doncaster 01302 247478 DAVIDHICKINSON ARCHITECTURE			