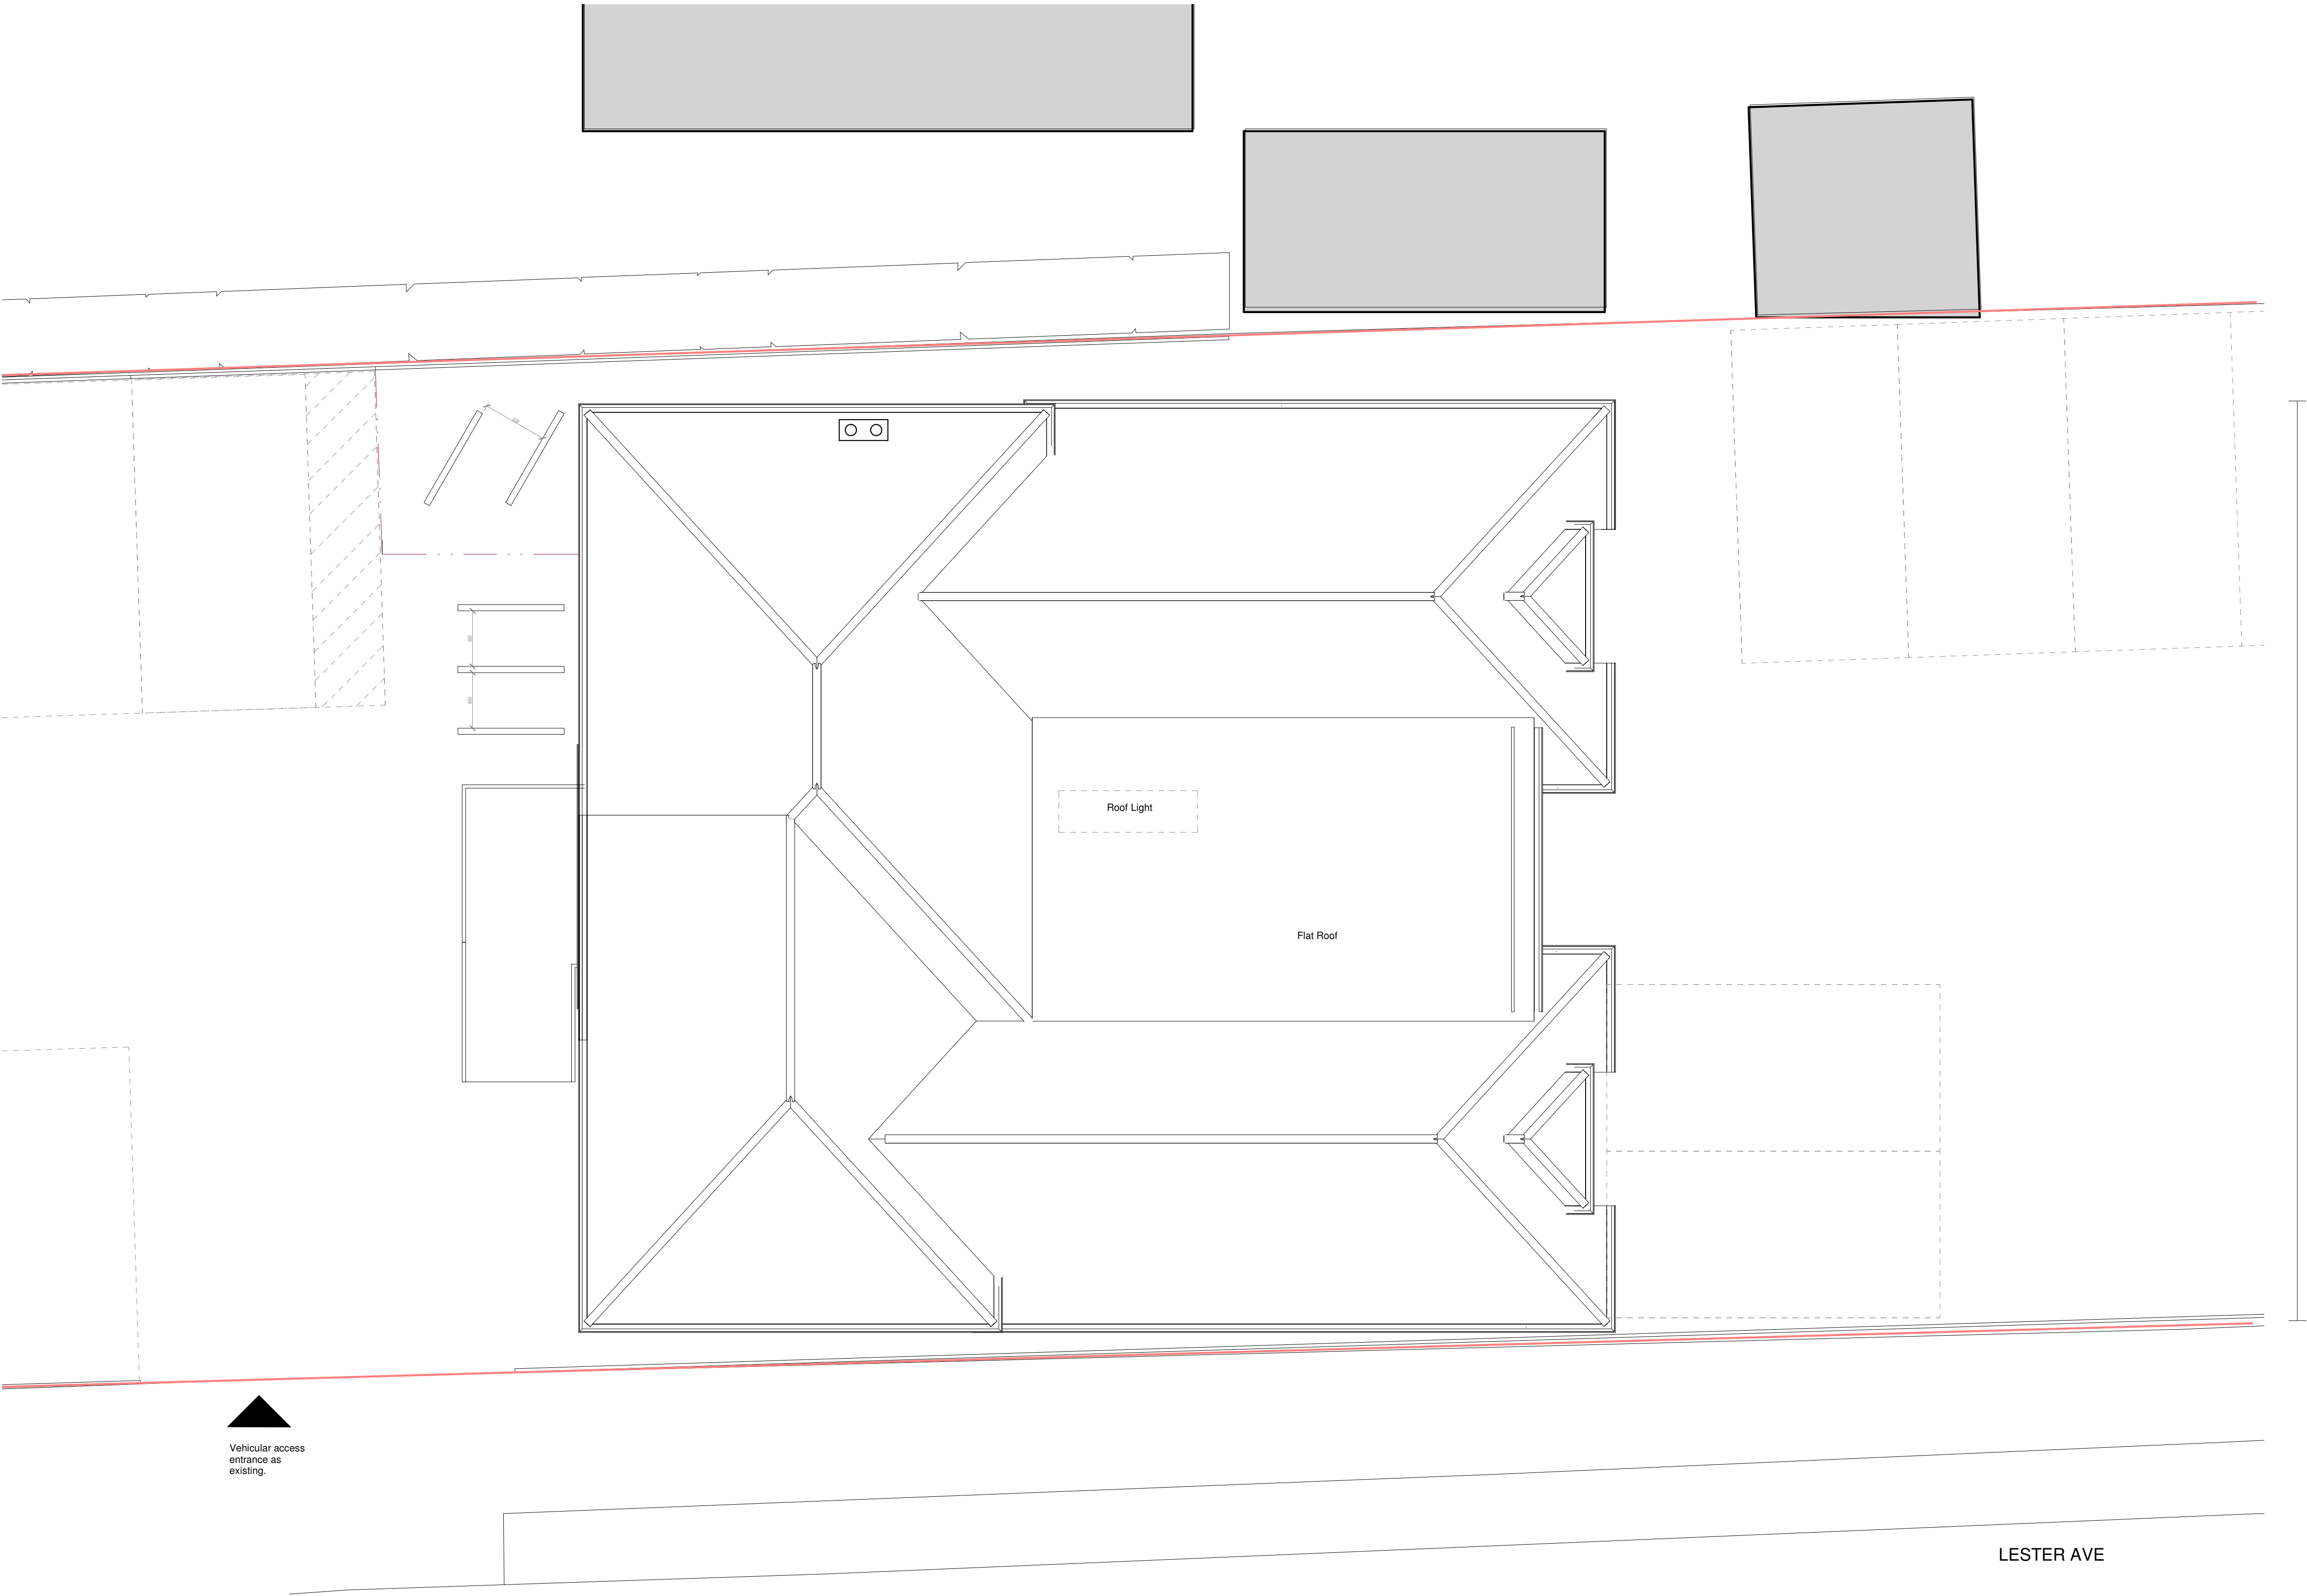


Extent of
Proposed
Works

NOTES:

OTHER THAN FOR THE PURPOSES OF PLANNING, DO NOT SCALE THESE DRAWINGS.
USE WRITTEN DIMENSIONS ONLY. ALL DIMENSIONS TO BE CHECKED ON SITE PRIOR TO COMMENCEMENT OF WORK.

THIS DRAWING IS THE COPYRIGHT OF SIMPSON HILDER ASSOCIATES LIMITED AND MAY NOT BE REPRODUCED, COPIED OR ALTERED IN ANY WAY WITHOUT WRITTEN AUTHORITY

ITEMS CLOUDED WITH A DASHED LINE ARE TO BE CONFIRMED, SUBJECT TO DETAIL DESIGN AND CAN BE EXPECTED TO CHANGE.

REVISION CLOUD

B	27/03/24	Staff Bike Hoops	ZR	
A	21/02/24	Parking and Landscaping adaptations	ZR	
Rev	Date	Description	By	Chkd

Drawing Status

PLANNING

Client

Principal contractor

Design Consultant

67A HIGH STREET
LYNDHURST
HAMPSHIRE
SO43 7BE
T: 023 80 283798
F: 023 80 263688
E: sha@simpsonhilder.co.uk

Project Title

**PARKWAY DENTAL CARE,
100 BEDHAMPTON ROAD,
HAVANT, PO9 3EZ**

Drawing Title

PROPOSED ROOF PLAN

Scale (@ A1 SIZE)
1:50

Drawn
ZR

Date
11/16/23

Checked
MR

Size:
A1

Date
11/16/23

Revision:
B

Drawing No.

9967-110

2 - Proposed Roof Plan
1:50

