


22 SEAVIEW ROAD

REAR ELEVATION

HAVANT BOROUGH COUNCIL

07 DEC 2022

RECEIVED

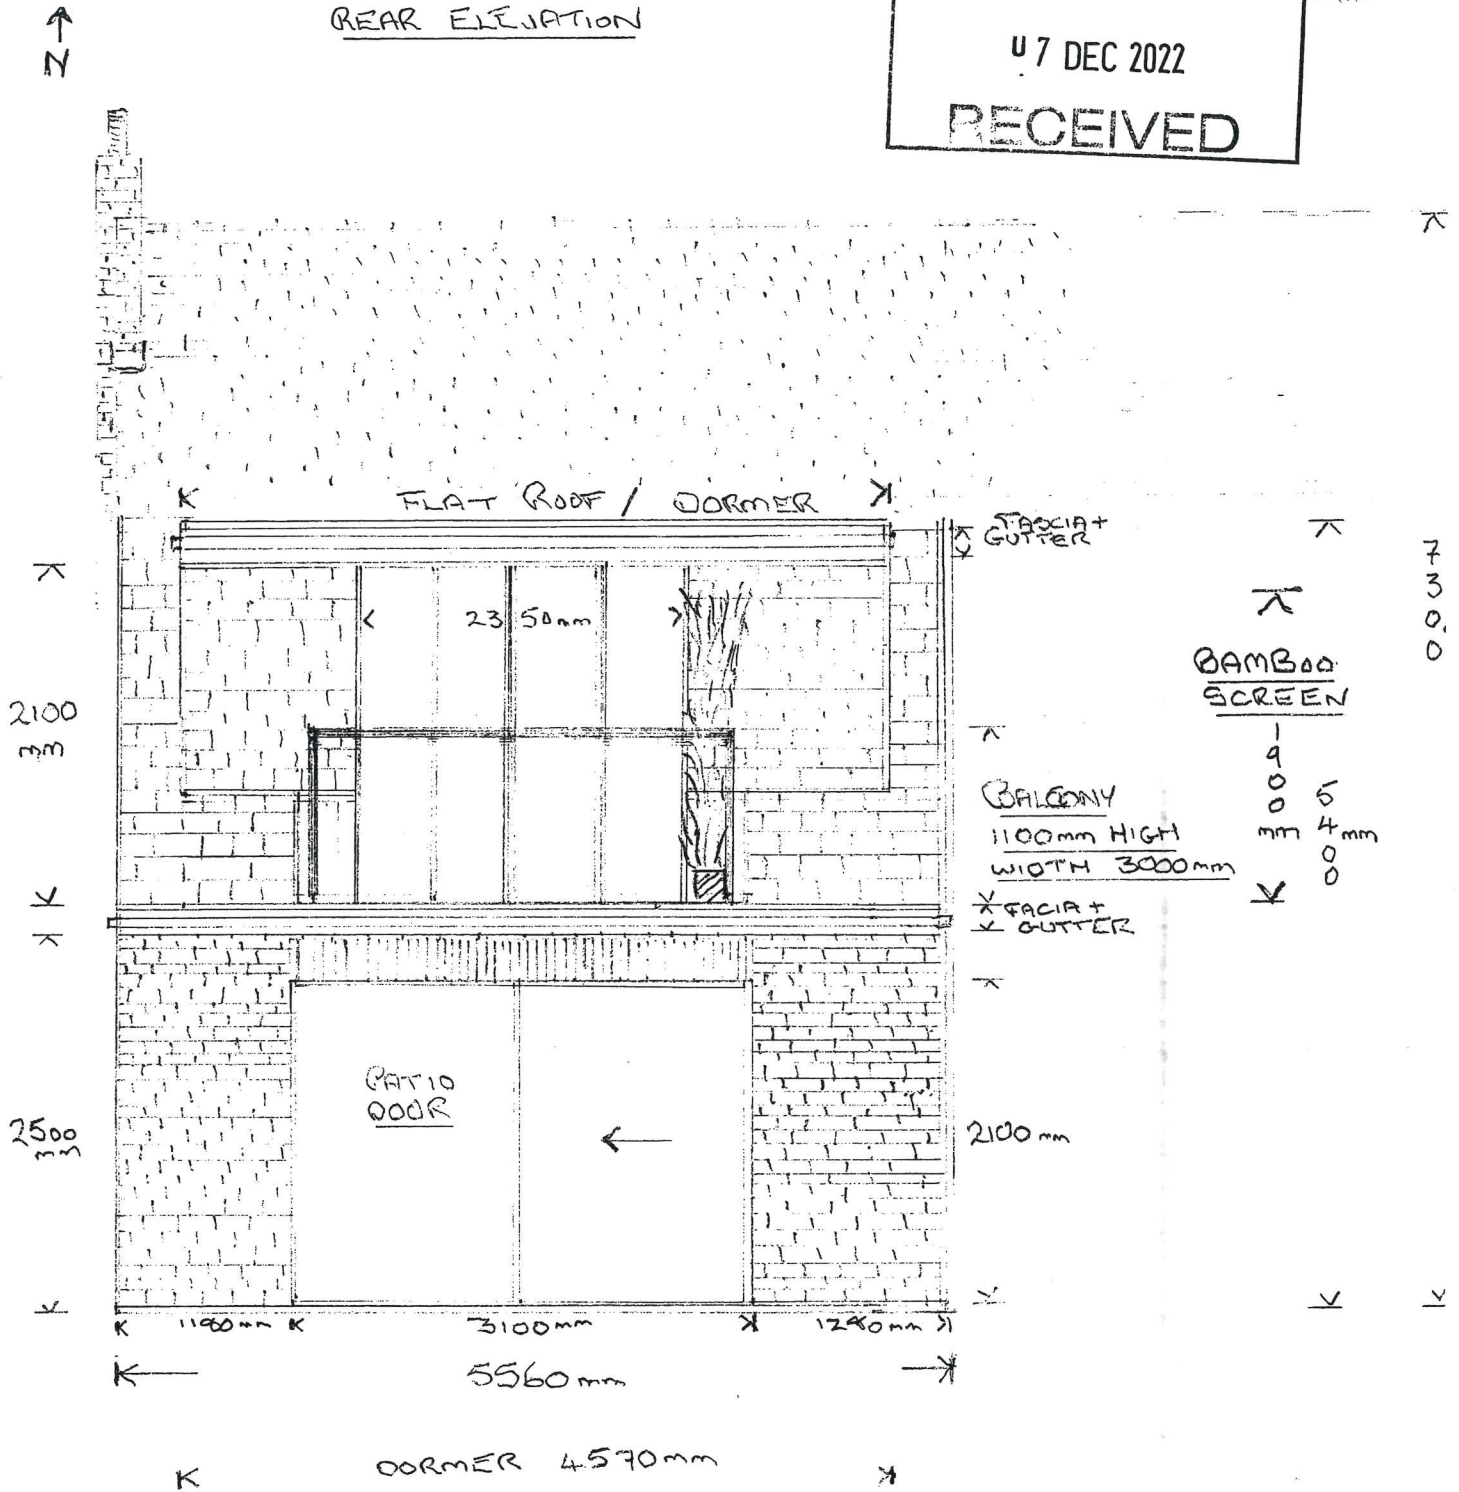

SCALE 1:50