



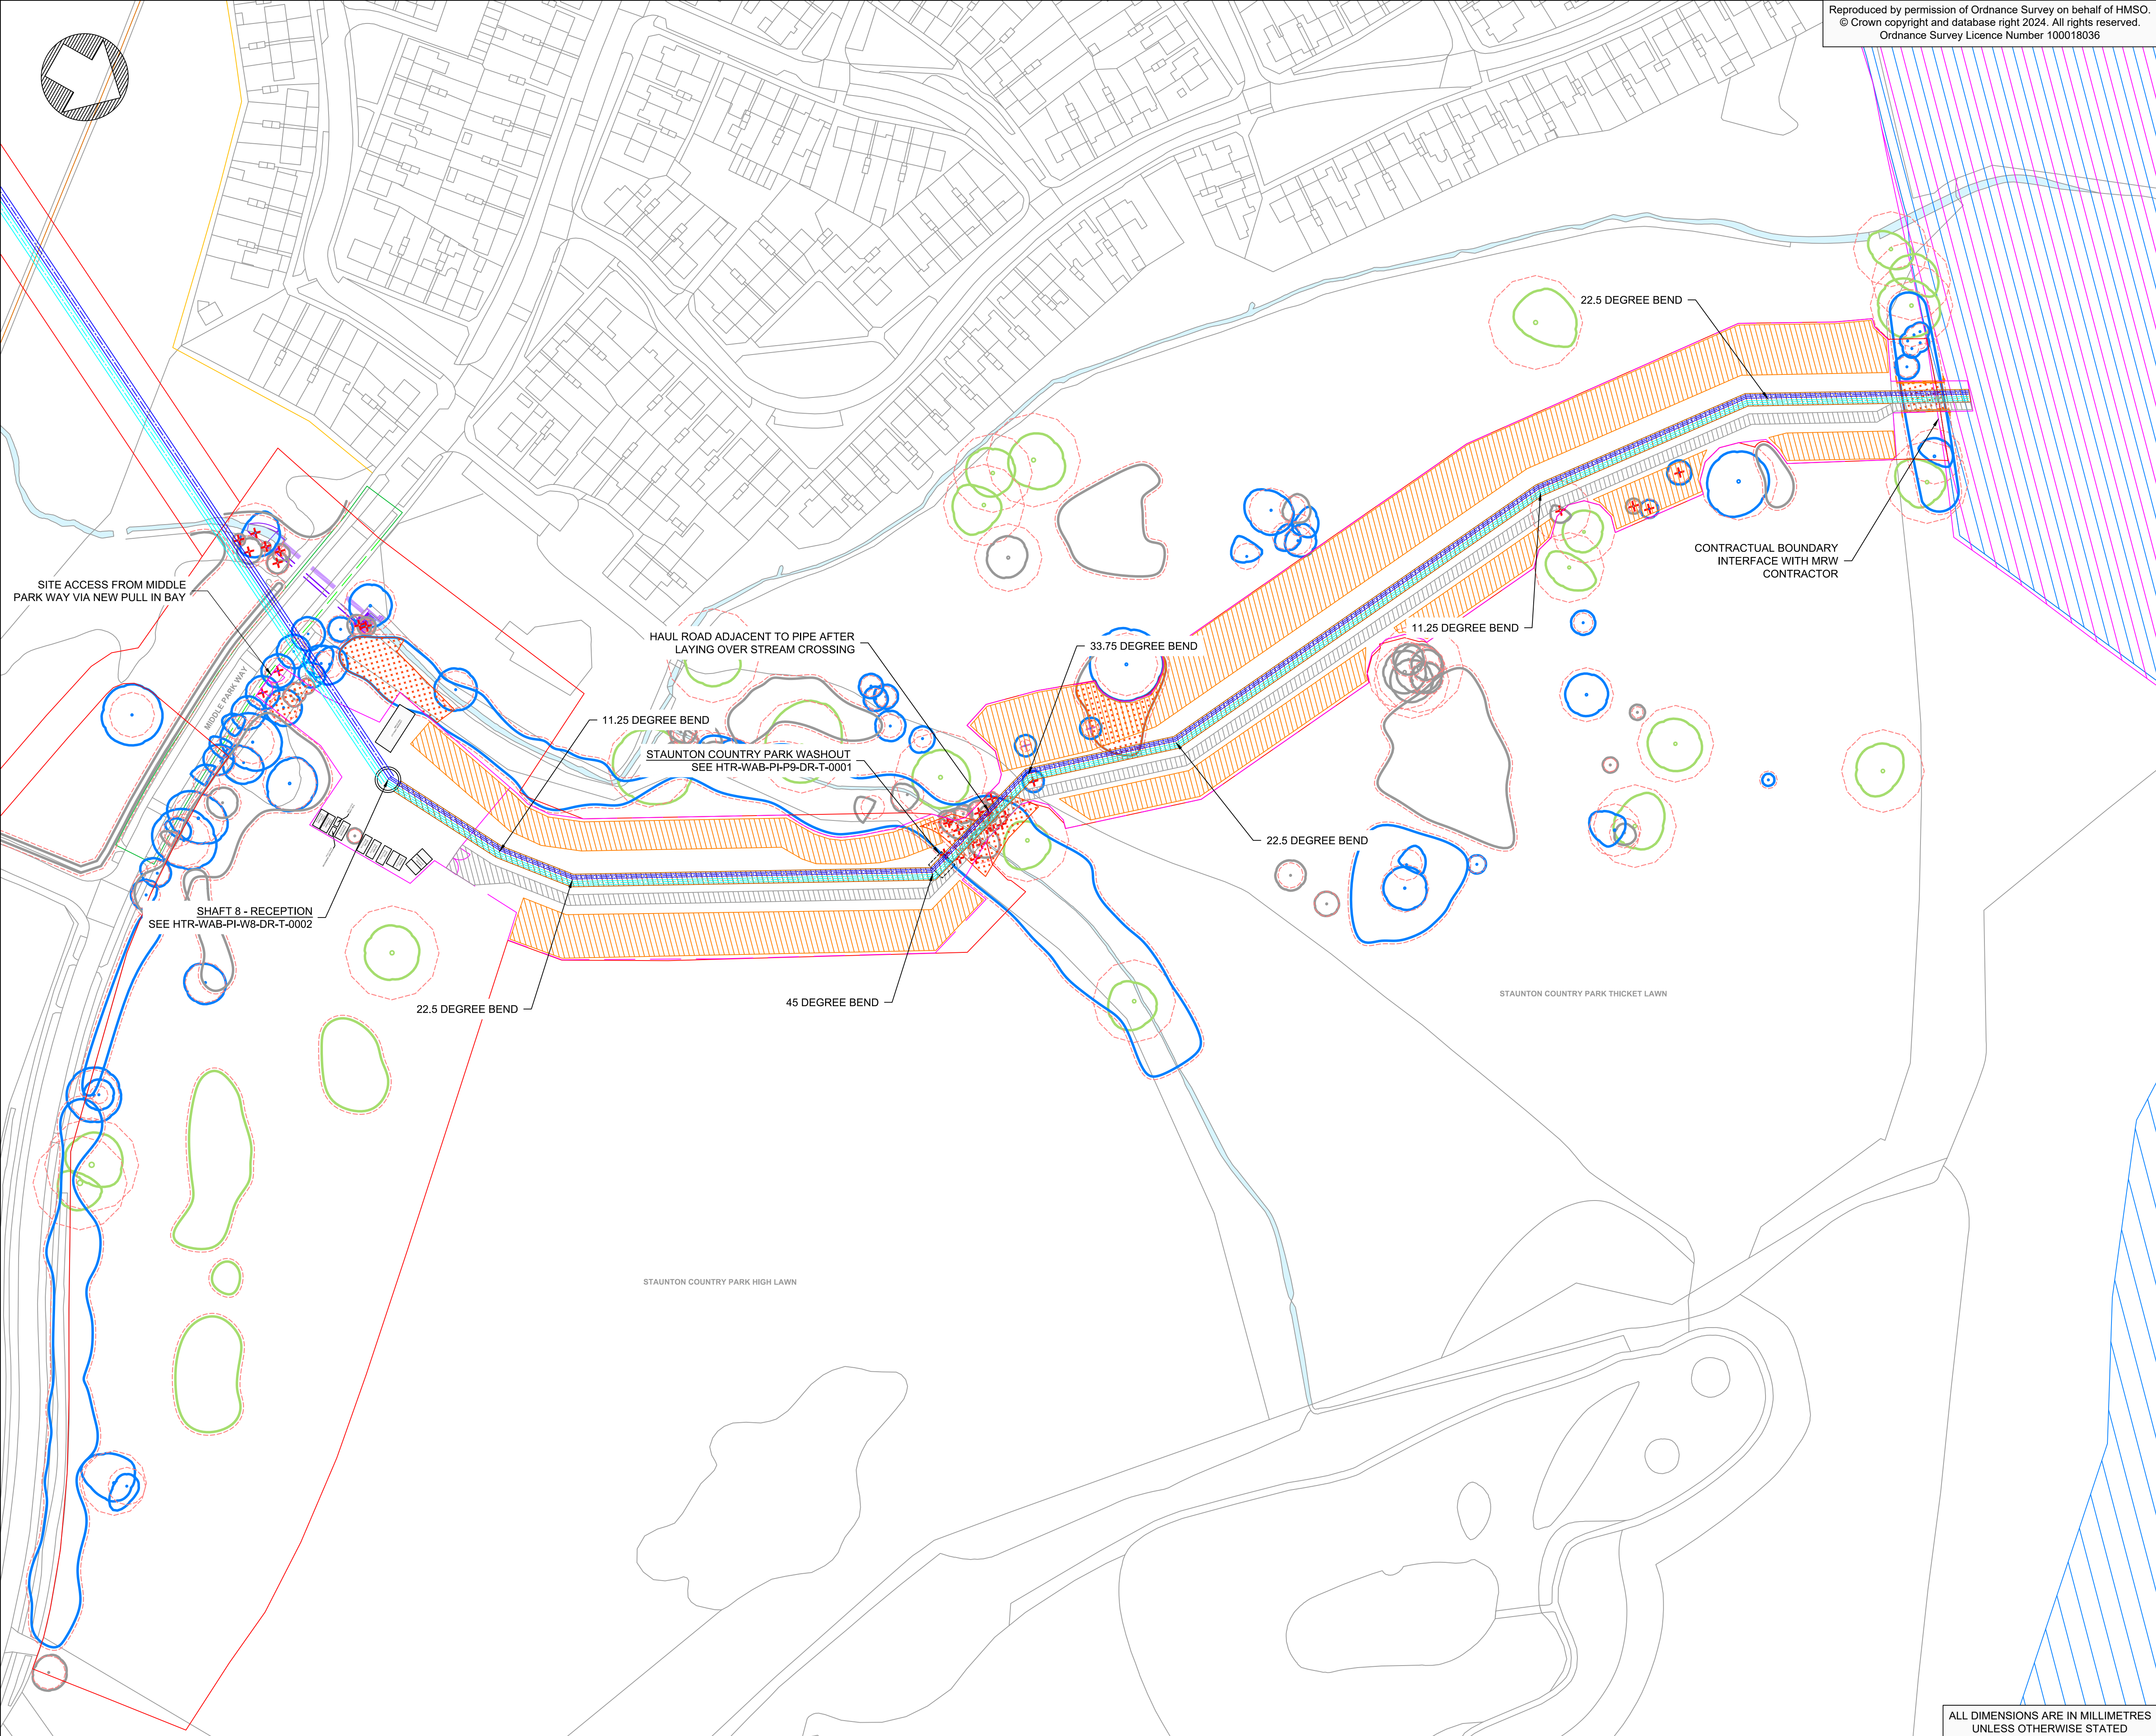


Reproduced by permission of Ordnance Survey on behalf of HMSO.
© Crown copyright and database right 2024. All rights reserved.
Ordnance Survey Licence Number 100018036

Notes:

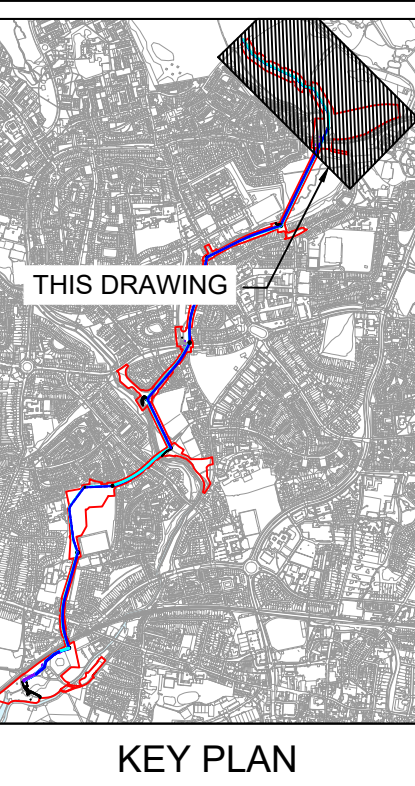

Notes:

- FILL PIPELINE
- RETURN PIPELINE
- CONSTRUCTION SITE HOARDING
- TEMPORARY HERAS FENCING
- OPEN CUT TRENCH AREA
- HAUL ROAD
- TURF LAYDOWN AREA
- APPROVED RESERVOIR APPLICATION BOUNDARY
- PORTSMOUTH WATER LAND OWNERSHIP
- REDLINE BOUNDARY
- PUBLIC RIGHT OF WAY
- PUBLIC RIGHT OF WAY CLOSURE
- PROPOSED PUBLIC RIGHT OF WAY DIVERSION
- FOOTPATH CLOSURE
- PROPOSED FOOTPATH DIVERSION
- CULVERT UPGRADE WORKS
- CATEGORY A TREE
- CATEGORY B TREE
- CATEGORY U TREE
- CATEGORY C TREE
- ROOT PROTECTION AREA
- TREE TO BE TRANSPLANTED
- TREE REMOVAL TO FACILITATE WORKS
- TREE GROUP/HEDGE REMOVAL TO FACILITATE WORKS

 

P04	JT	BP	BC	PLANNING VERSION	03/05/24
P03	JT	BP	BC	FILL PIPELINE UPSIZING	08/02/24
P02	JT	BP	BC	DUAL PIPELINE OPTION	14/09/23
Rev	Drn	By	Ckd	App	Date
	By	By	By	By	



Drawing Suitability: APPROVED FOR DETAILED DESIGN Status: A4
Contractors Drawing Number: HTR-WAB-PI-P9-DR-T-0002

Telephone: Havant (023) 9249 9888
Fax: Havant (023) 9245 3632
Website: www.portsmouthwater.co.uk
Registered Office: PO Box 8 West Street
Havant Hampshire PO9 1LG
REGISTERED IN ENGLAND No. 2536455



Date: 03/05/2024 Scale: 1:500 Sheet: 01 of 01 Sheet Size: A1

Project Title: HAVANT THICKET RESERVOIR

Drawing Title: BEDHAMPTON TO HTR PIPELINE
SECTION P9
OPEN CUT SITE PLAN

ALL DIMENSIONS ARE IN MILLIMETRES
UNLESS OTHERWISE STATED
Portsmouth Water Drawing Number: Rev: P04