




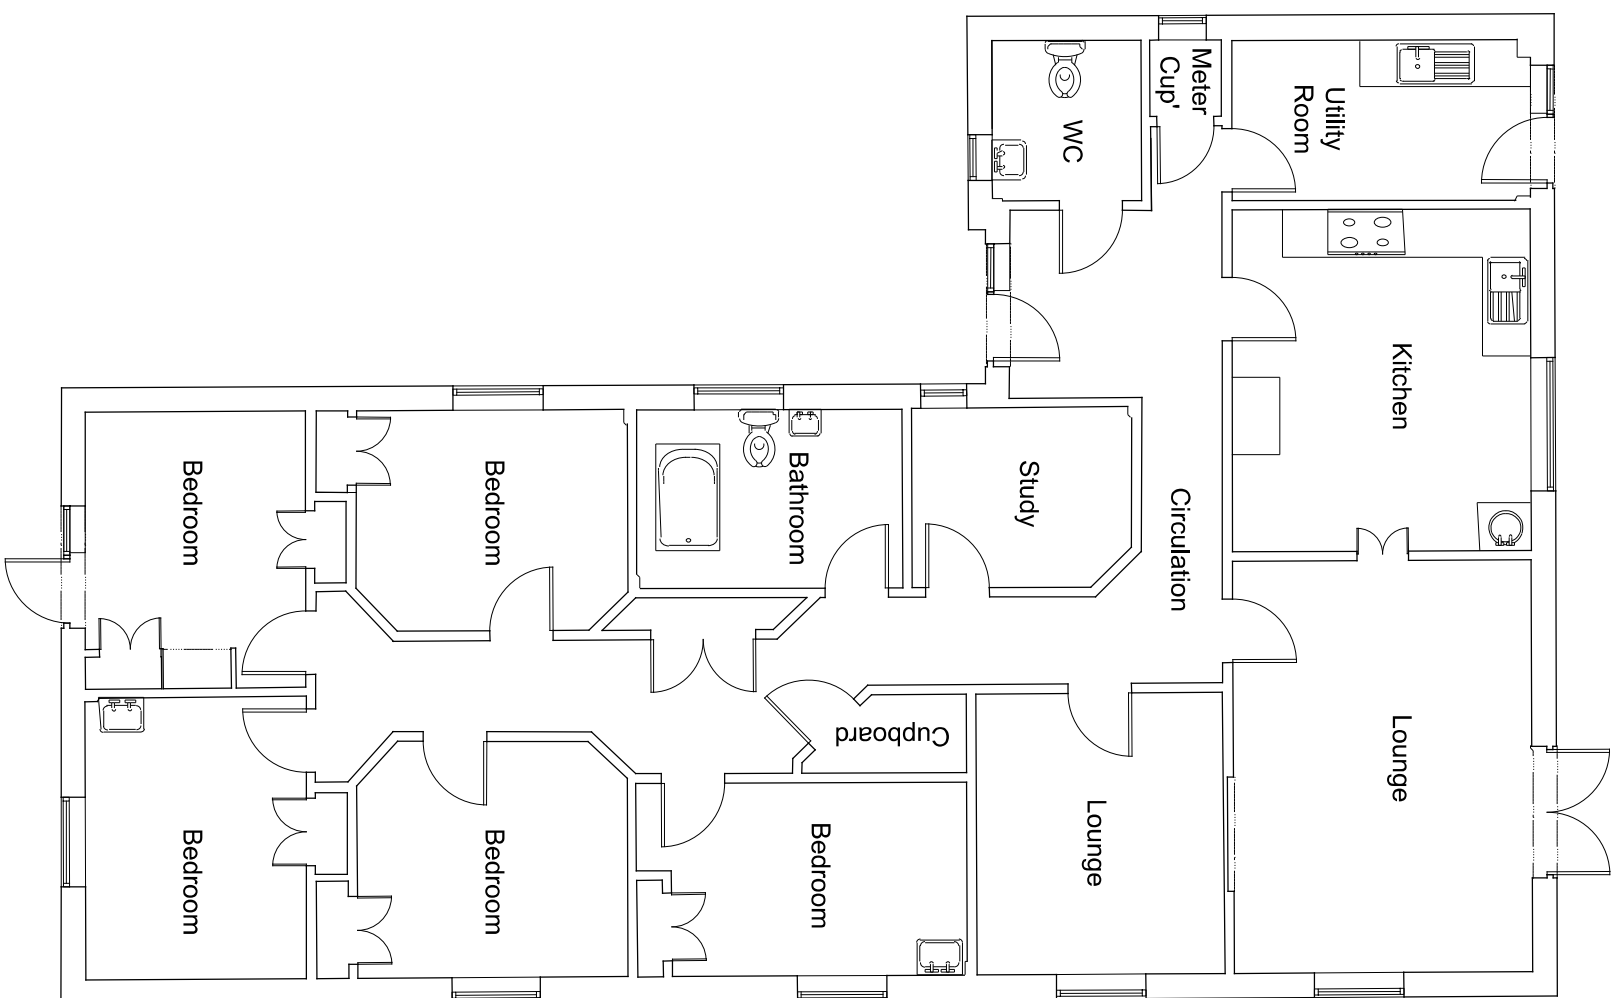

4 Seafarers Walk

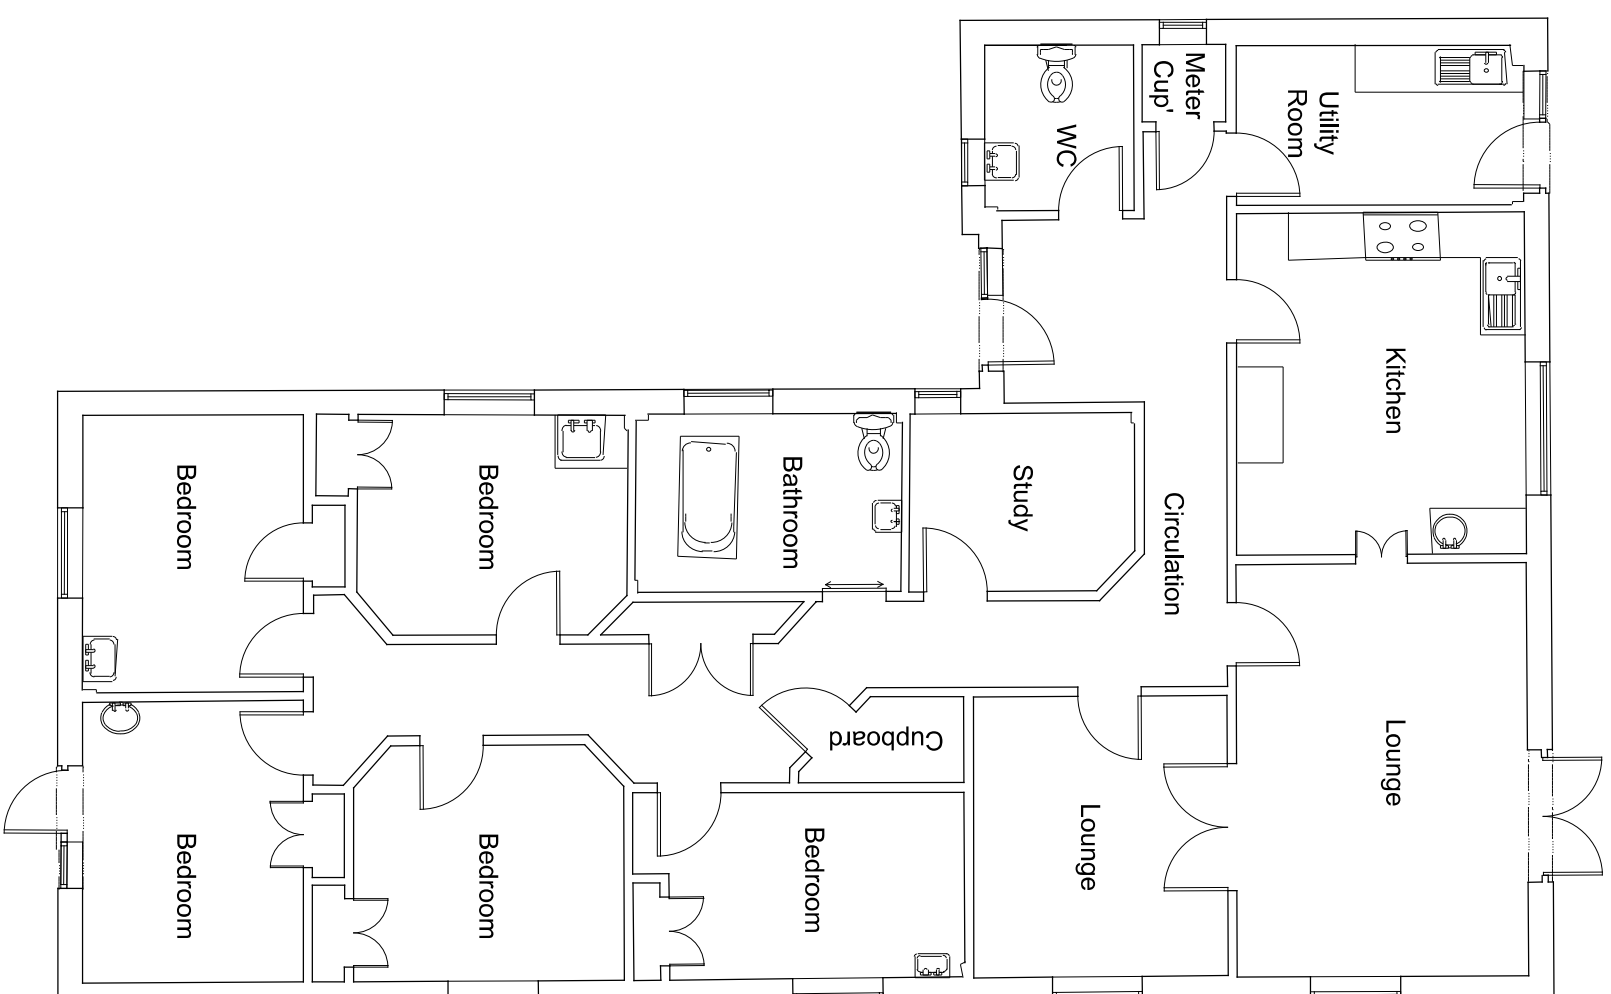

2 Seafarers Walk

 

		www.kms-surveying.com		CLIENT:	
		PROJECT: 2 & 4 Sealears Walk Hayling Island PO11 9TA		TITLE: Existing floor plan	
SCALE: ORIGINAL DIMENSIONS DRAWN: as noted 1/2" = 1'-0"		CHECKED: NOTIONBEE		DATE:	
PROJECT NO. KMSNE		DATE: 24/02/2024		DATE:	
DISCIPLINE: TYPE: CODE:		DATE:		DATE:	
BS2728 / - / 035 201 / 0		DATE:		DATE:	