



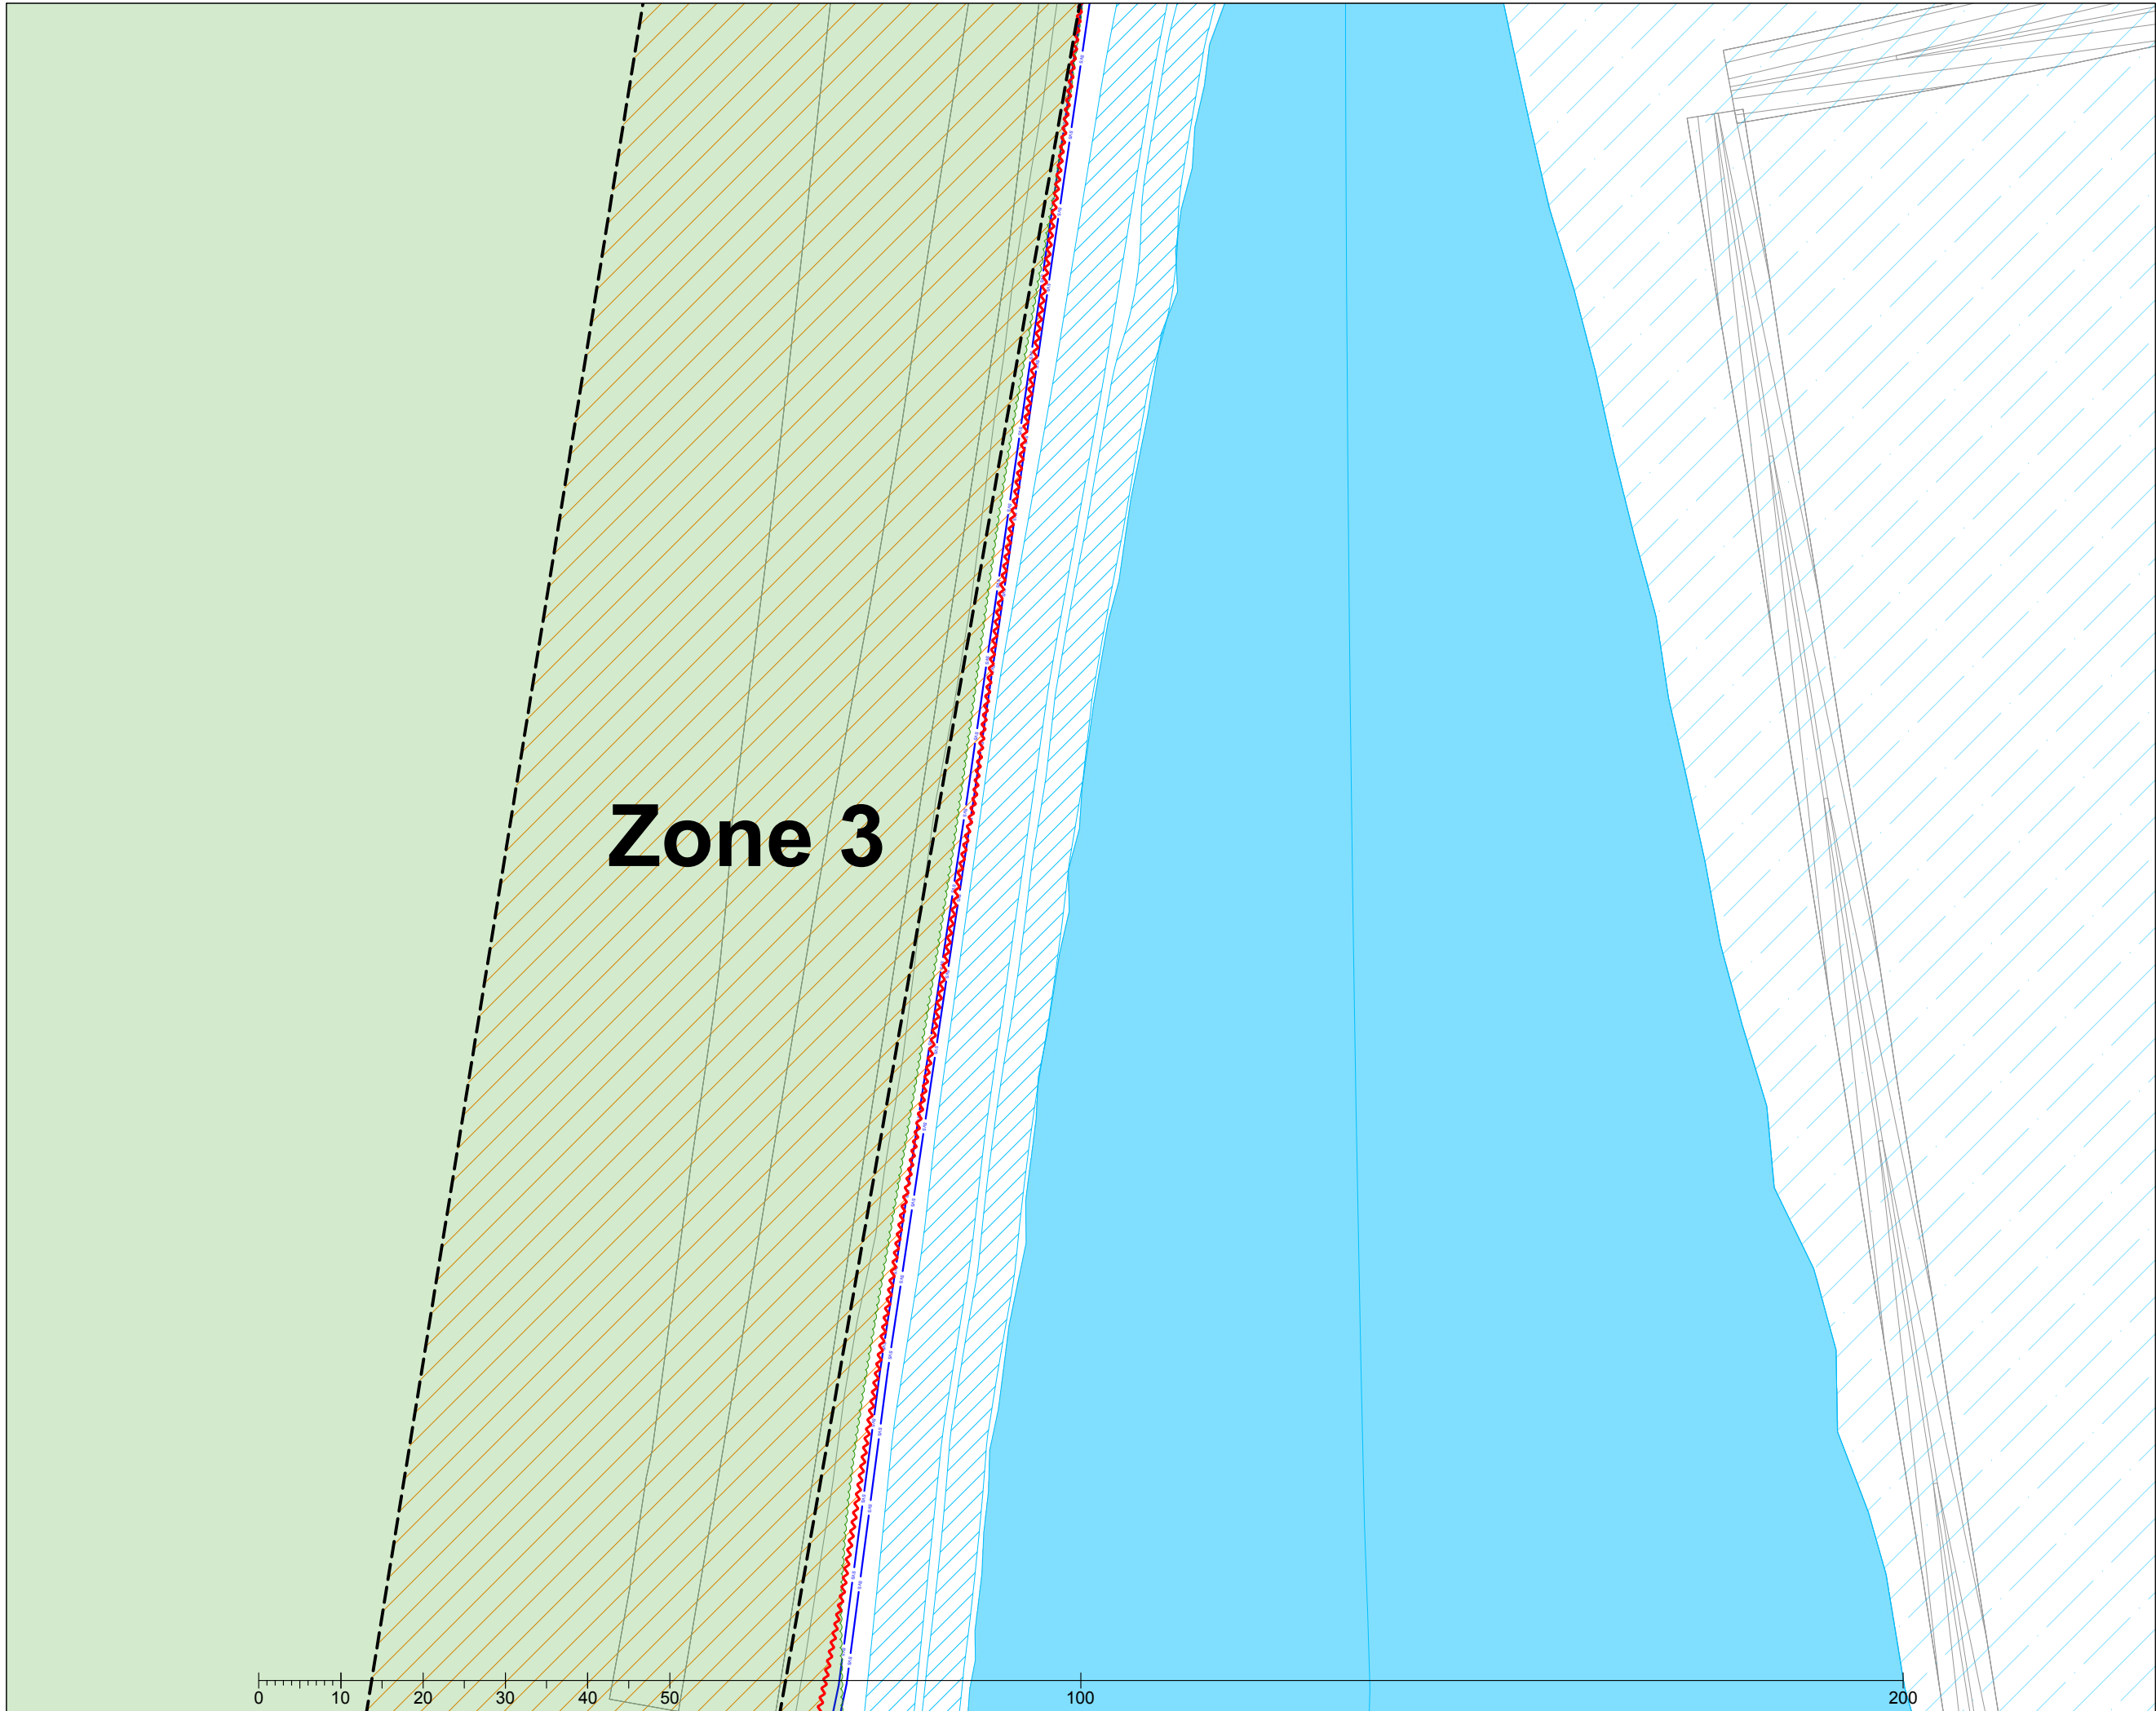

Zone 3

Key

- Indicative collective crown spreads
- Root protection area
- Proposed embankments
- Future flooded extent of reservoir
- Proposed tracks, roads and paths
- Proposed swales
- Indicative line of proposed underground services
- Phase 5 bi-directional pipeline
- Existing secure Heras site fencing
- Sections of secure Heras to remove for construction
- New braced Heras fencing (see AGS101)
- Construction exclusion zone

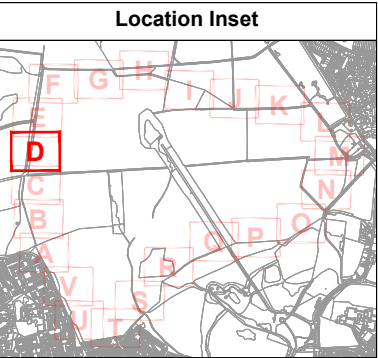


Drawing Title:
Tree Protection Plan - Inset D

Location:
**Havant Thicket
Hampshire**

Date:	Project Reference:	Revision:
02.02.2024	TH/B352/1023	1.4


Scale:	Paper Size:	Drawn By:
1:750	A3	TH

Advanced Arboriculture
Venmore Barn
Woodbury
Devon EX5 1LD
t: 01395 239002
e: info@advancedarb.com
w: www.advancedarb.com

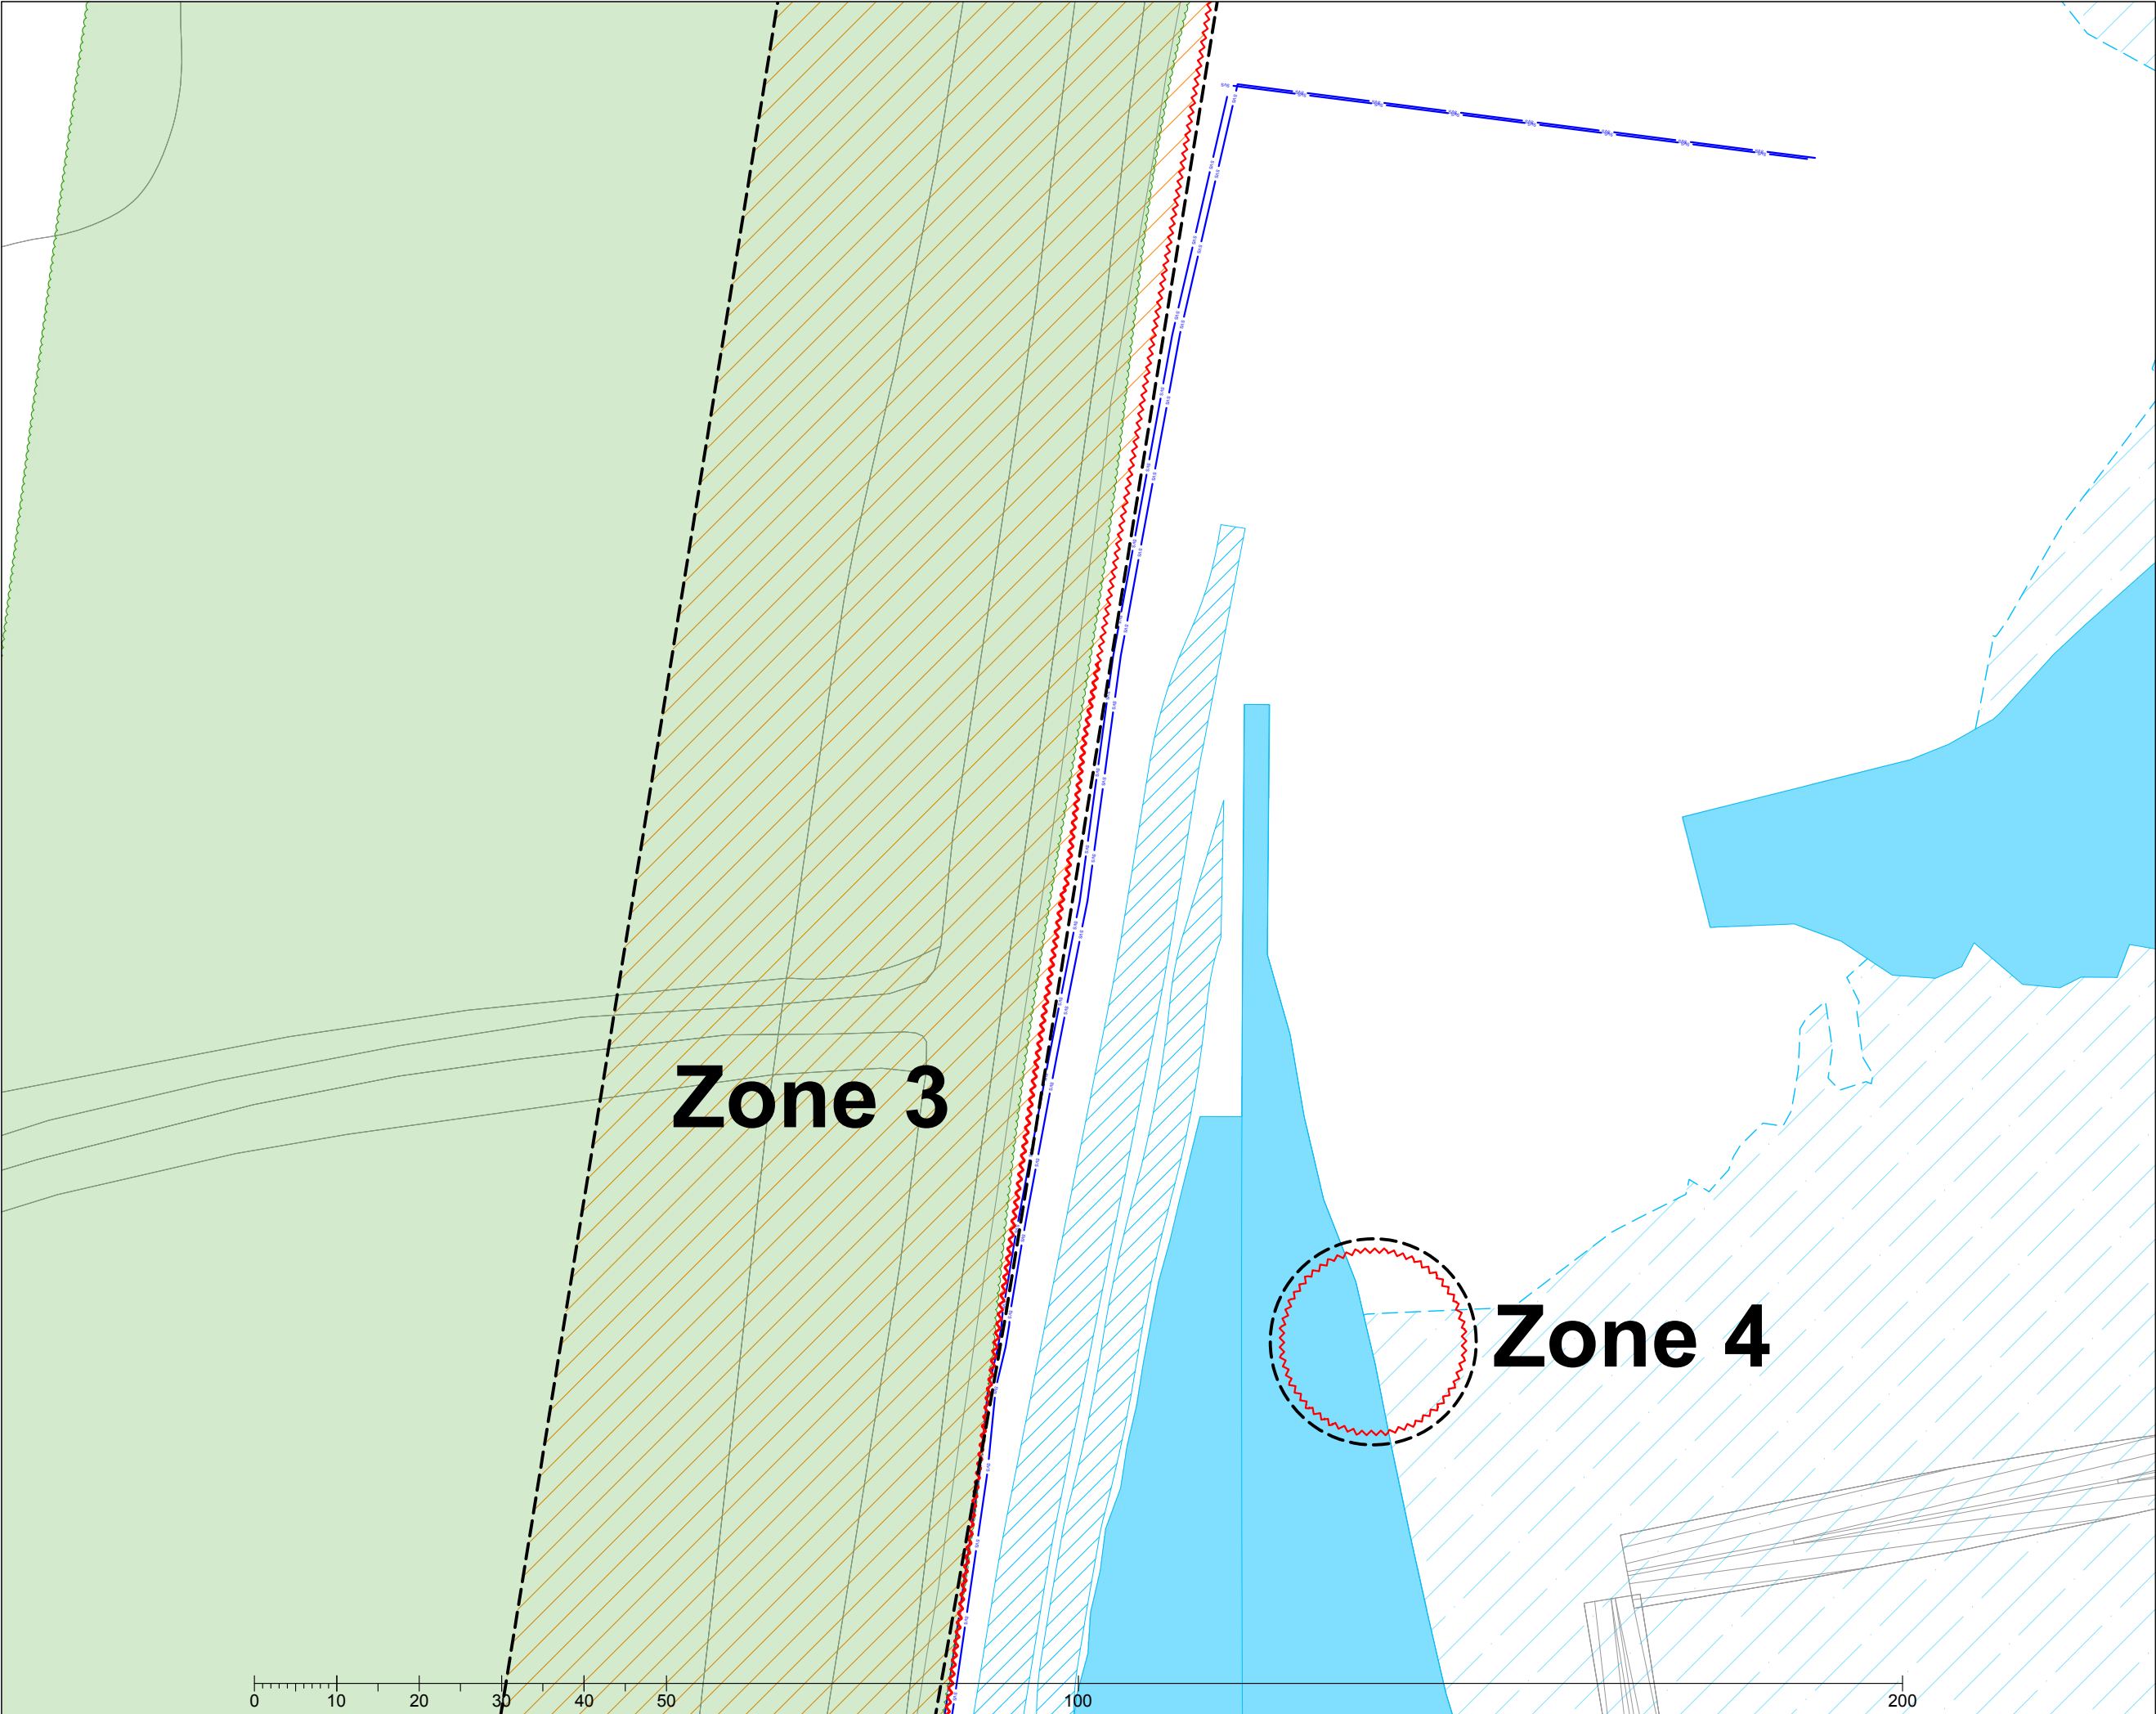

Key

- Indicative collective crown spreads
- Root protection area
- Proposed embankments
- Future flooded extent of reservoir
- Proposed tracks, roads and paths
- Proposed swales
- Indicative line of proposed underground services
- Phase 5 bi-directional pipeline
- Existing secure Heras site fencing
- Sections of secure Heras to remove for construction
- New braced Heras fencing (see AGS101)
- Construction exclusion zone

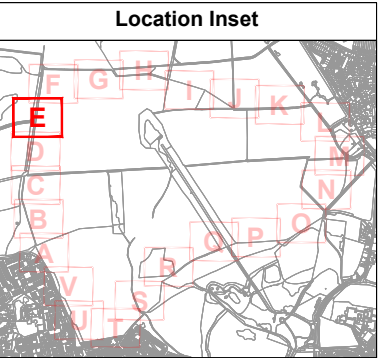



Drawing Title:
Tree Protection Plan - Inset E

Location:
**Havant Thicket
 Hampshire**

Date:	Project Reference:	Revision:
02.02.2024	TH/B352/1023	1.4
Scale:	Paper Size:	Drawn By:
1:750	A3	TH


Advanced Arboriculture
 Venmore Barn
 Woodbury
 Devon EX5 1LD
 t: 01395 239002
 e: info@advancedarb.com
 w: www.advancedarb.com

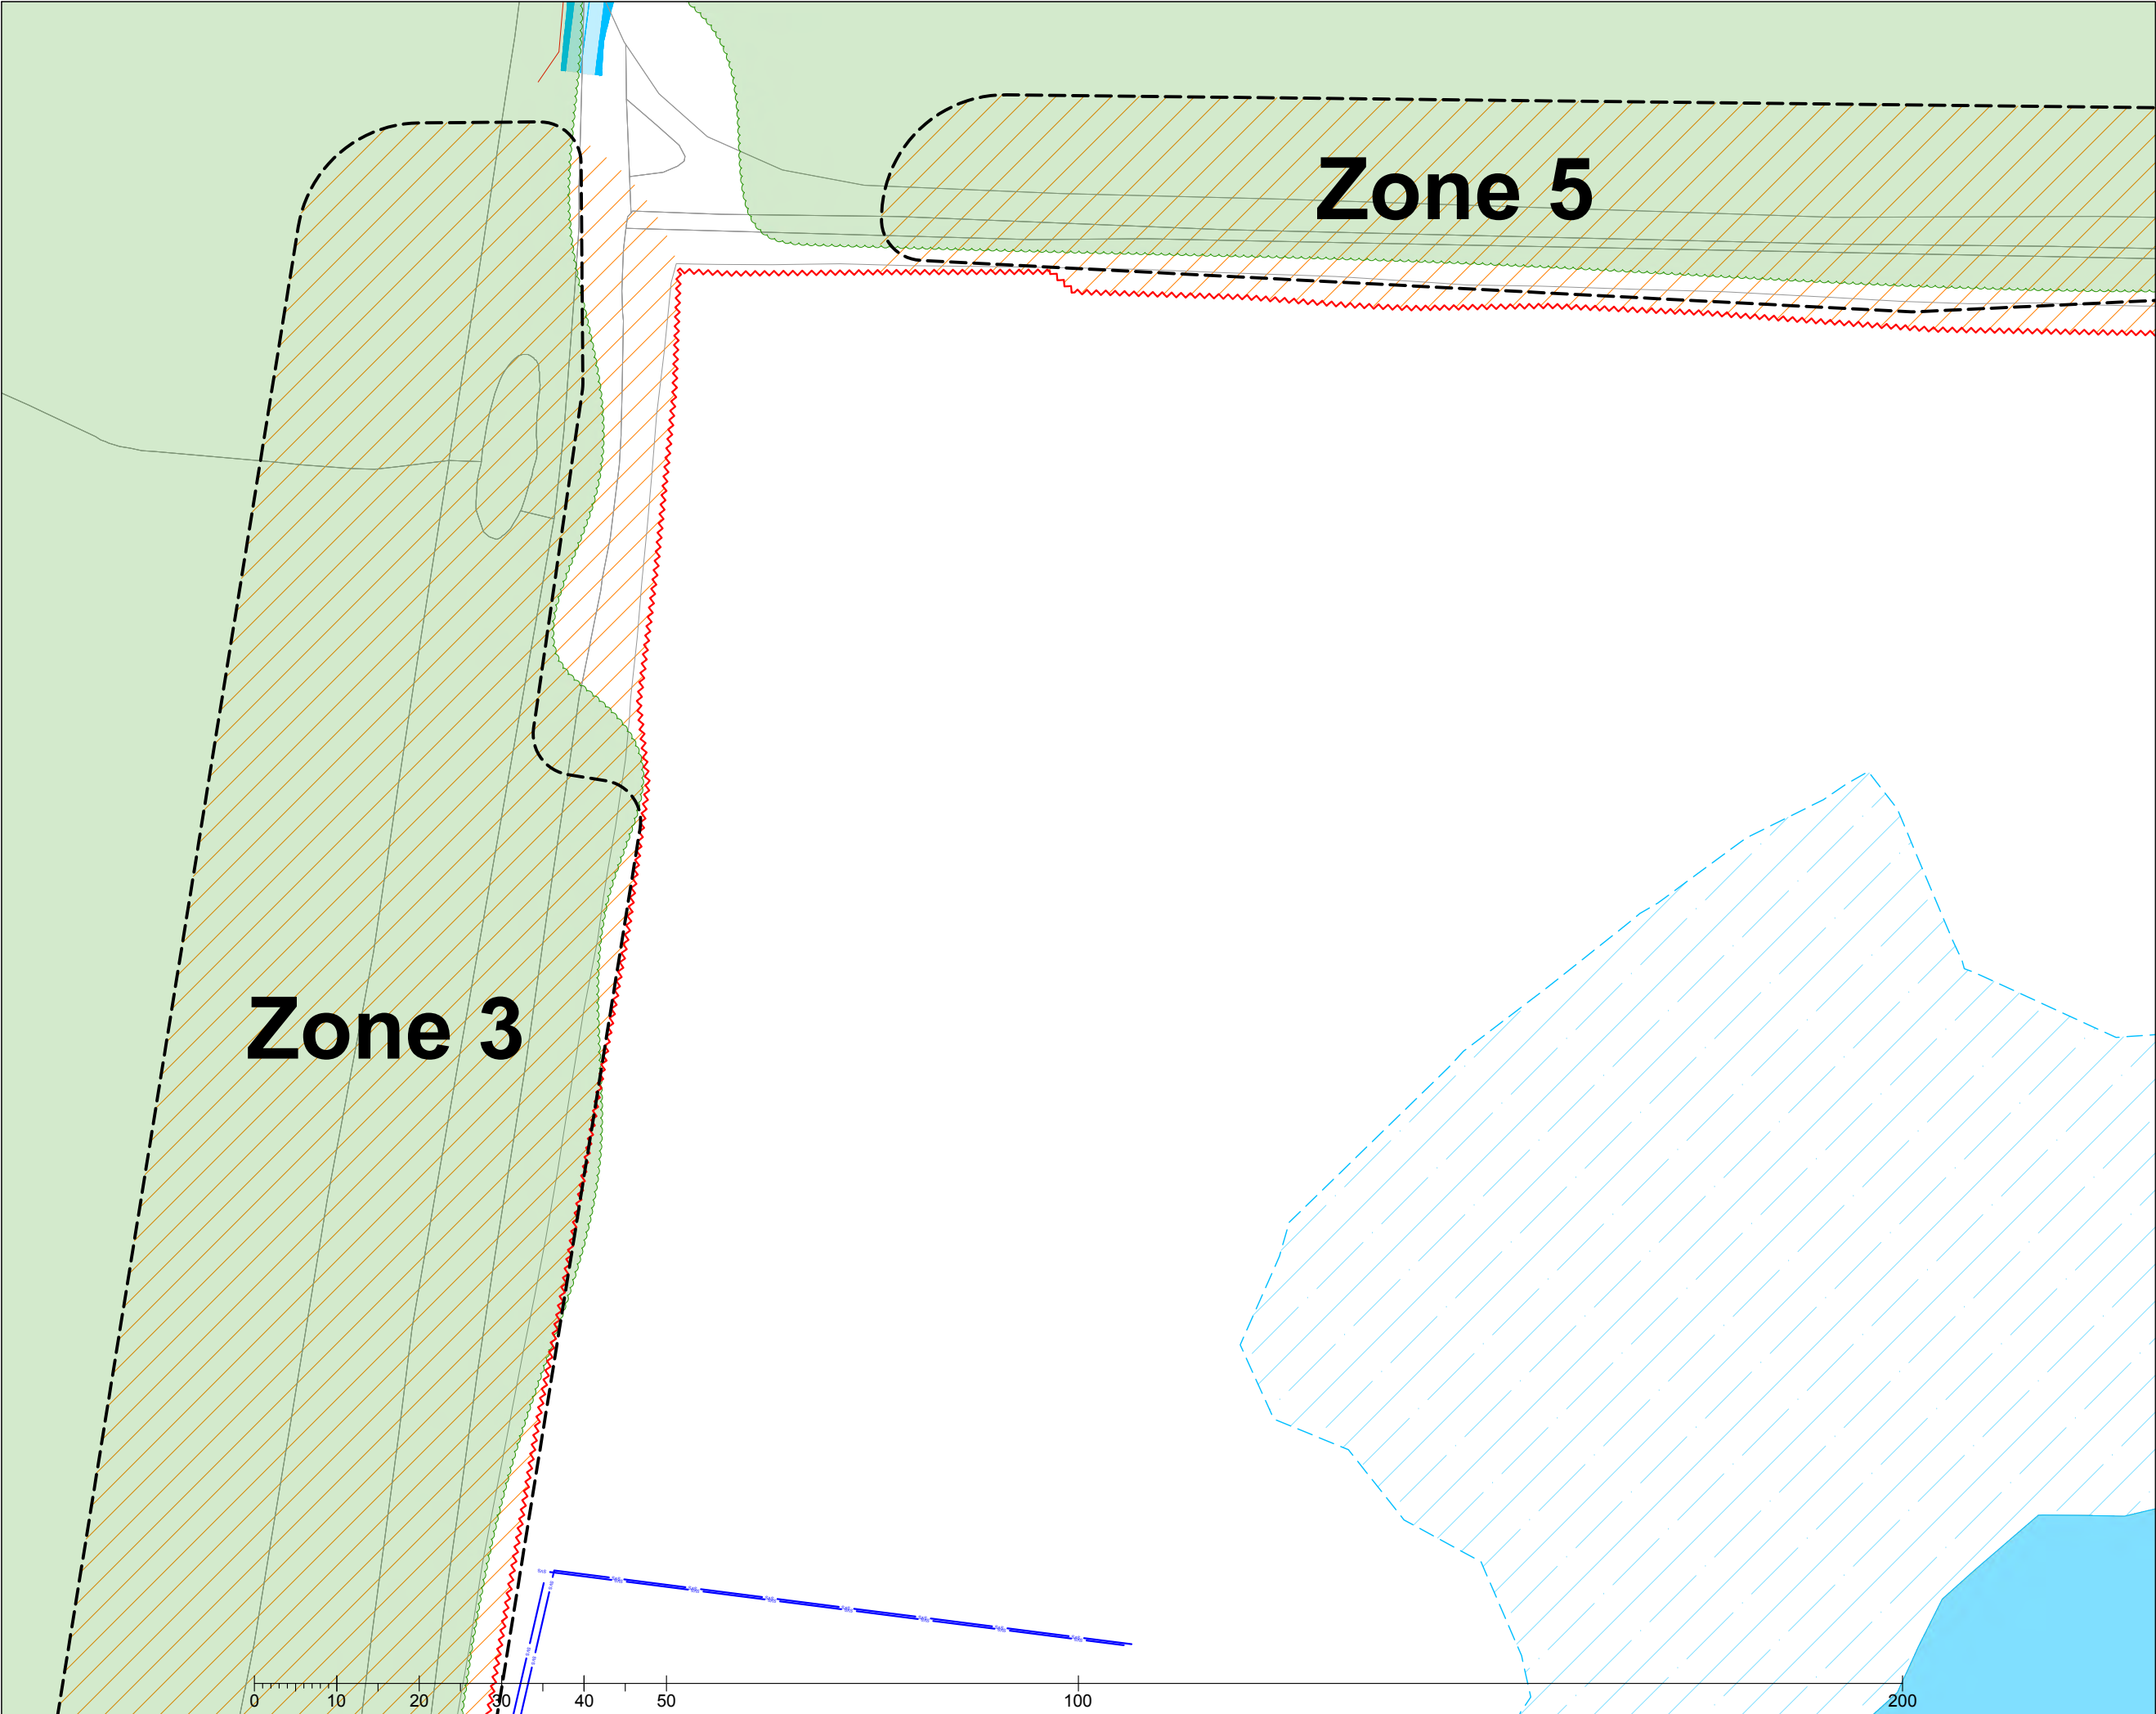

Key

- Indicative collective crown spreads
- Root protection area
- Proposed embankments
- Future flooded extent of reservoir
- Proposed tracks, roads and paths
- Proposed swales
- Indicative line of proposed underground services
- Phase 5 bi-directional pipeline
- Existing secure Heras site fencing
- Sections of secure Heras to remove for construction
- New braced Heras fencing (see AGS101)
- Construction exclusion zone

North Arrow

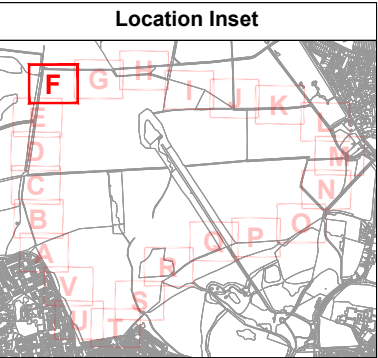


Drawing Title:
Tree Protection Plan - Inset F

Location:
**Havant Thicket
Hampshire**


Date:	Project Reference:	Revision:
02.02.2024	TH/B352/1023	1.4
Scale:	Paper Size:	Drawn By:
1:750	A3	TH

Advanced Arboriculture
Venmore Barn
Woodbury
Devon EX5 1LD
t: 01395 239002
e: info@advancedarb.com
w: www.advancedarb.com

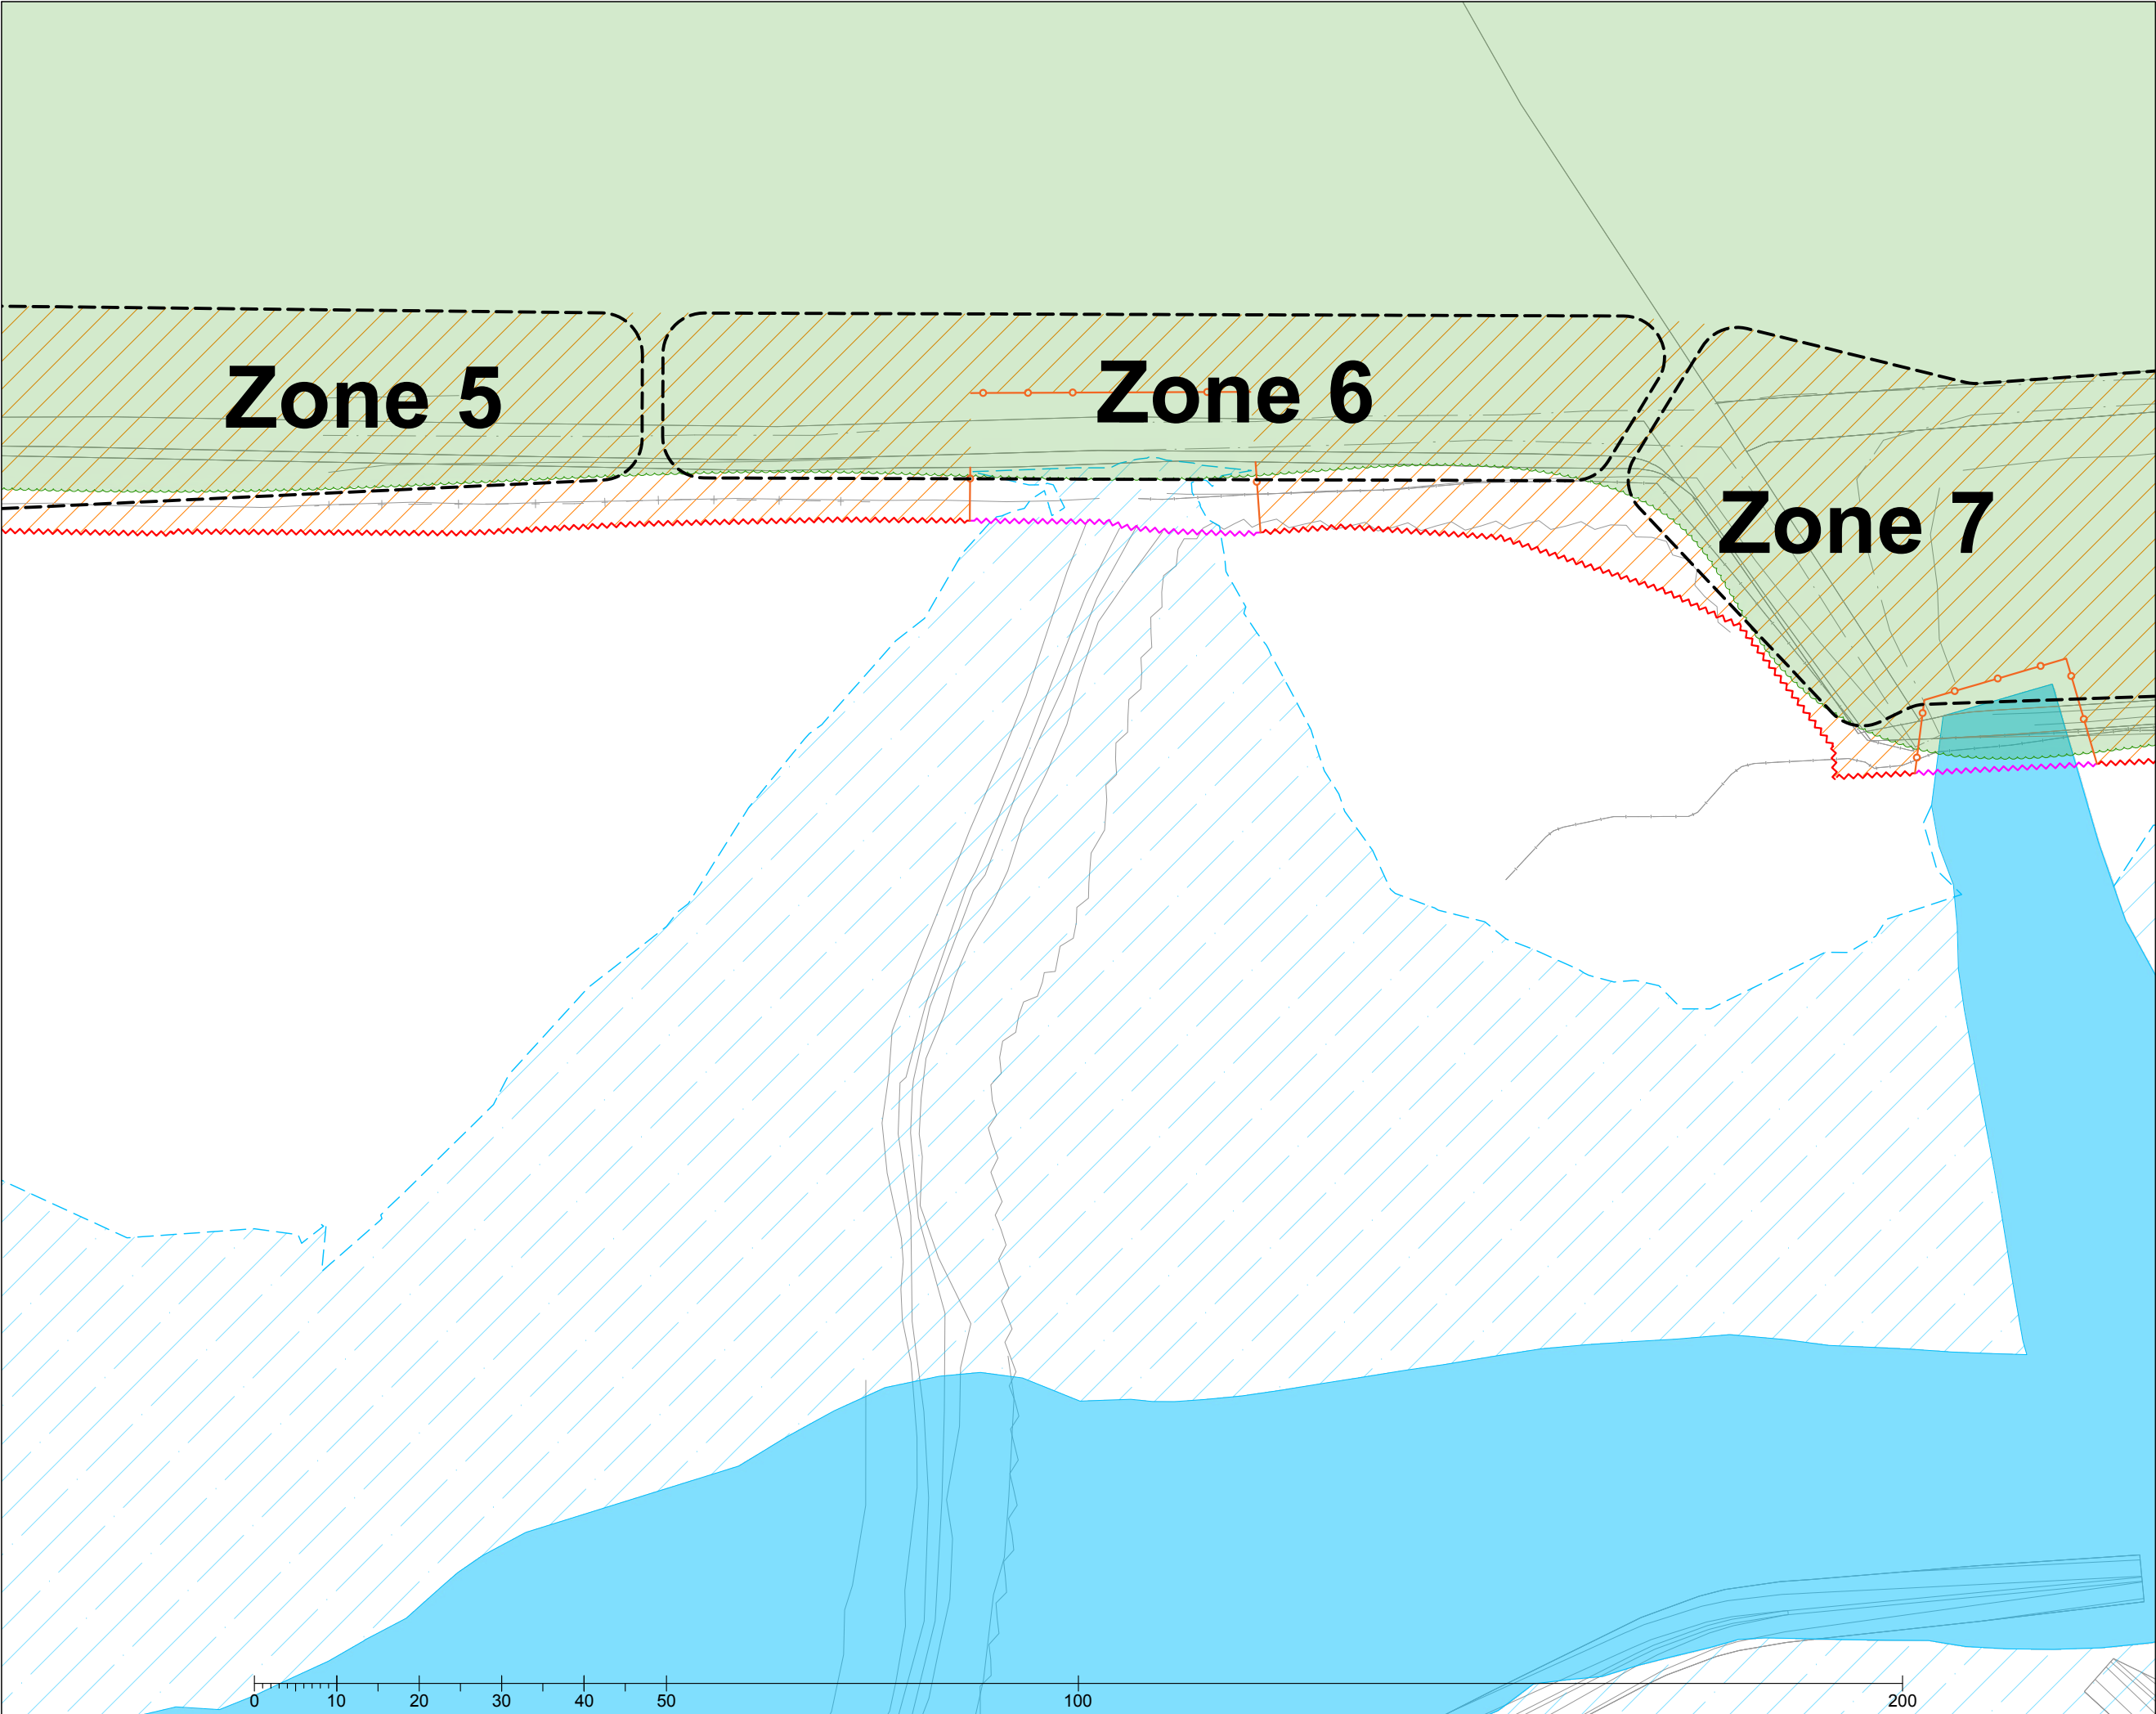

Key

- Indicative collective crown spreads
- Root protection area
- Proposed embankments
- Future flooded extent of reservoir
- Proposed tracks, roads and paths
- Proposed swales
- Indicative line of proposed underground services
- Phase 5 bi-directional pipeline
- Existing secure Heras site fencing
- Sections of secure Heras to remove for construction
- New braced Heras fencing (see AGS101)
- Construction exclusion zone

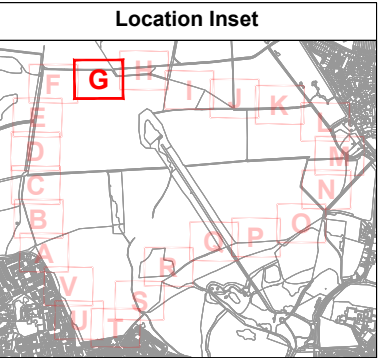


Drawing Title:
Tree Protection Plan - Inset G

Location:
**Havant Thicket
Hampshire**

Date:	Project Reference:	Revision:
02.02.2024	TH/B352/1023	1.4
Scale:	Paper Size:	Drawn By:
1:750	A3	TH

Advanced Arboriculture
Venmore Barn
Woodbury
Devon EX5 1LD
t: 01395 239002
e: info@advancedarb.com
w: www.advancedarb.com

Note: The original of this drawing was produced in colour - a monochrome copy should not be relied upon. All drawings © Advanced Arboriculture.

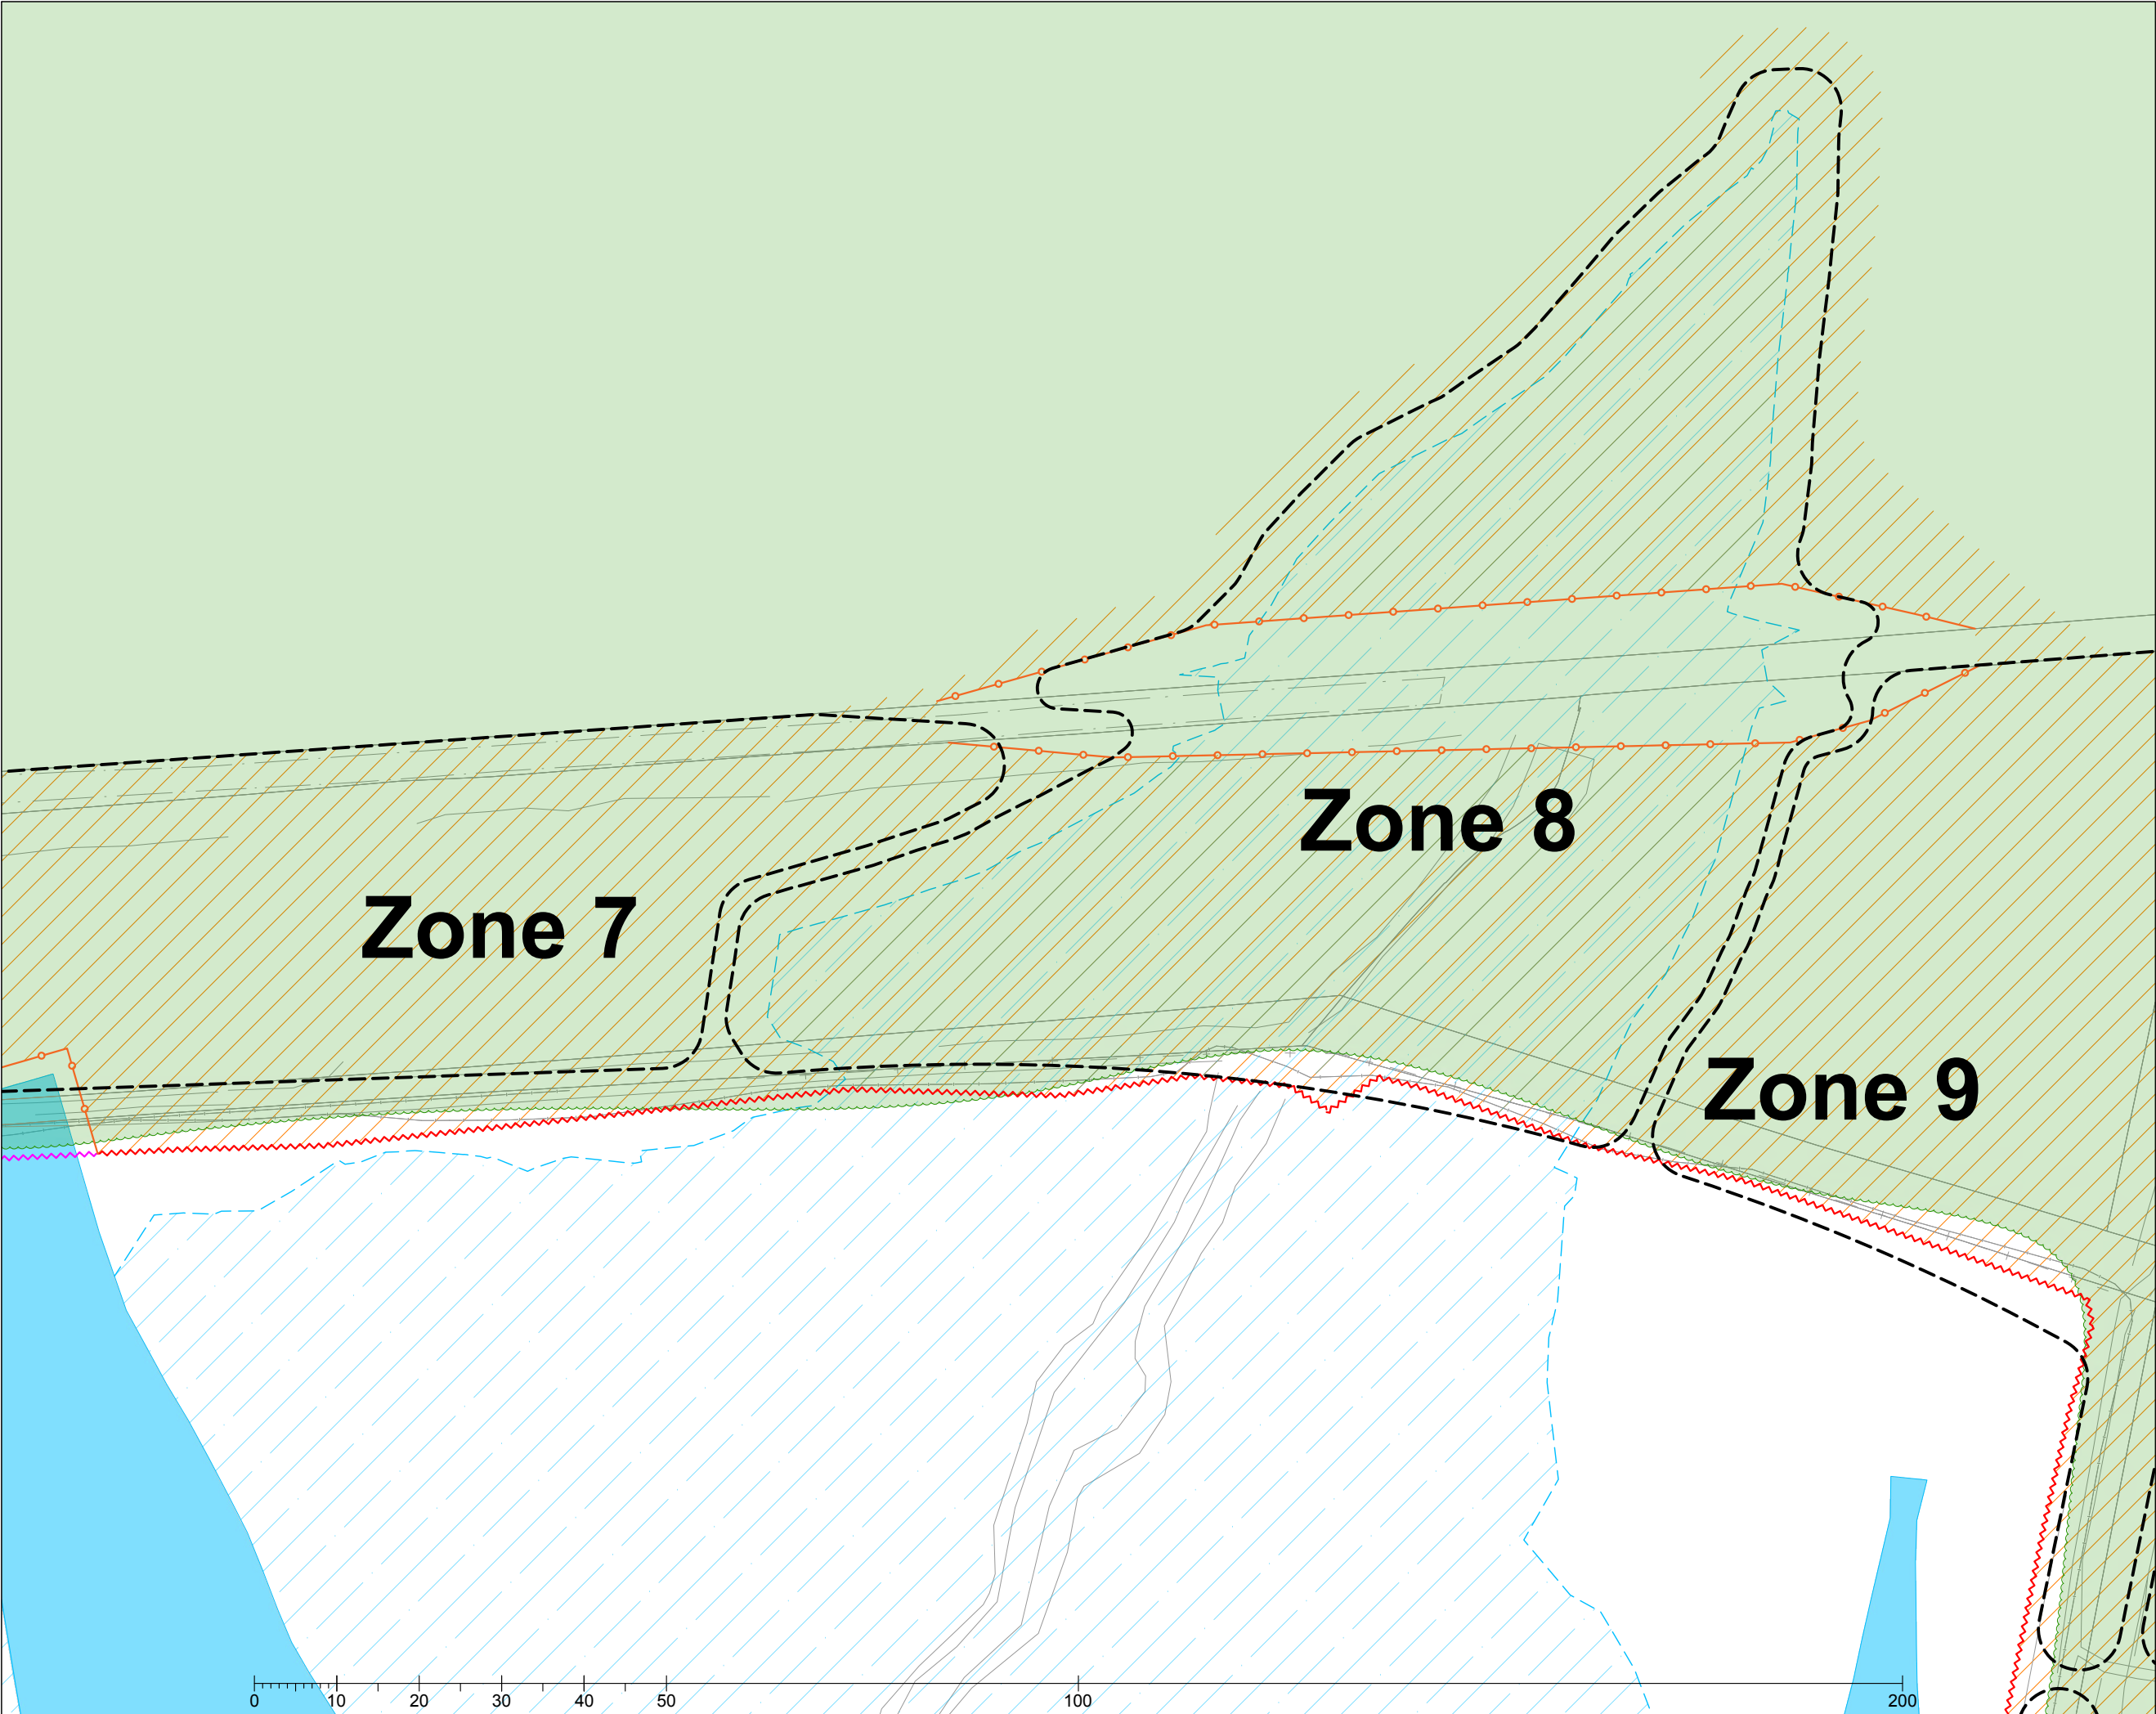

Key

Indicative collective crown spreads

Root protection area

Proposed embankments

Future flooded extent of reservoir

Proposed tracks, roads and paths

Proposed swales

Indicative line of proposed underground services


Phase 5 bi-directional pipeline

Existing secure Heras site fencing

Sections of secure Heras to remove for construction

New braced Heras fencing (see AGS101)

Construction exclusion zone

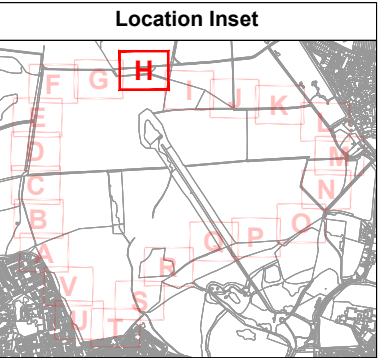


Drawing Title:
Tree Protection Plan - Inset H

Location:
**Havant Thicket
Hampshire**


Date:	Project Reference:	Revision:
02.02.2024	TH/B352/1023	1.4
Scale:	Paper Size:	Drawn By:
1:750	A3	TH

Advanced Arboriculture
Venmore Barn
Woodbury
Devon EX5 1LD
t: 01395 239002
e: info@advancedarb.com
w: www.advancedarb.com

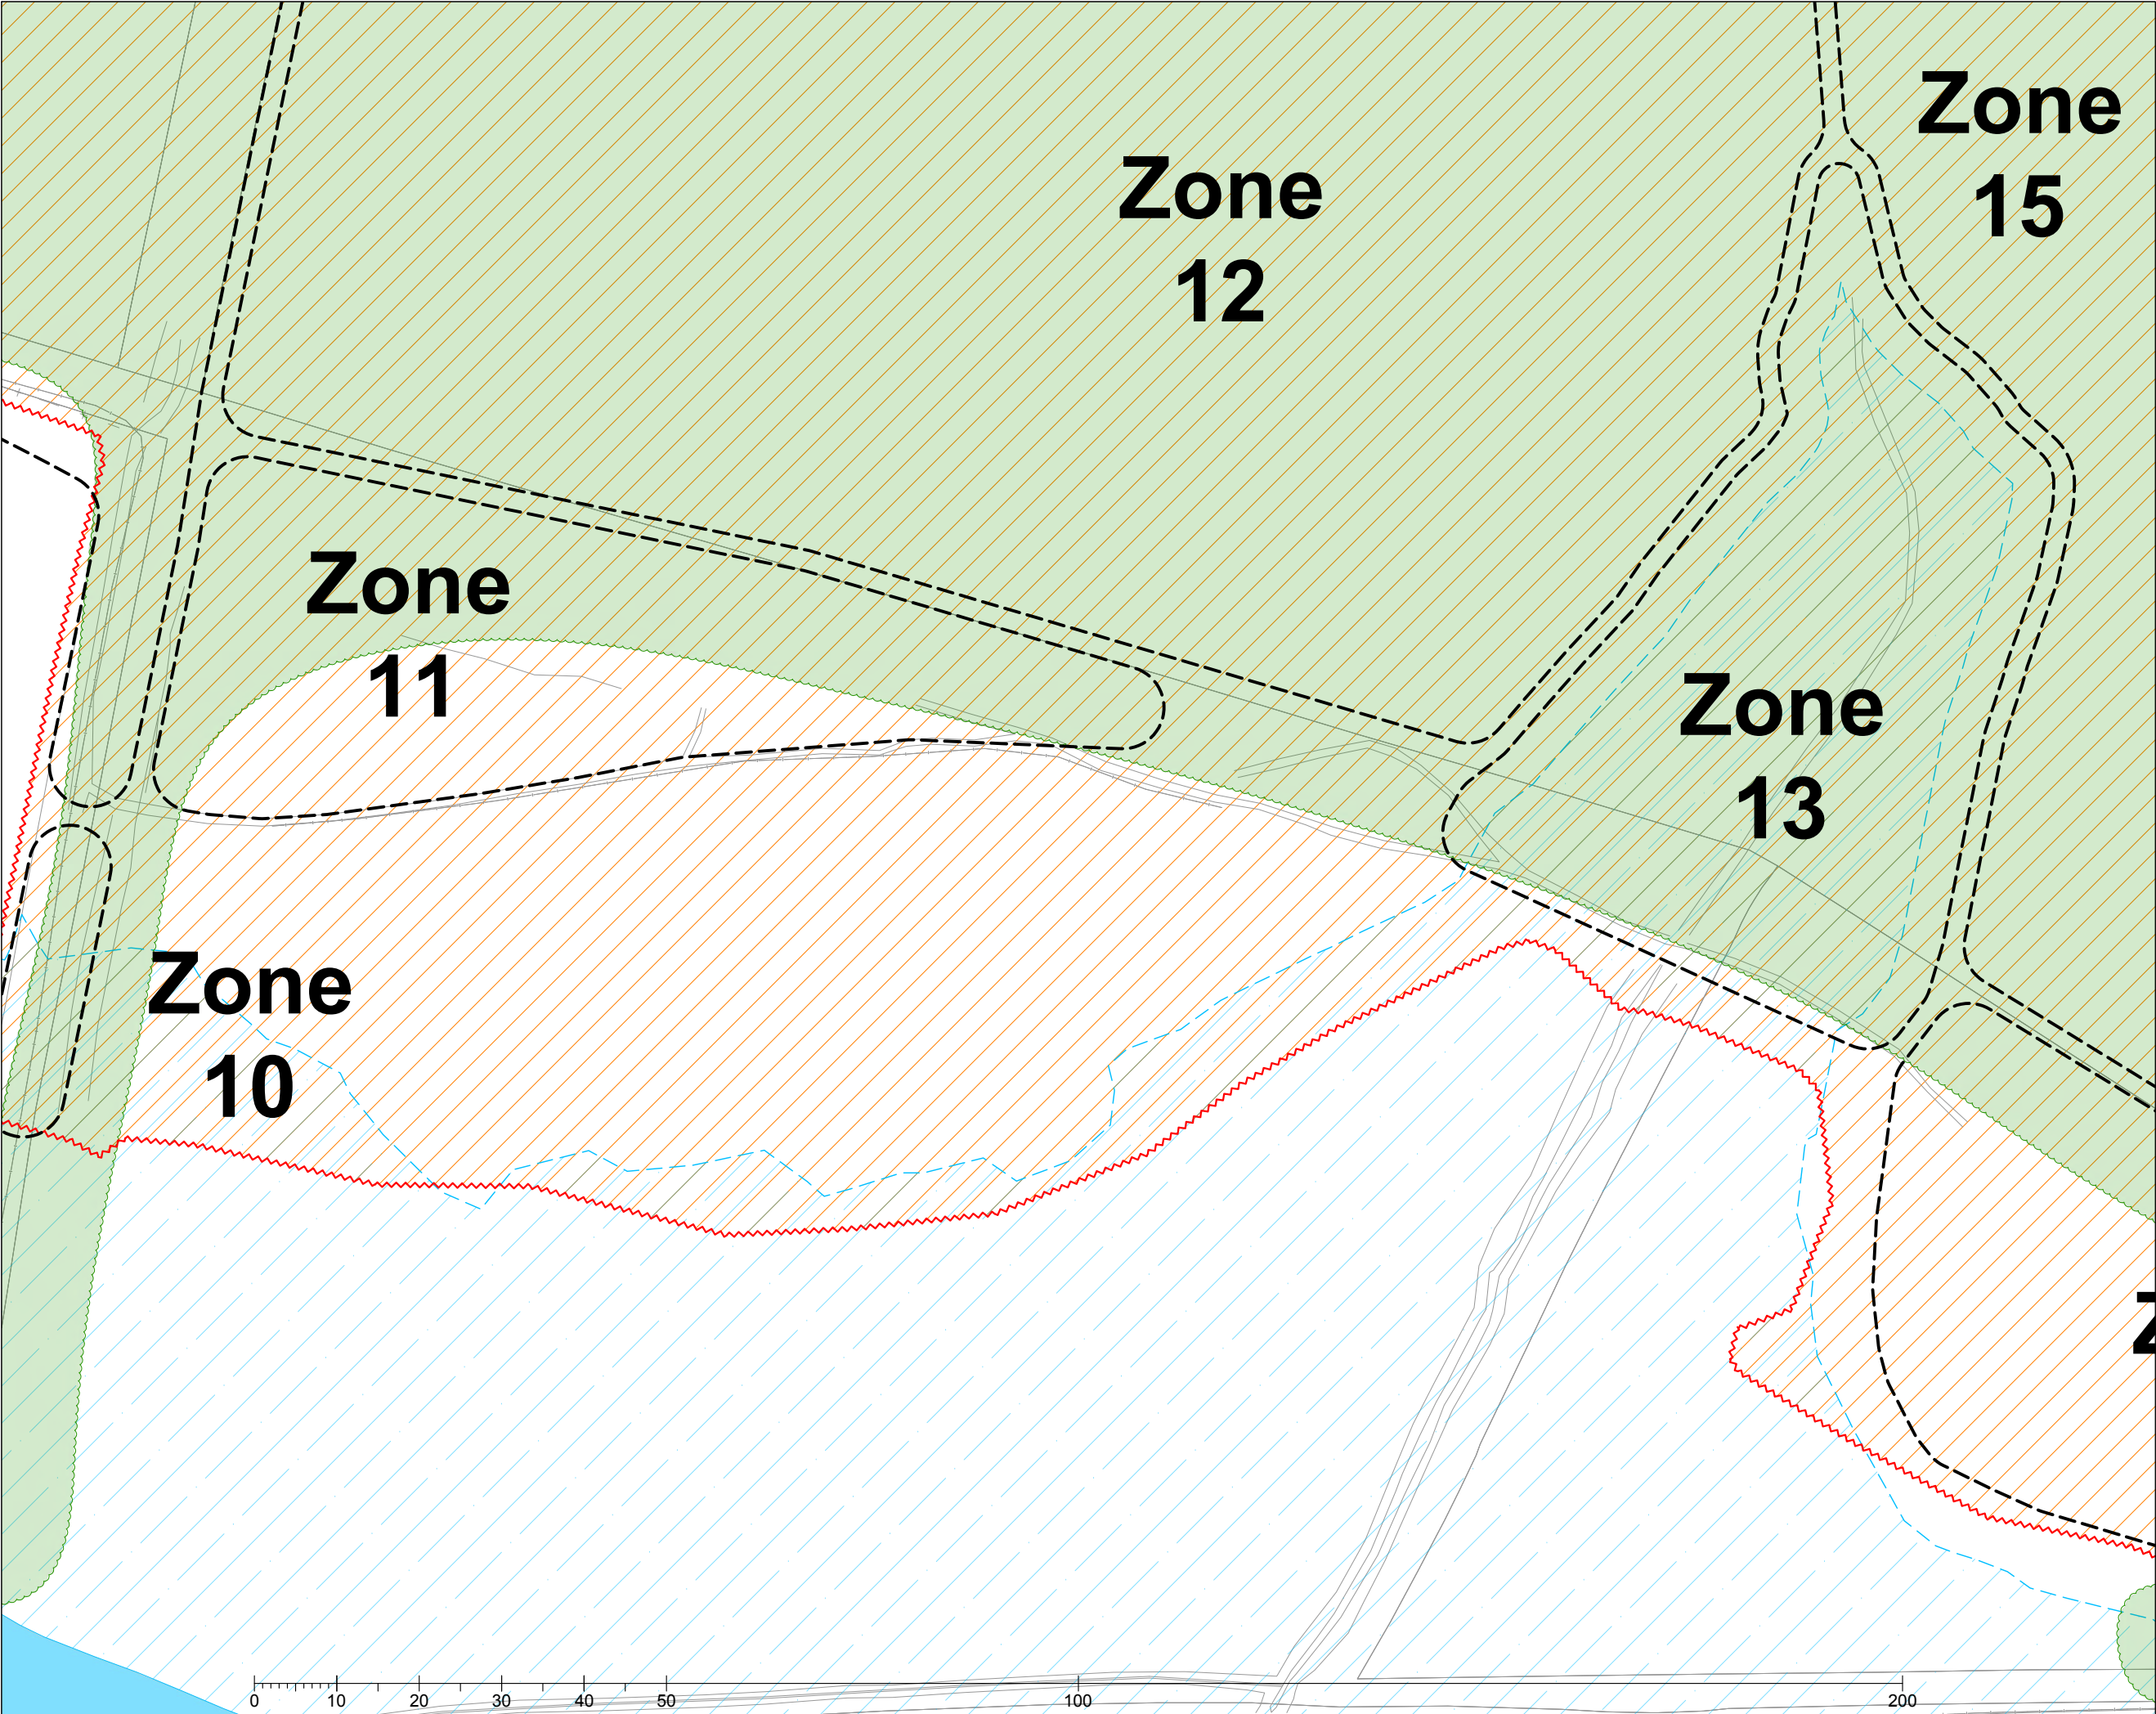

Key

- Indicative collective crown spreads
- Root protection area
- Proposed embankments
- Future flooded extent of reservoir
- Proposed tracks, roads and paths
- Proposed swales
- Indicative line of proposed underground services
- Phase 5 bi-directional pipeline
- Existing secure Heras site fencing
- Sections of secure Heras to remove for construction
- New braced Heras fencing (see AGS101)
- Construction exclusion zone

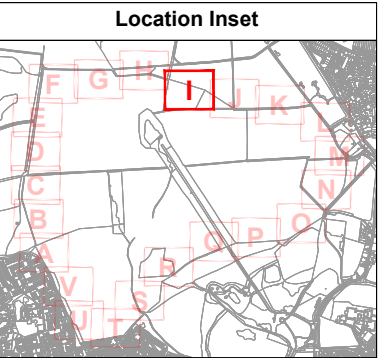


Drawing Title:
Tree Protection Plan - Inset I

Location:
**Havant Thicket
Hampshire**

Date:	Project Reference:	Revision:
02.02.2024	TH/B352/1023	1.4
Scale:	Paper Size:	Drawn By:
1:750	A3	TH

Advanced Arboriculture
Venmore Barn
Woodbury
Devon EX5 1LD
t: 01395 239002
e: info@advancedarb.com
w: www.advancedarb.com

Note: The original of this drawing was produced in colour - a monochrome copy should not be relied upon. All drawings © Advanced Arboriculture.

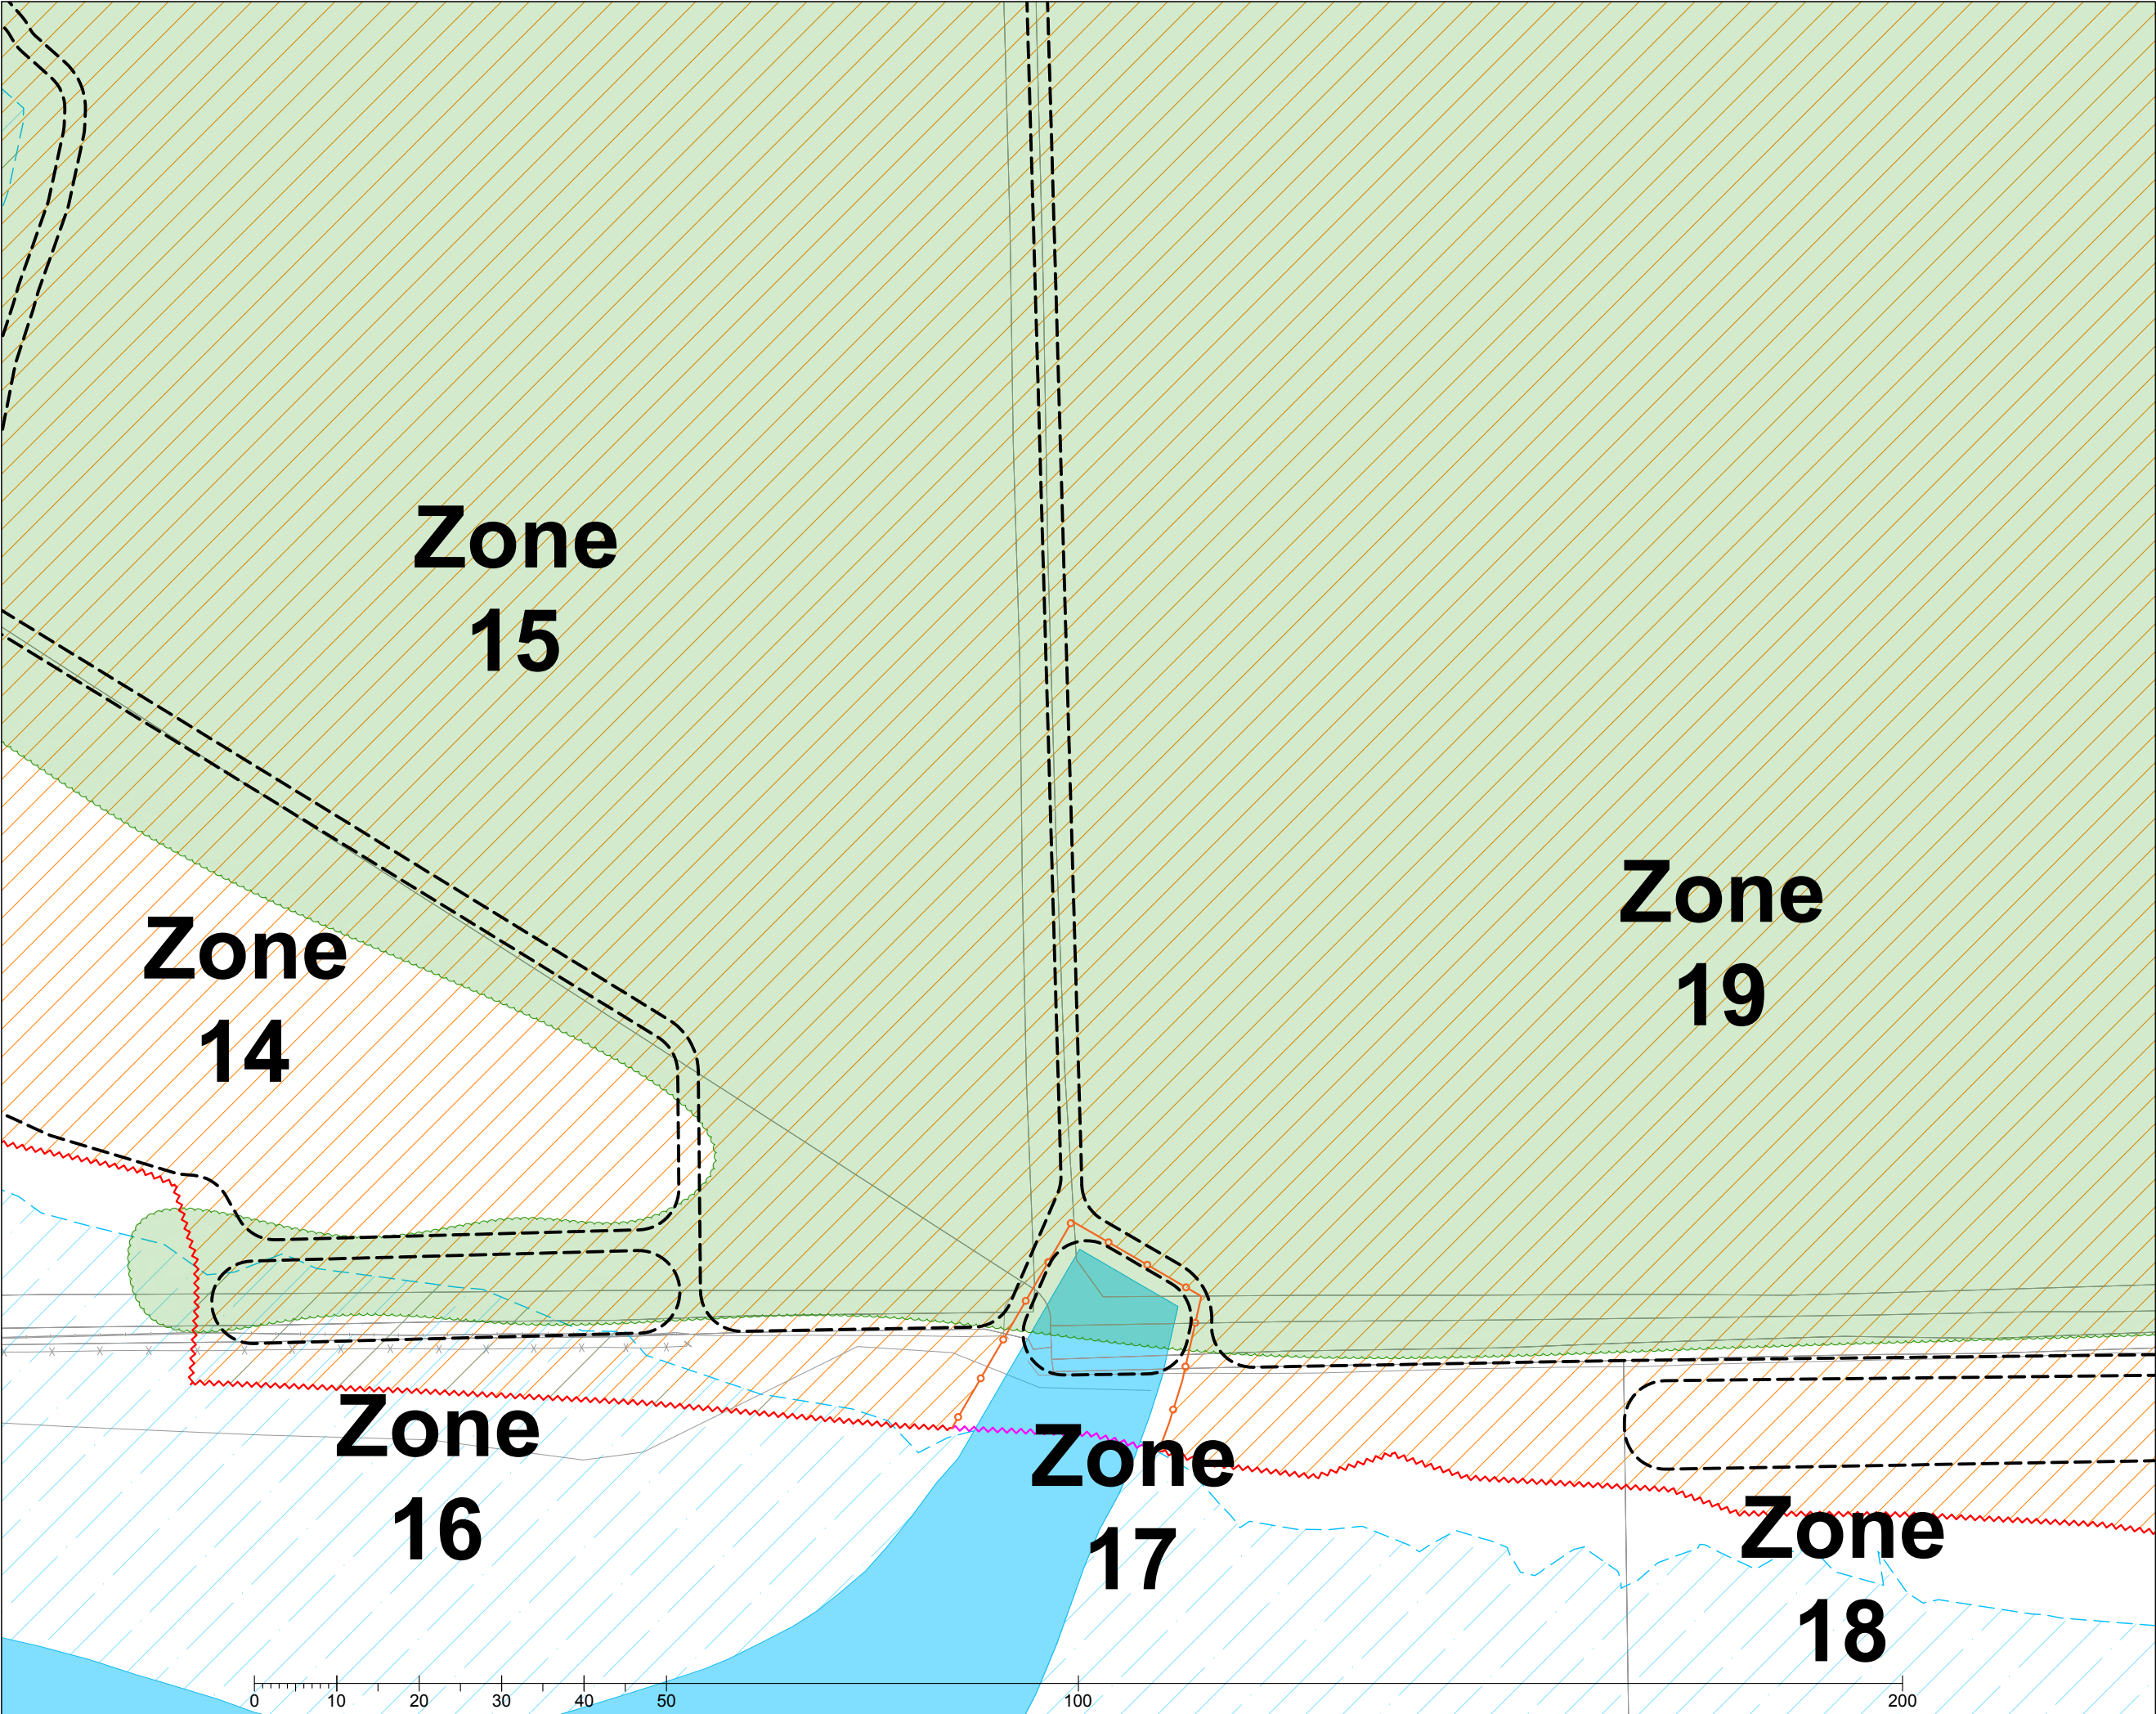

Key

Indicative collective crown spreads

Root protection area

Proposed embankments

Future flooded extent of reservoir

Proposed tracks, roads and paths

Proposed swales

Indicative line of proposed underground services


Phase 5 bi-directional pipeline

Existing secure Heras site fencing

Sections of secure Heras to remove for construction

New braced Heras fencing (see AGS101)

Construction exclusion zone

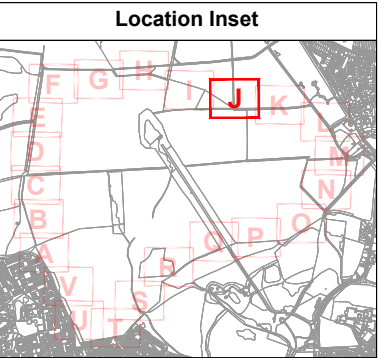


Drawing Title:
Tree Protection Plan - Inset J

Location: Havant Thicket Hampshire		
Date: 02.02.2024	Project Reference: TH/B352/1023	Revision: 1.4
Scale: 1:750	Paper Size: A3	Drawn By: TH

Advanced Arboriculture
Venmore Barn
Woodbury
Devon EX5 1LD
t: 01395 239002
e: info@advancedarb.com
w: www.advancedarb.com

Note: The original of this drawing was produced in colour - a monochrome copy should not be relied upon. All drawings © Advanced Arboriculture.

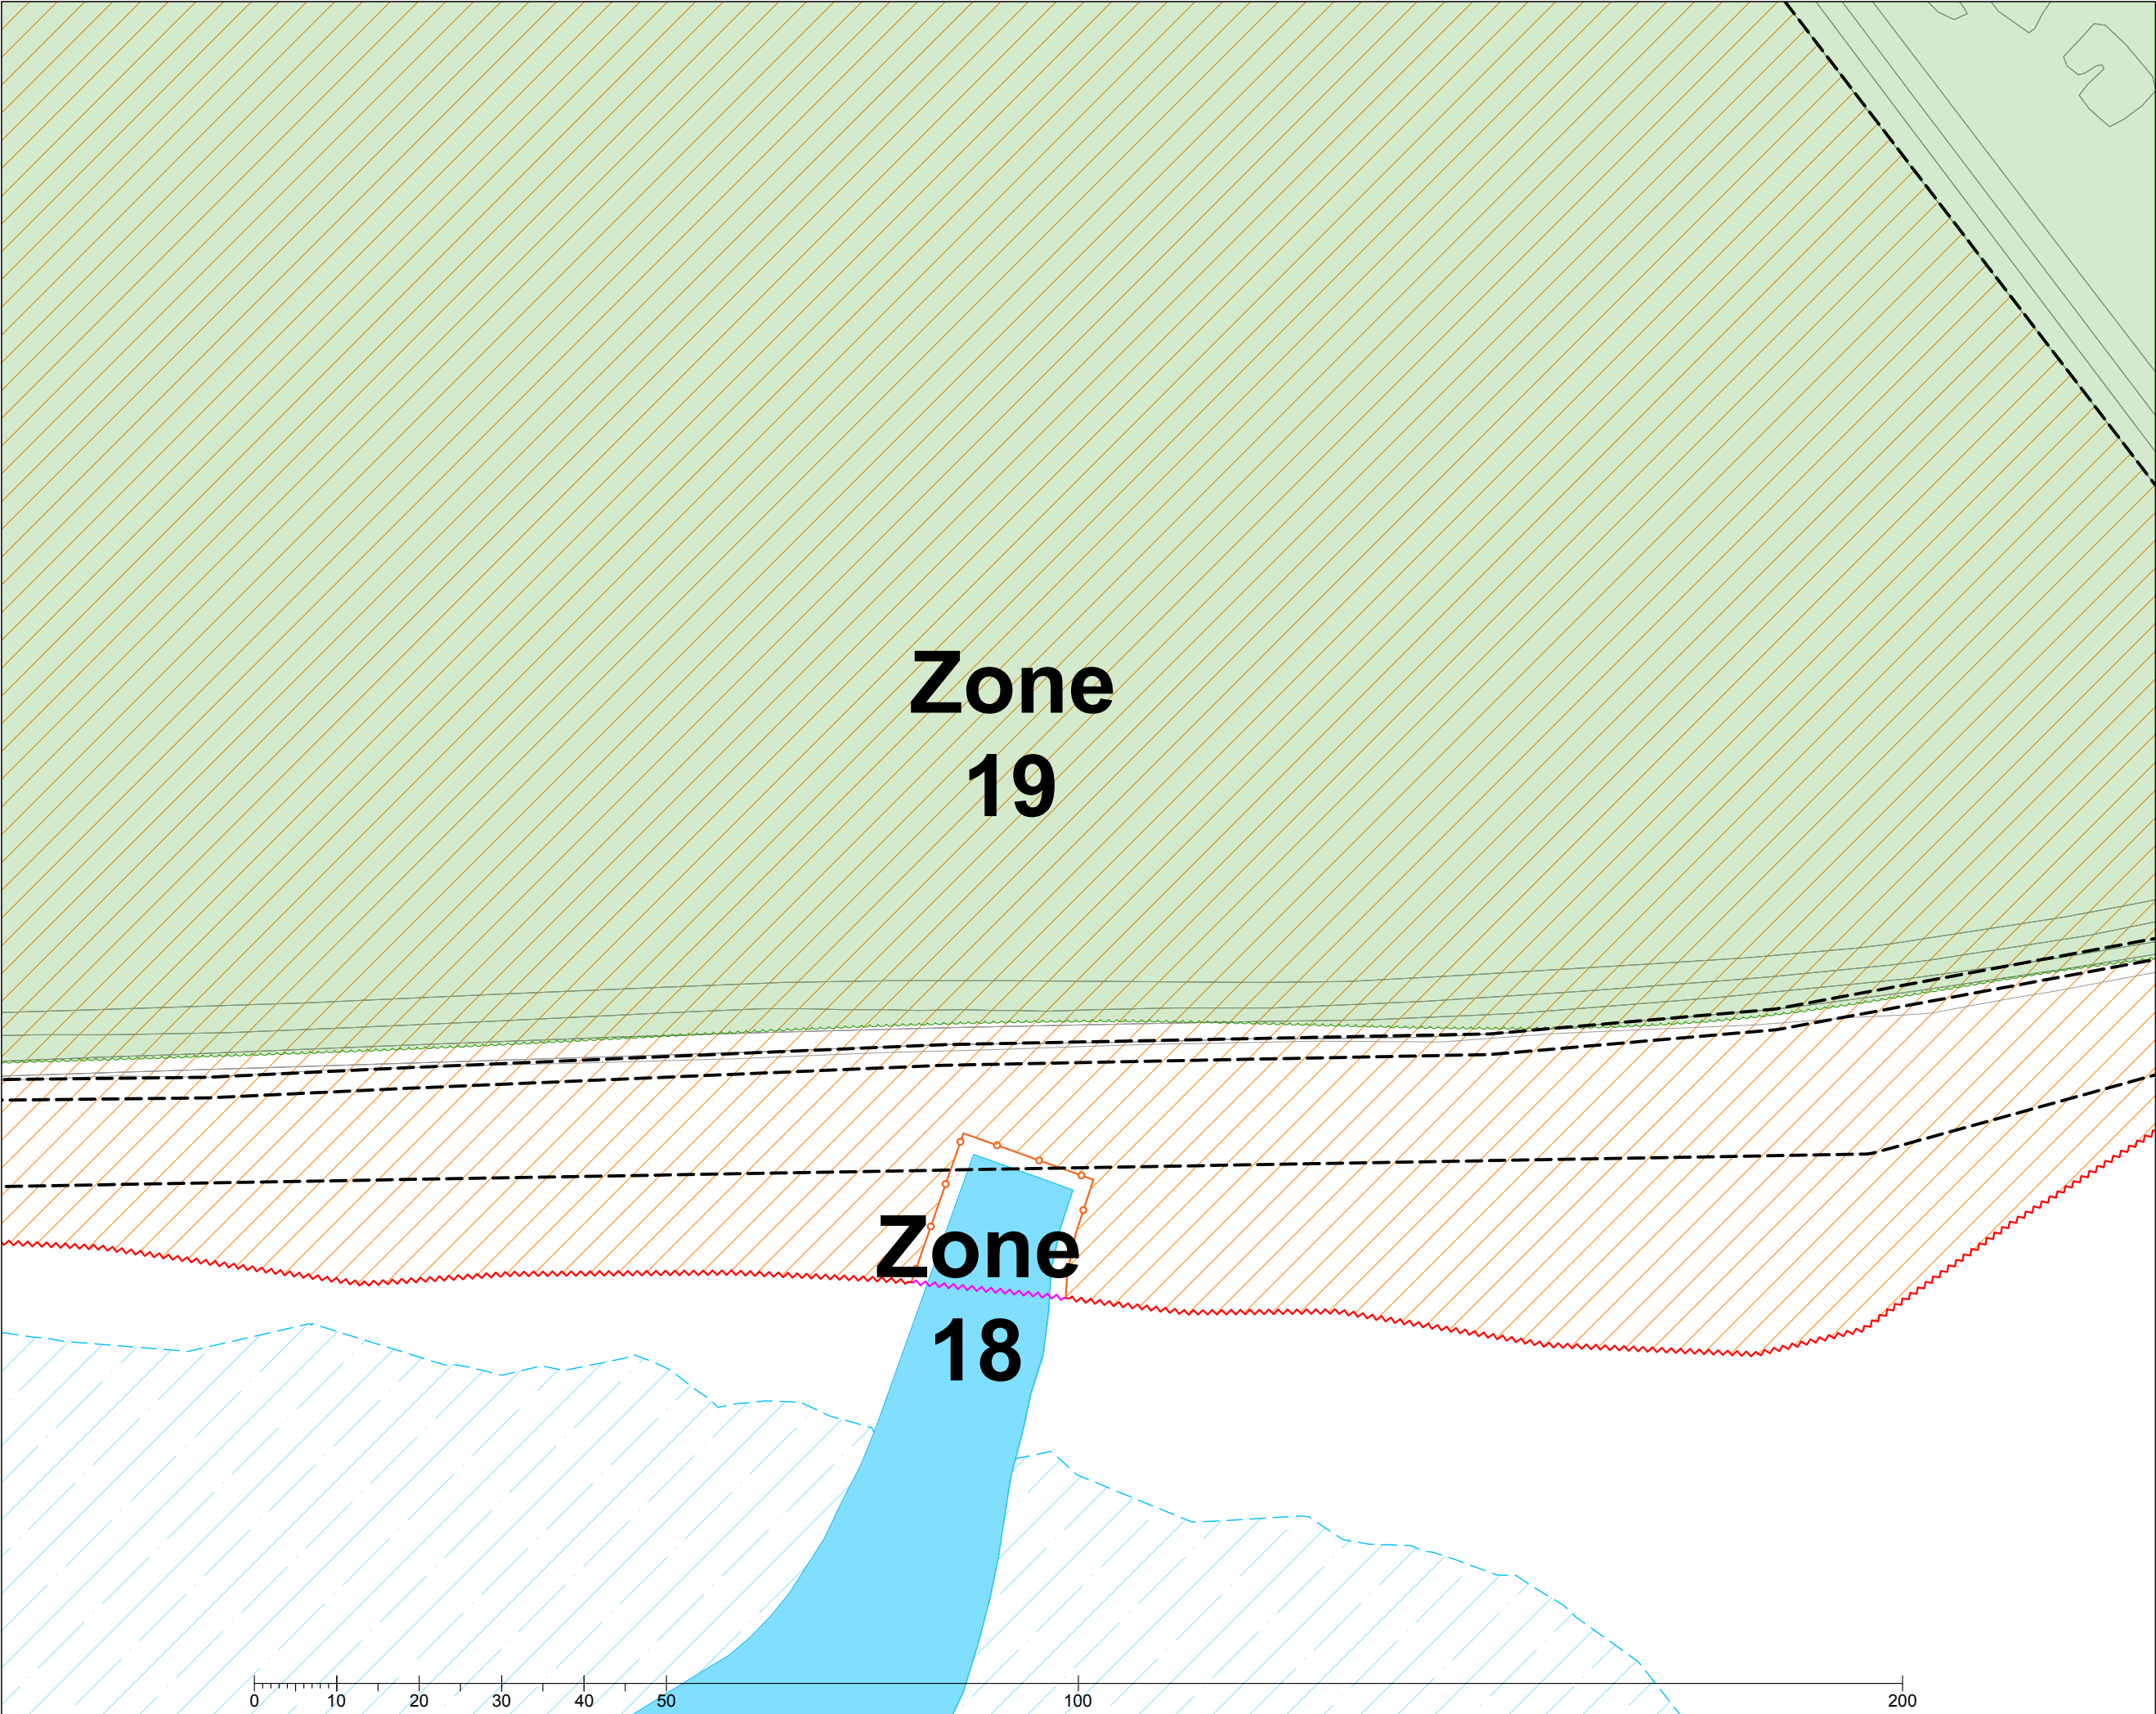


Zone
19

Zone
18

Key

- Indicative collective crown spreads
- Root protection area
- Proposed embankments
- Future flooded extent of reservoir
- Proposed tracks, roads and paths
- Proposed swales
- Indicative line of proposed underground services
- Phase 5 bi-directional pipeline
- Existing secure Heras site fencing
- Sections of secure Heras to remove for construction
- New braced Heras fencing (see AGS101)
- Construction exclusion zone

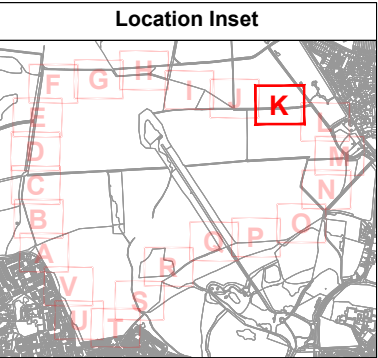


Drawing Title:
Tree Protection Plan - Inset K

Location:
**Havant Thicket
Hampshire**

Date:	Project Reference:	Revision:
02.02.2024	TH/B352/1023	1.4
Scale:	Paper Size:	Drawn By:
1:750	A3	TH

Advanced Arboriculture
Venmore Barn
Woodbury
Devon EX5 1LD
t: 01395 239002
e: info@advancedarb.com
w: www.advancedarb.com

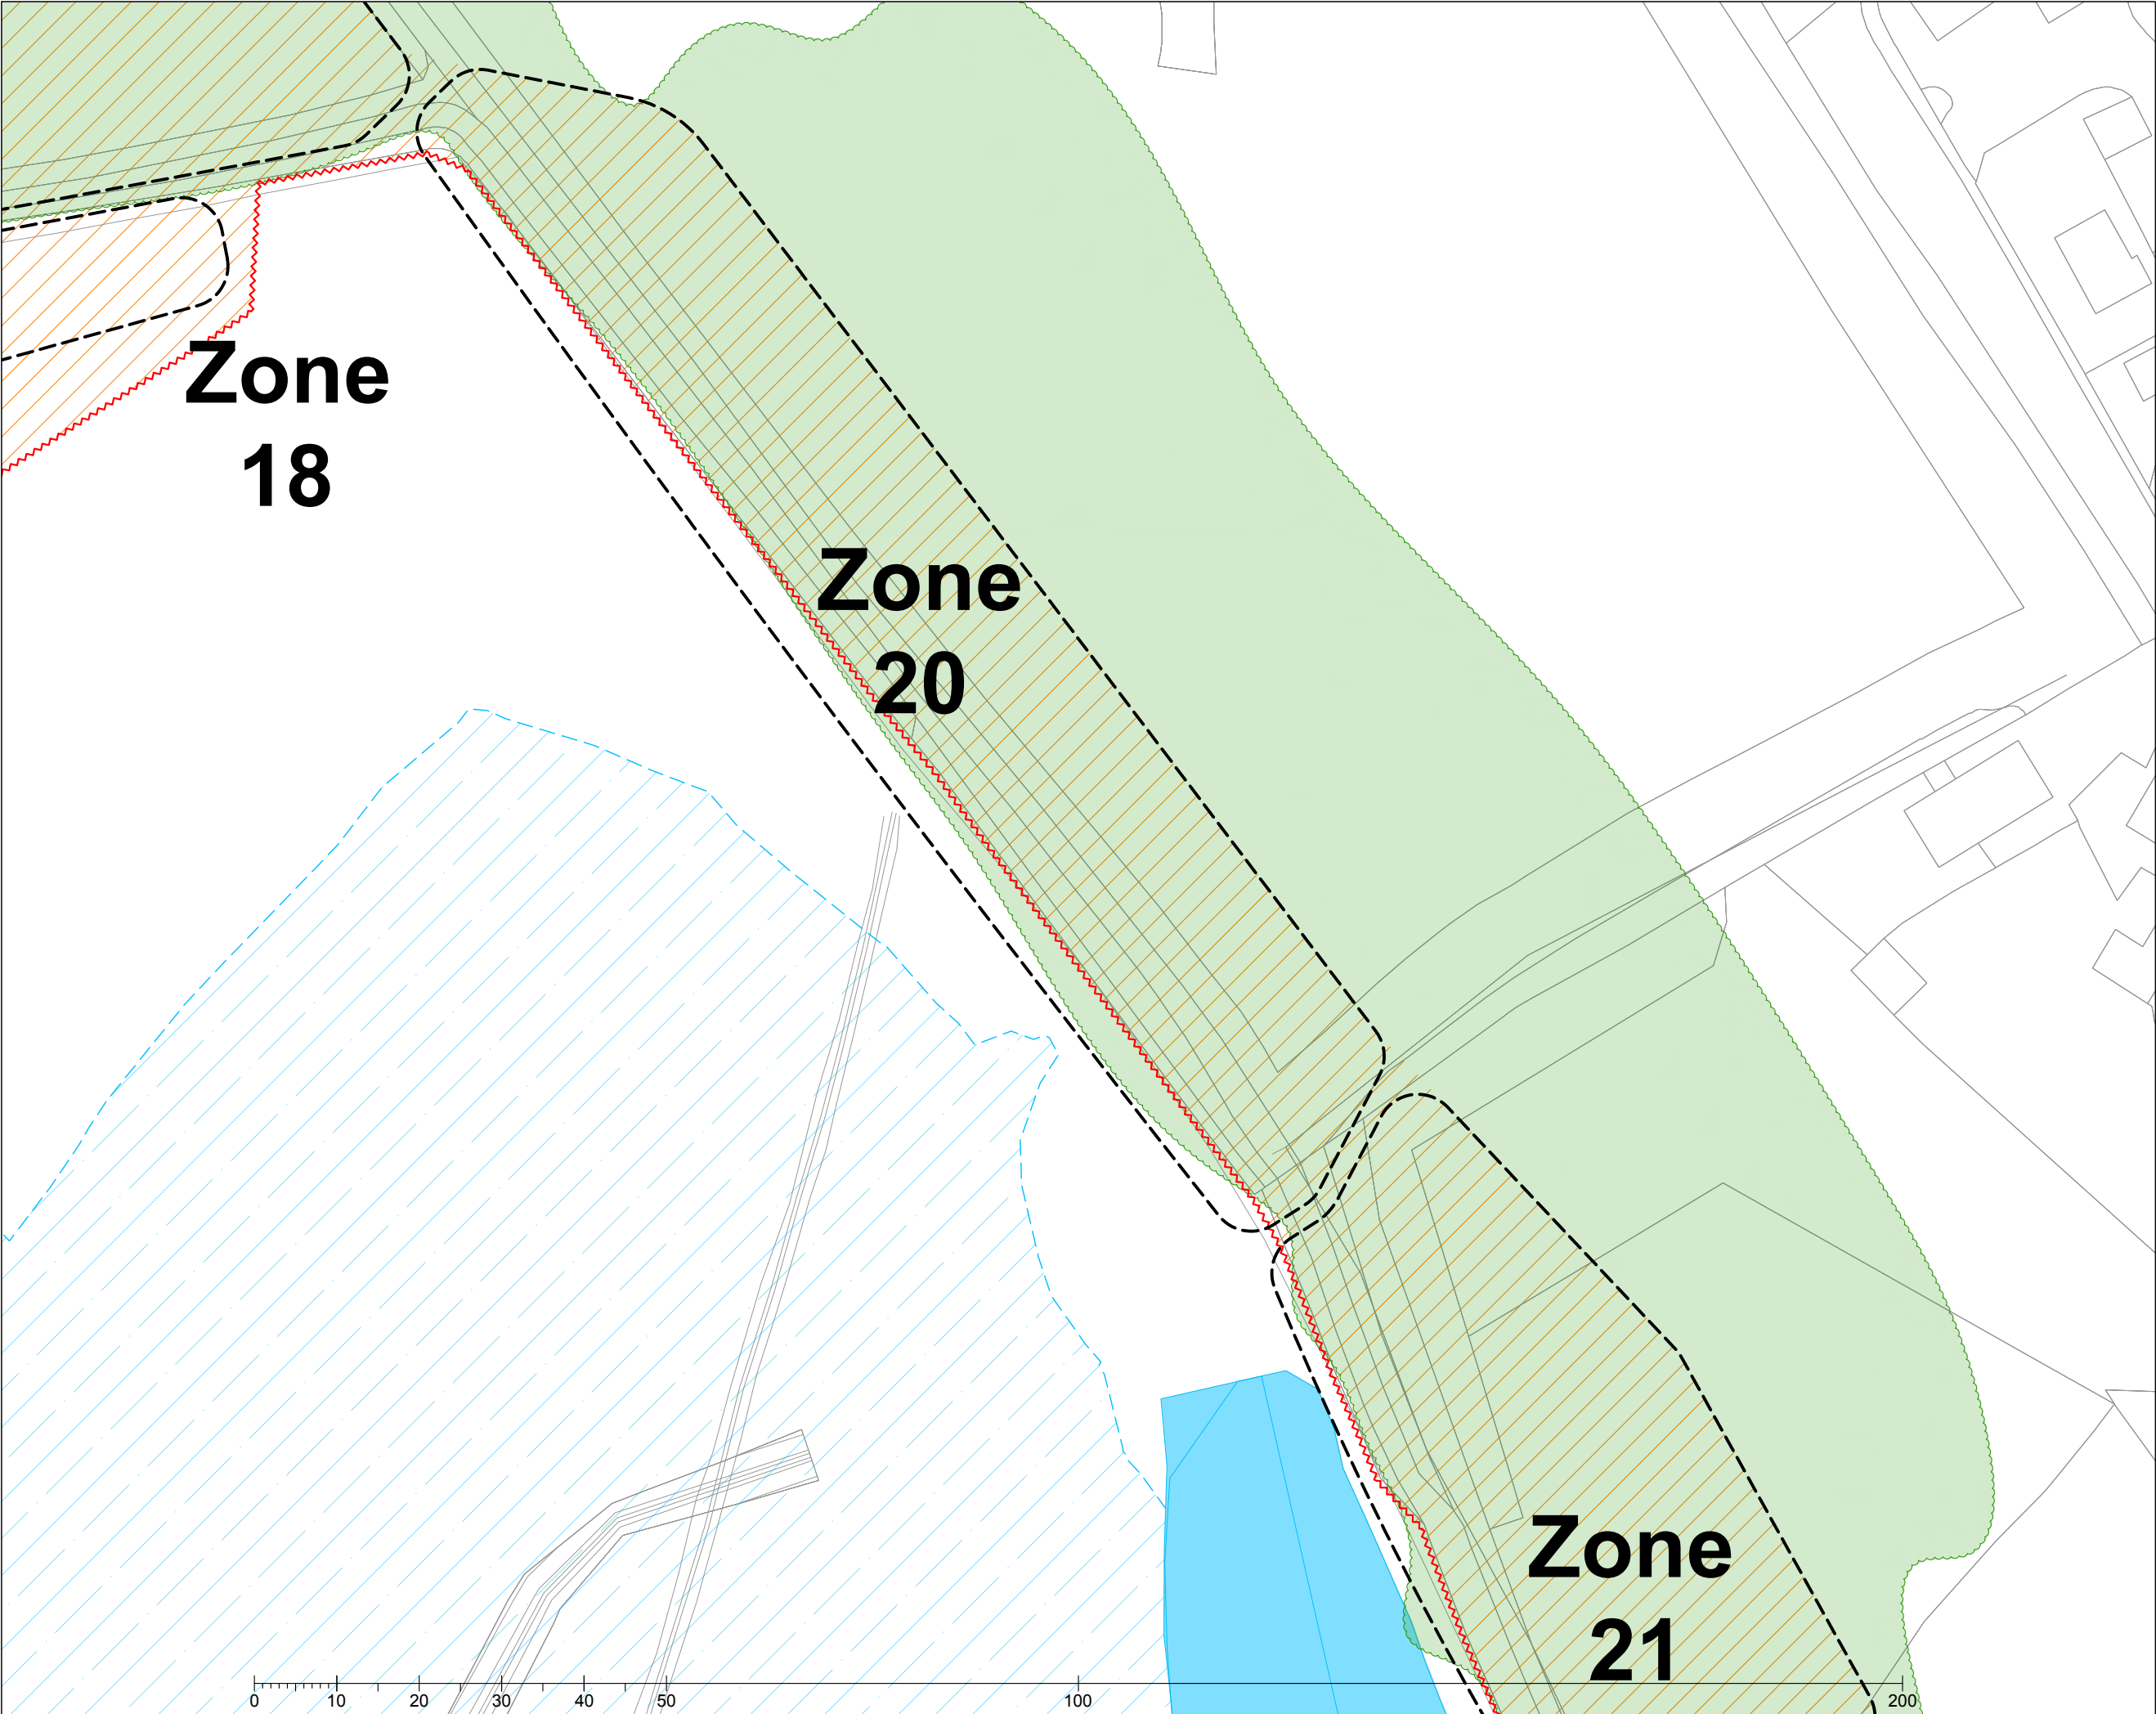


Key

- Indicative collective crown spreads
- Root protection area
- Proposed embankments
- Future flooded extent of reservoir
- Proposed tracks, roads and paths
- Proposed swales
- Indicative line of proposed underground services
- Phase 5 bi-directional pipeline
- Existing secure Heras site fencing
- Sections of secure Heras to remove for construction
- New braced Heras fencing (see AGS101)
- Construction exclusion zone

Location Inset

The location inset map shows a grid of letters (A-Z) with a red box highlighting the area covered by the main site plan. The red box is located in the bottom right corner of the grid, covering the letters L, M, N, O, P, Q, R, S, T, U, V, W, X, Y, Z.

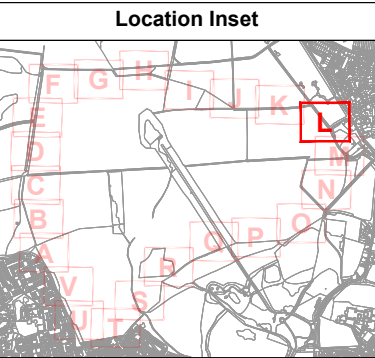


Drawing Title:
Tree Protection Plan - Inset L

Location:
**Havant Thicket
Hampshire**


Date:	Project Reference:	Revision:
02.02.2024	TH/B352/1023	1.4
Scale:	Paper Size:	Drawn By:
1:750	A3	TH

Advanced Arboriculture
Venmore Barn
Woodbury
Devon EX5 1LD
t: 01395 239002
e: info@advancedarb.com
w: www.advancedarb.com

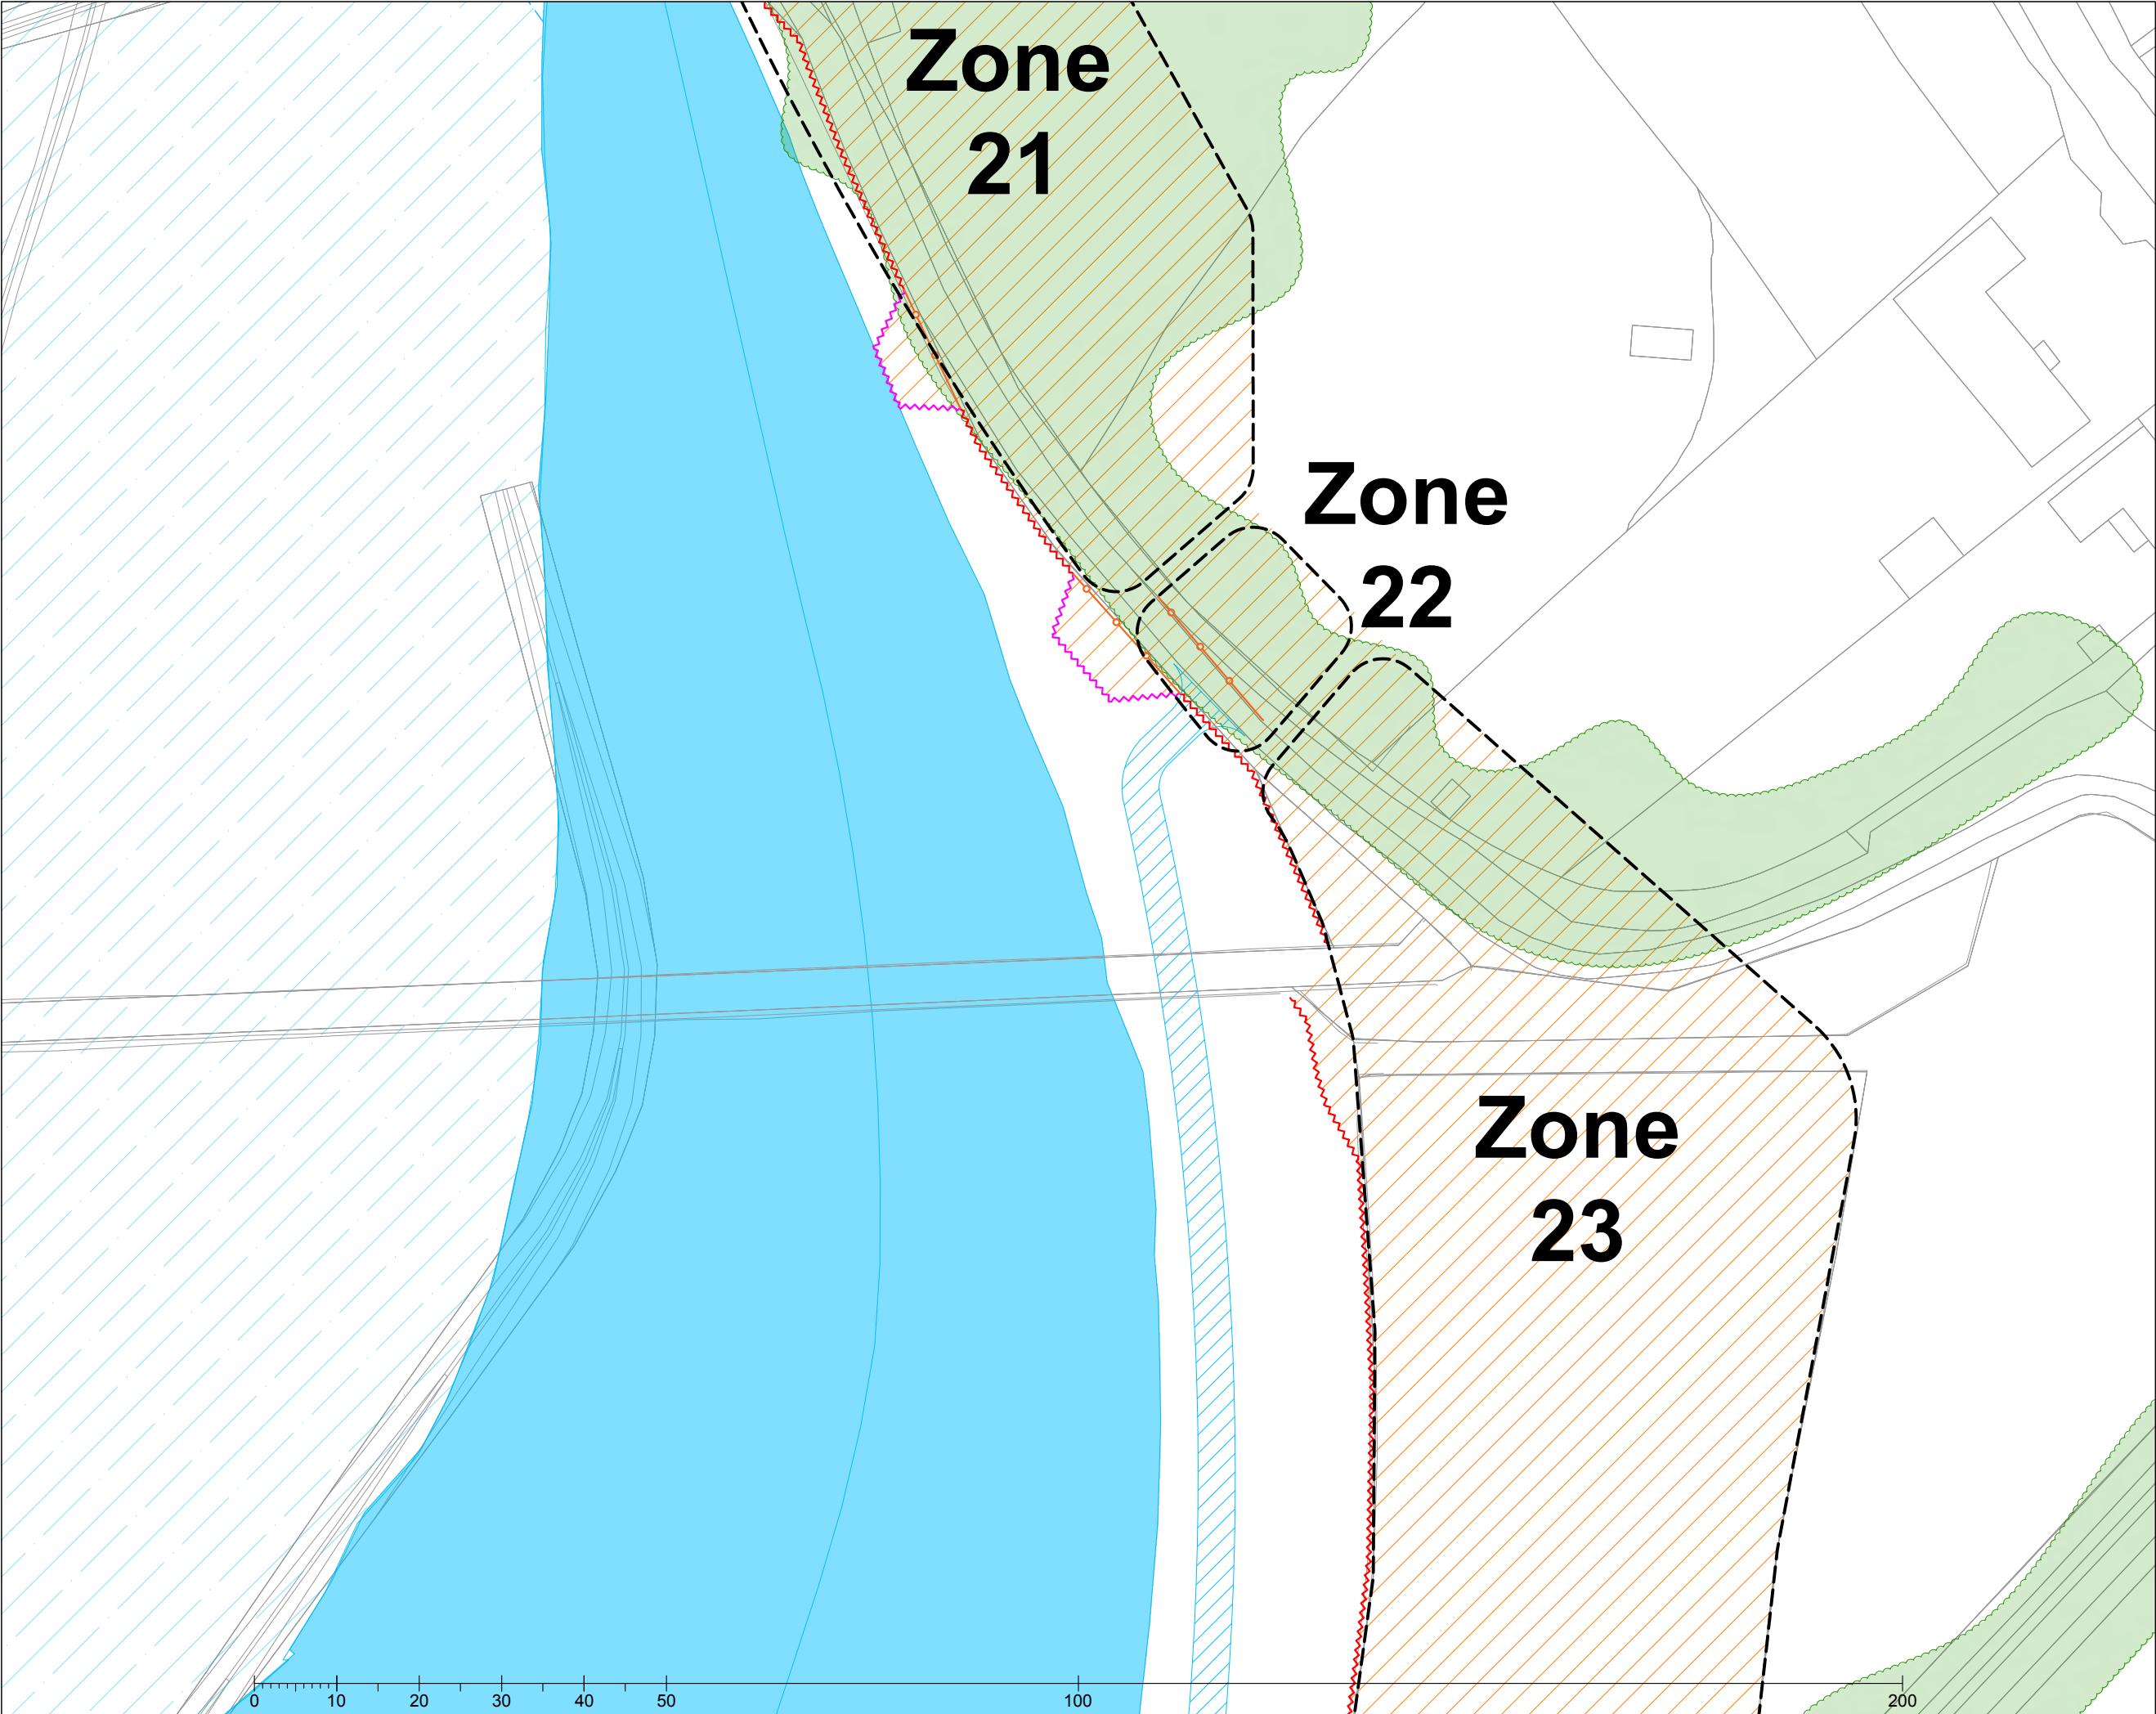

Key

- Indicative collective crown spreads
- Root protection area
- Proposed embankments
- Future flooded extent of reservoir
- Proposed tracks, roads and paths
- Proposed swales
- Indicative line of proposed underground services
- Phase 5 bi-directional pipeline
- Existing secure Heras site fencing
- Sections of secure Heras to remove for construction
- New braced Heras fencing (see AGS101)
- Construction exclusion zone

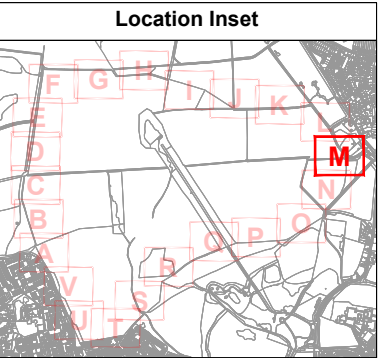


Drawing Title:
Tree Protection Plan - Inset M

Location:
**Havant Thicket
Hampshire**

Date:	Project Reference:	Revision:
02.02.2024	TH/B352/1023	1.4
Scale:	Paper Size:	Drawn By:
1:750	A3	TH


Advanced Arboriculture
Venmore Barn
Woodbury
Devon EX5 1LD
t: 01395 239002
e: info@advancedarb.com
w: www.advancedarb.com

Note: The original of this drawing was produced in colour - a monochrome copy should not be relied upon. All drawings © Advanced Arboriculture.

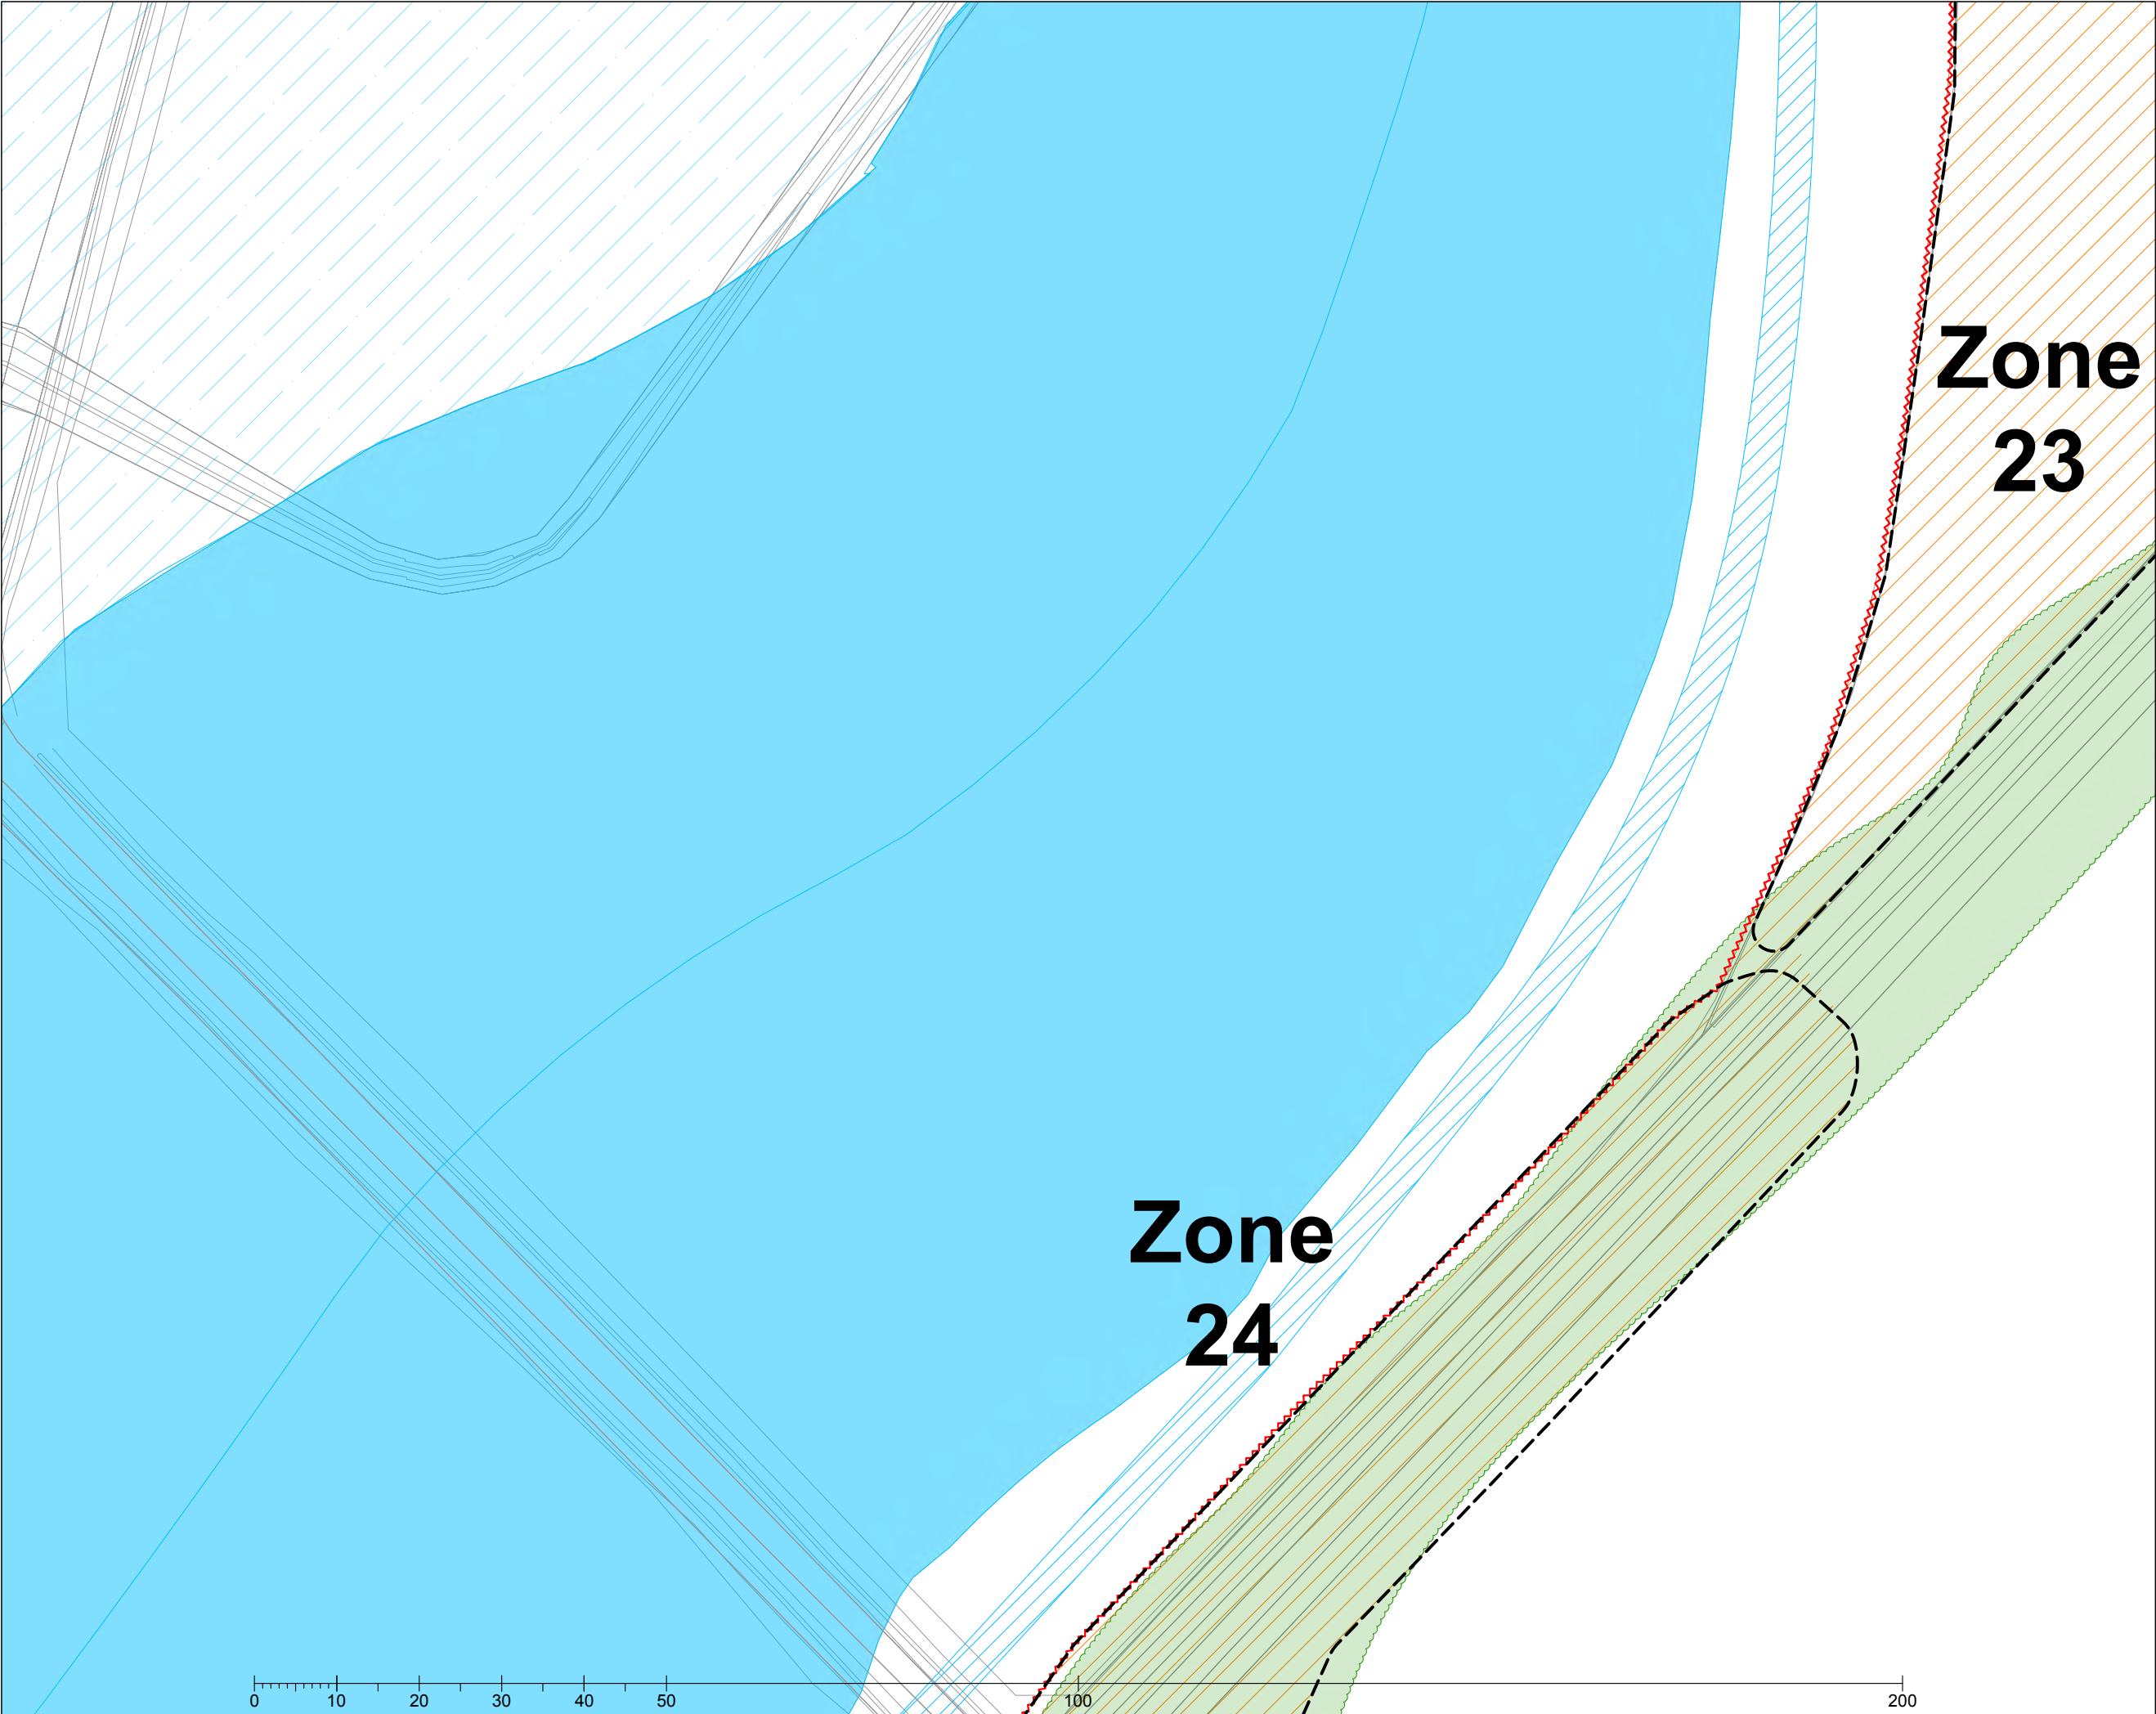

Key

- Indicative collective crown spreads
- Root protection area
- Proposed embankments
- Future flooded extent of reservoir
- Proposed tracks, roads and paths
- Proposed swales
- Indicative line of proposed underground services
- Phase 5 bi-directional pipeline
- Existing secure Heras site fencing
- Sections of secure Heras to remove for construction
- New braced Heras fencing (see AGS101)
- Construction exclusion zone

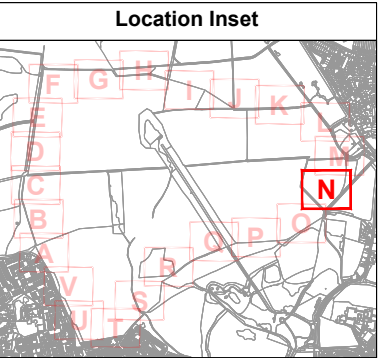


Drawing Title:
**Tree Protection Plan -
Inset N**

Location:
**Havant Thicket
Hampshire**

Date:	Project Reference:	Revision:
02.02.2024	TH/B352/1023	1.4
Scale:	Paper Size:	Drawn By:
1:750	A3	TH

Advanced Arboriculture
Venmore Barn
Woodbury
Devon EX5 1LD
t: 01395 239002
e: info@advancedarb.com
w: www.advancedarb.com

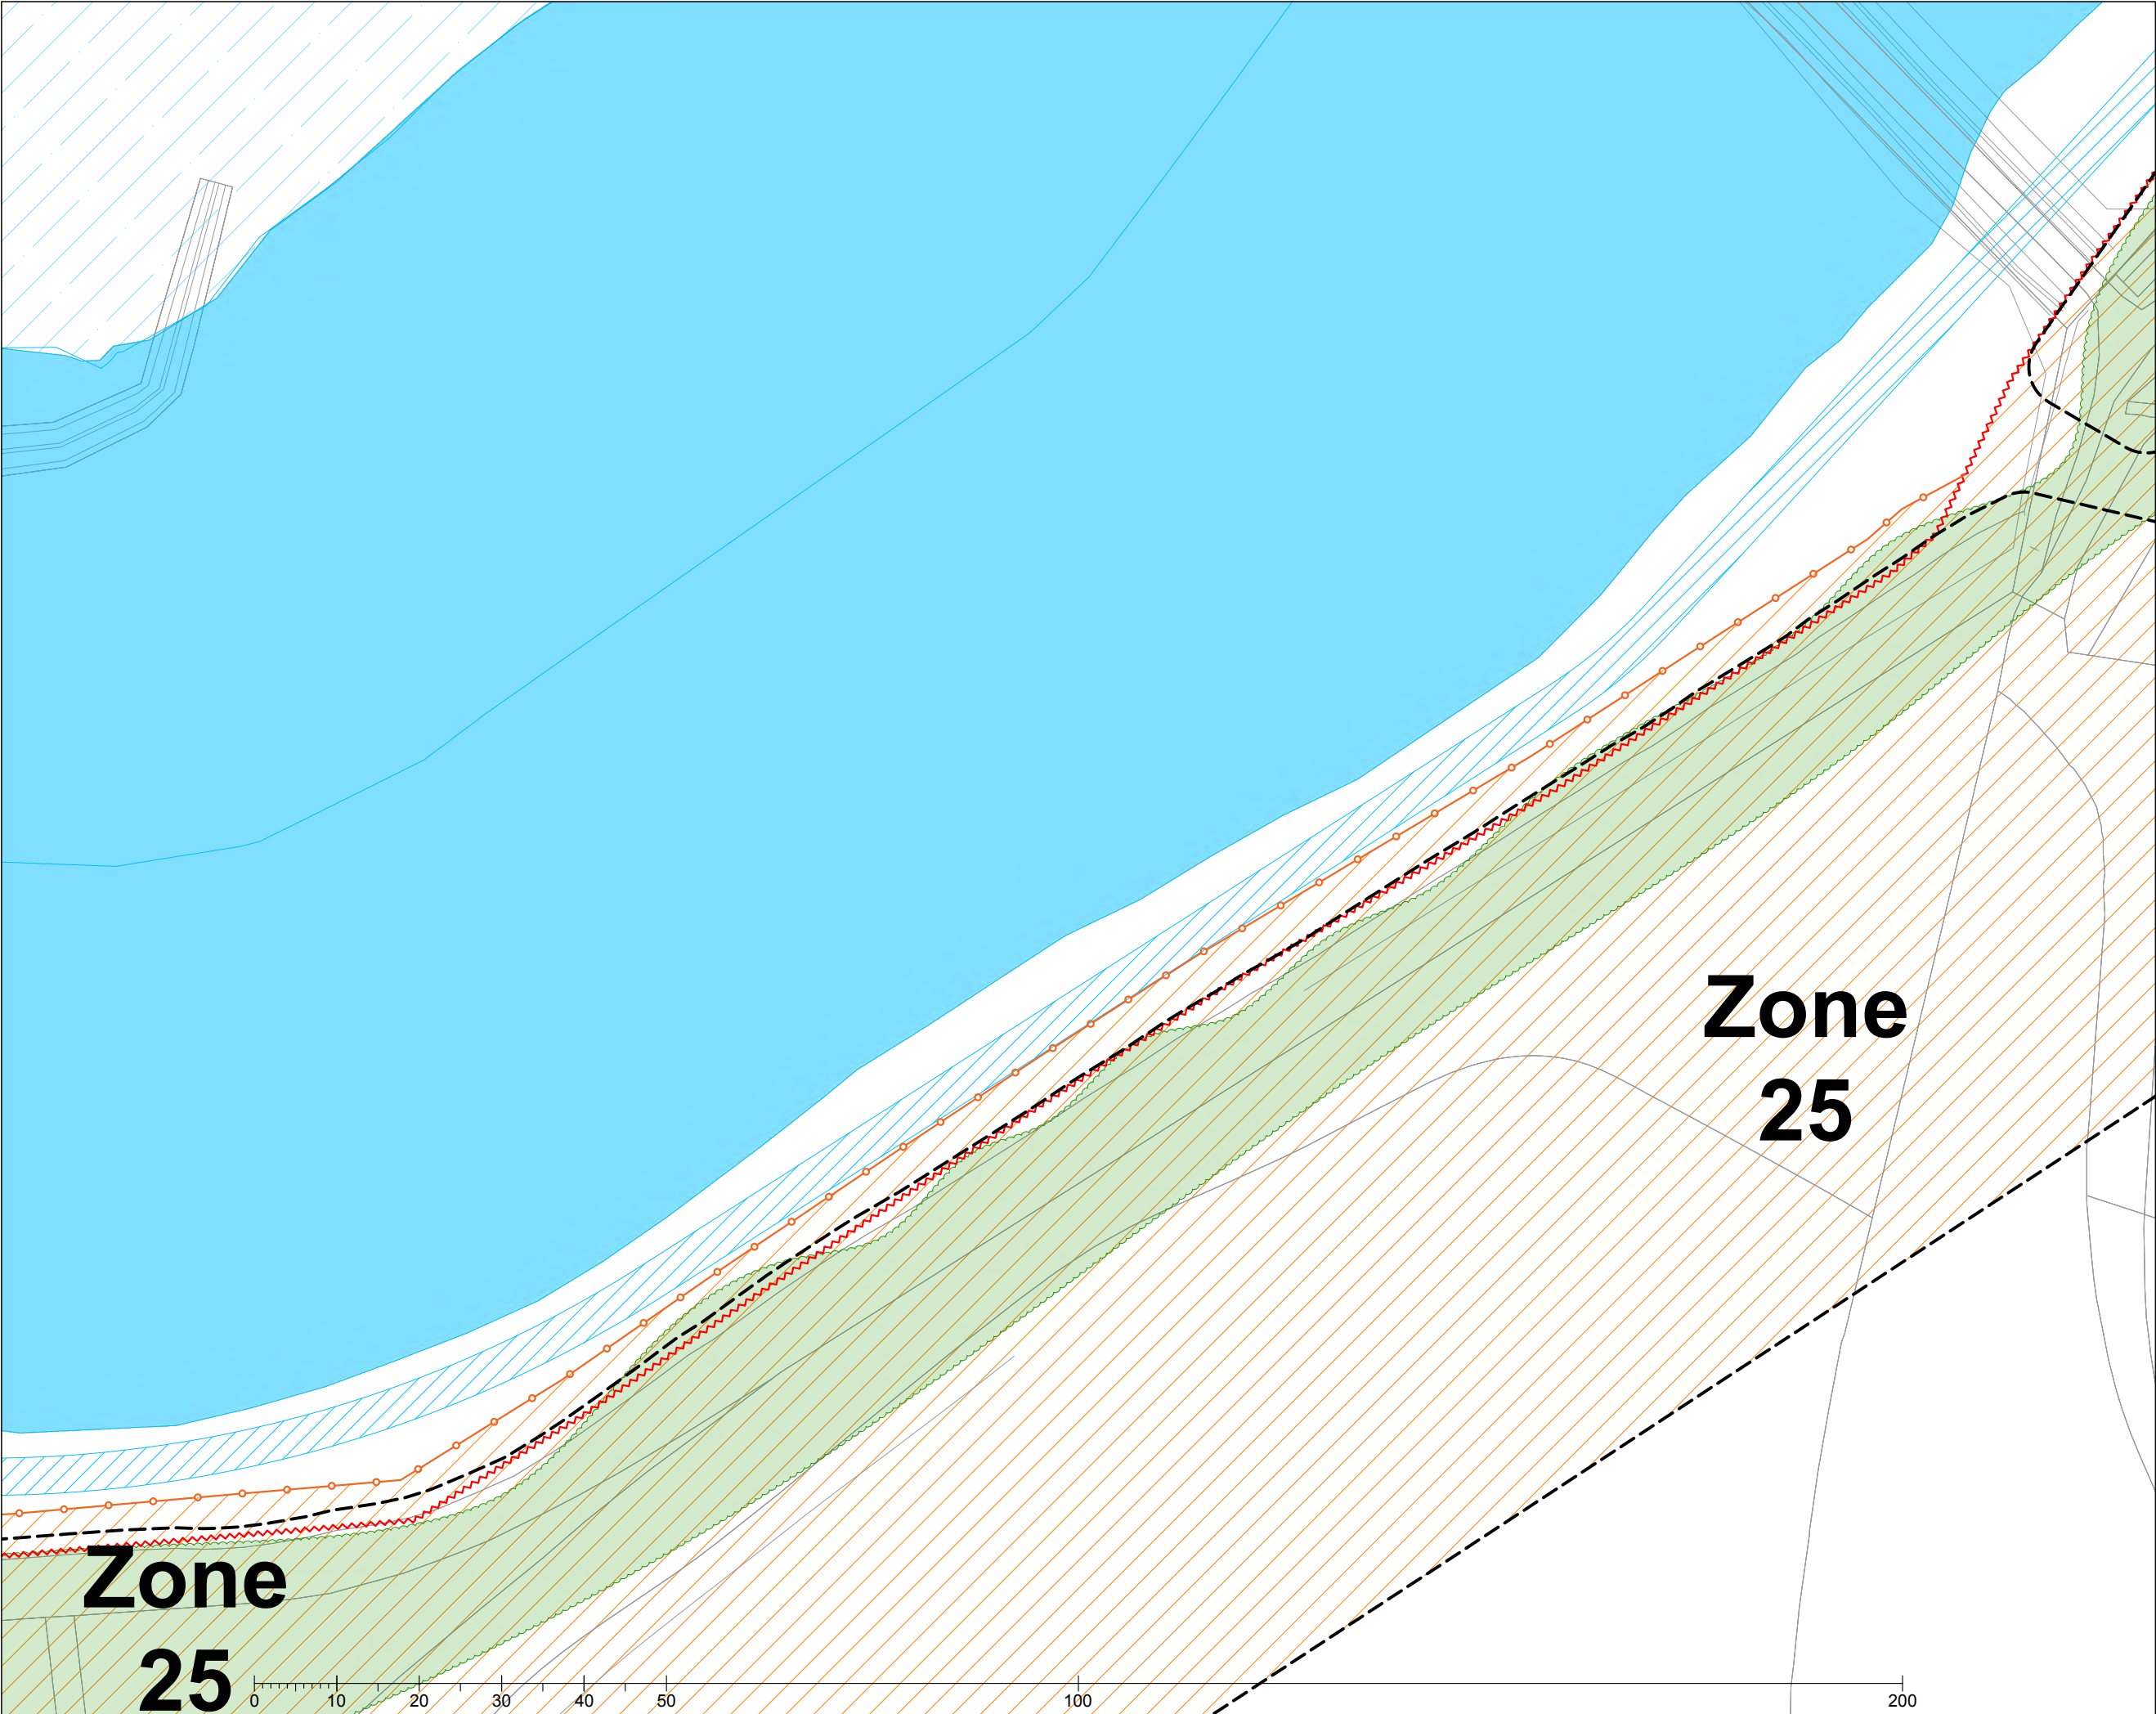

Key

Indicative collective crown spreads

Root protection area

Proposed embankments

Future flooded extent of reservoir

Proposed tracks, roads and paths

Proposed swales

Indicative line of proposed underground services


Phase 5 bi-directional pipeline

Existing secure Heras site fencing

Sections of secure Heras to remove for construction

New braced Heras fencing (see AGS101)

Construction exclusion zone

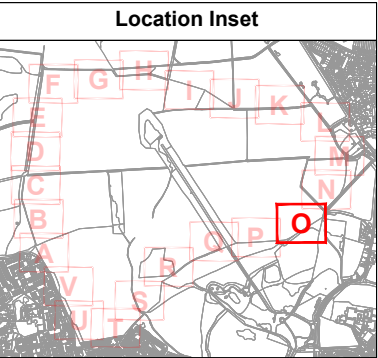


Drawing Title:
Tree Protection Plan - Inset O

Location:
**Havant Thicket
Hampshire**



Date:	Project Reference:	Revision:
02.02.2024	TH/B352/1023	1.4
Scale:	Paper Size:	Drawn By:
1:750	A3	TH

Advanced Arboriculture
Venmore Barn
Woodbury
Devon EX5 1LD
t: 01395 239002
e: info@advancedarb.com
w: www.advancedarb.com

Note: The original of this drawing was produced in colour - a monochrome copy should not be relied upon. All drawings © Advanced Arboriculture.

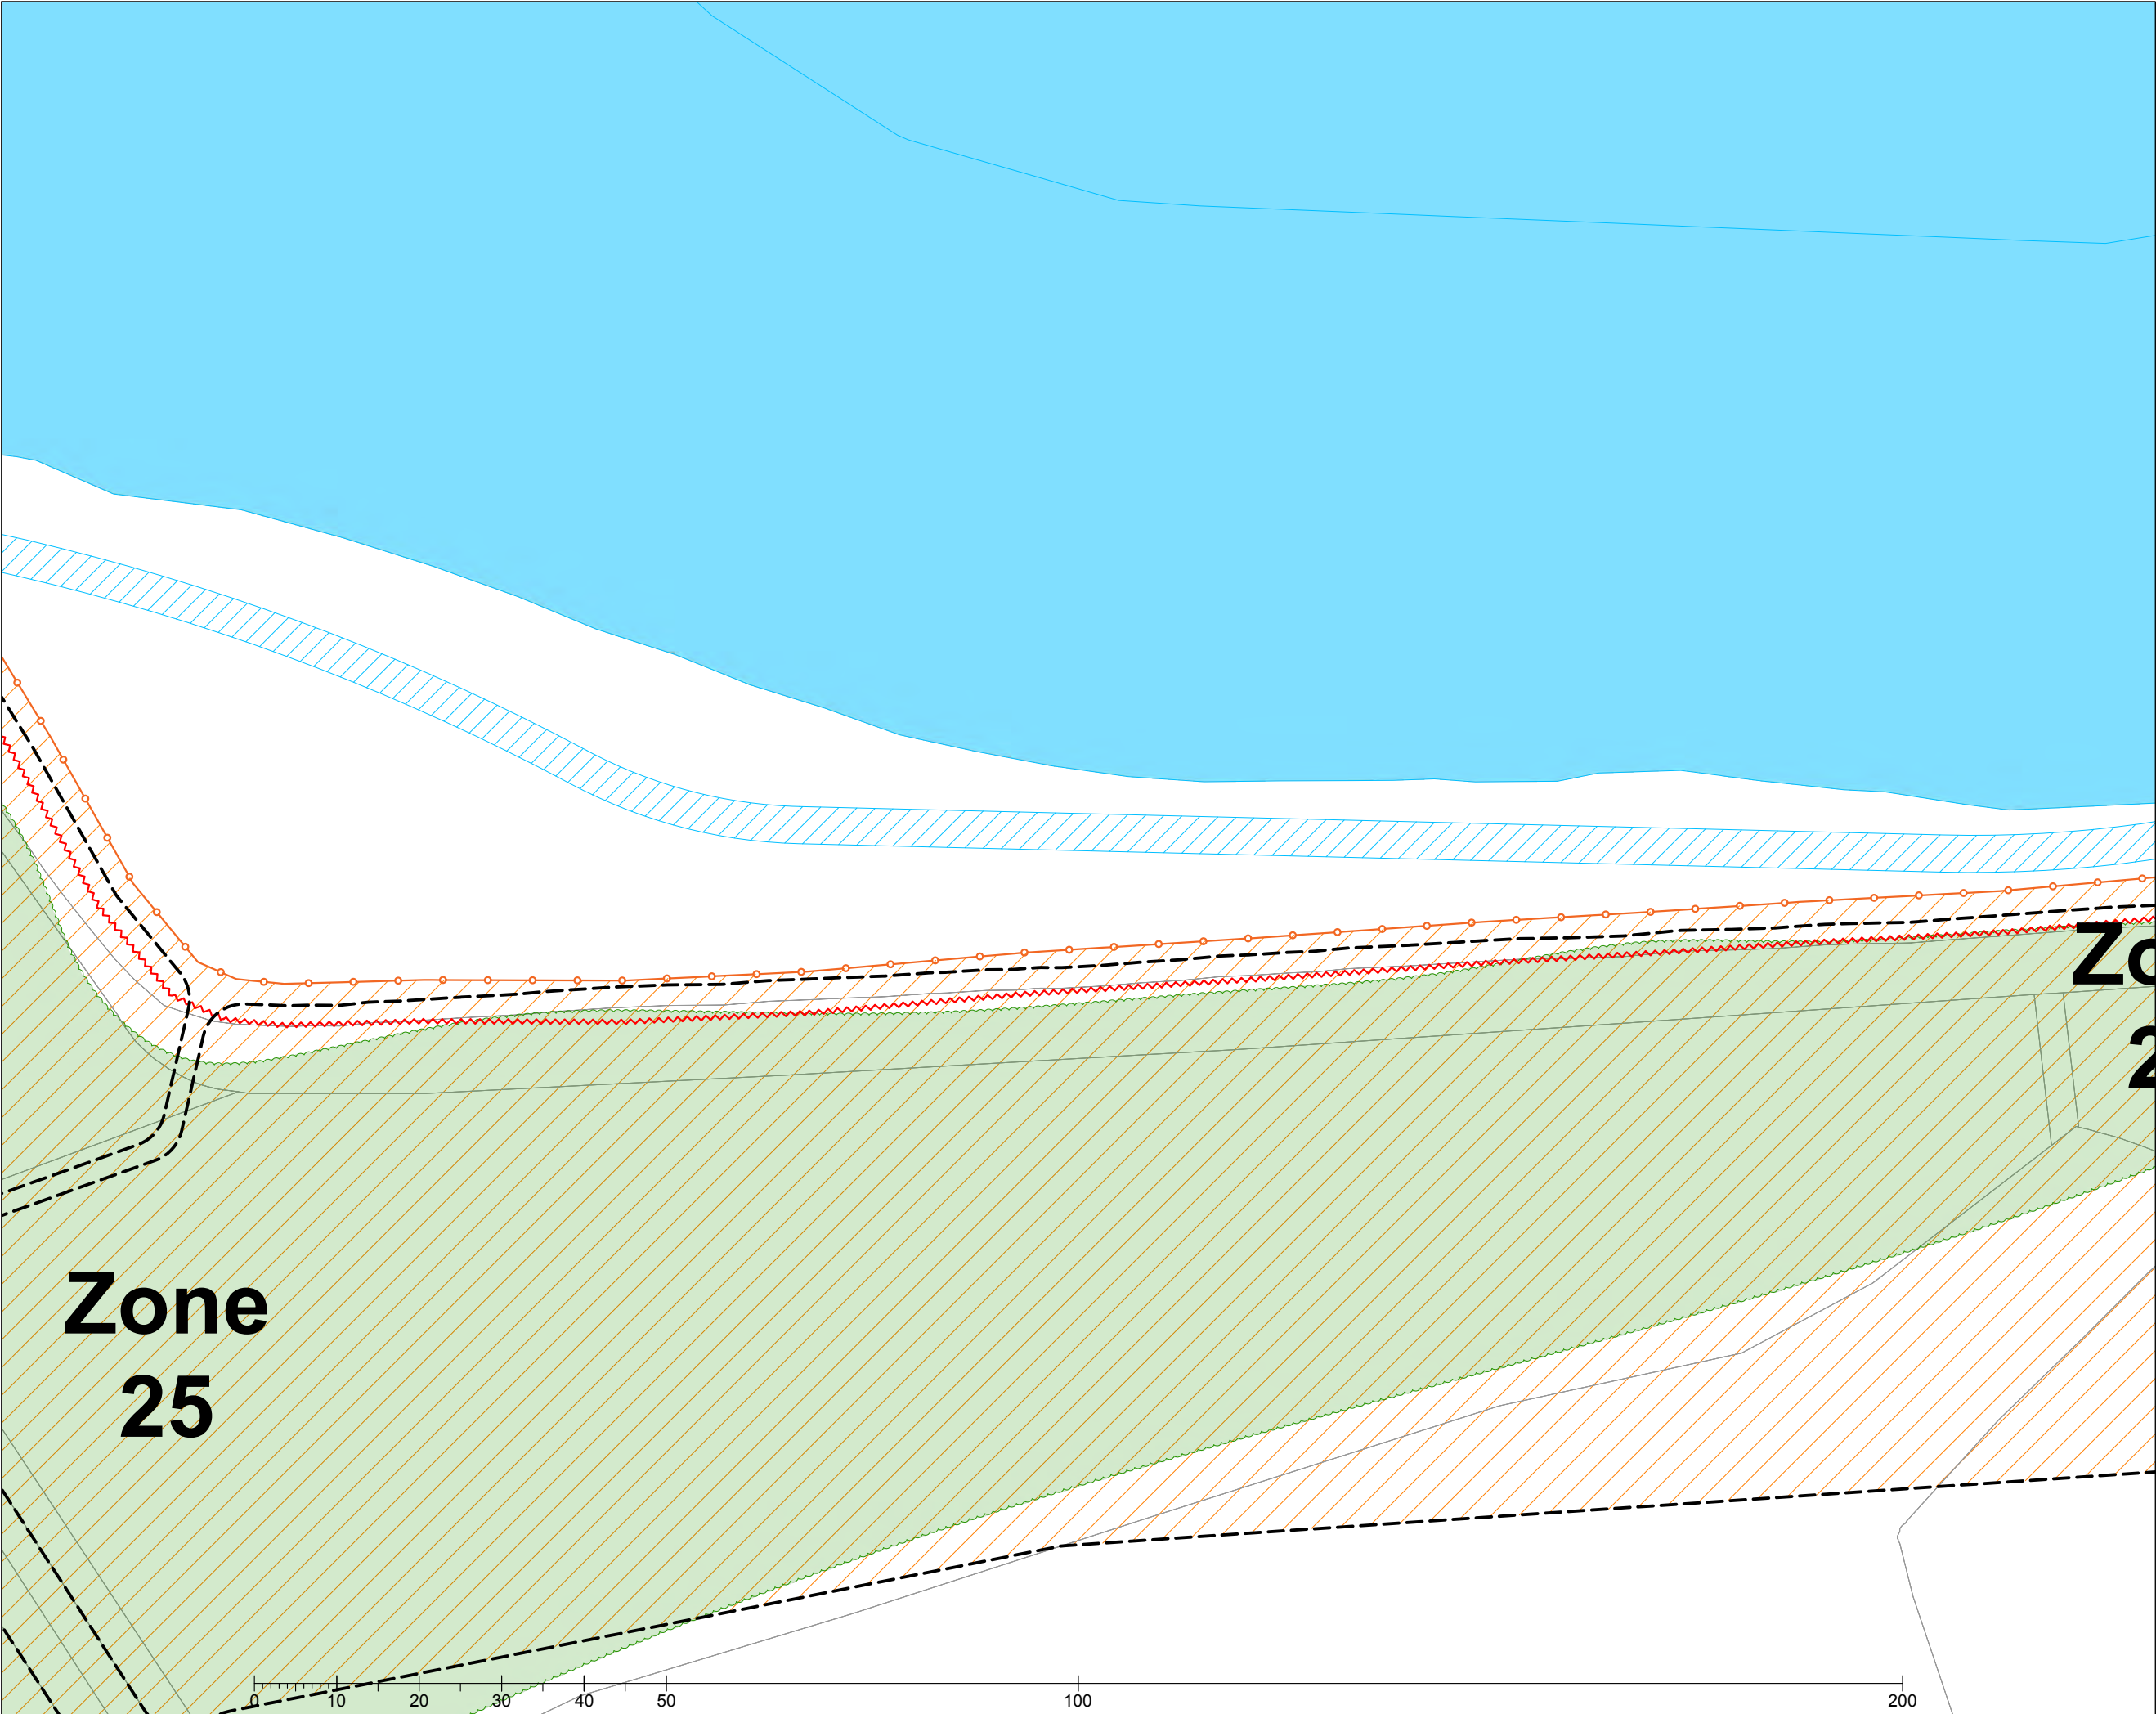

- Key**
- Indicative collective crown spreads
 - Root protection area
 - Proposed embankments
 - Future flooded extent of reservoir
 - Proposed tracks, roads and paths
 - Proposed swales
 - Indicative line of proposed underground services
 - Phase 5 bi-directional pipeline
 - Existing secure Heras site fencing
 - Sections of secure Heras to remove for construction
 - New braced Heras fencing (see AGS101)
 - Construction exclusion zone

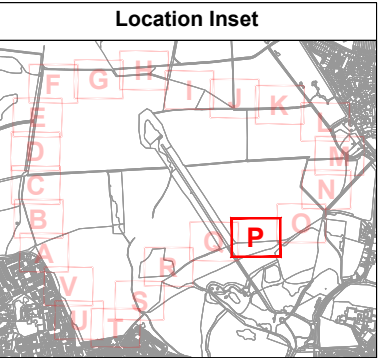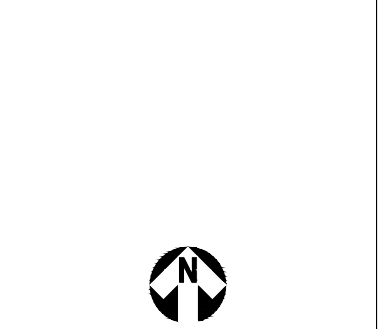


Drawing Title:
Tree Protection Plan - Inset P

Location:
**Havant Thicket
Hampshire**


Date:	Project Reference:	Revision:
02.02.2024	TH/B352/1023	1.4
Scale:	Paper Size:	Drawn By:
1:750	A3	TH

Advanced Arboriculture
Venmore Barn
Woodbury
Devon EX5 1LD
t: 01395 239002
e: info@advancedarb.com
w: www.advancedarb.com

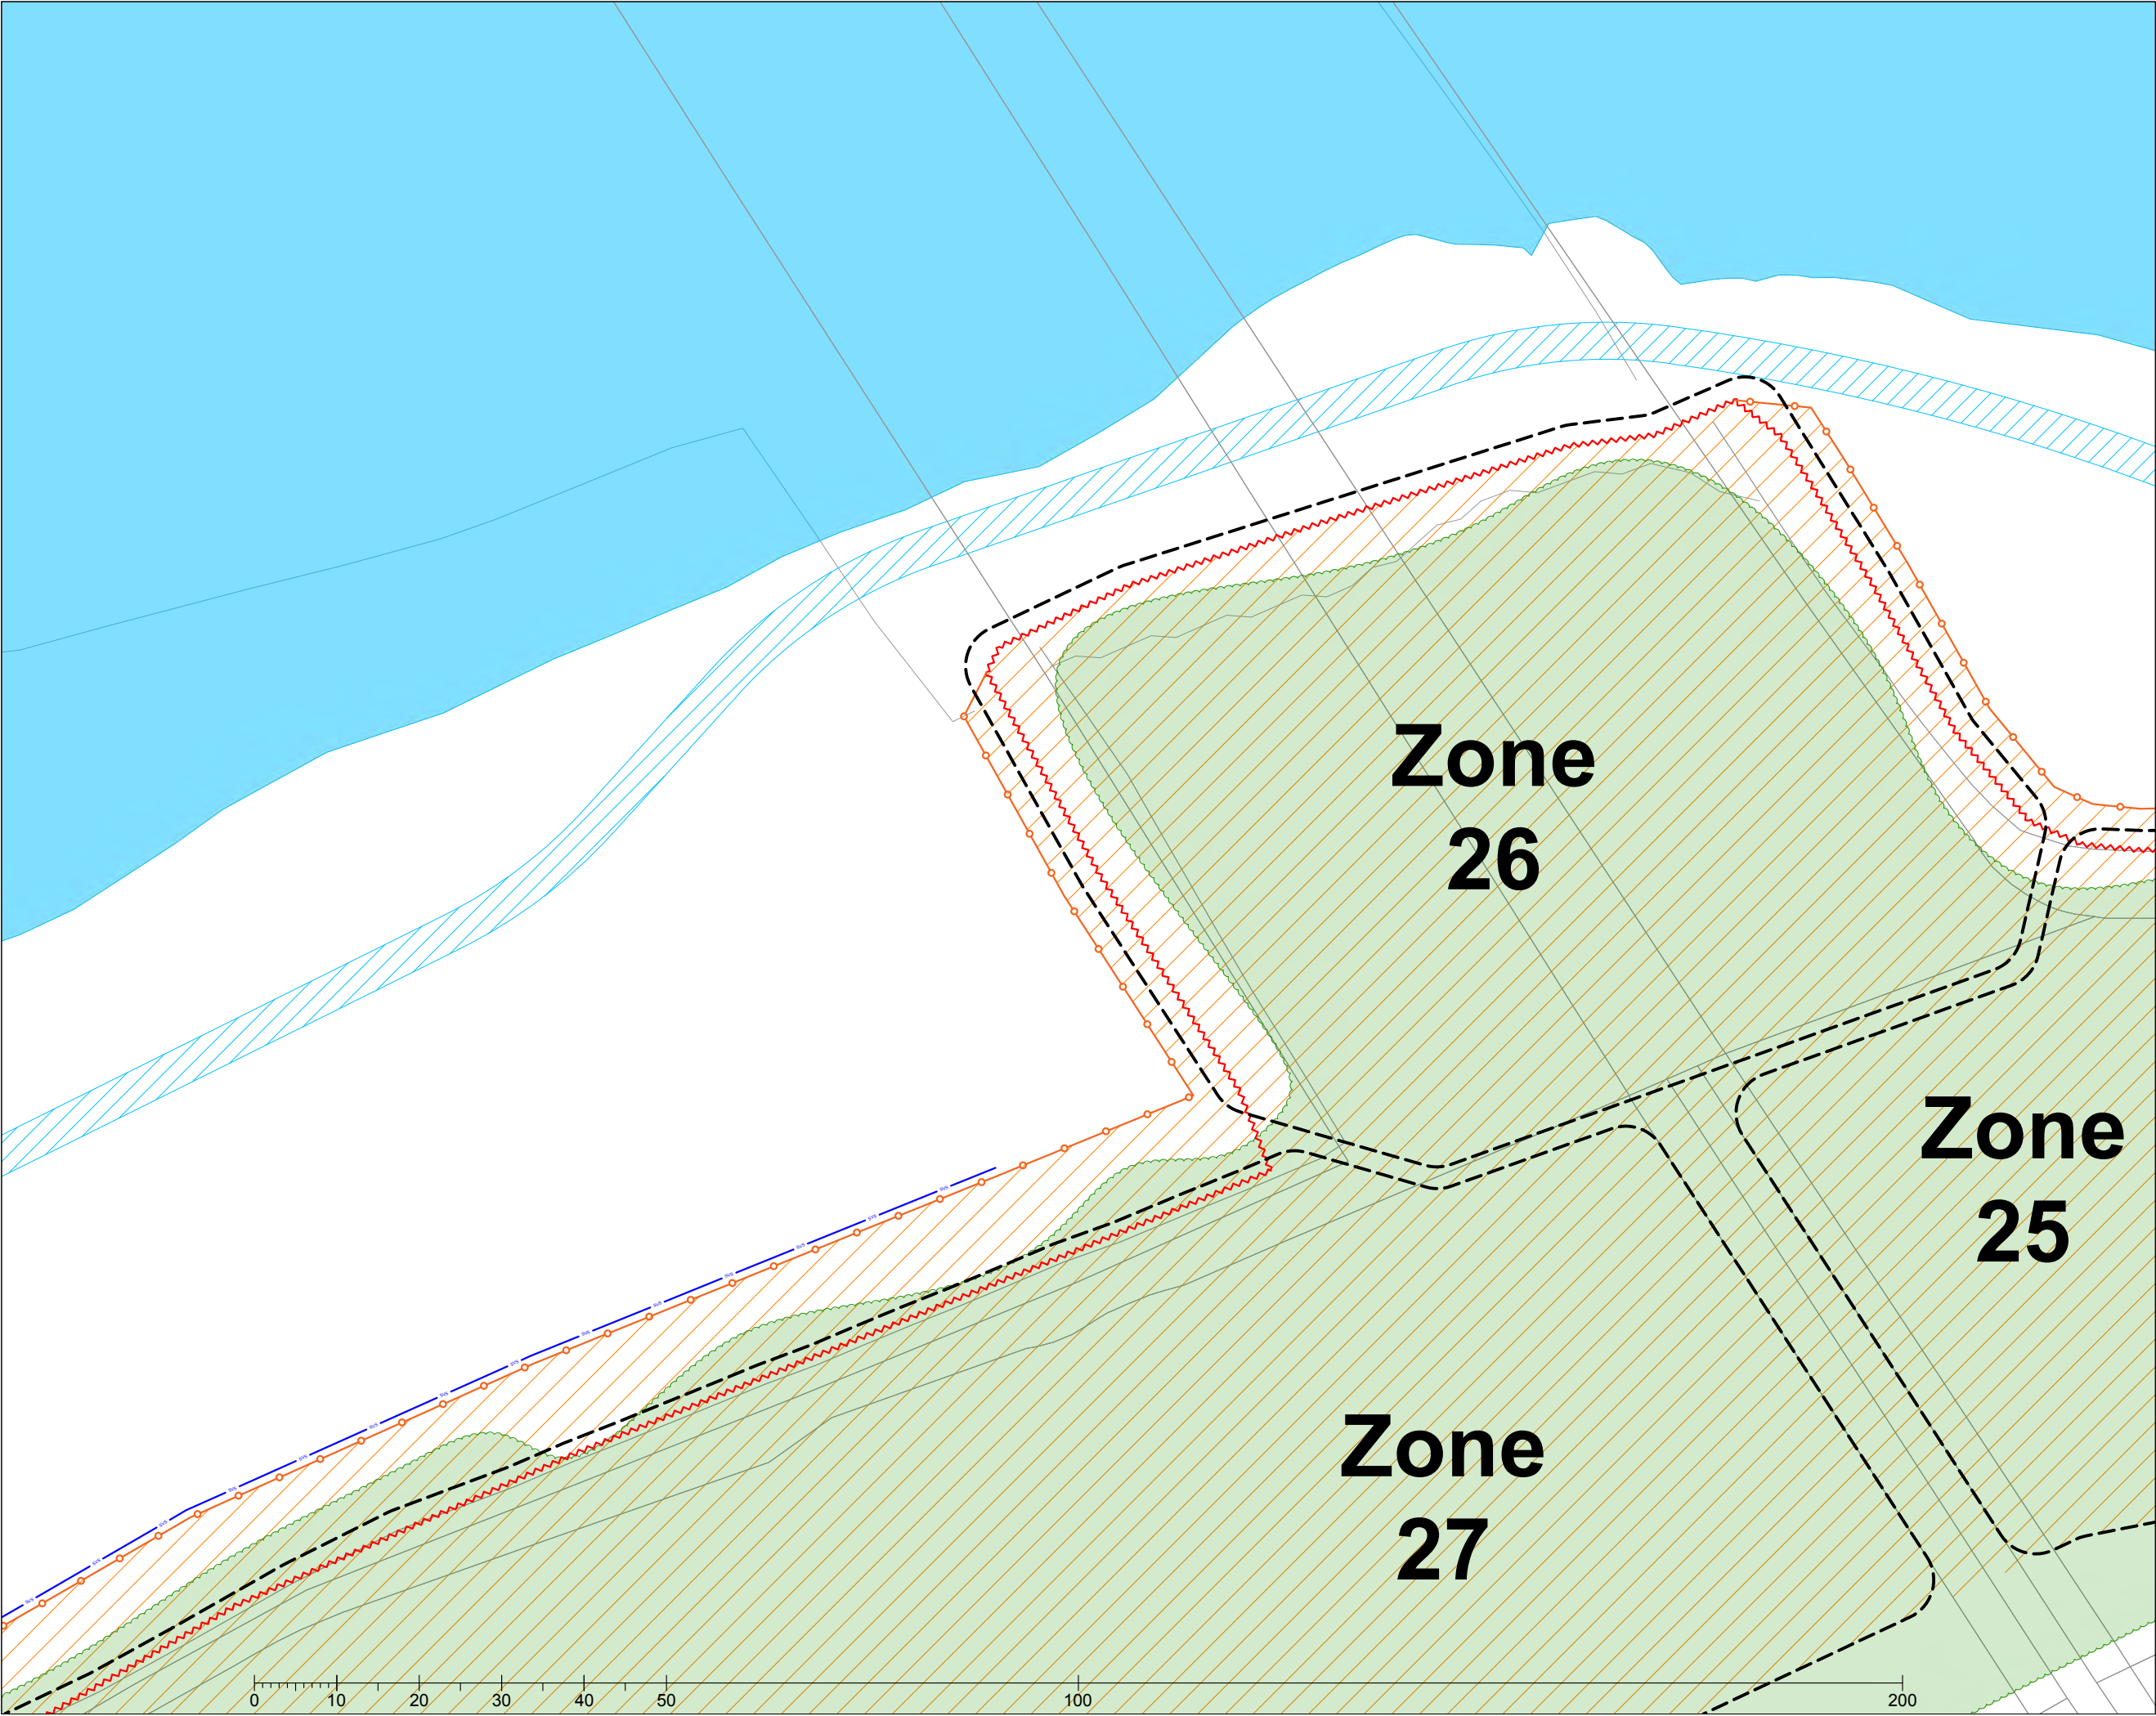

Key

- Indicative collective crown spreads
- Root protection area
- Proposed embankments
- Future flooded extent of reservoir
- Proposed tracks, roads and paths
- Proposed swales
- Indicative line of proposed underground services
- Phase 5 bi-directional pipeline
- Existing secure Heras site fencing
- Sections of secure Heras to remove for construction
- New braced Heras fencing (see AGS101)
- Construction exclusion zone

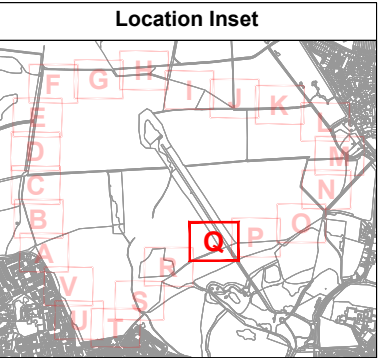


Drawing Title:
Tree Protection Plan - Inset Q

Location:
**Havant Thicket
Hampshire**


Date:	Project Reference:	Revision:
02.02.2024	TH/B352/1023	1.4
Scale:	Paper Size:	Drawn By:
1:750	A3	TH

Advanced Arboriculture
Venmore Barn
Woodbury
Devon EX5 1LD
t: 01395 239002
e: info@advancedarb.com
w: www.advancedarb.com

Note: The original of this drawing was produced in colour - a monochrome copy should not be relied upon. All drawings © Advanced Arboriculture.

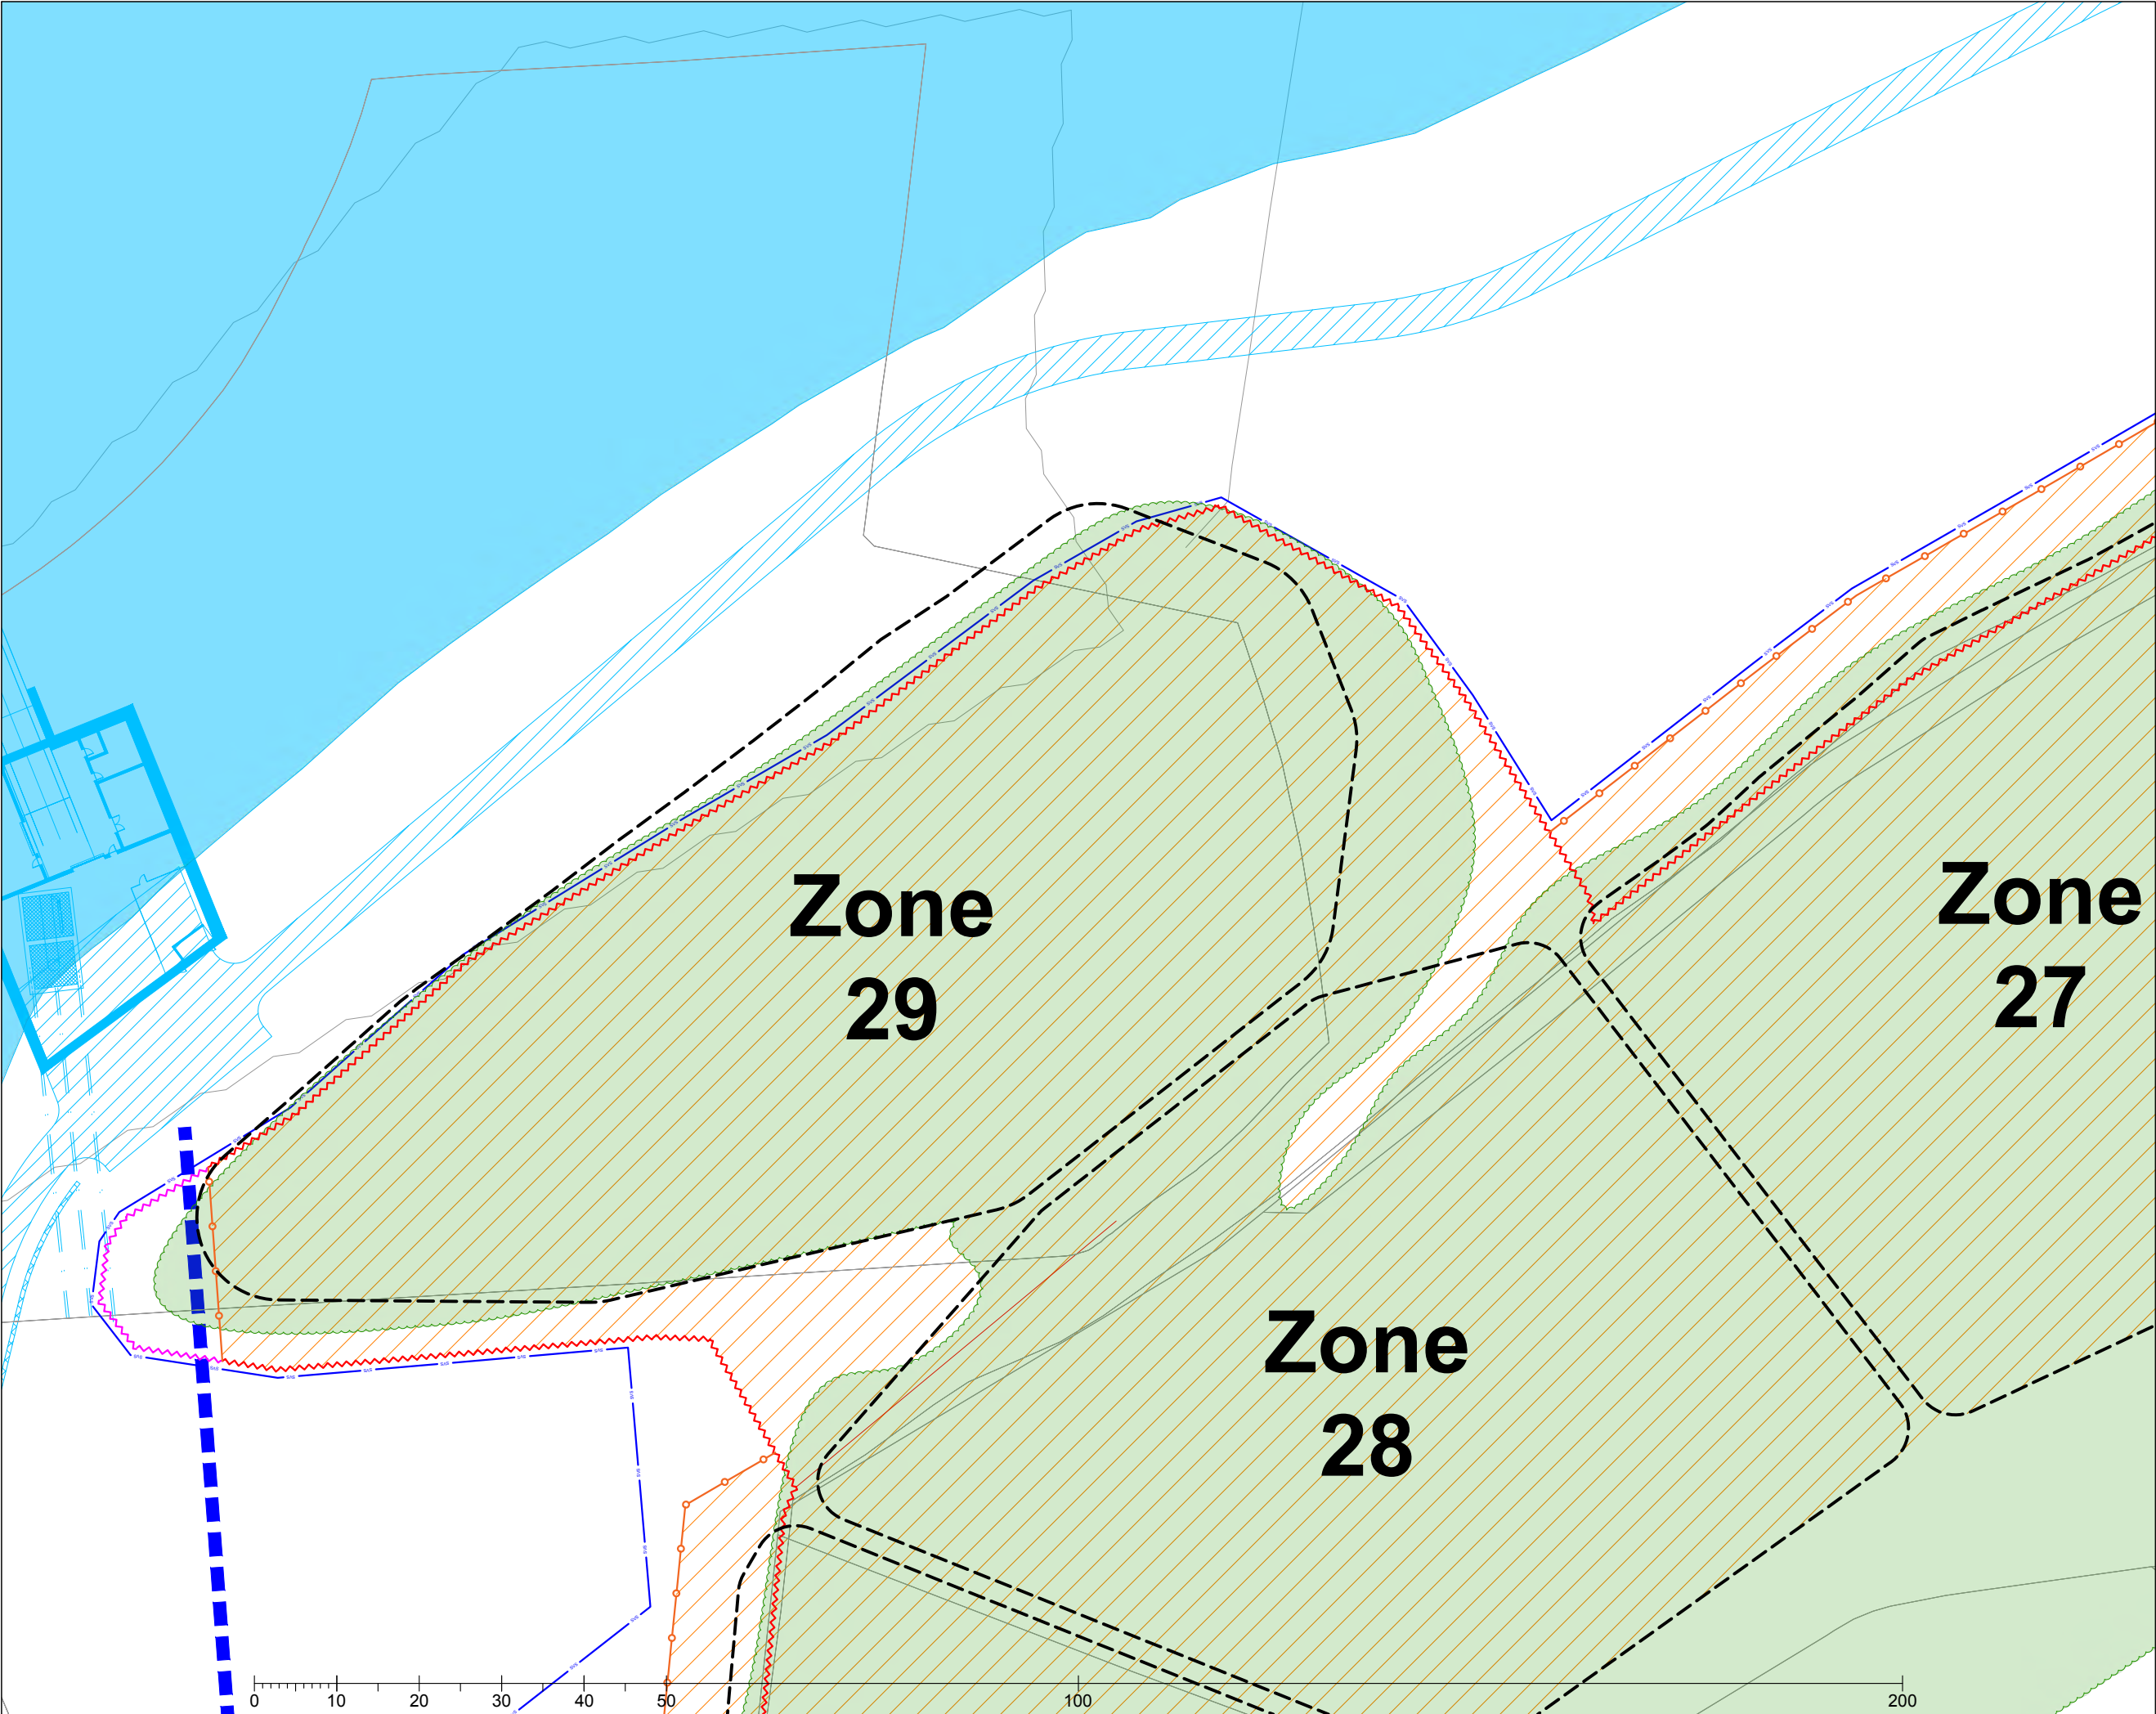

- Key**
- Indicative collective crown spreads
 - Root protection area
 - Proposed embankments
 - Future flooded extent of reservoir
 - Proposed tracks, roads and paths
 - Proposed swales
 - Indicative line of proposed underground services
 - Phase 5 bi-directional pipeline
 - Existing secure Heras site fencing
 - Sections of secure Heras to remove for construction
 - New braced Heras fencing (see AGS101)
 - Construction exclusion zone

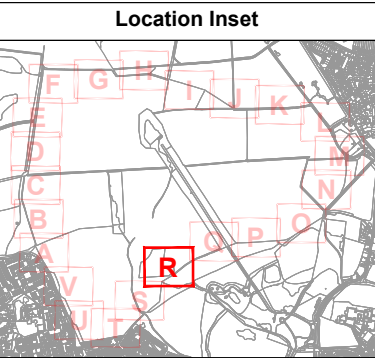


Drawing Title:
Tree Protection Plan - Inset R


Location:
**Havant Thicket
Hampshire**

Date:	Project Reference:	Revision:
02.02.2024	TH/B352/1023	1.4
Scale:	Paper Size:	Drawn By:
1:750	A3	TH


Advanced Arboriculture
Venmore Barn
Woodbury
Devon EX5 1LD
t: 01395 239002
e: info@advancedarb.com
w: www.advancedarb.com

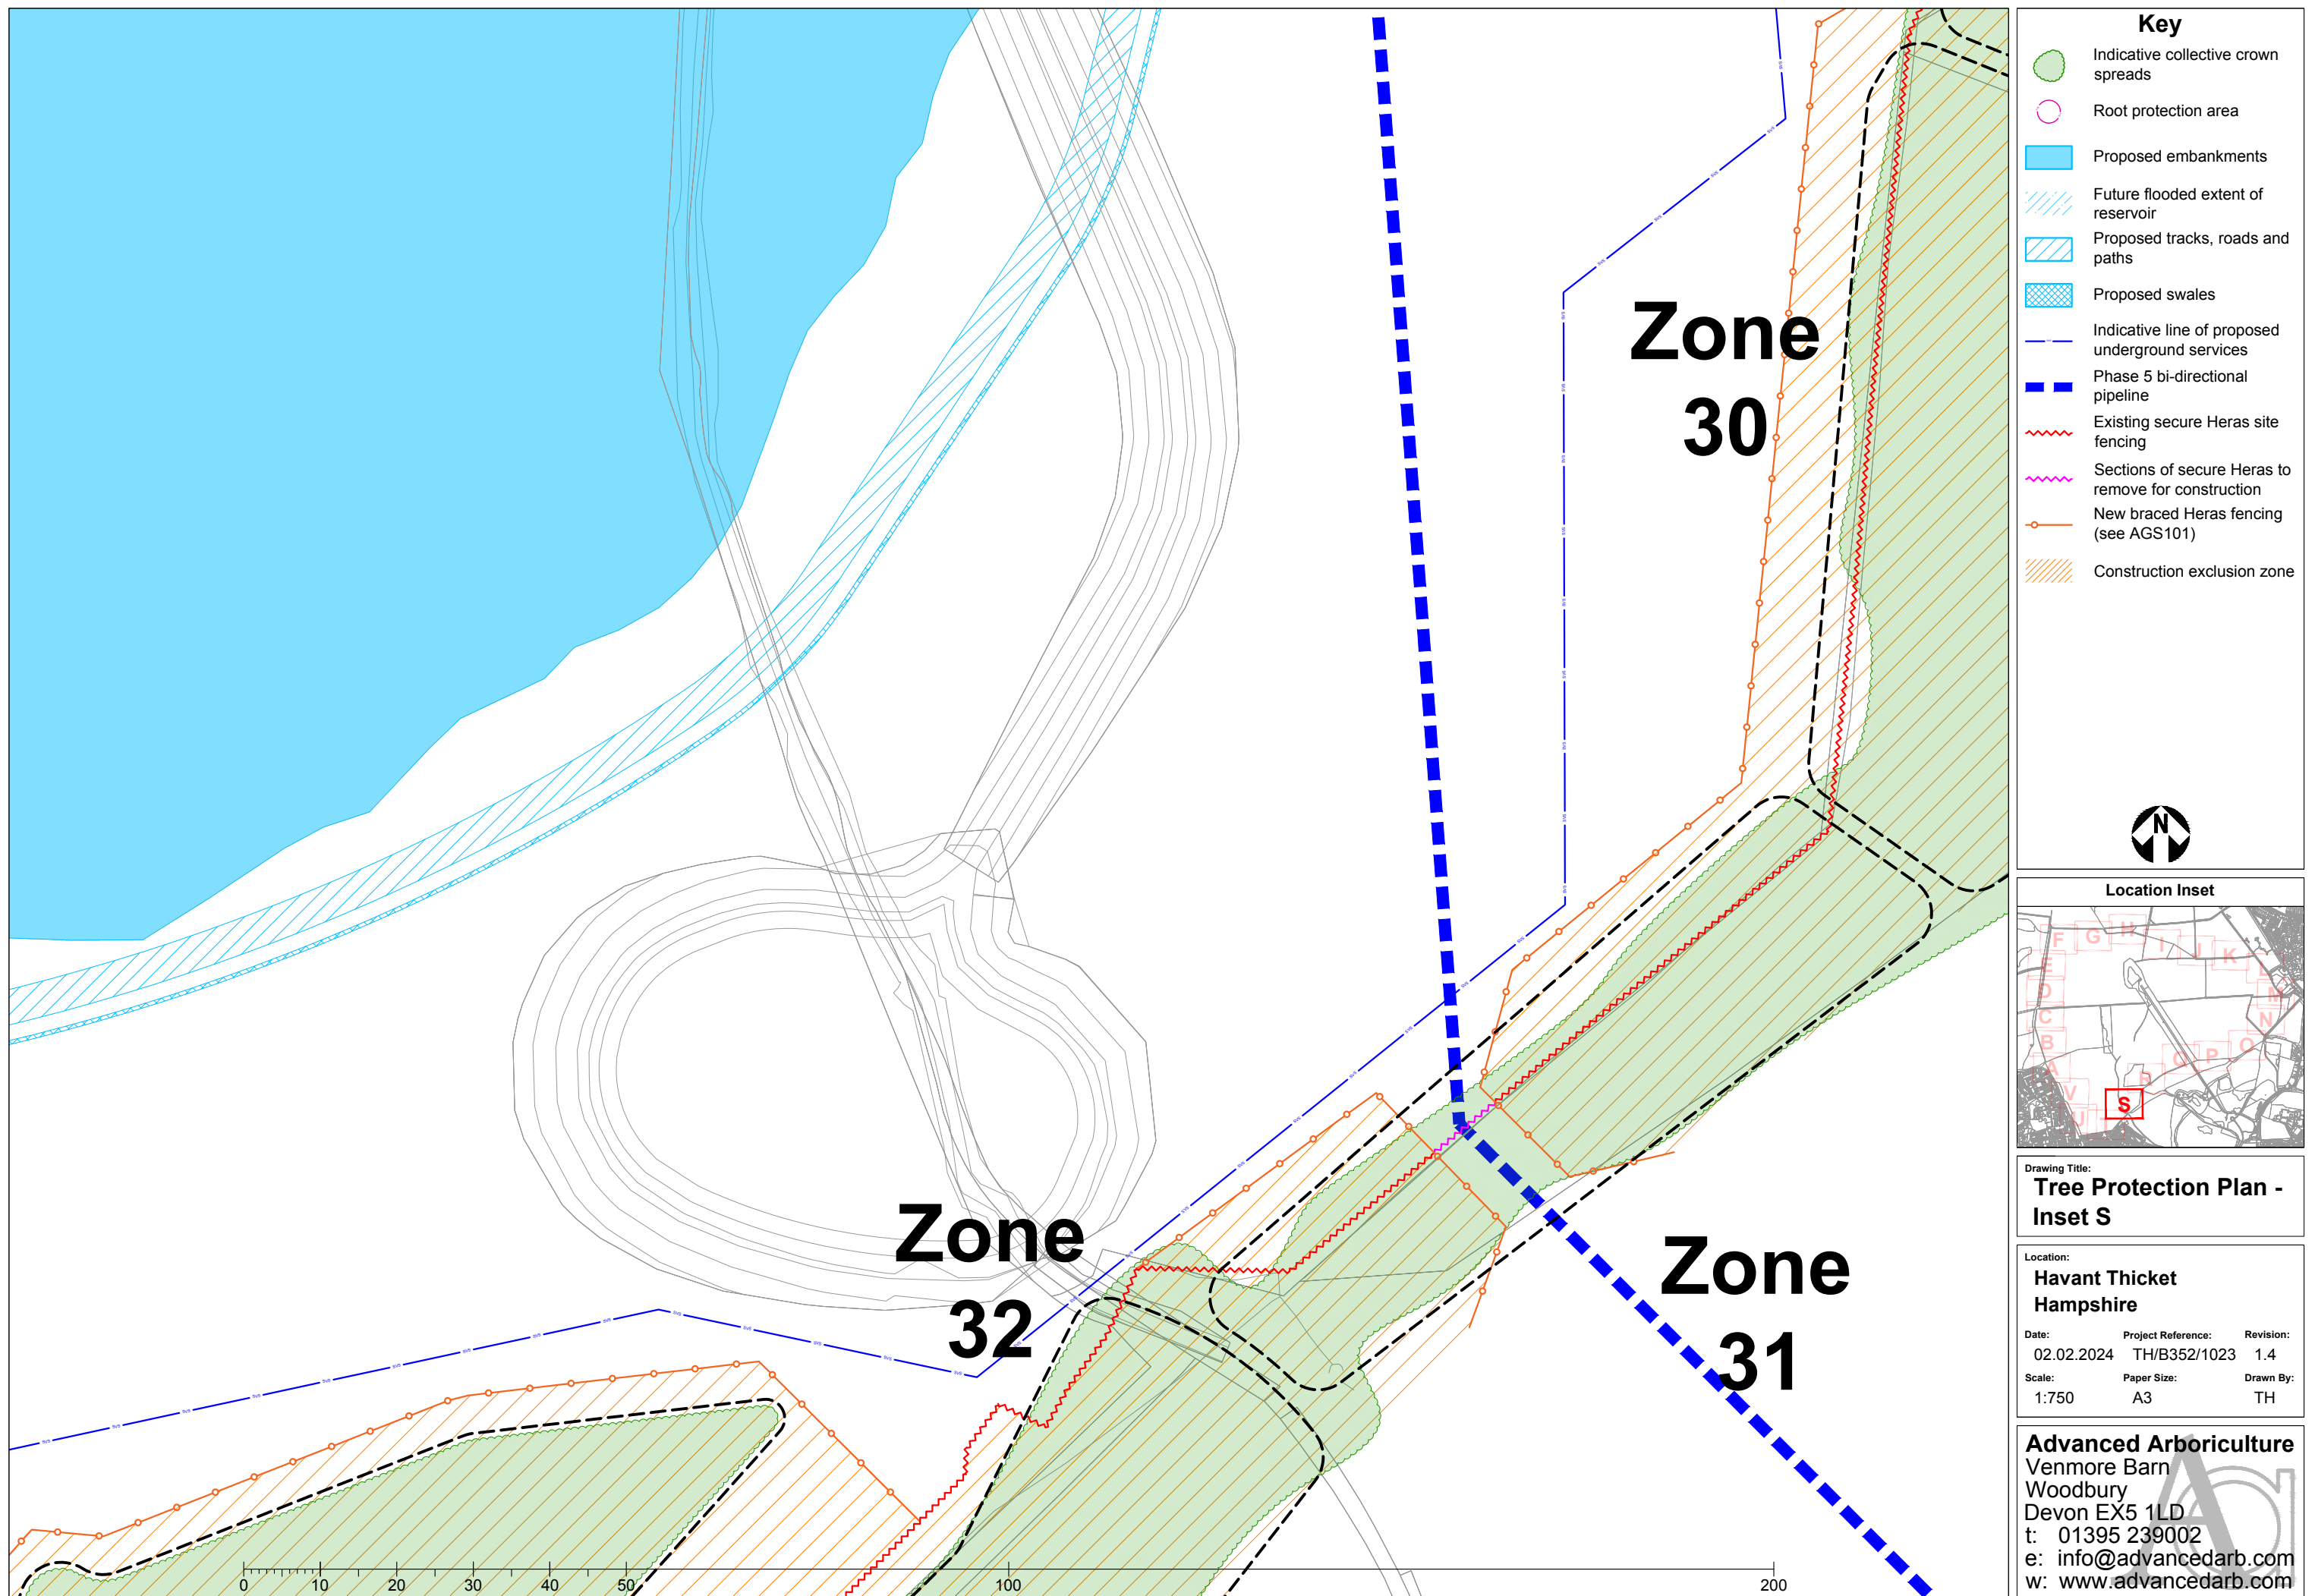

Note: The original of this drawing was produced in colour - a monochrome copy should not be relied upon. All drawings © Advanced Arboriculture.

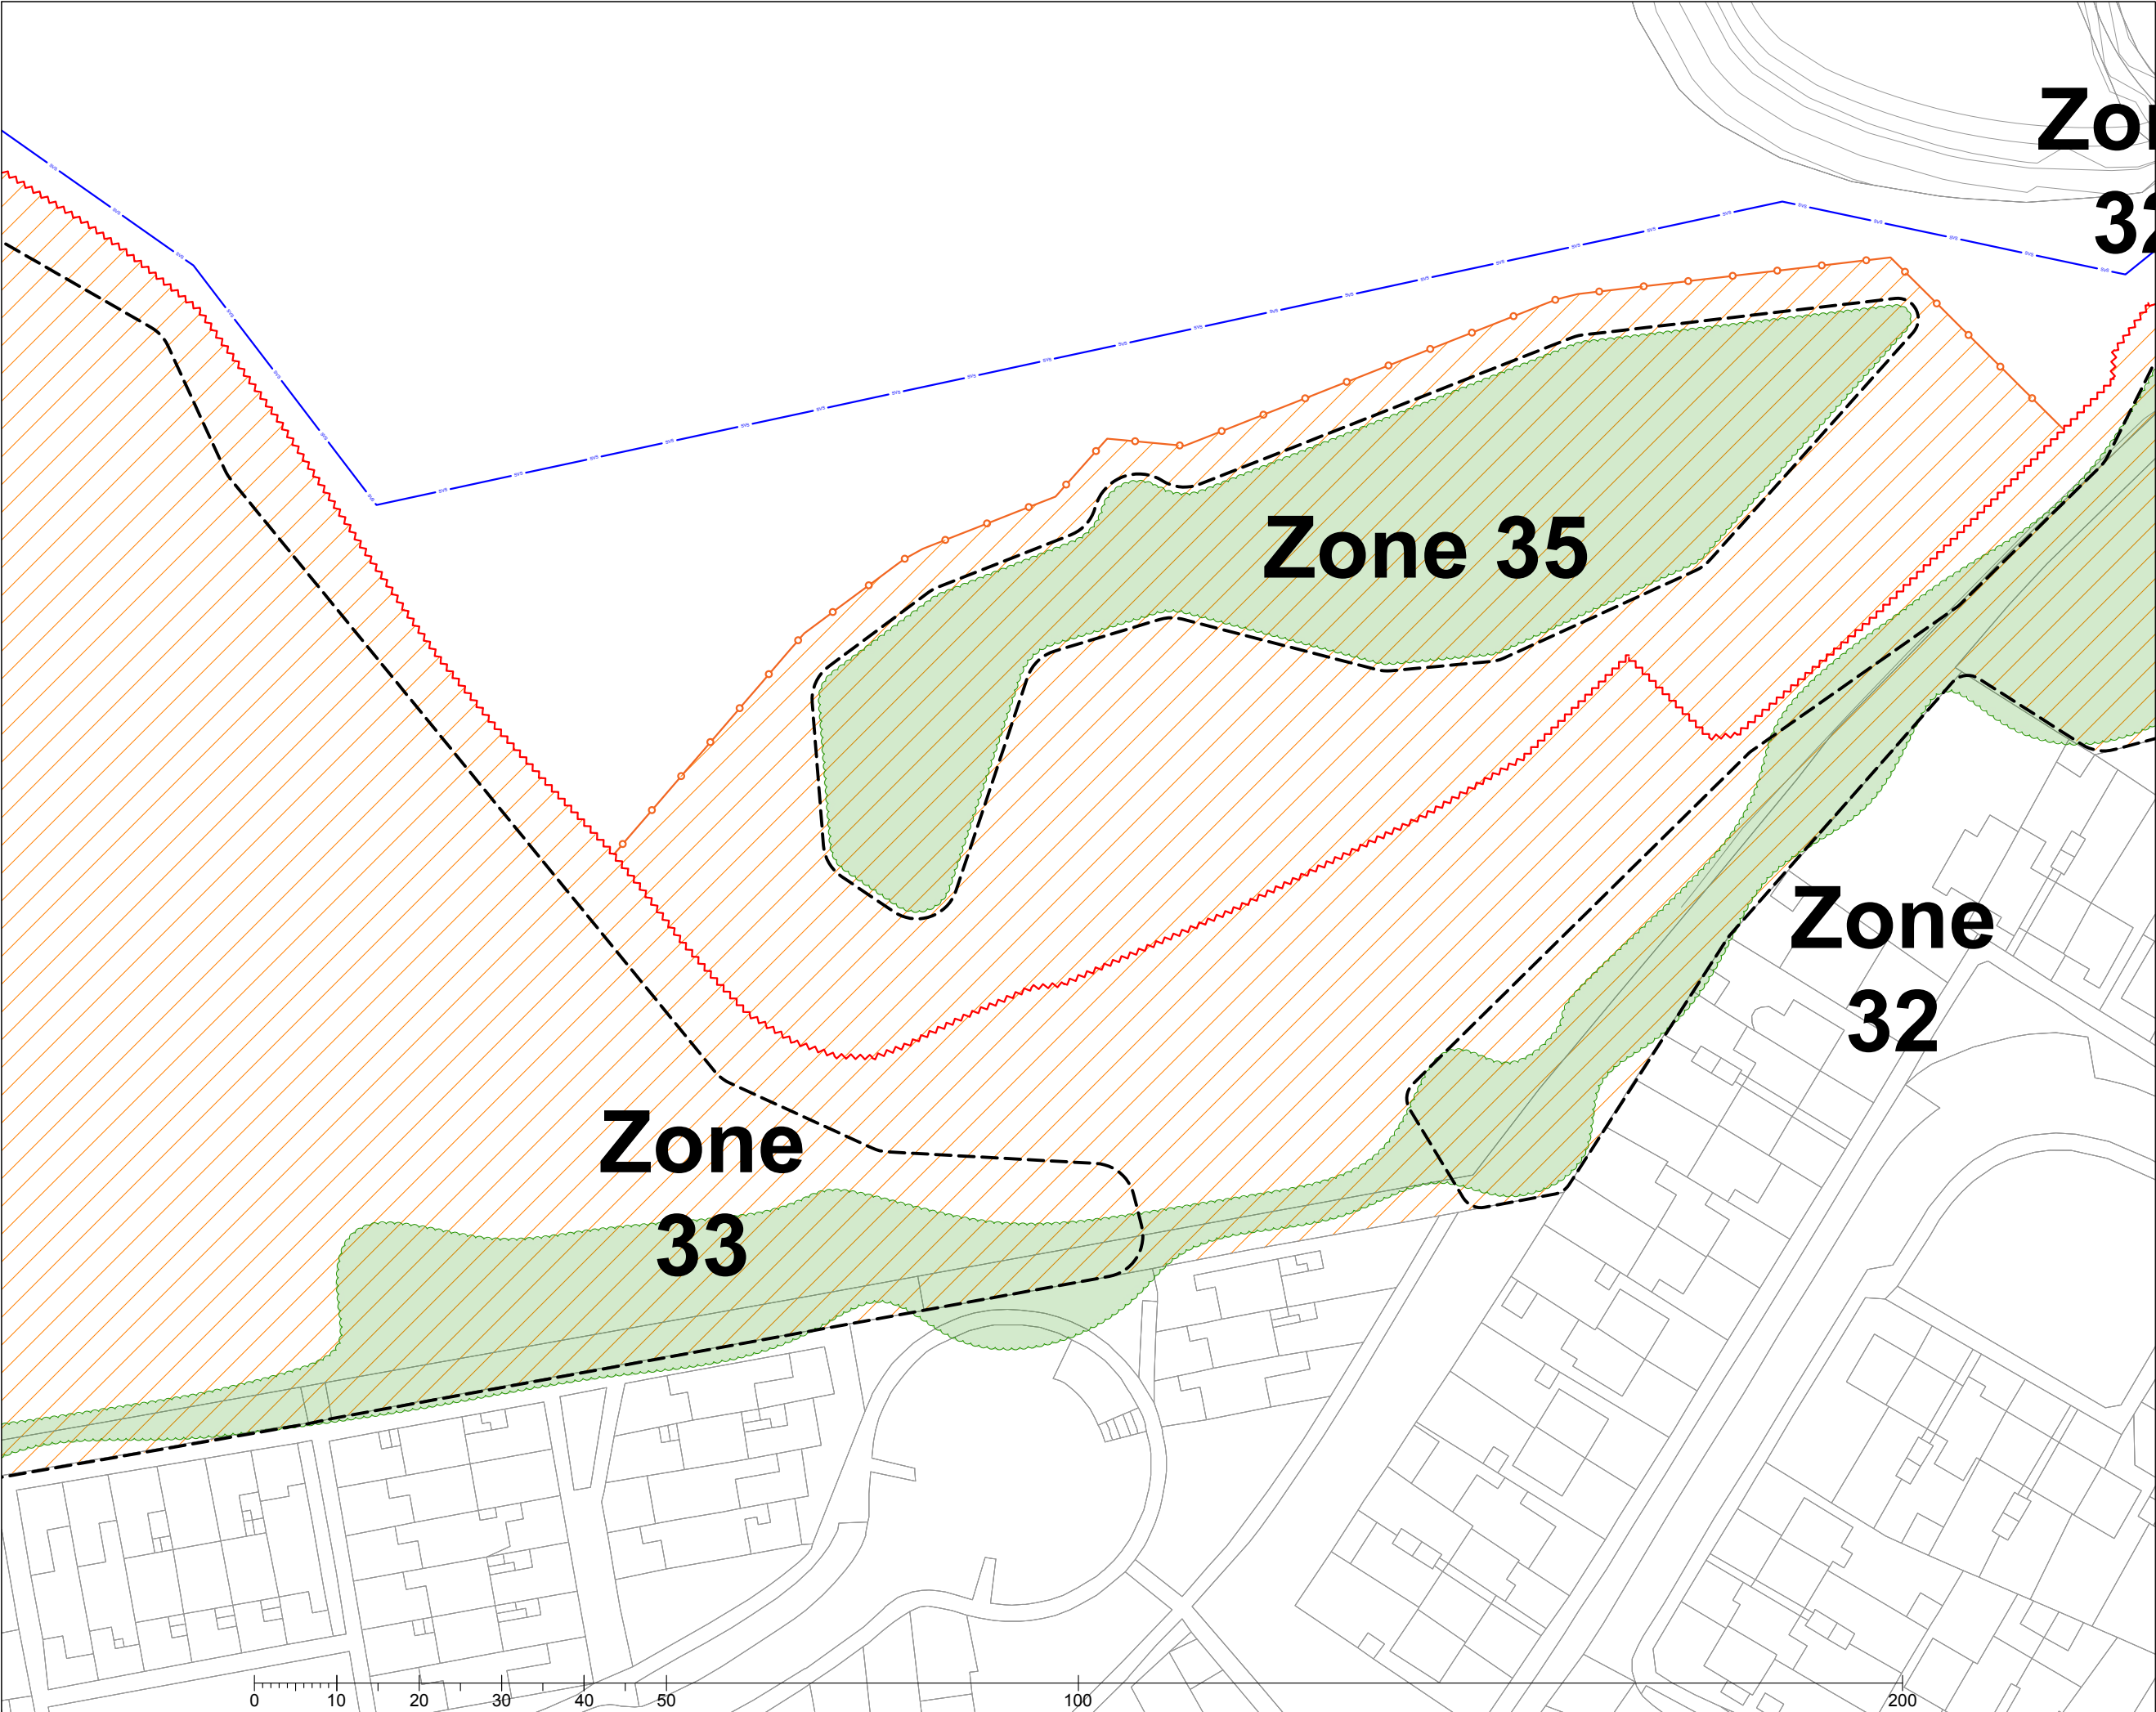

- Key**
- Indicative collective crown spreads
 - Root protection area
 - Proposed embankments
 - Future flooded extent of reservoir
 - Proposed tracks, roads and paths
 - Proposed swales
 - Indicative line of proposed underground services
 - Phase 5 bi-directional pipeline
 - Existing secure Heras site fencing
 - Sections of secure Heras to remove for construction
 - New braced Heras fencing (see AGS101)
 - Construction exclusion zone

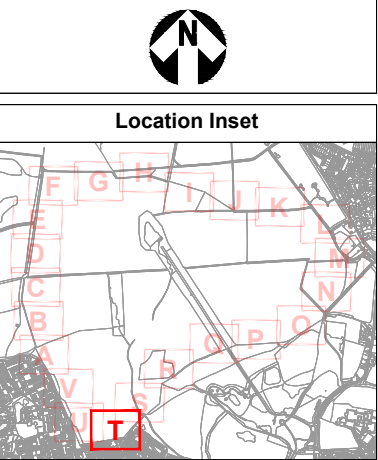


Drawing Title:
Tree Protection Plan - Inset T

Location:
**Havant Thicket
Hampshire**

Date:	Project Reference:	Revision:
02.02.2024	TH/B352/1023	1.4
Scale:	Paper Size:	Drawn By:
1:750	A3	TH

Advanced Arboriculture
Venmore Barn
Woodbury
Devon EX5 1LD
t: 01395 239002
e: info@advancedarb.com
w: www.advancedarb.com

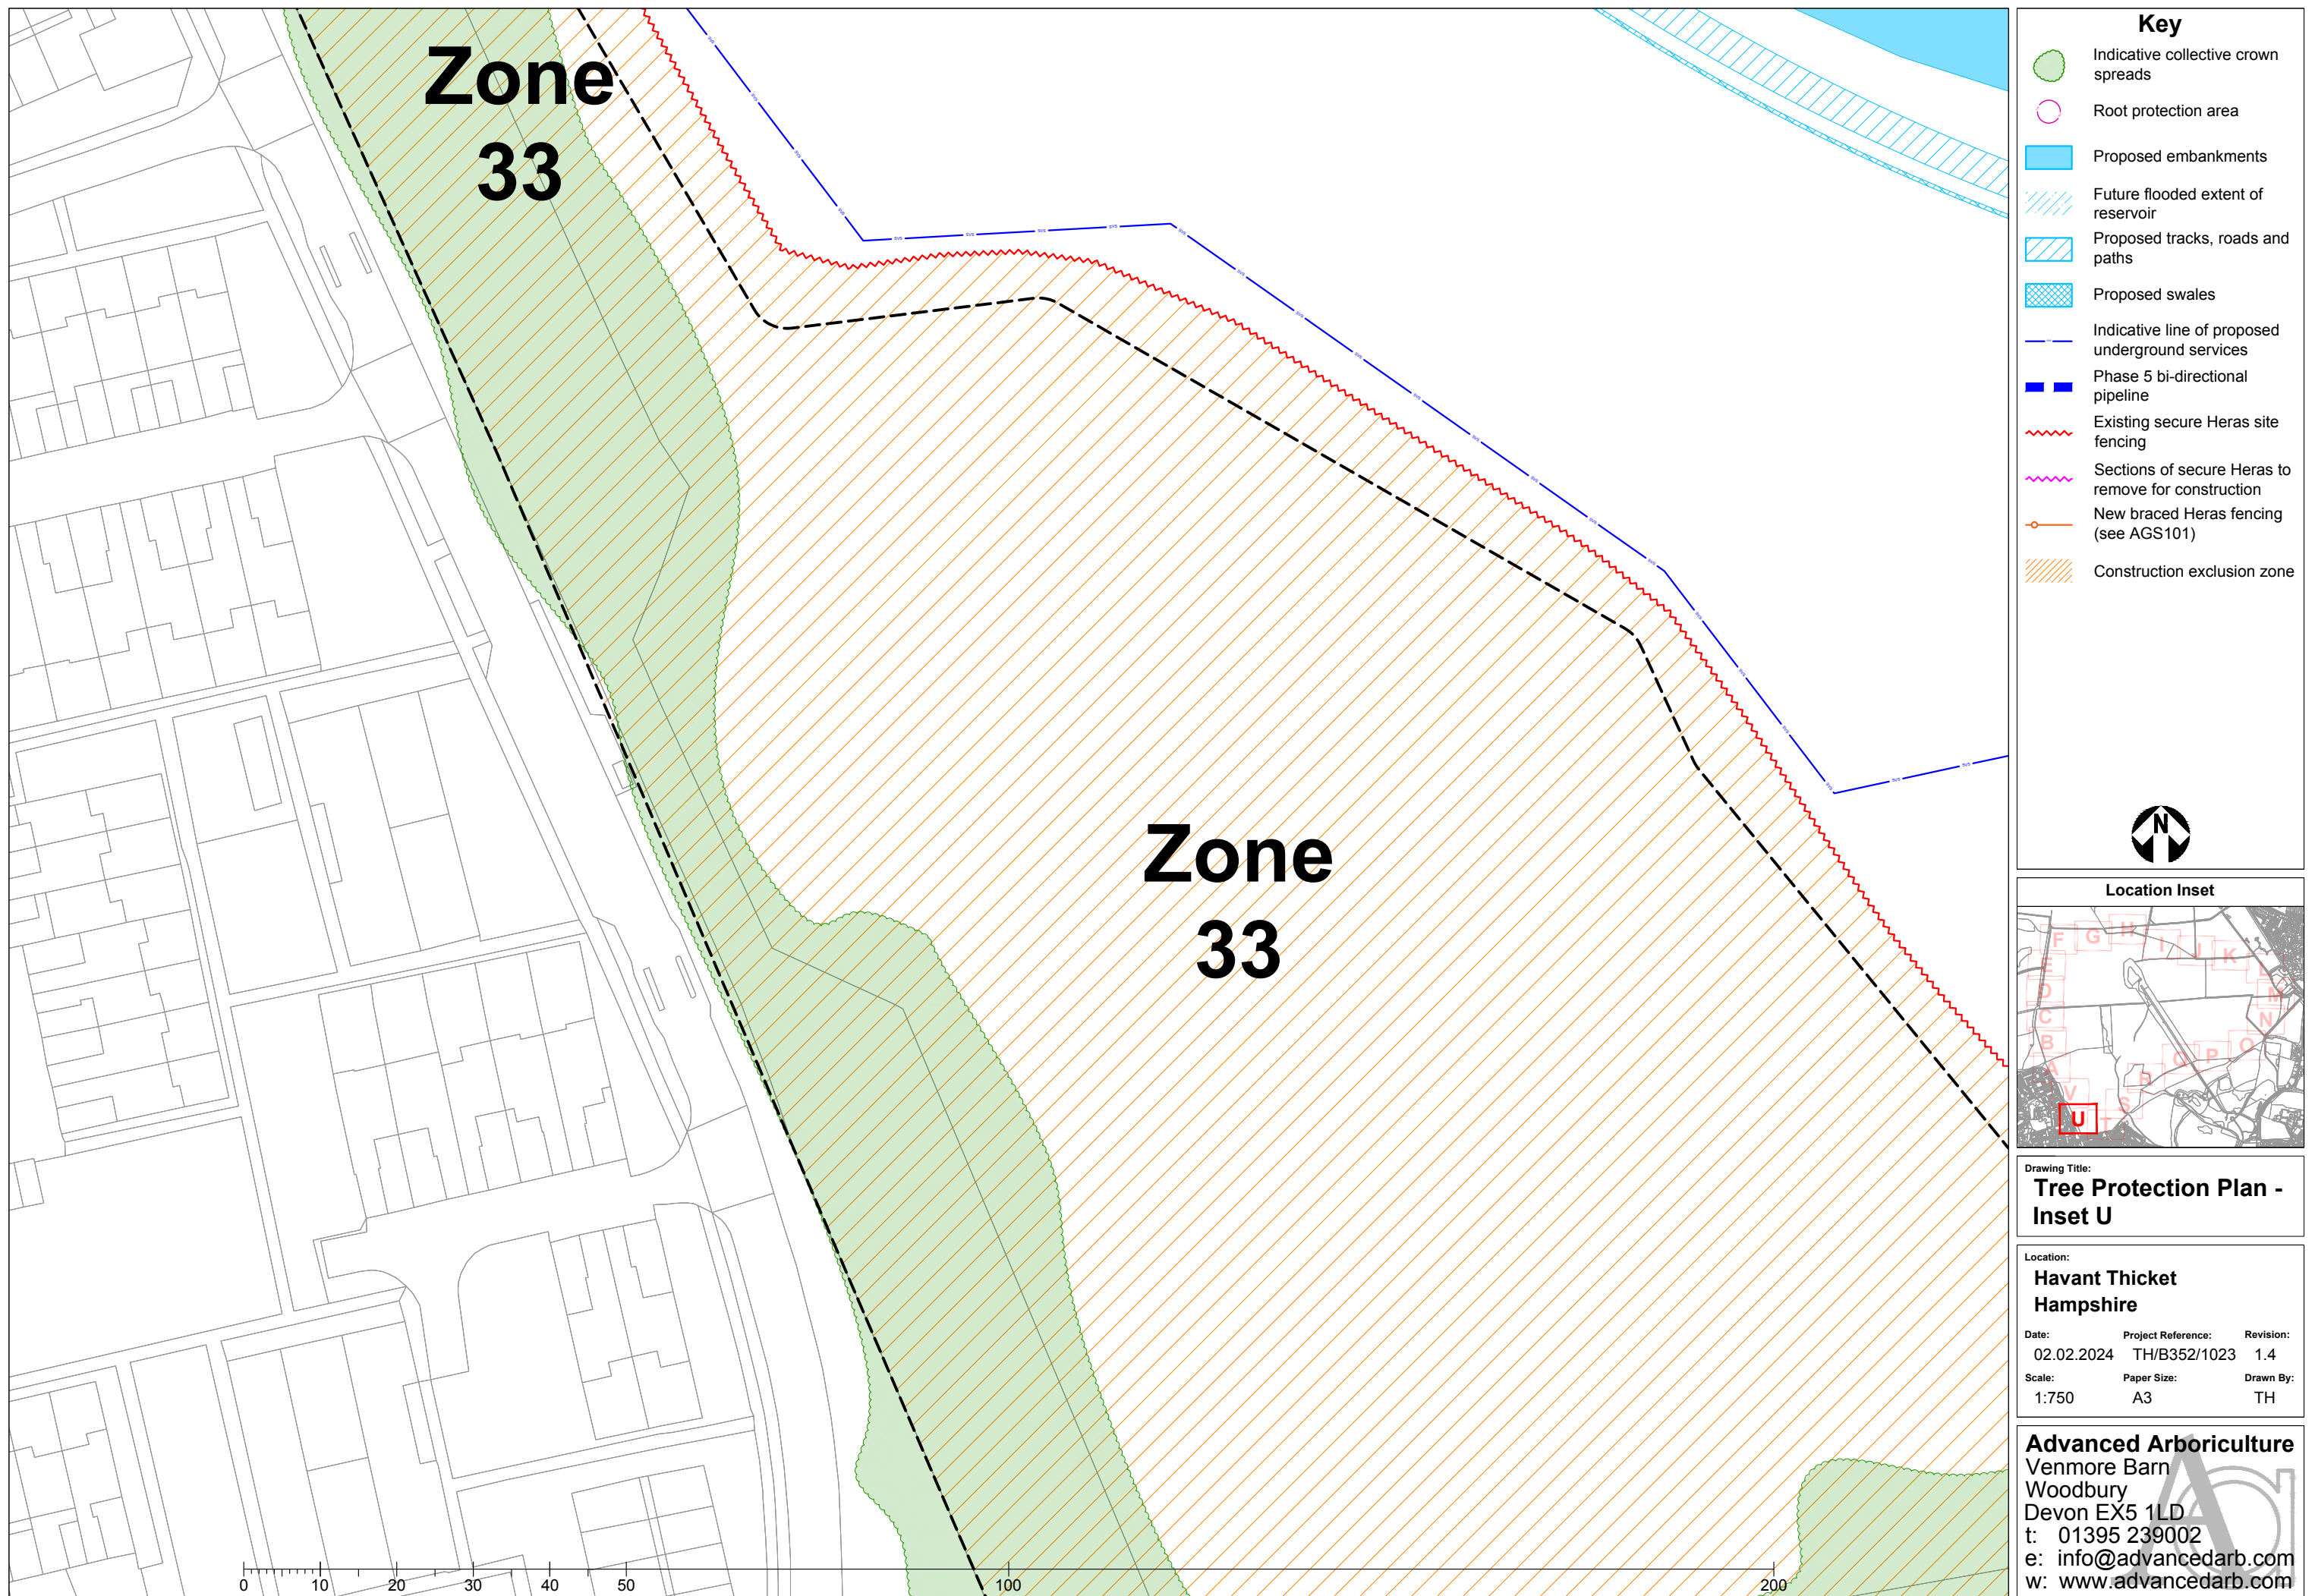

Note: The original of this drawing was produced in colour - a monochrome copy should not be relied upon. All drawings © Advanced Arboriculture.