


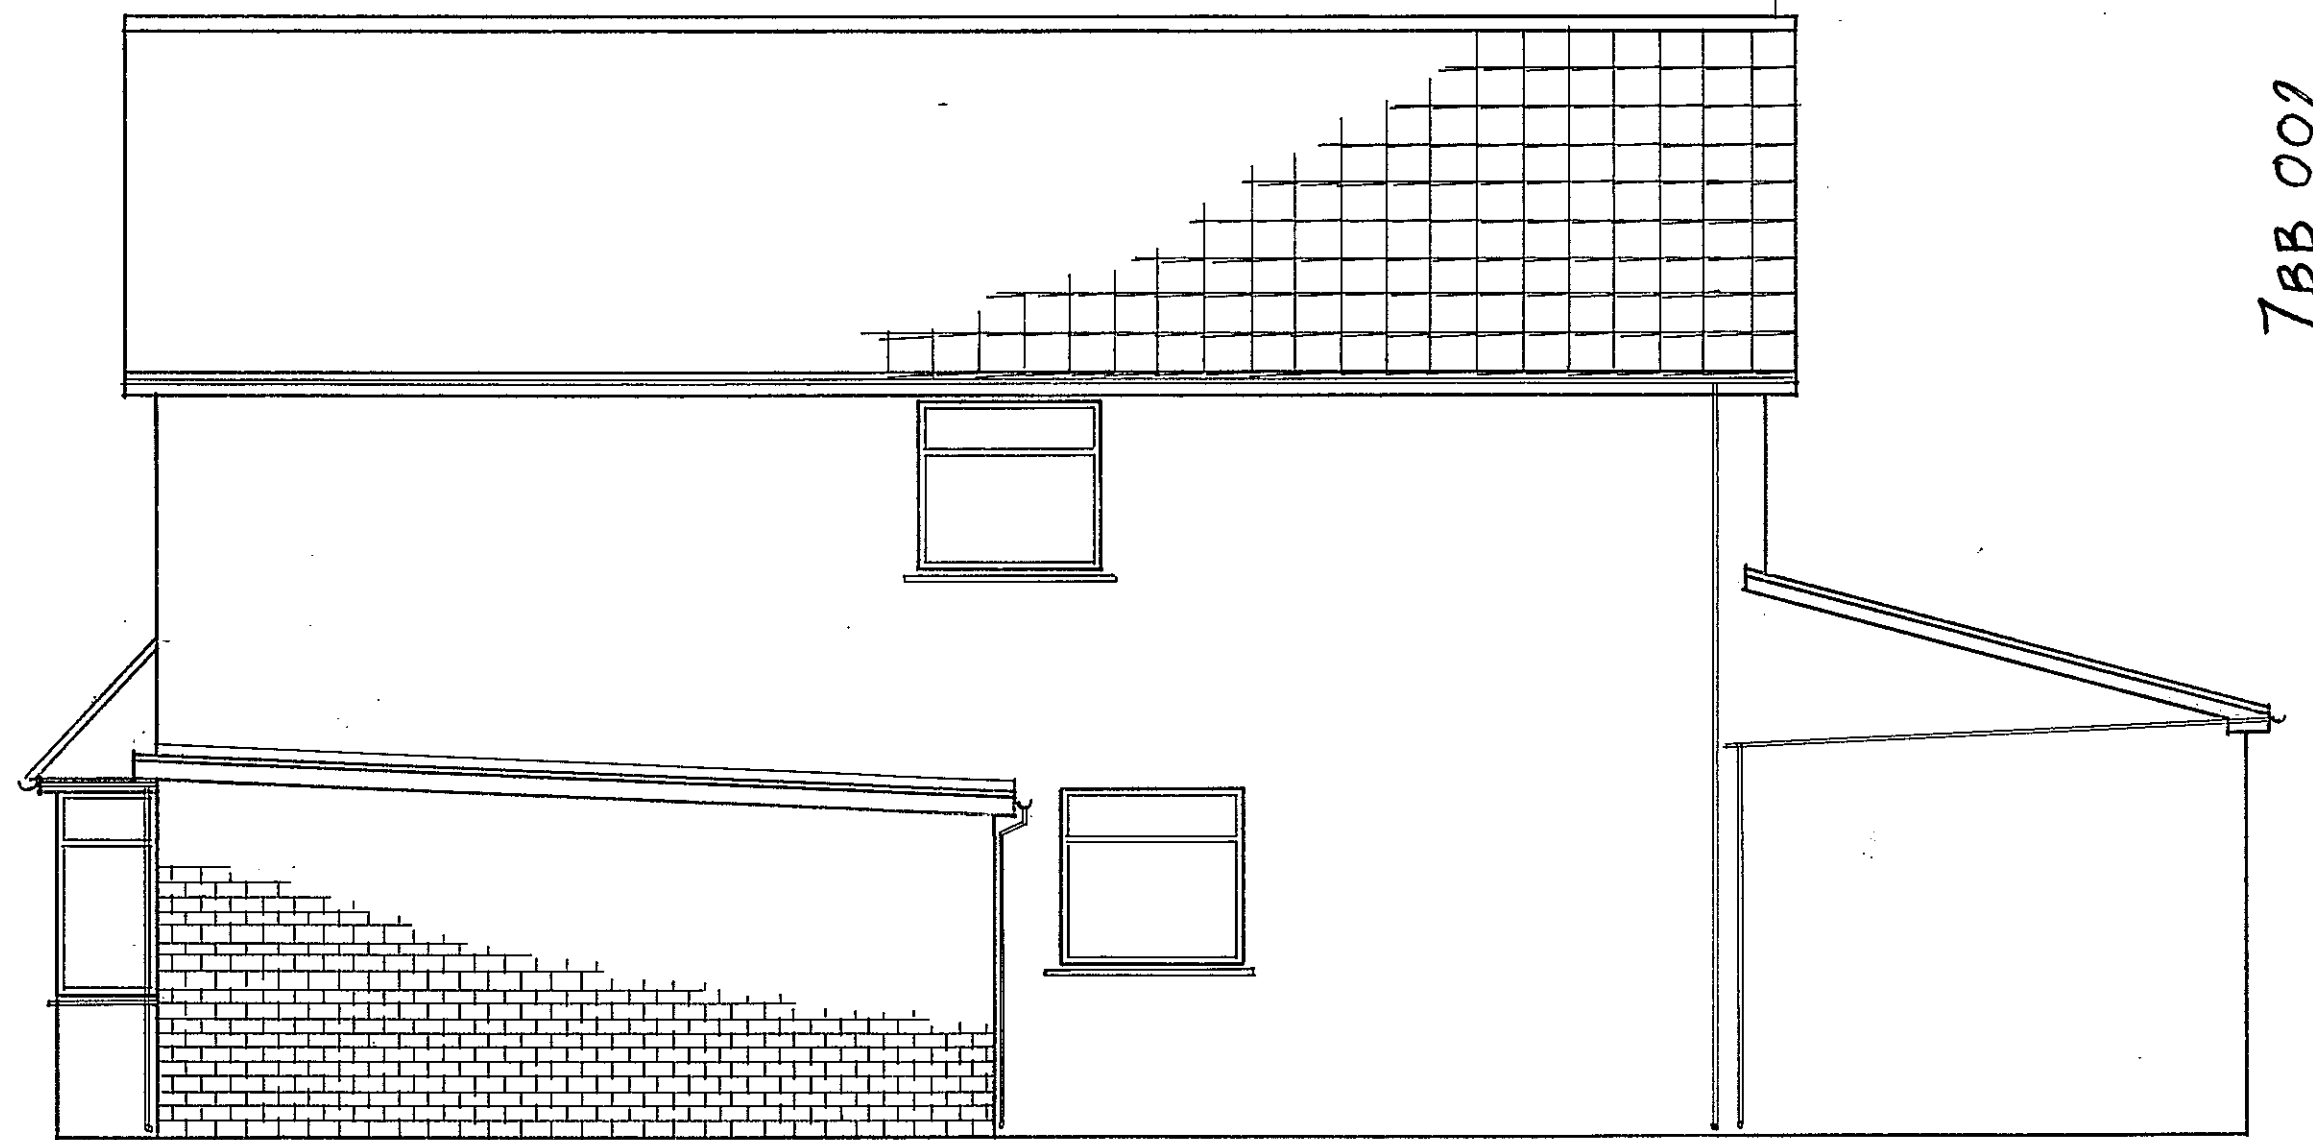


EXISTING NORTH ELEVATION ▲

EXISTING SOUTH ELEVATION ▼



EXISTING EAST ELEVATION ▲

EXISTING WEST ELEVATION ▼

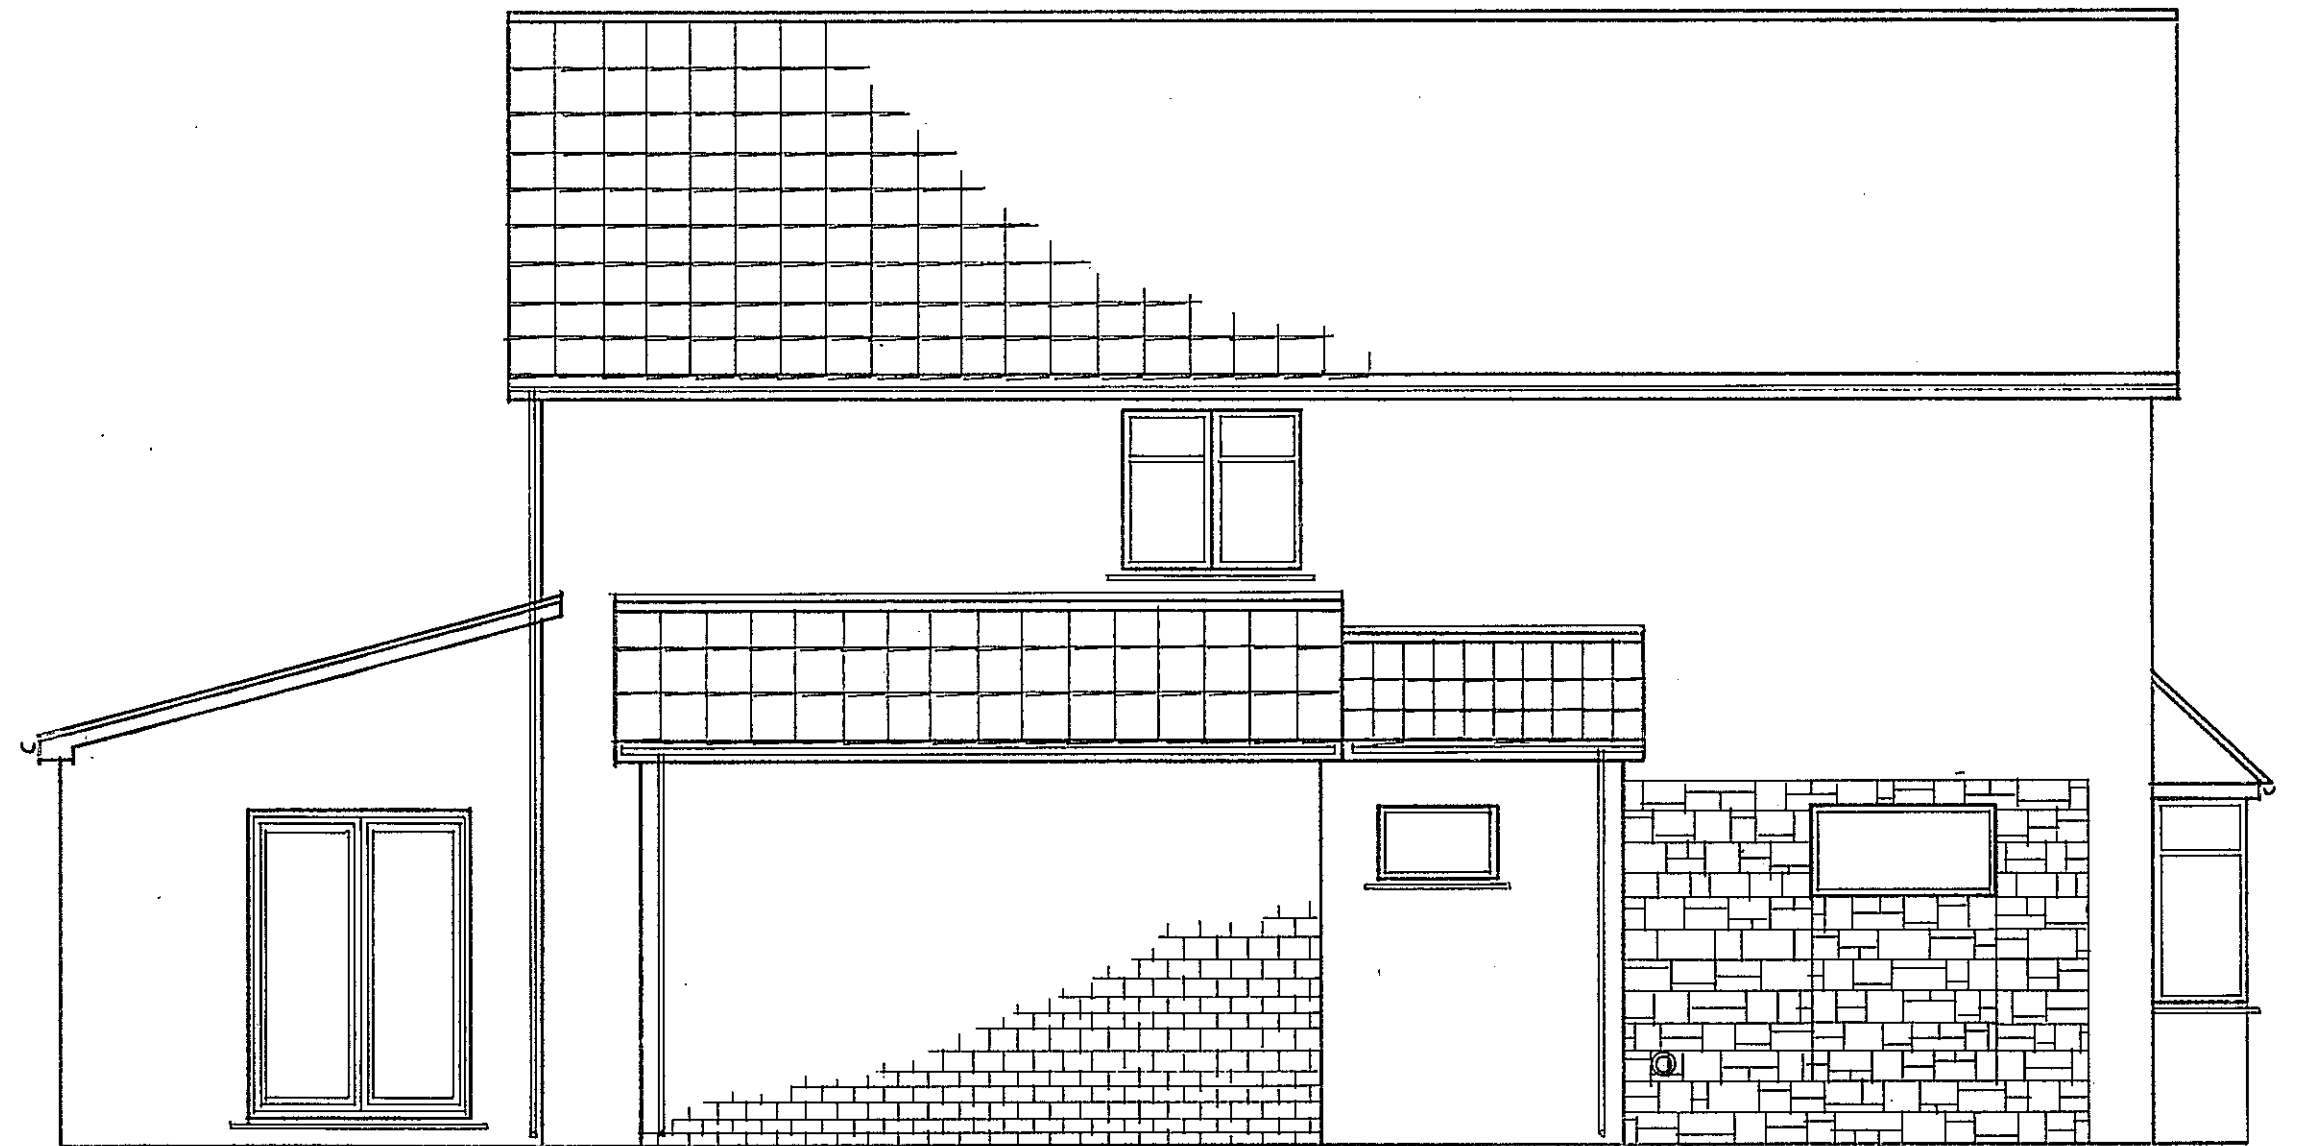

7BB 002

PROJECT - 2 STORY SIDE EXTENSION.
 CLIENT - GRAHAM AND ELLY McINTYRE
 SITE ADDRESS - CORNER STONE HOUSE, 3 DURHAM GARDENS, WATERLOOVILLE, PO7 7BB.
 DRAWING - EXISTING ELEVATIONS
 DRAWING № - DRAWING NUMBER TBB 002. DATE - MARCH 2021.
 SCALE - ELEVATIONS 1:50 @ A2
 DRAWN BY - TRISTAN DONALDSON CARPENTRY AND CONSTRUCTION.
 ADDRESS - 2A MERTON ROAD, SOUTHSEA, HANTS, PO5 2AG
 CONTACT - MOBILE 07503 409627 EMAIL trist.donaldson@hotmail.com