



30 High Street, Emsworth
EXISTING

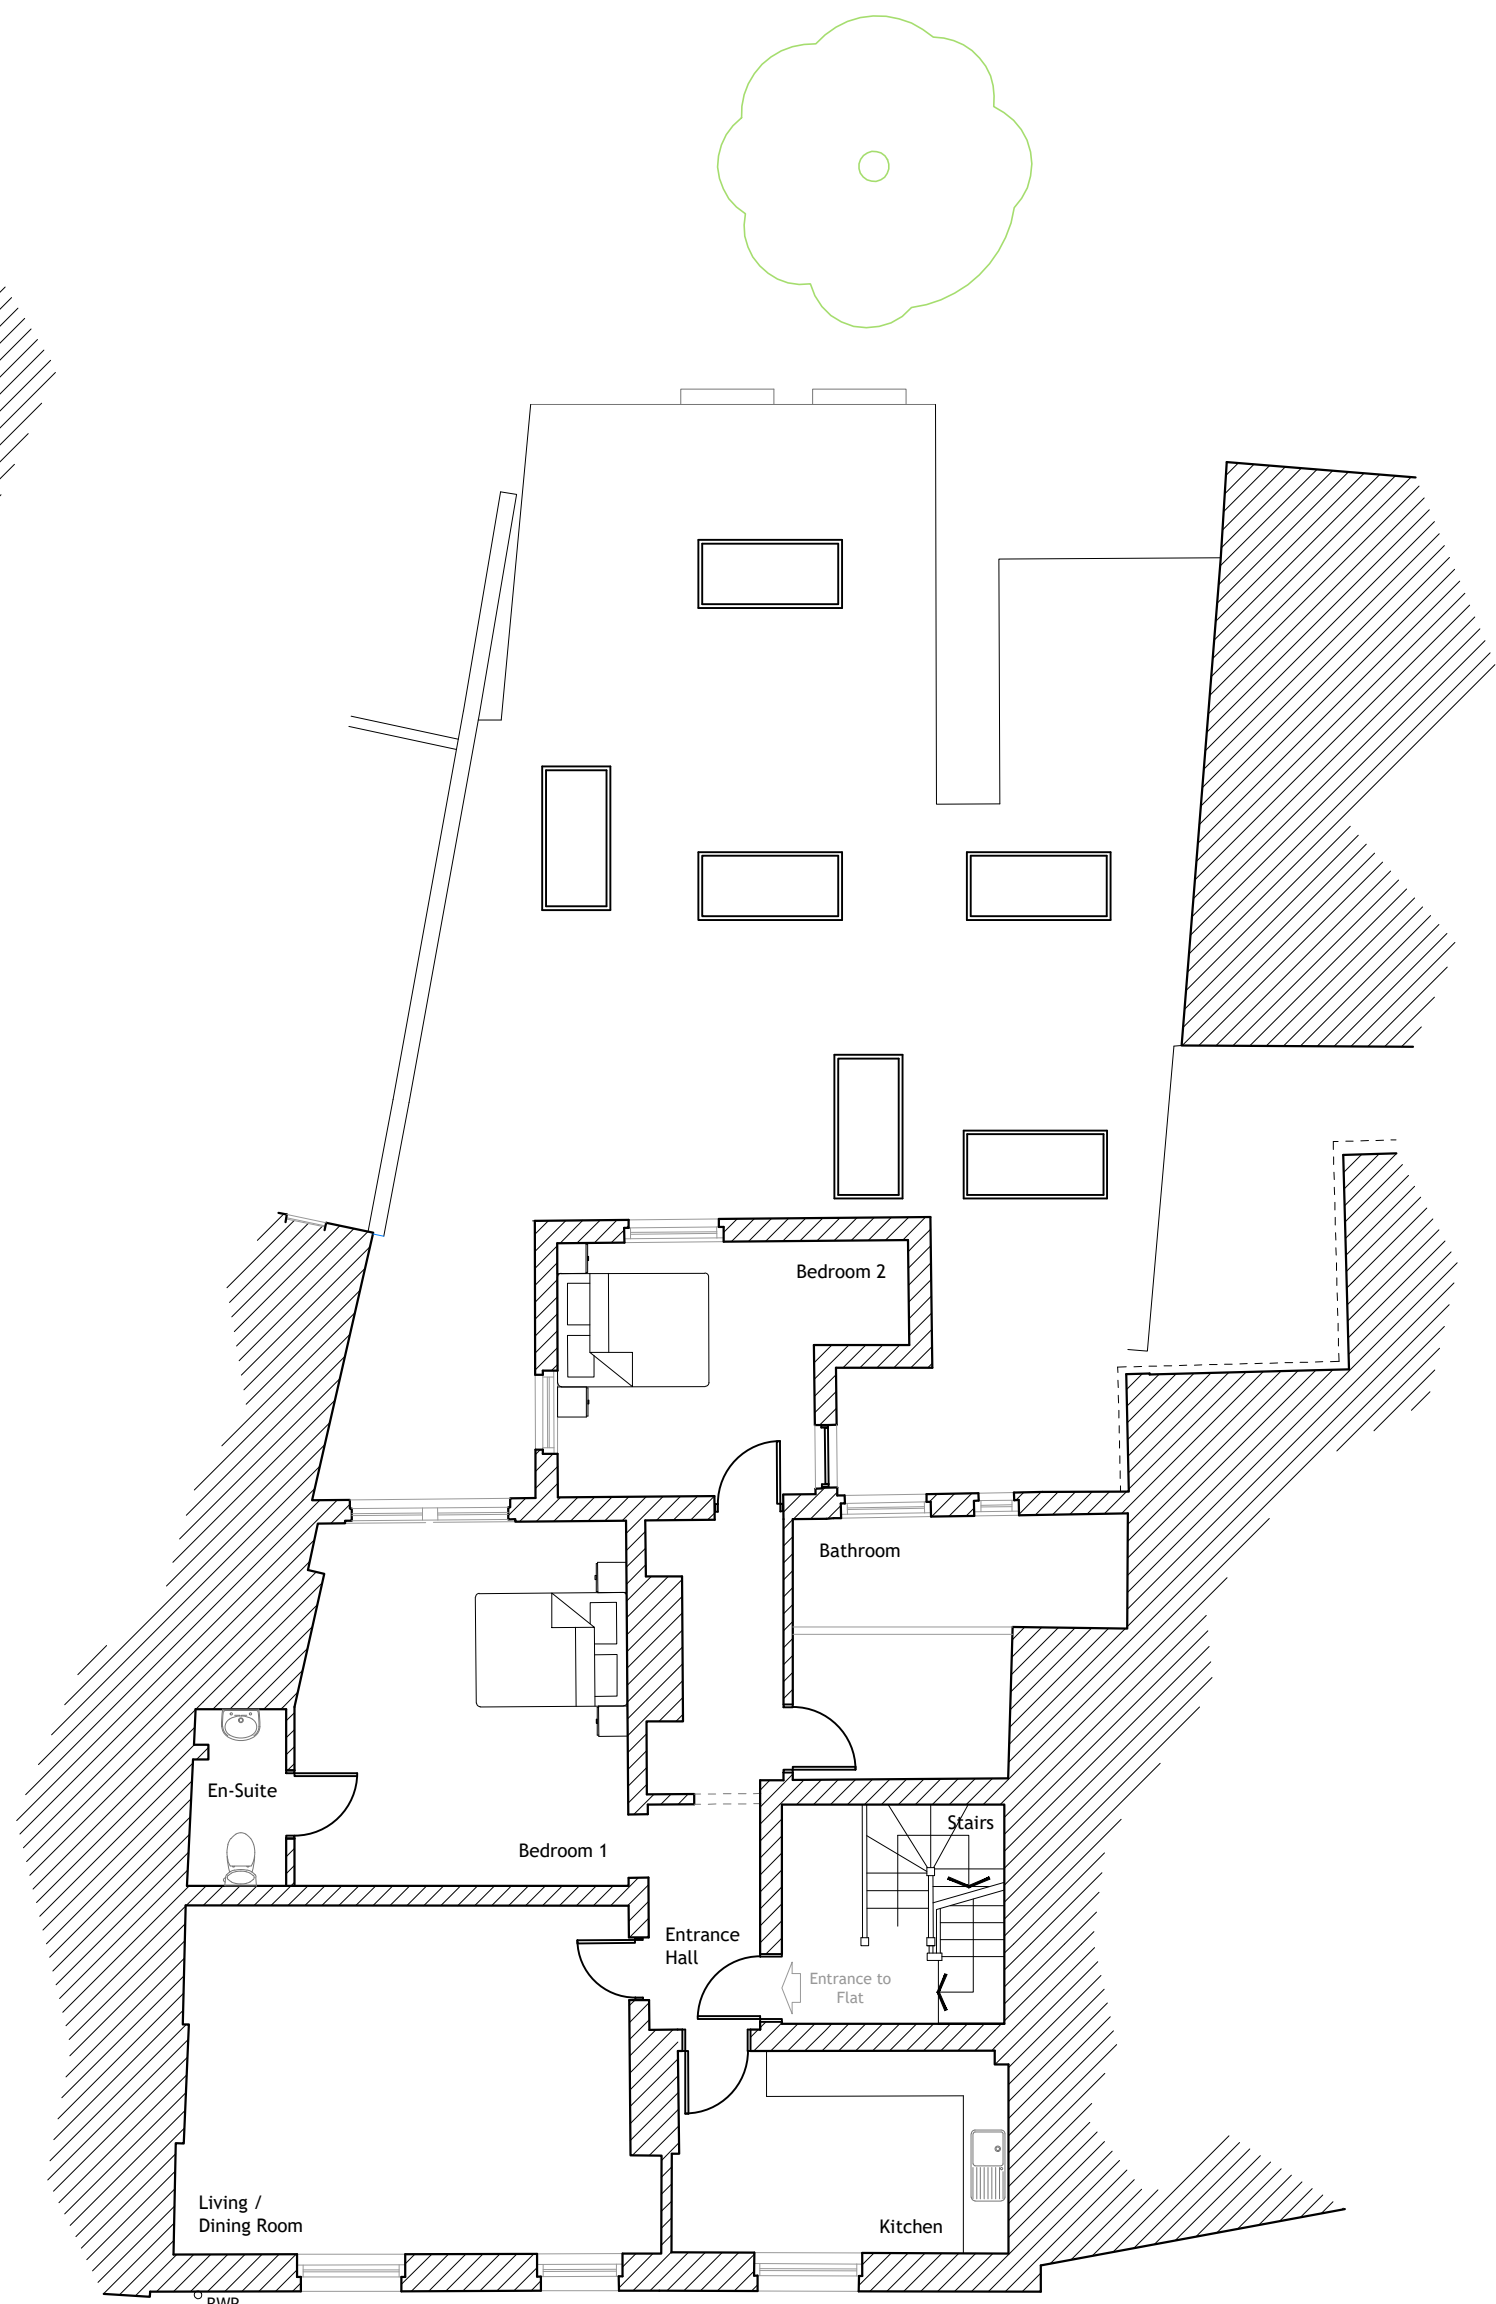


GROUND FLOOR PLAN



FIRST FLOOR PLAN
1:100

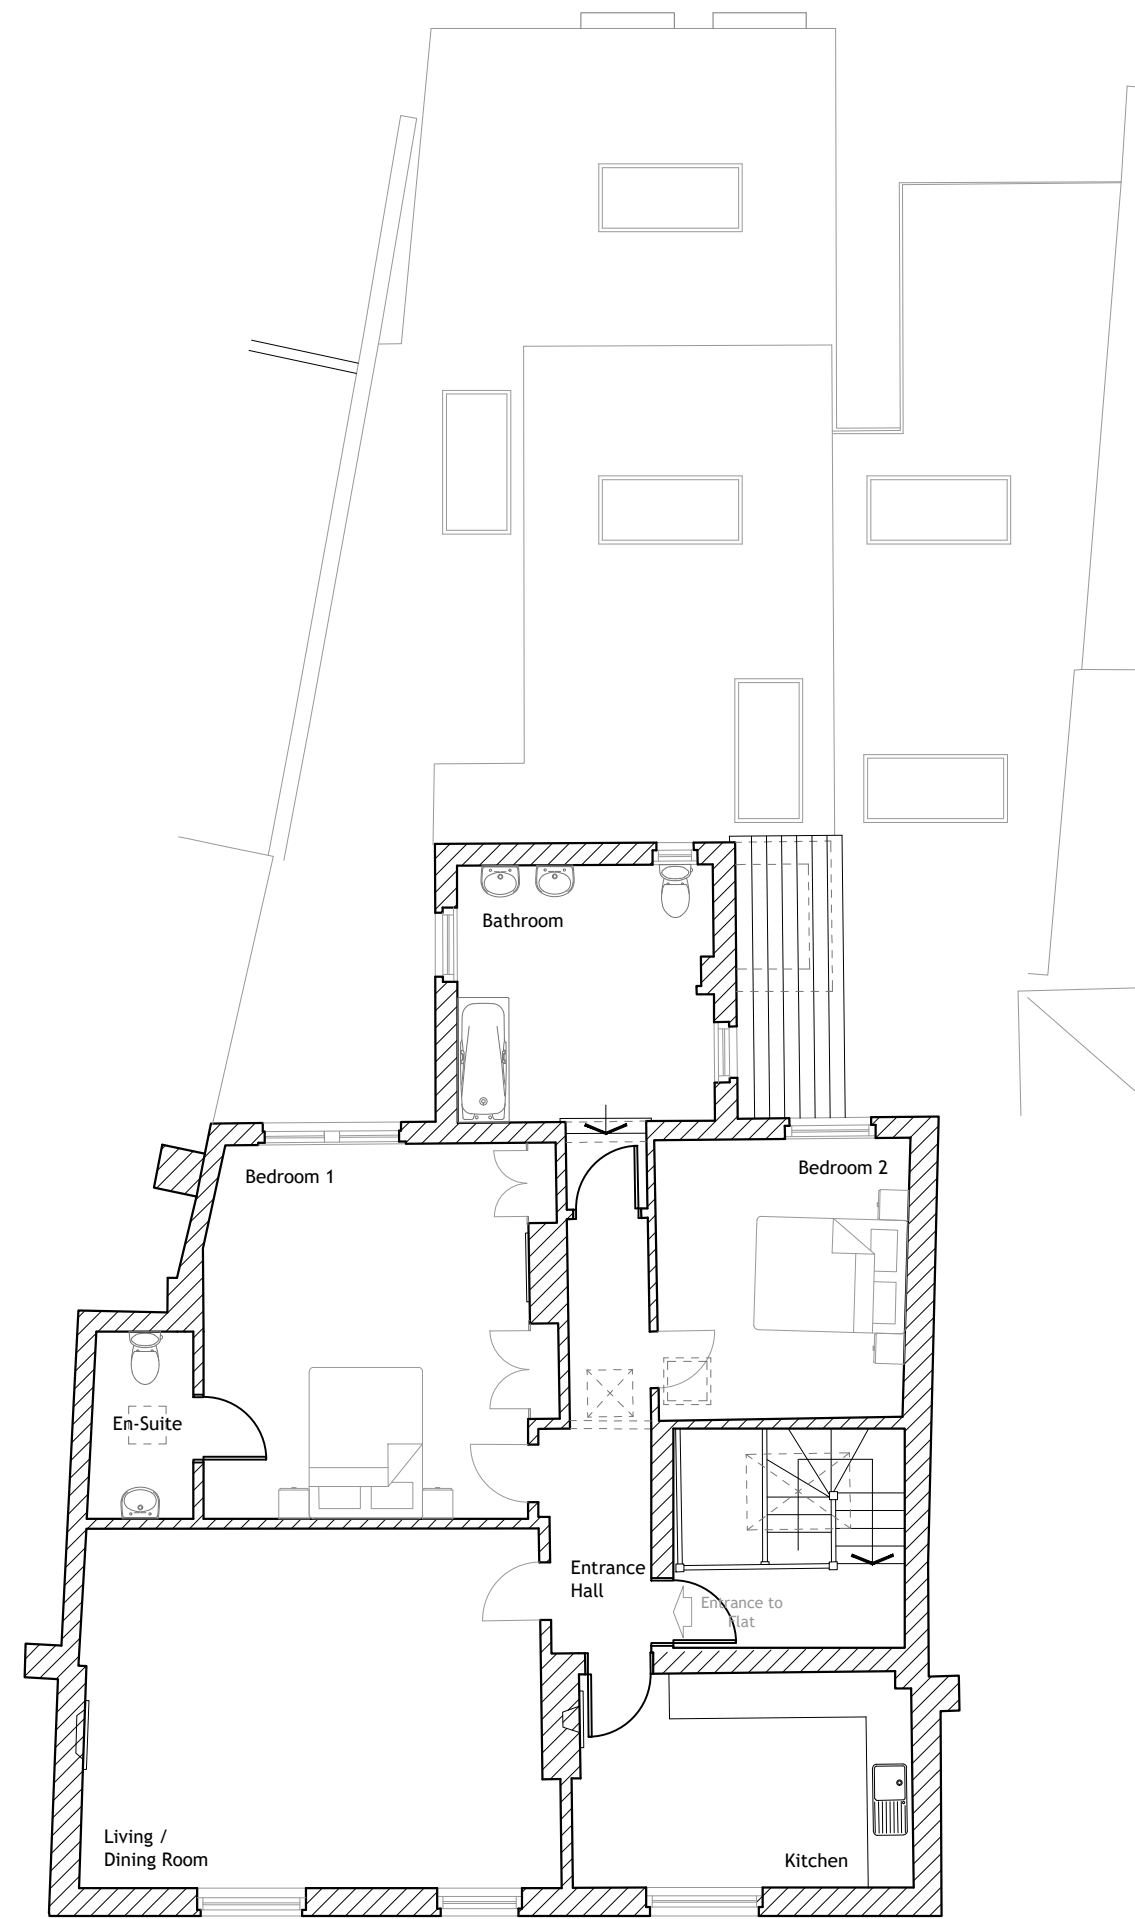


SECOND FLOOR PLAN
1:100

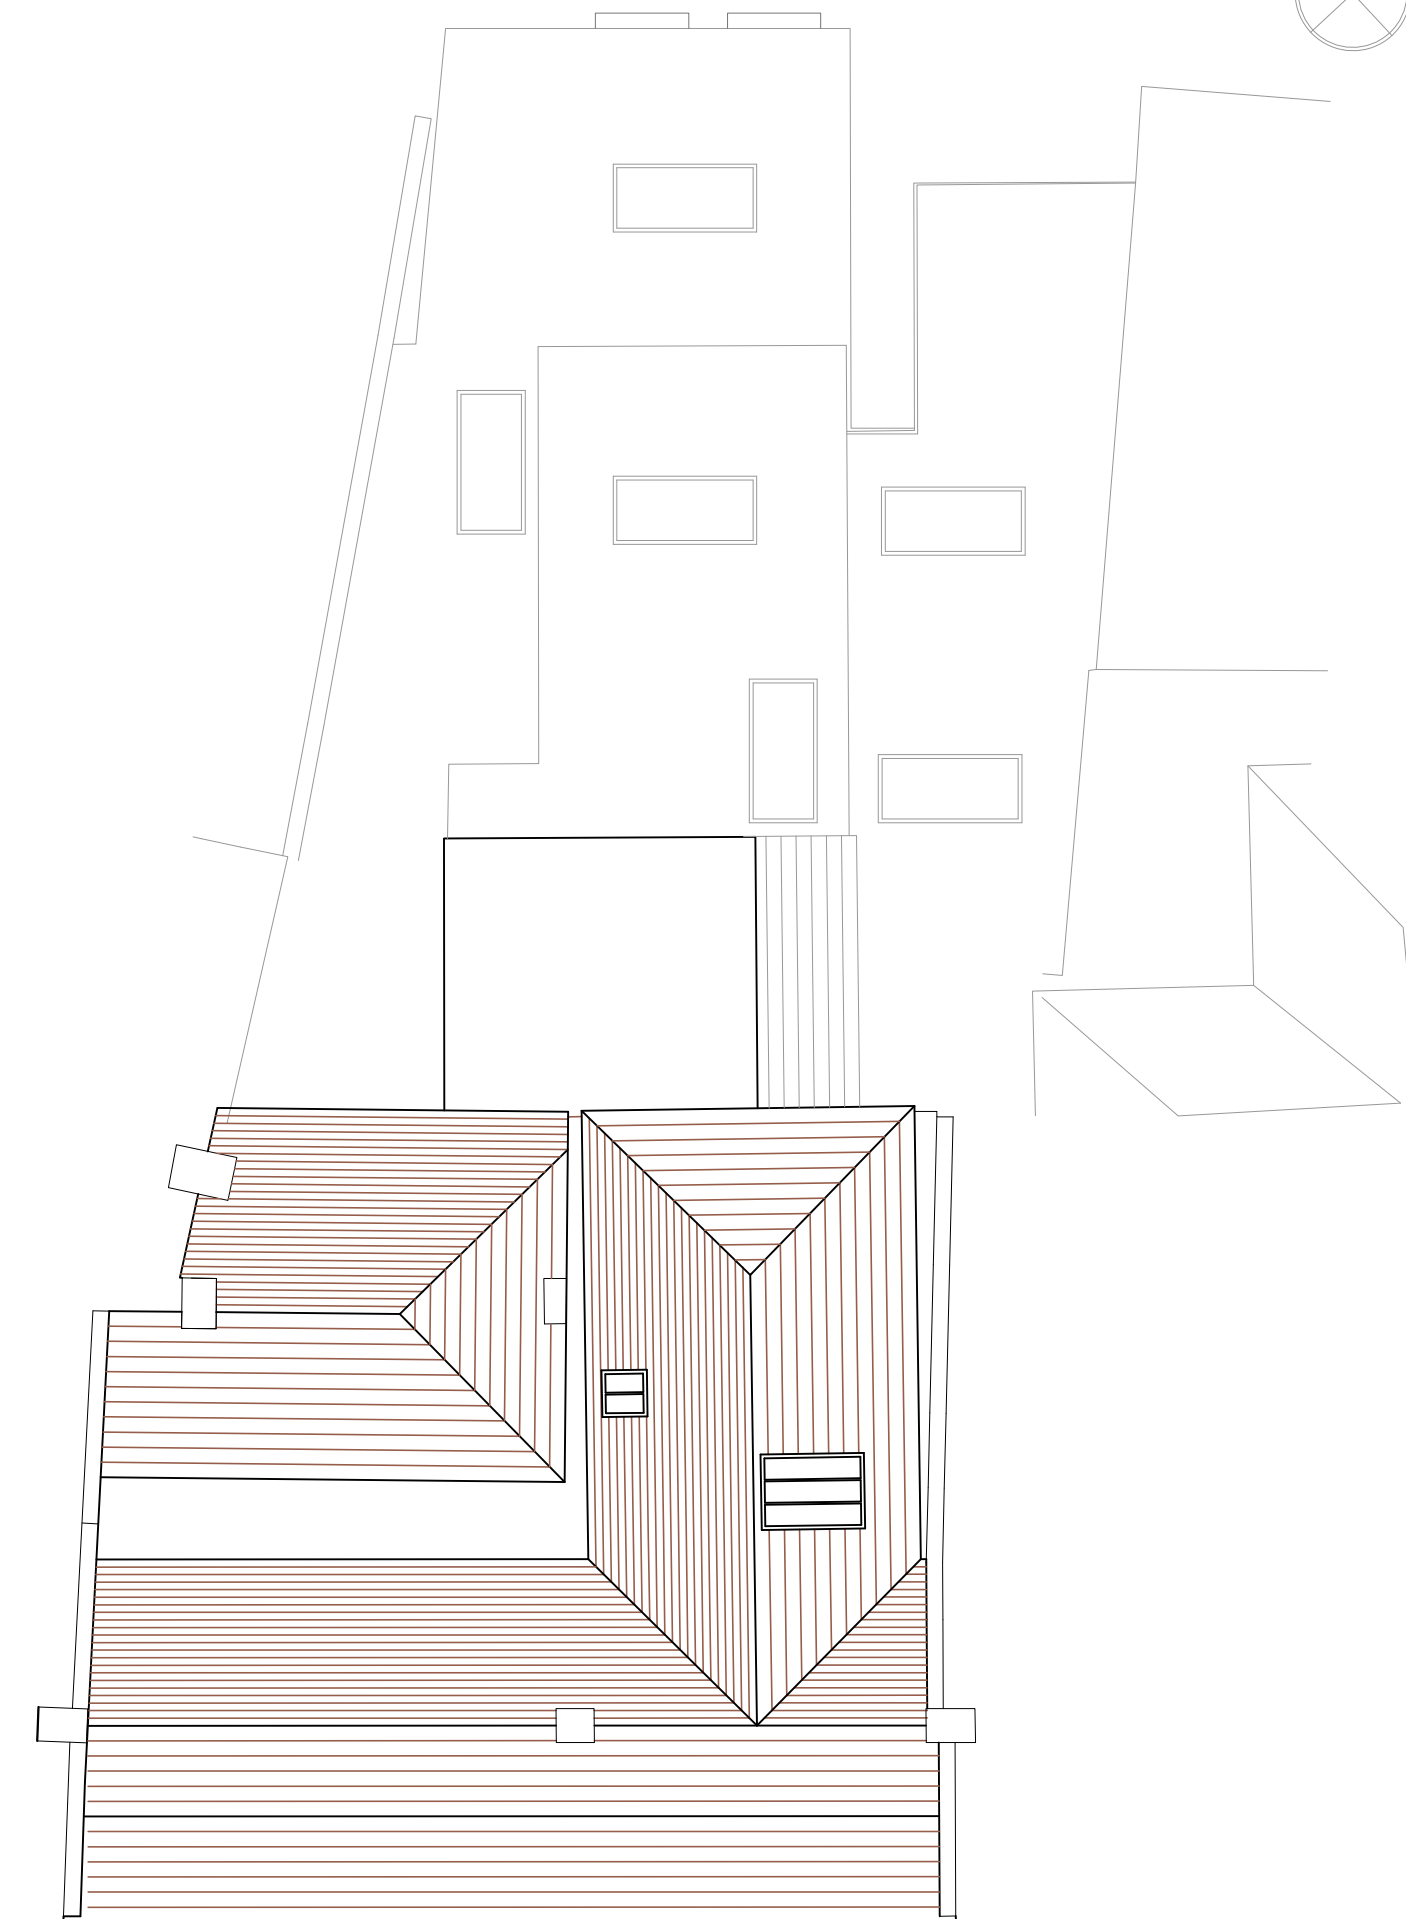

ROOF PLAN
1:100




FRONT ELEVATION
1:100 [south-west facing]

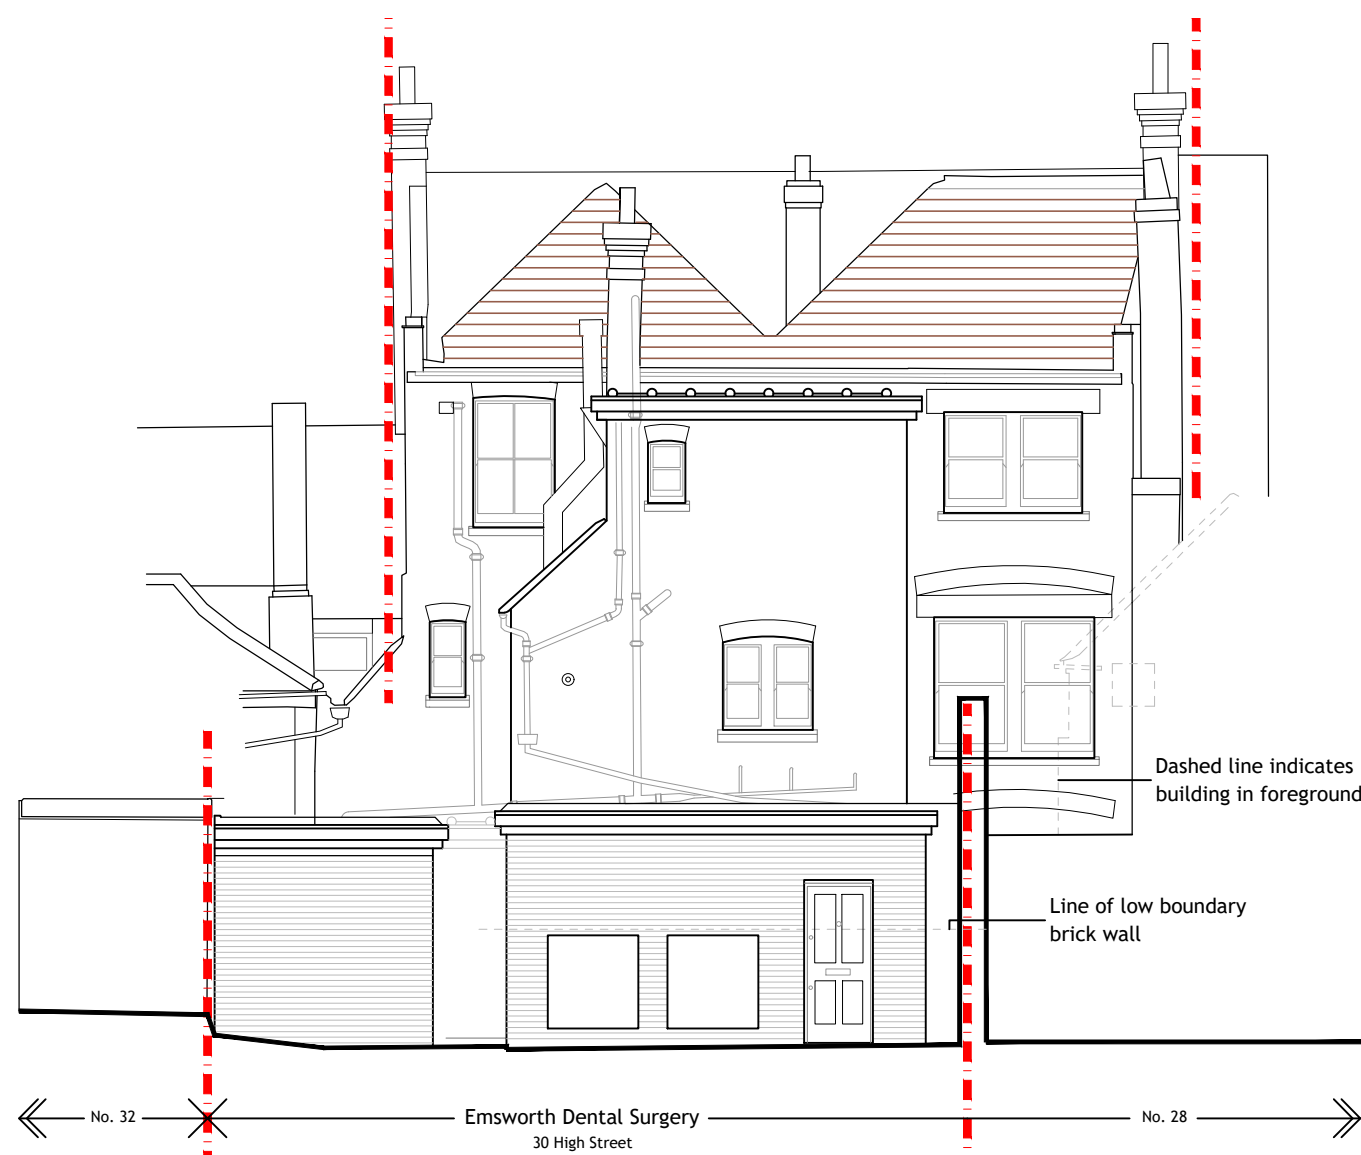

REAR ELEVATION
1:100 [north-east facing]



SITE BLOCK PLAN

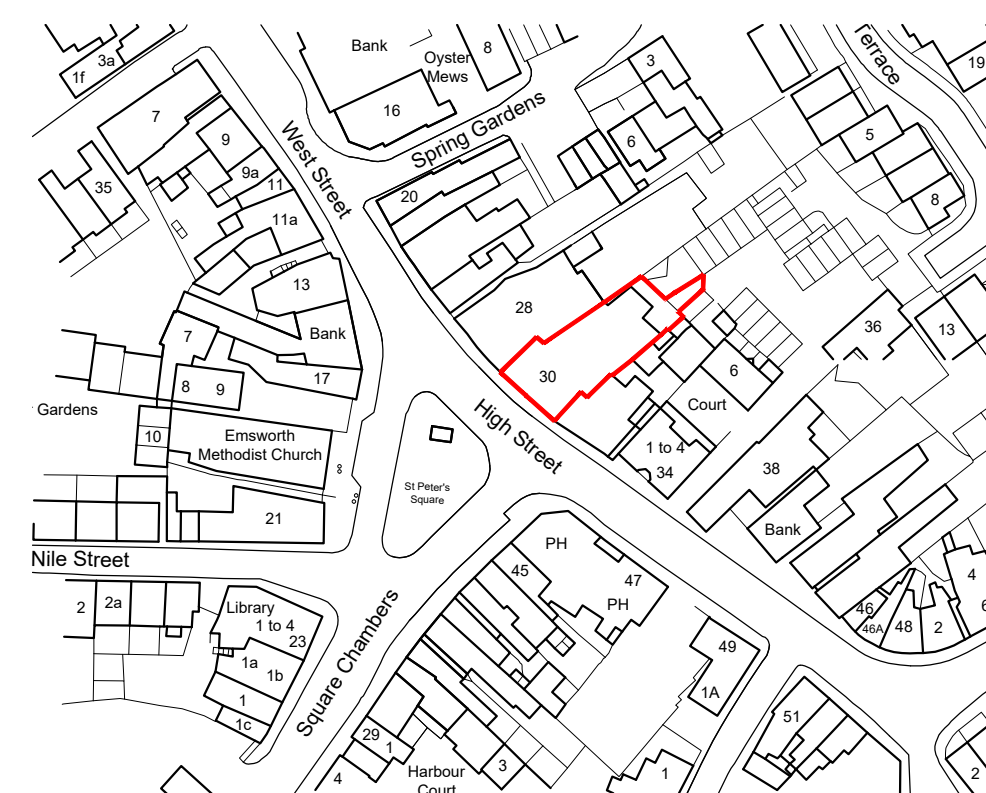

SITE LOCATION PLAN

REV	DATE	AMENDMENT	DRAWN
-----	------	-----------	-------

hd
architects

Helyer Davies Architects Ltd
1 The Old Flour Mill,
Emsworth, PO10 7BT
01243 370 715

www.hdarchitects.co.uk mail@hdarchitects.co.uk

PROJECT
30 High Street
Emsworth
Hampshire
PO10 7AR

DRAWING	SCALE
Existing Plans, Elevations & Site Plans	as noted @ A

DATE	December 2022	DRAWN	TD / EK
DRAWING NUMBER	22073-01	REVISION	*

NOTES:

Dimensions to be checked on site before commencing
Any discrepancies shall be reported to the architect
immediately.

Do not scale from these drawings except for planning
purposes.

Use figured dimensions only.

Where applicable this drawing is to be read in conjunct
with other consultants' drawings.

All drawings to be read in conjunction with specification
all other drawings including structural engineer and
mechanical and electrical drawings / specification