


1800mm high timber fence
& treated timber posts

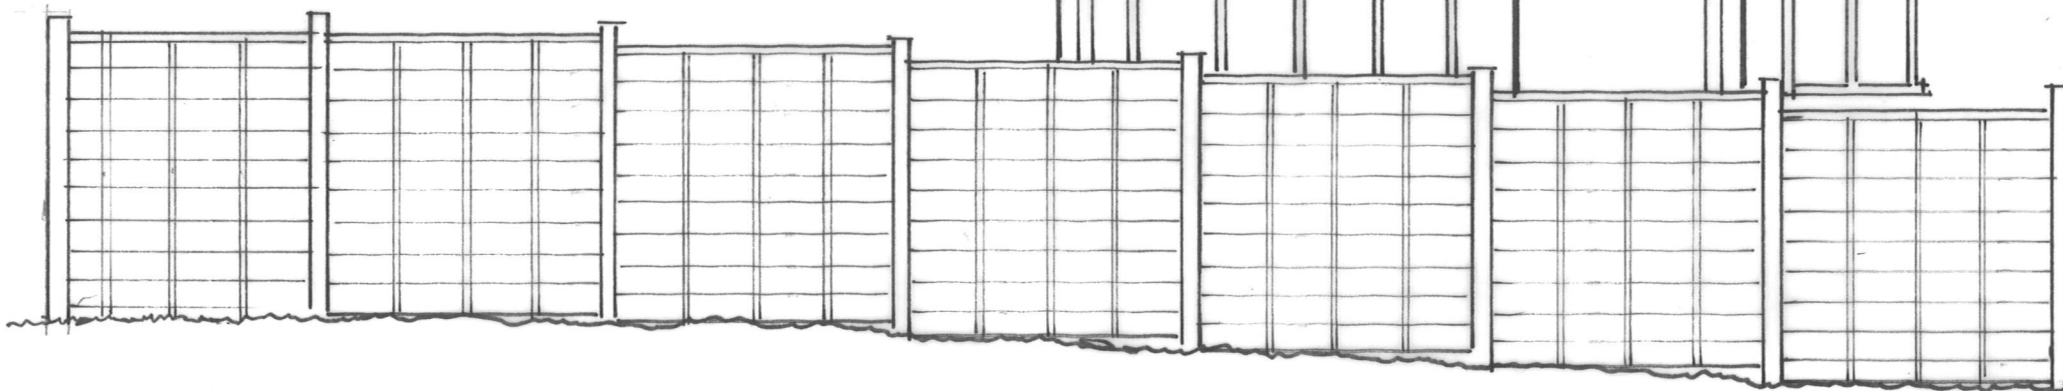

900mm wide access gate in this area
(final position to be determined)

ELC/03/04/24

PROPOSED EAST ELEVATION

SCALE 1:50

37 LOMBARDY RISE

WATERLOOVILLE P078EB