
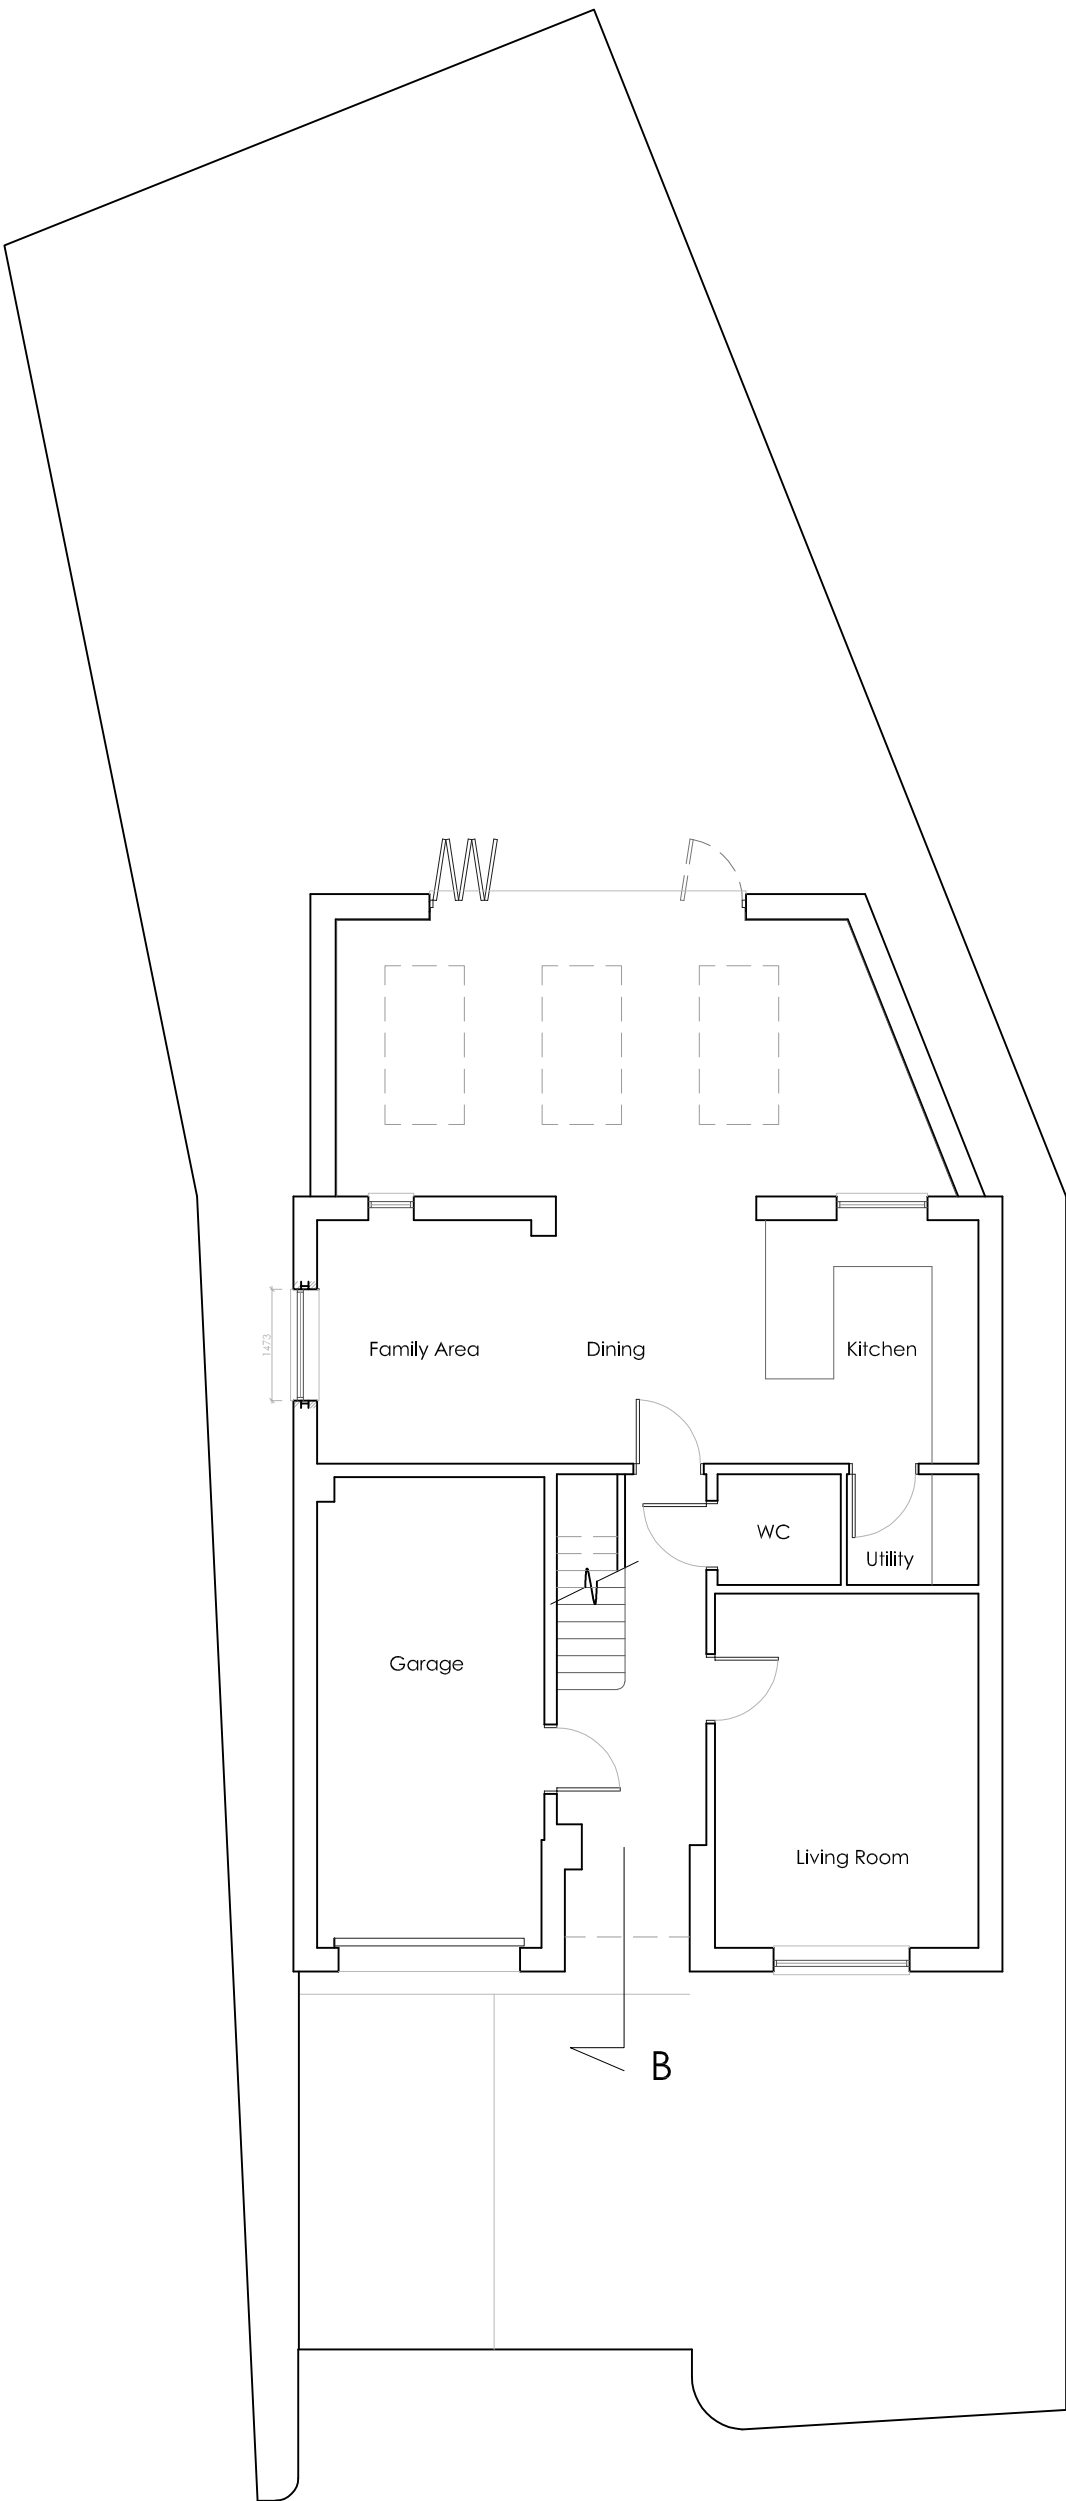


Scale in metres

 

DRAWING
As Existing
Site Plan /Ground floor plan

NUMBER 202111.Exg 01
REVISION
SCALE 1:100 @ A3
DATE April 2022

PROJECT
Proposed extension and alterations at 4 Wren Grove
Havant PO9 5FL

CLIENT
Kevin Holdaway

Benjamin Favier Architects

23 Twitten Way Worthing BN14 7JU T. 01903 209635 M. 07946 380099

