




THIS DRAWING HAS BEEN PRODUCED FOR PLANNING PURPOSES ONLY, THIS IS NOT A WORKING DRAWING, FOR FURTHER INFORMATION CONTACT KALOTEC LTD.

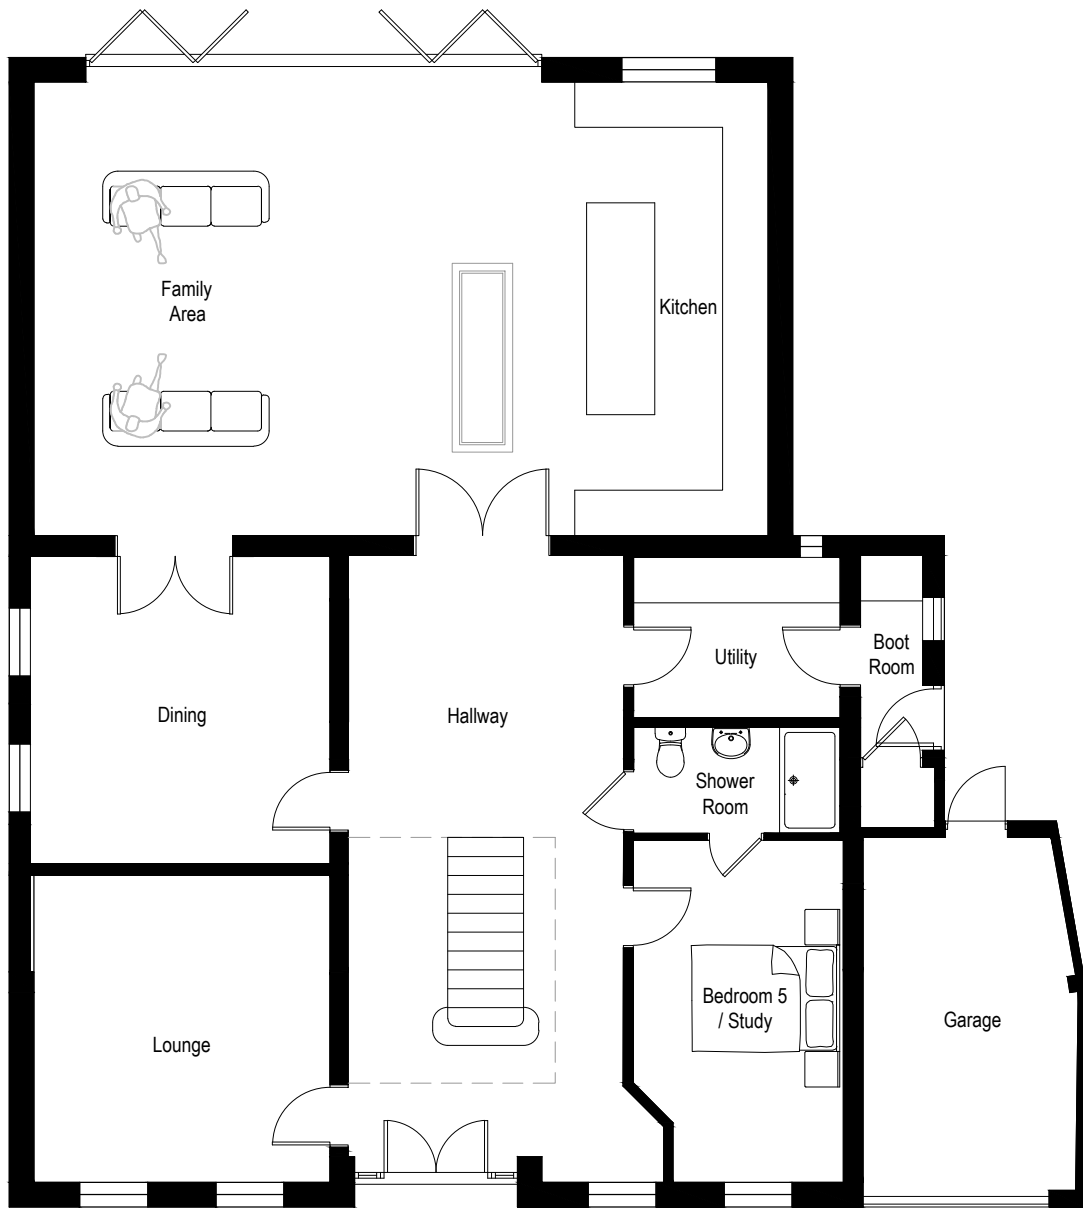

Proposed Ground Floor Plan (Scale 1:100)

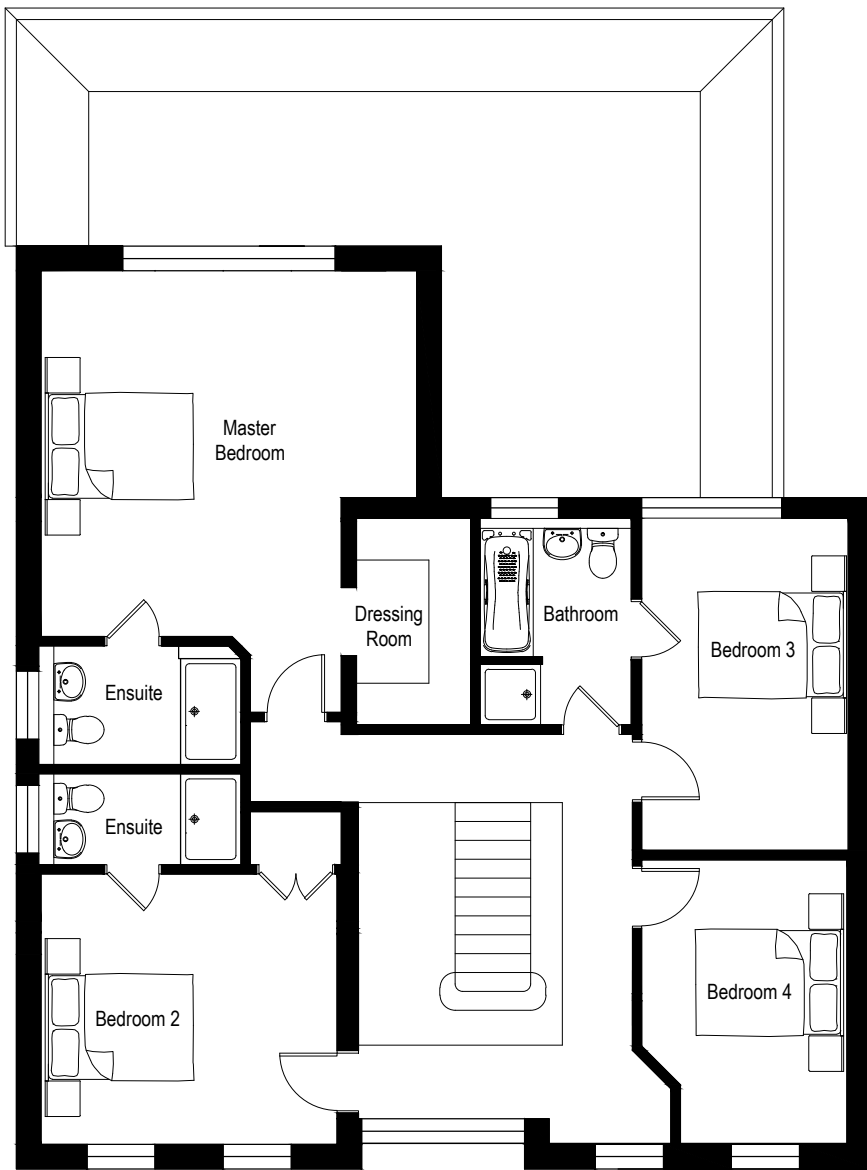

Proposed First Floor Plan (Scale 1:100)

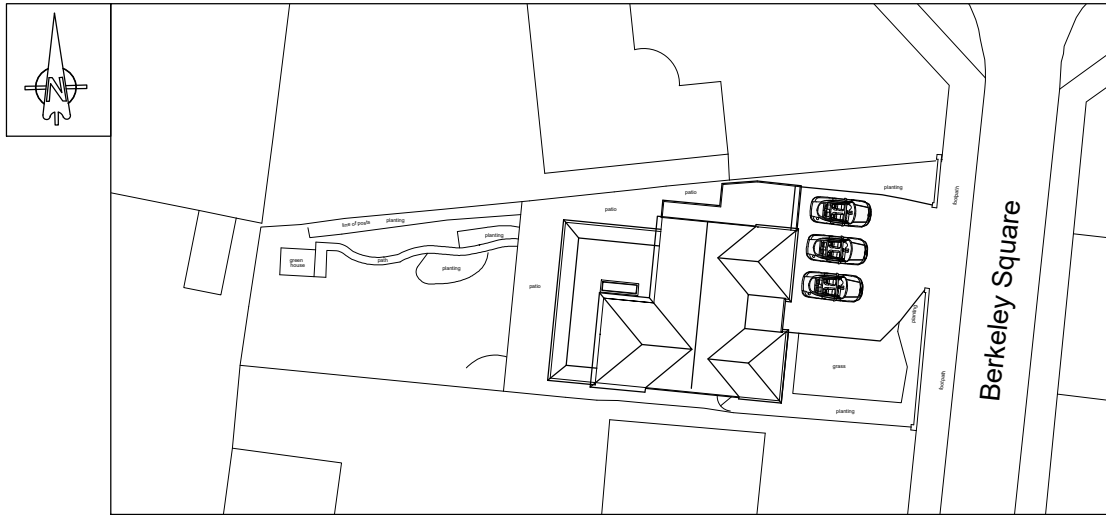



Proposed Site Plan (Scale 1:500)



Existing Street Scene (Scale 1:200)



Proposed Street Scene (Scale 1:200)

  

Revisions:
A - Front wall railings added, window style changed - 18.04.2024
B - Hip roofs added to front gables - 30.05.2024



CLIENT Mr & Mrs Garland		
SITE 24 Berkeley Square, Warblington		
TITLE Planning - Proposed Plans		
SCALE Varies (A2)	DRAWING NO. KALO-0309-101	REVISION B
DATE March 24		
DRAWN PDB	CHECKED	
Kalotec Limited, Cams Hall, Fareham, Hampshire, PO16 8AB Telephone: 01329 227 424 Email: info@kalotec.co.uk Website: www.kalotec.co.uk COPYRIGHT © KALOTEC LIMITED		