


1 2 3 4 5 6 7 8




Neighbouring Tree A




Metres
Scale 1:200
1 2 3 4 5 10 15 20 25 30

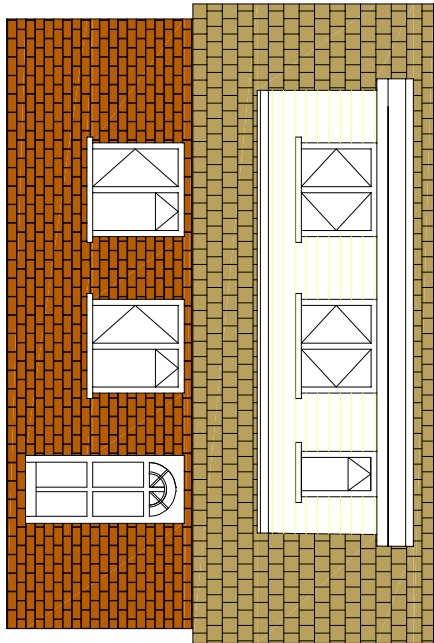


Proposed South Elevation

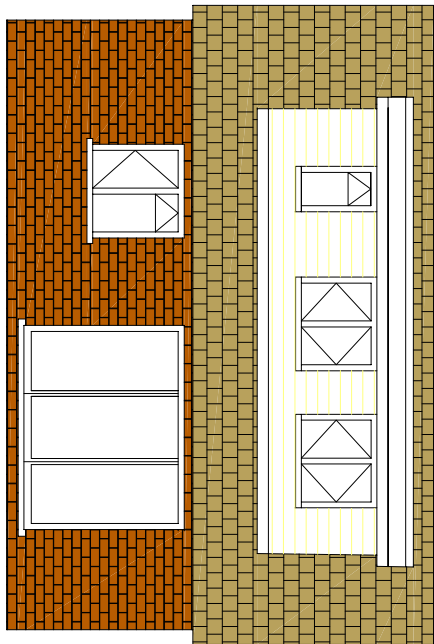


Proposed North Elevation

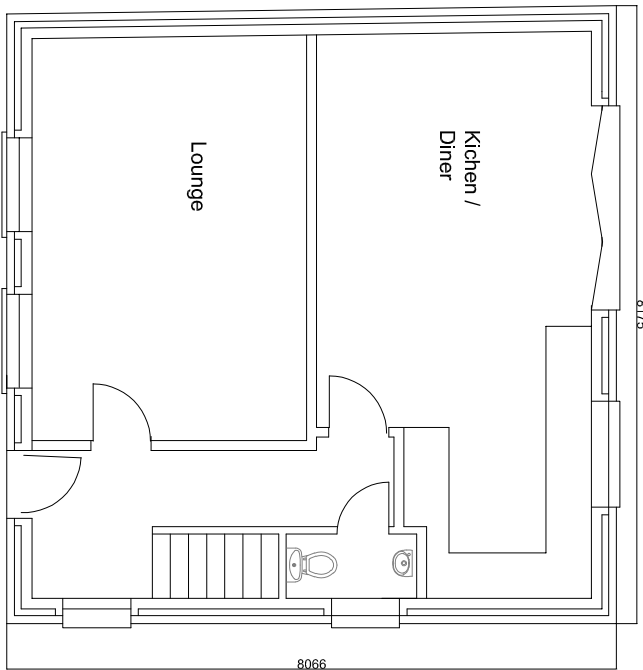


Proposed Ground Floor Plan

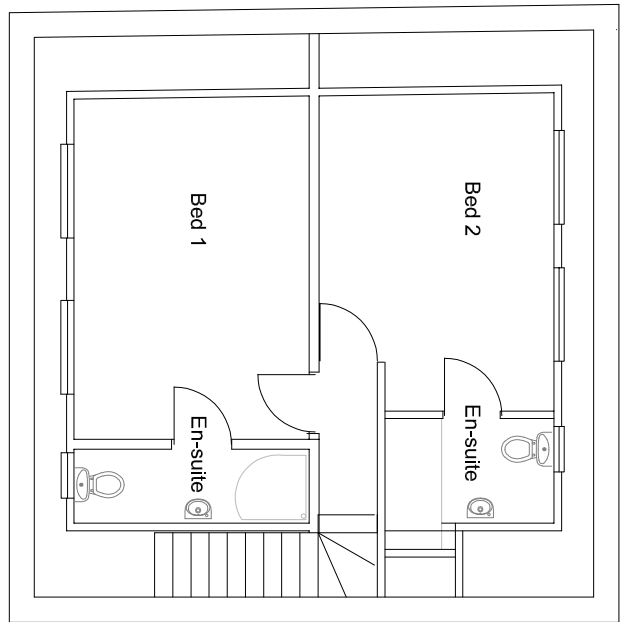


Proposed First Floor Plan

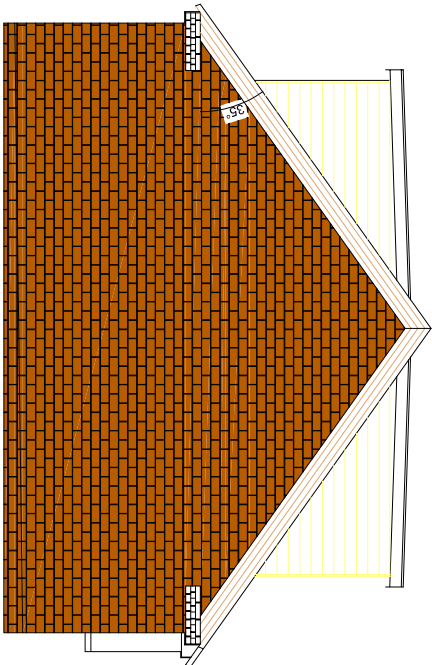

Proposed West Elevation

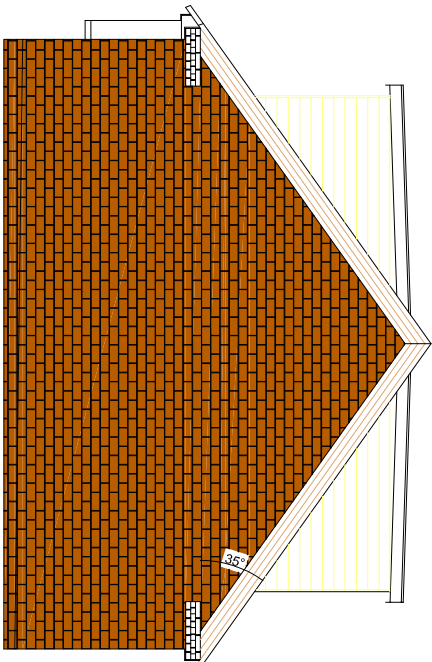


Proposed East Elevation

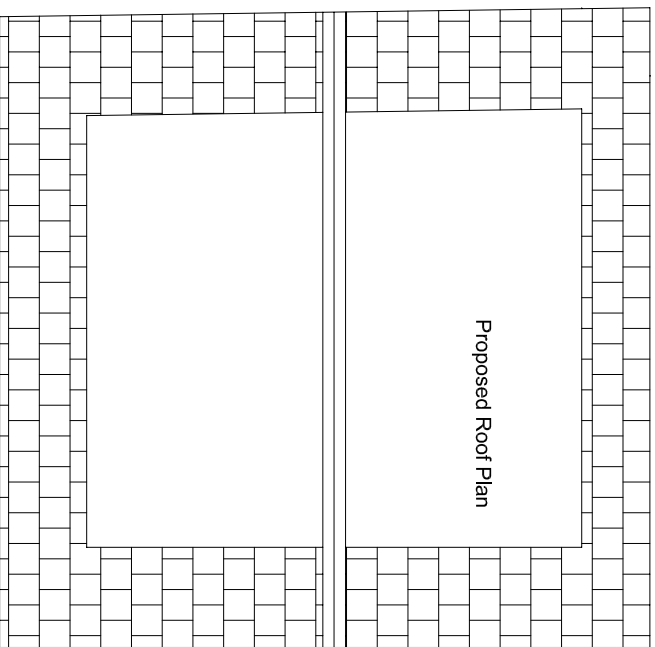


Proposed Roof Plan

Notes:

New 2 Storey Granny Annex comprising facing brick cavity walls to match existing house and garage but with birds-mouth brick projecting elevations and to the gable walls supporting a cut and pitched timber dormer roof with clay tiles each side to match existing, and supporting a flat topped high performance felt to the dormer. A cement mortar verge on fibrous cement under-cloak is to be provided to the east and west gabled elevation with a matching brick over-sailing band course matching the main house. White plastic fascia and square line gutters to be installed to all eaves and dormer roofing. The stretcher bond facing brickwork matching existing to the outer skin in gm 1:1.5 incorporating new window and door openings comprising double glazed white plastic reinforced with gms box section and a pair soldier course to the doors and windows and with a matching Renau profile extrusion and with fanlights and casements to FENSA standards, all generally to match existing windows configuration of the main house. Projecting lounge bay windows at ground floor level and bi-fold doors to the north elevation overlooking the garden to the rear in double glazed units with integral narrow profile blinds within the glazing.

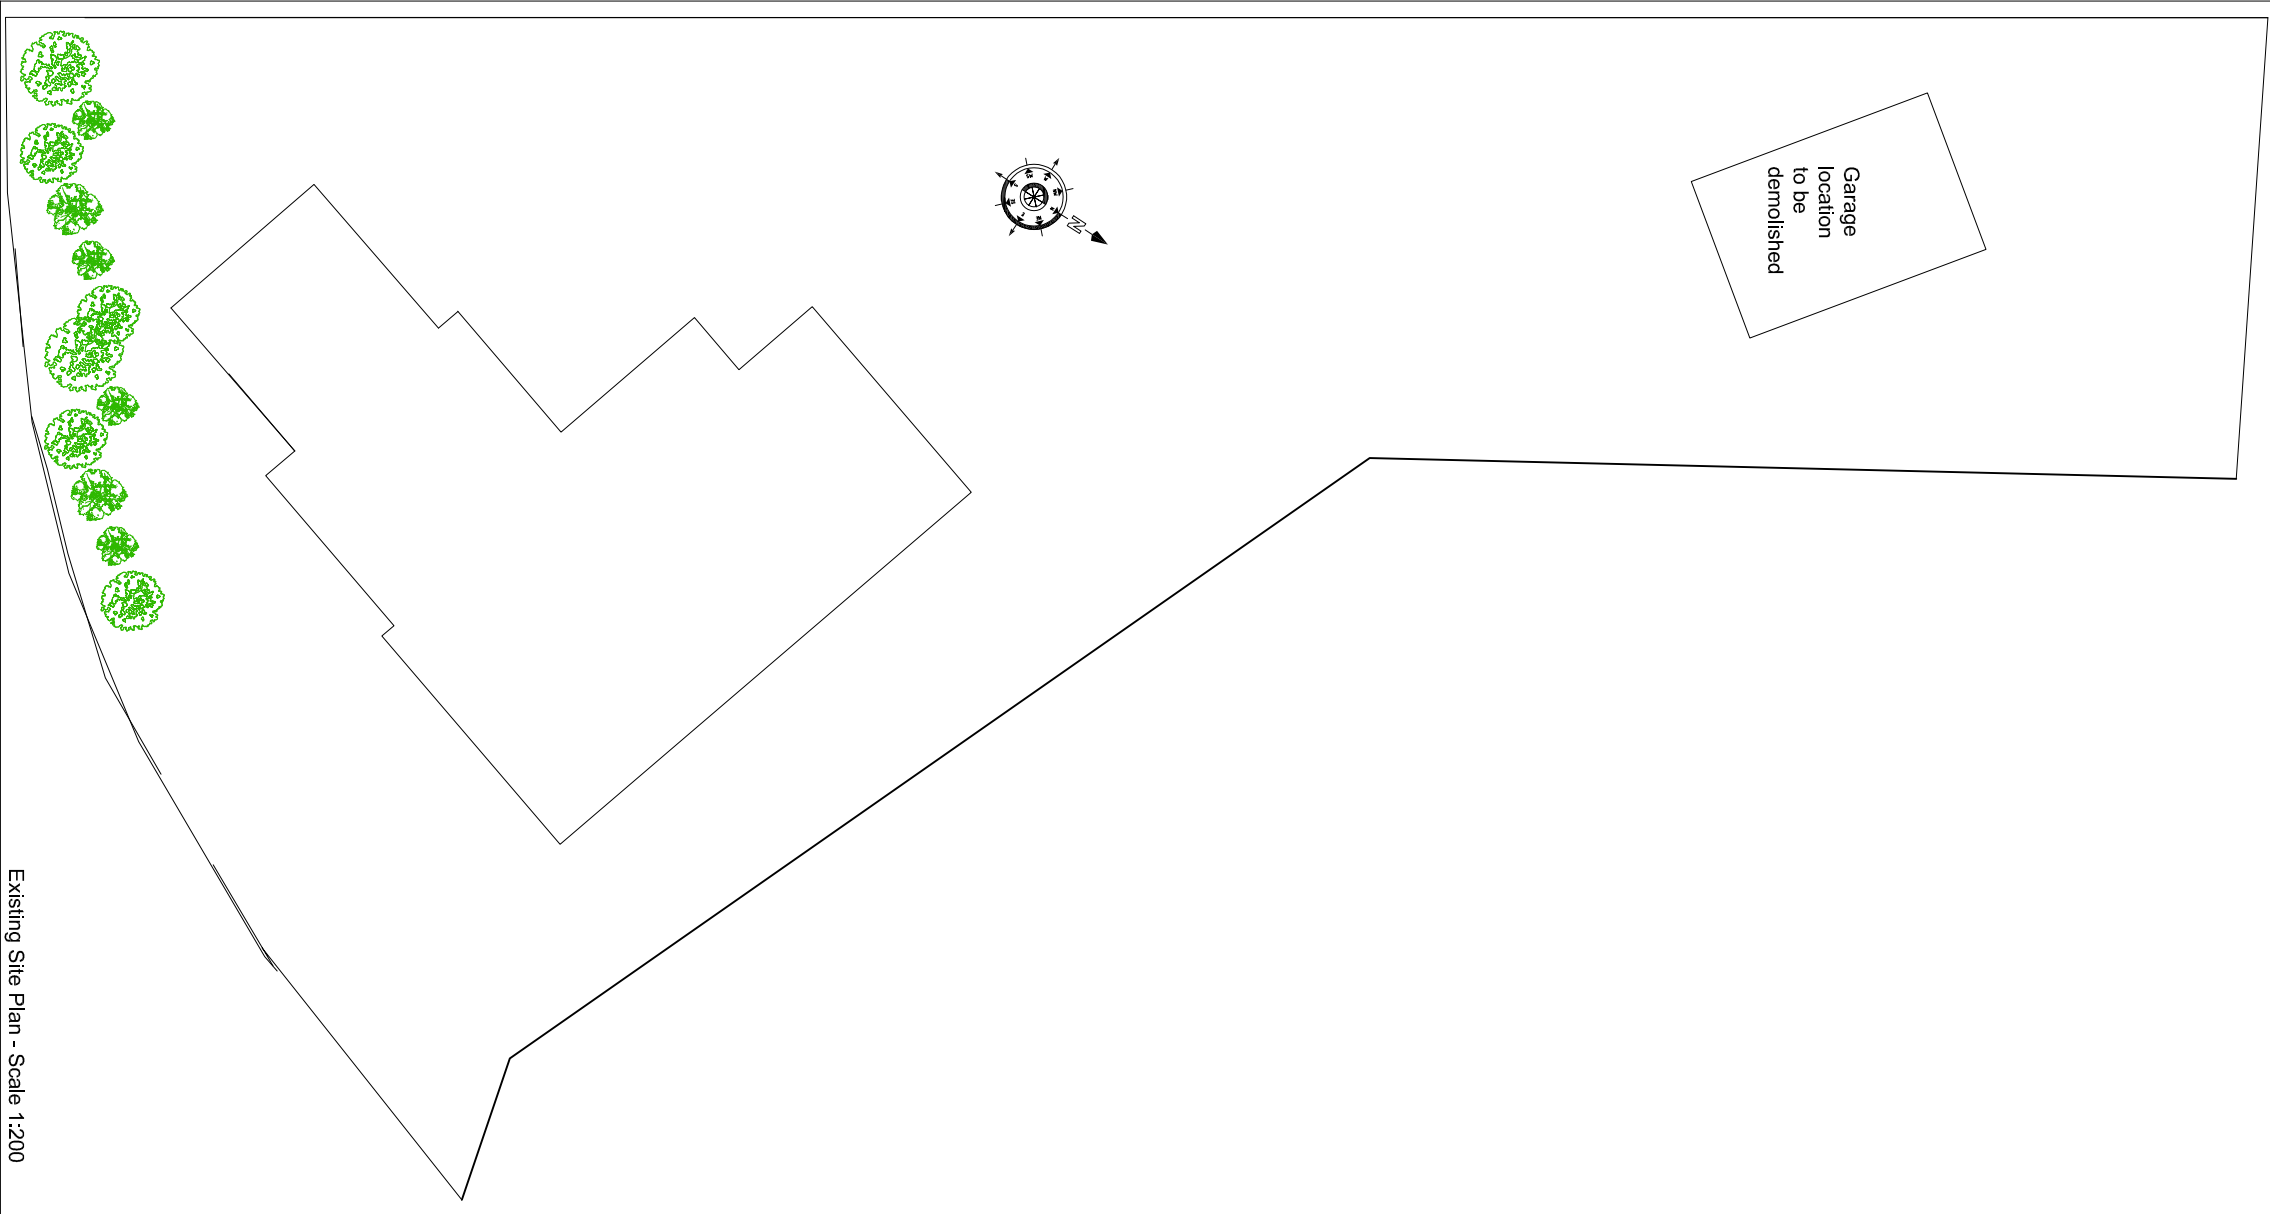

Existing Site Plan - Scale 1:200

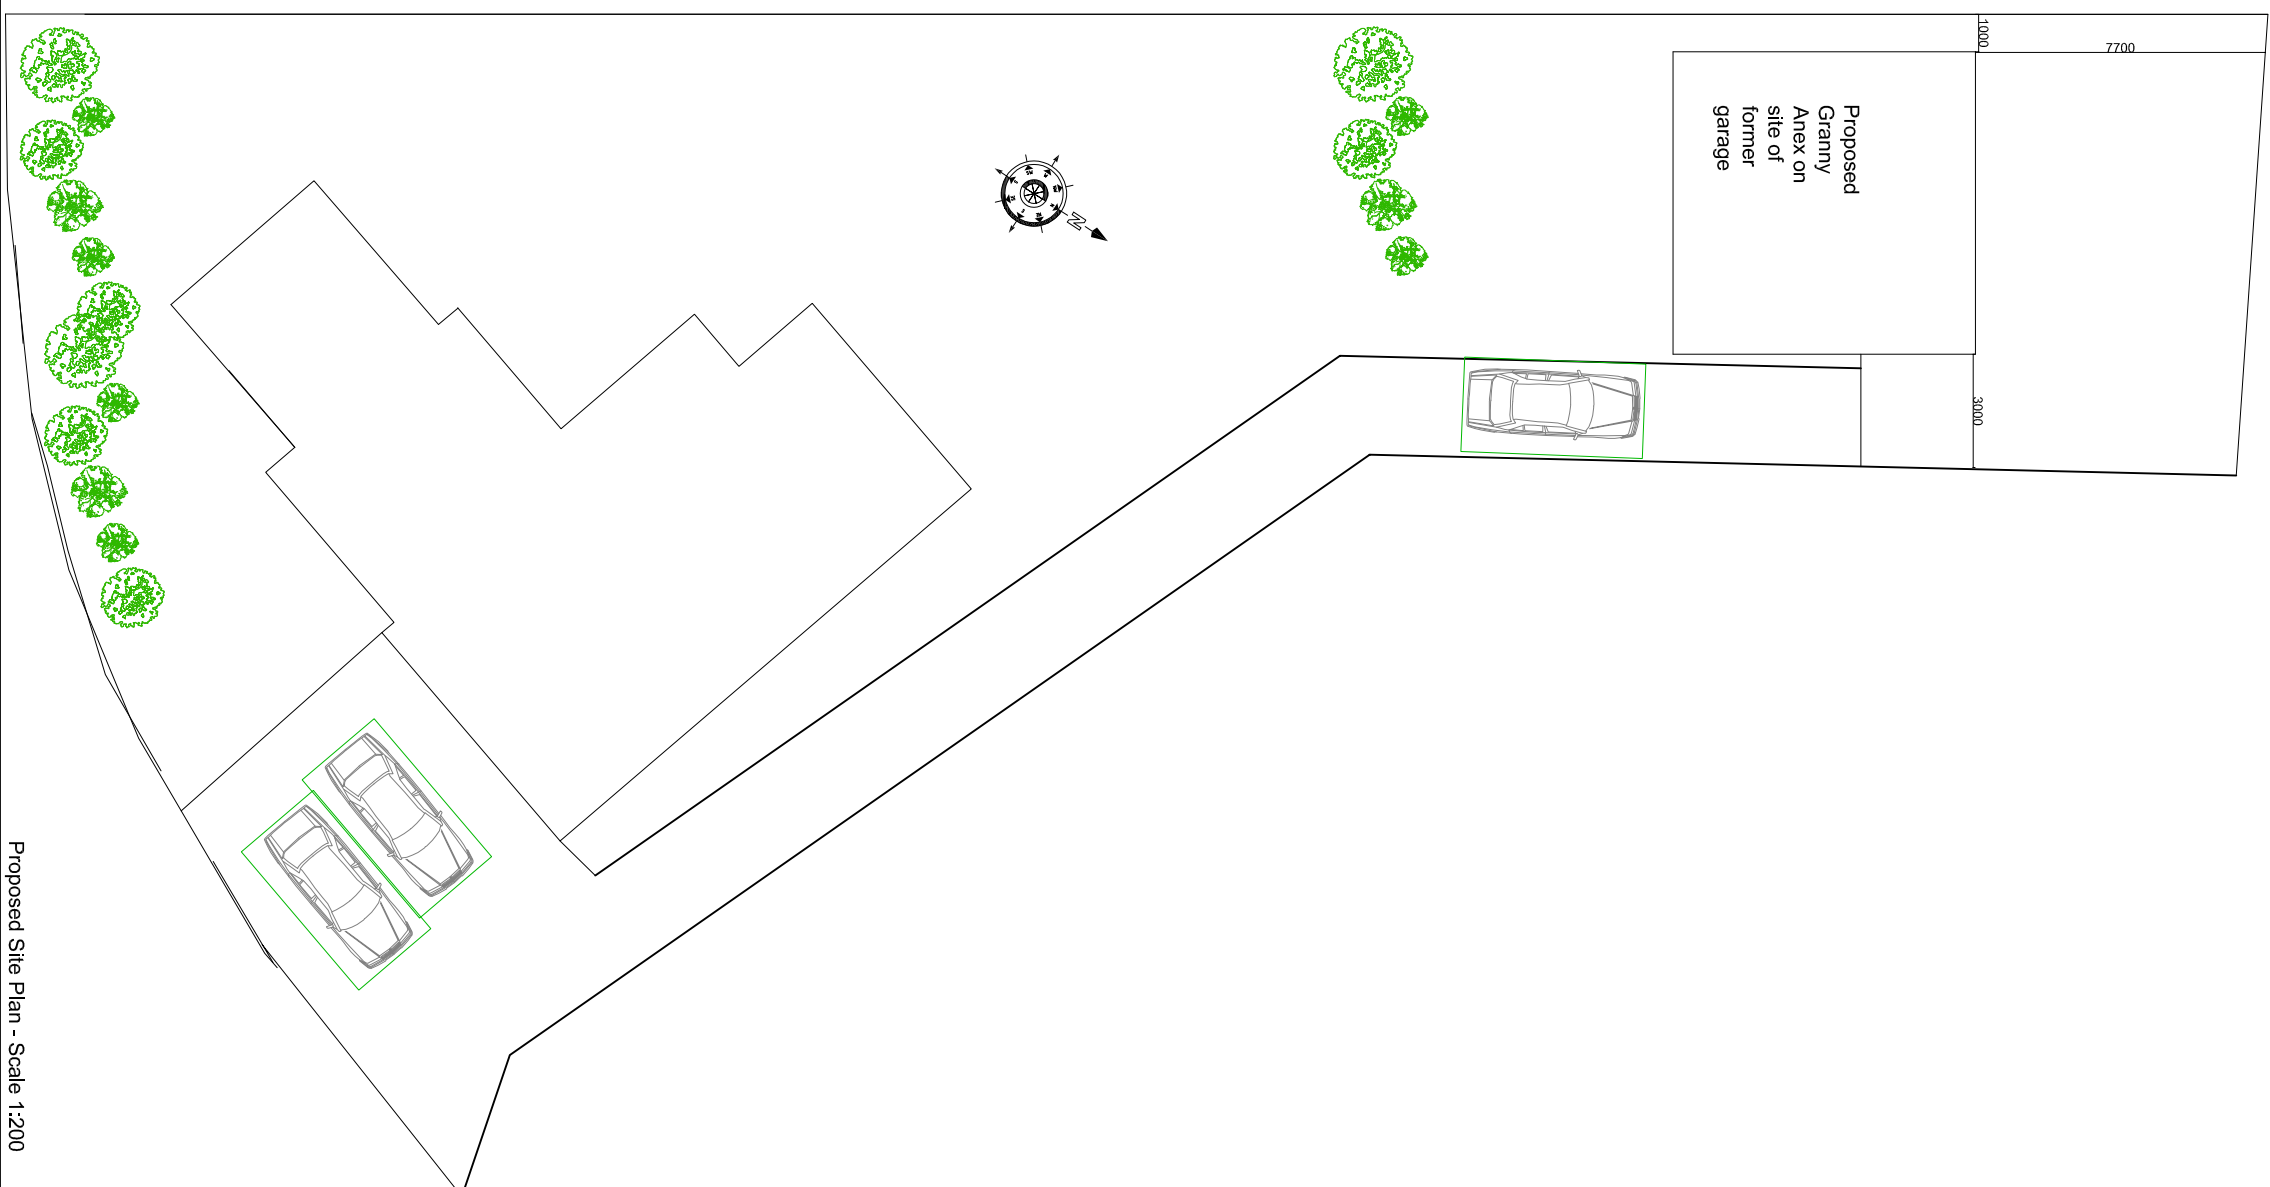

Proposed Site Plan - Scale 1:200

Drawn By: JTL/25/16/006	Project: PROPOSED RECONSTRUCTION OF GARAGE INTO A GRANNY ANNEX AT 8 ST CATHERINES ROAD, HAVERING ISLAND PO11 0HE
Date: JUL 2022	Client: Mr & Mrs L GIBERT
Scale: 1:100 1:200 @ A2	
Drawn By: ANP	
Checked:	



TITLE: EXISTING & PROPOSED PLANS AND ELEVATIONS

PLANNING

COPYRIGHT: All drawings are the property of RICS and are not to be reproduced without written permission. RICS is not responsible for any errors or omissions in this document. RICS is not responsible for any damage or loss resulting from the use of this document. RICS is not responsible for any claims or actions against it in connection with this document.



RICS
Chartered Surveyors - Summer House
Tel: 0771 844 2177 Email: address: info@RICS.co.uk

Scale 1:100

Metres
1 2 3 4 5 10 15