




Proposed Elevations

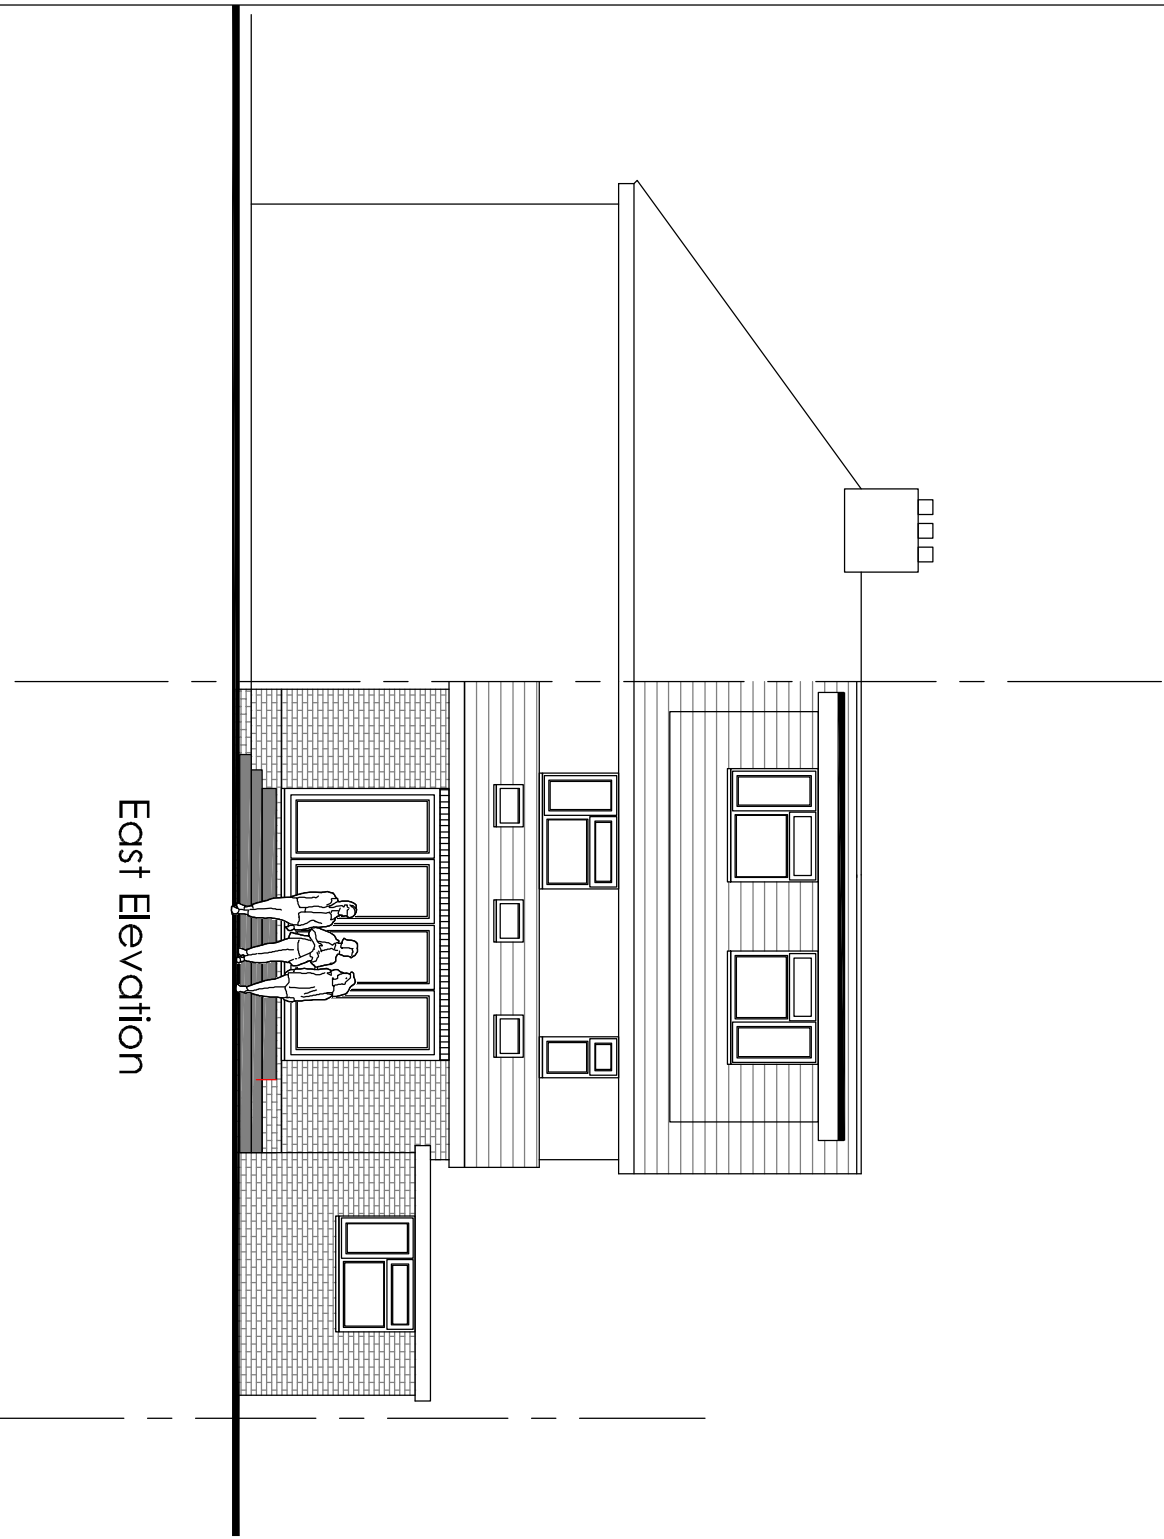


East Elevation

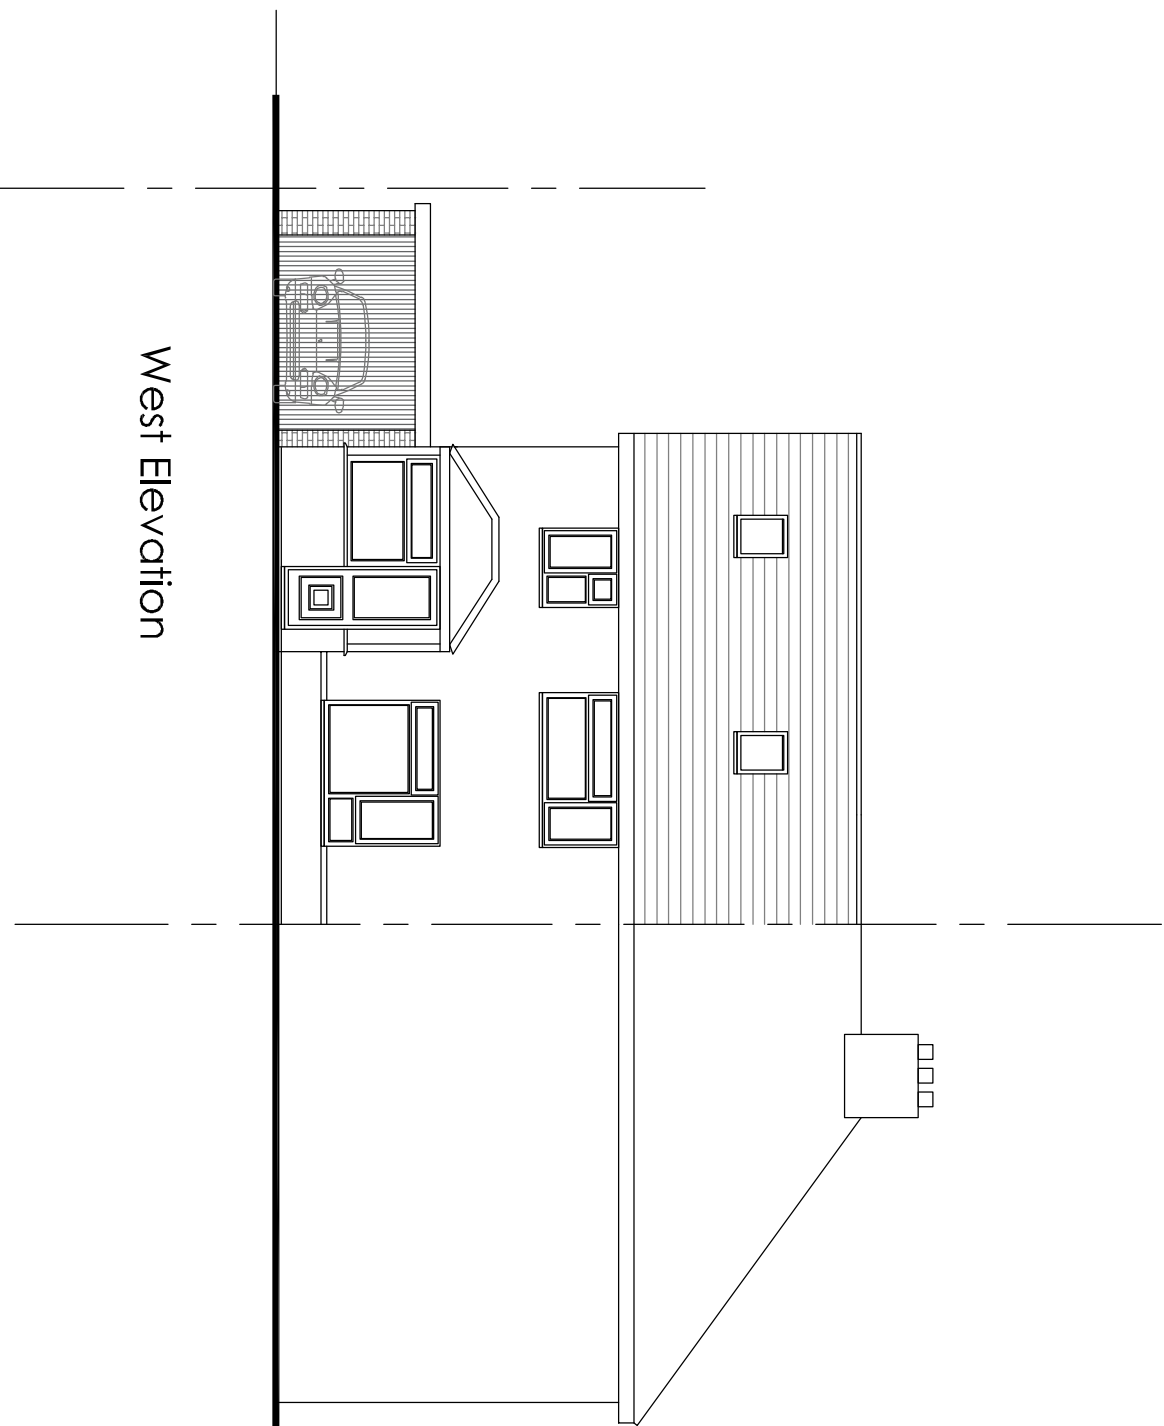

West Elevation

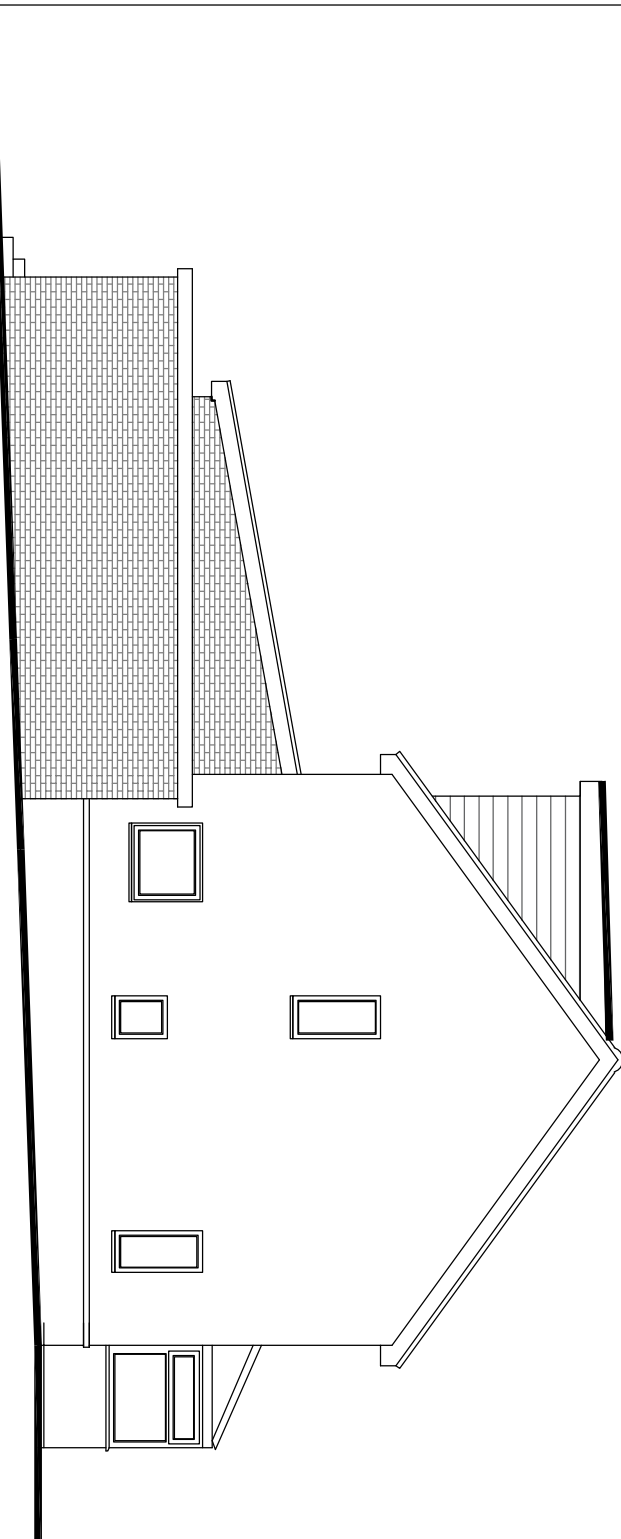


North Elevation

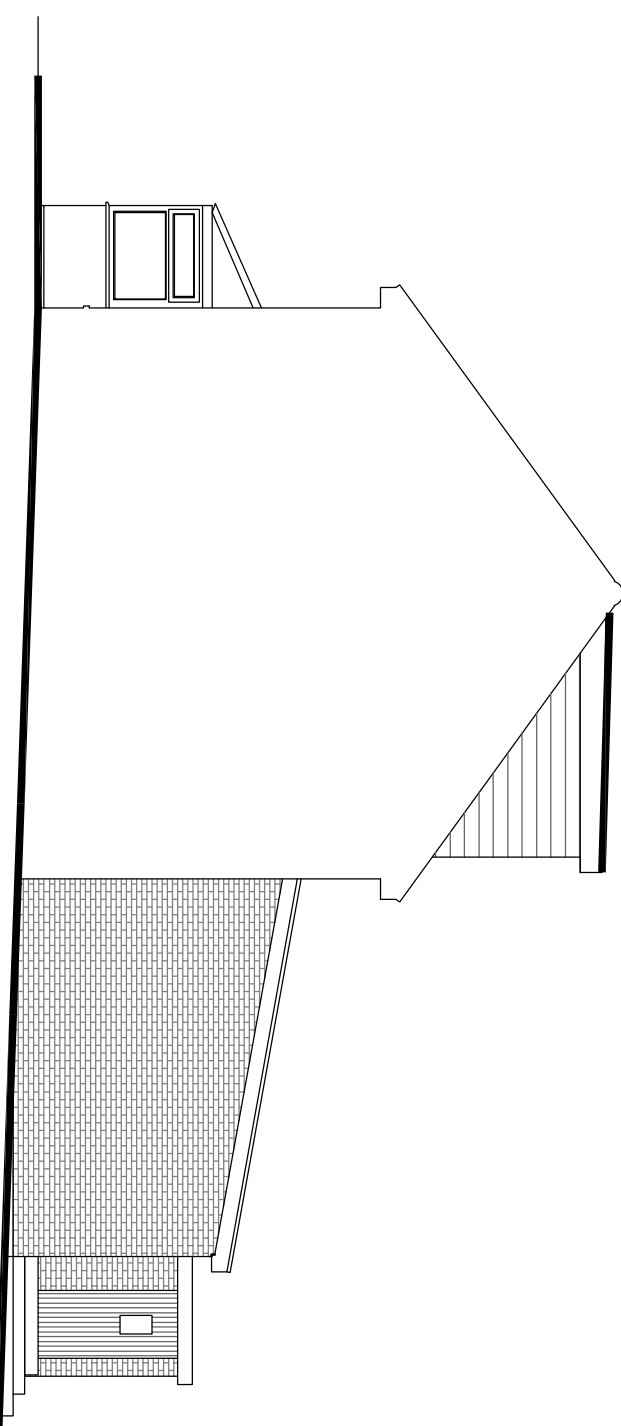


South Elevation


Existing Elevations

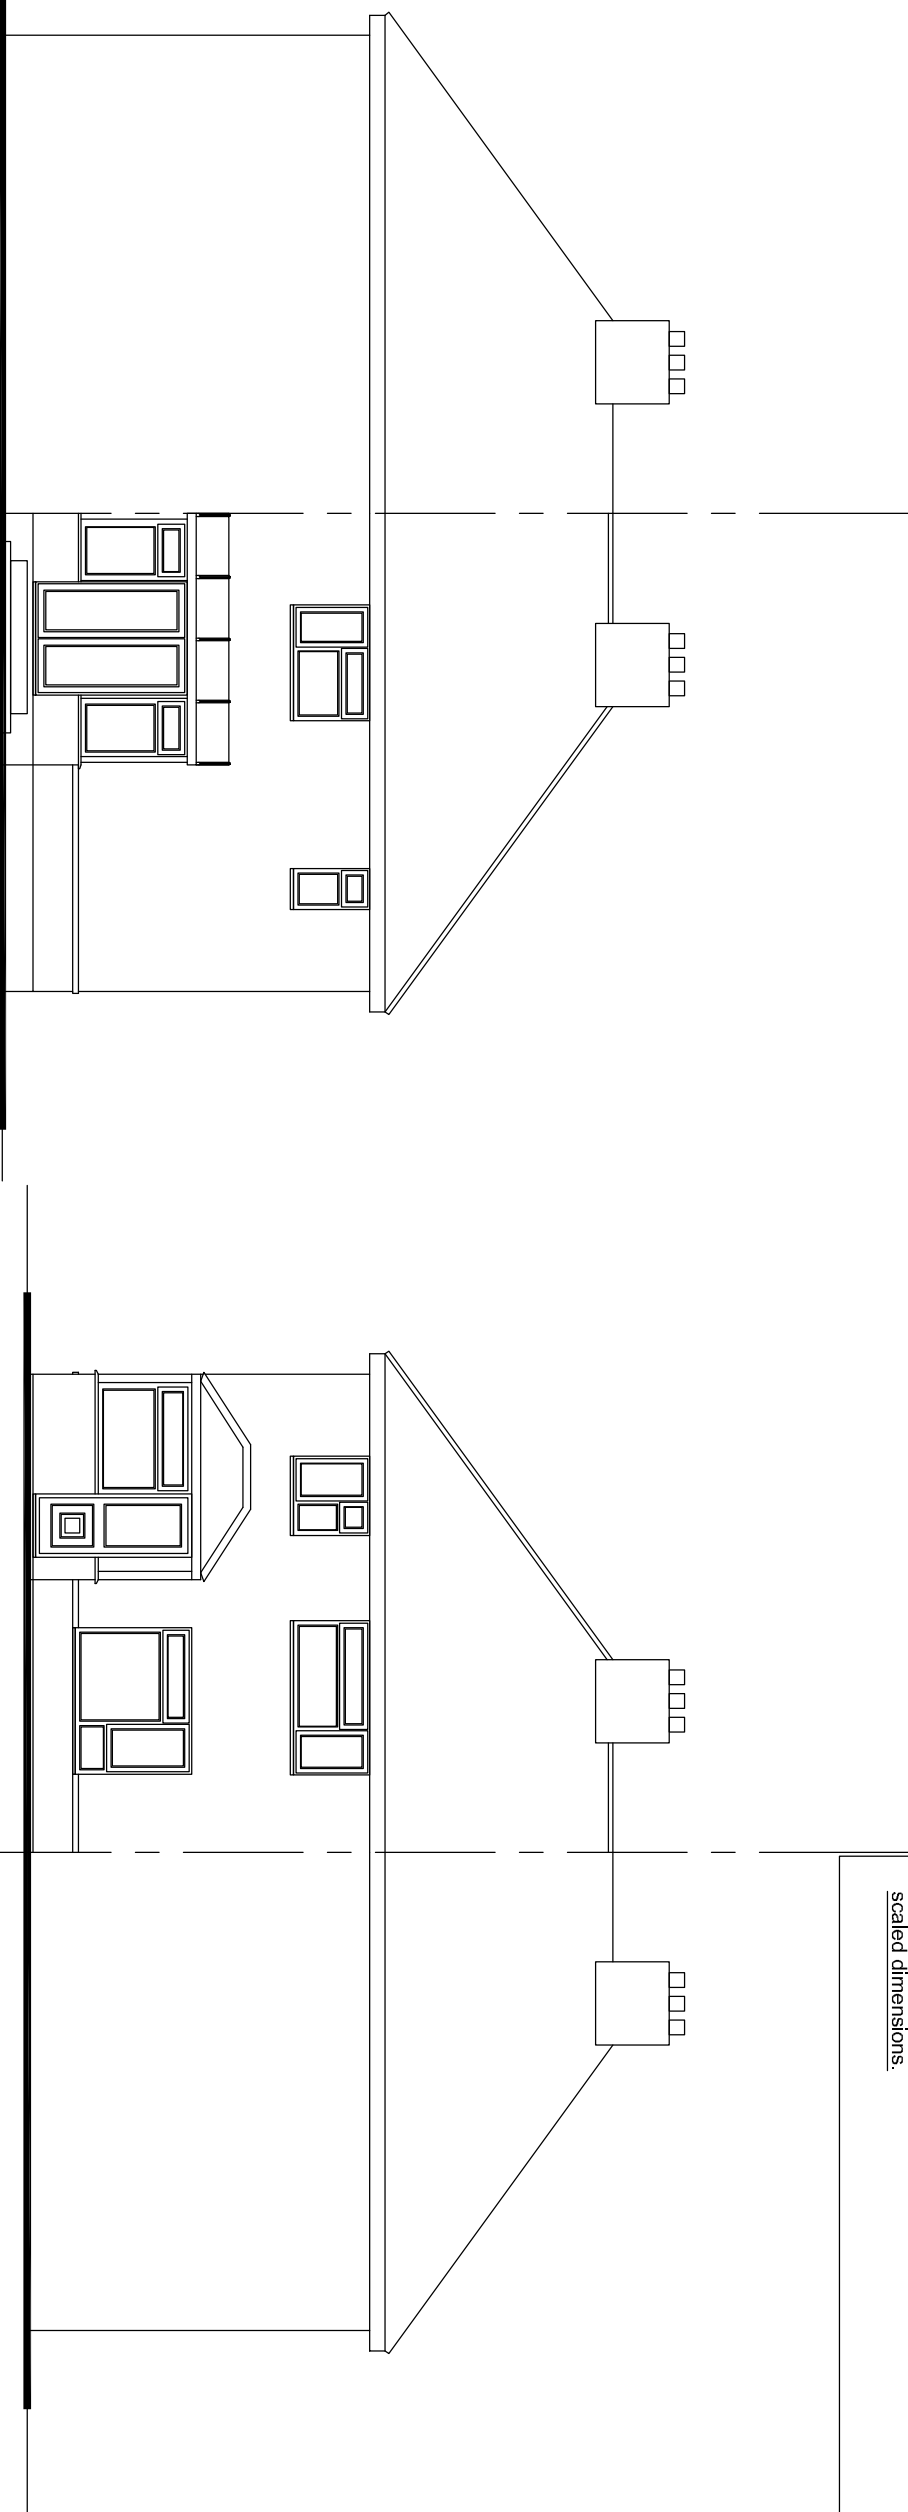


East Elevation

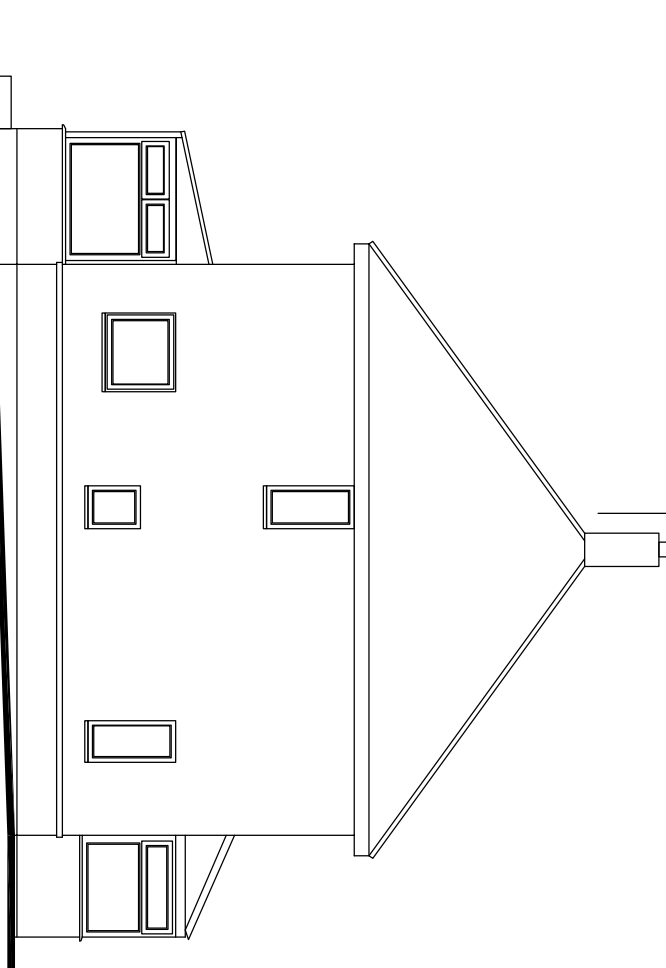

West Elevation

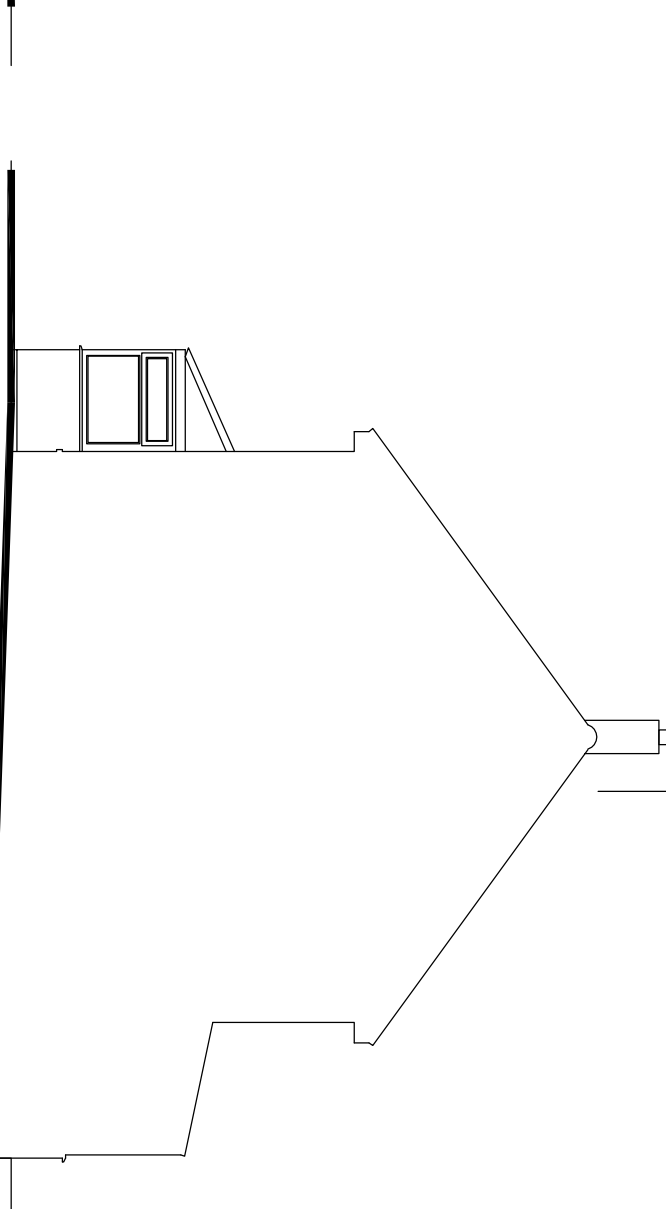


North Elevation

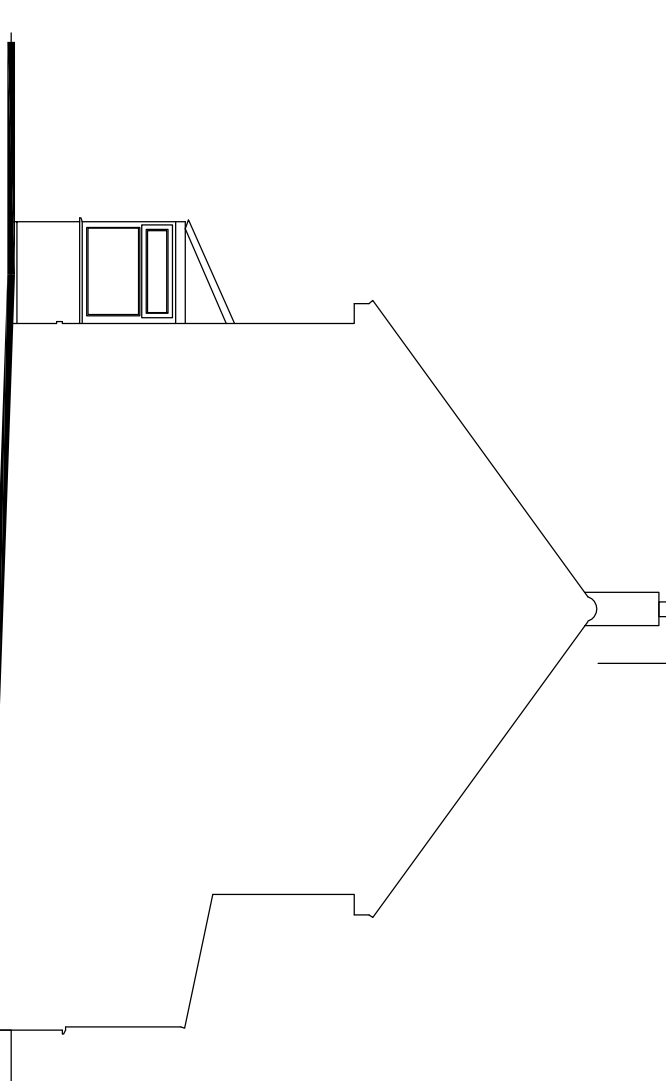


South Elevation


Proposed Floor Plans

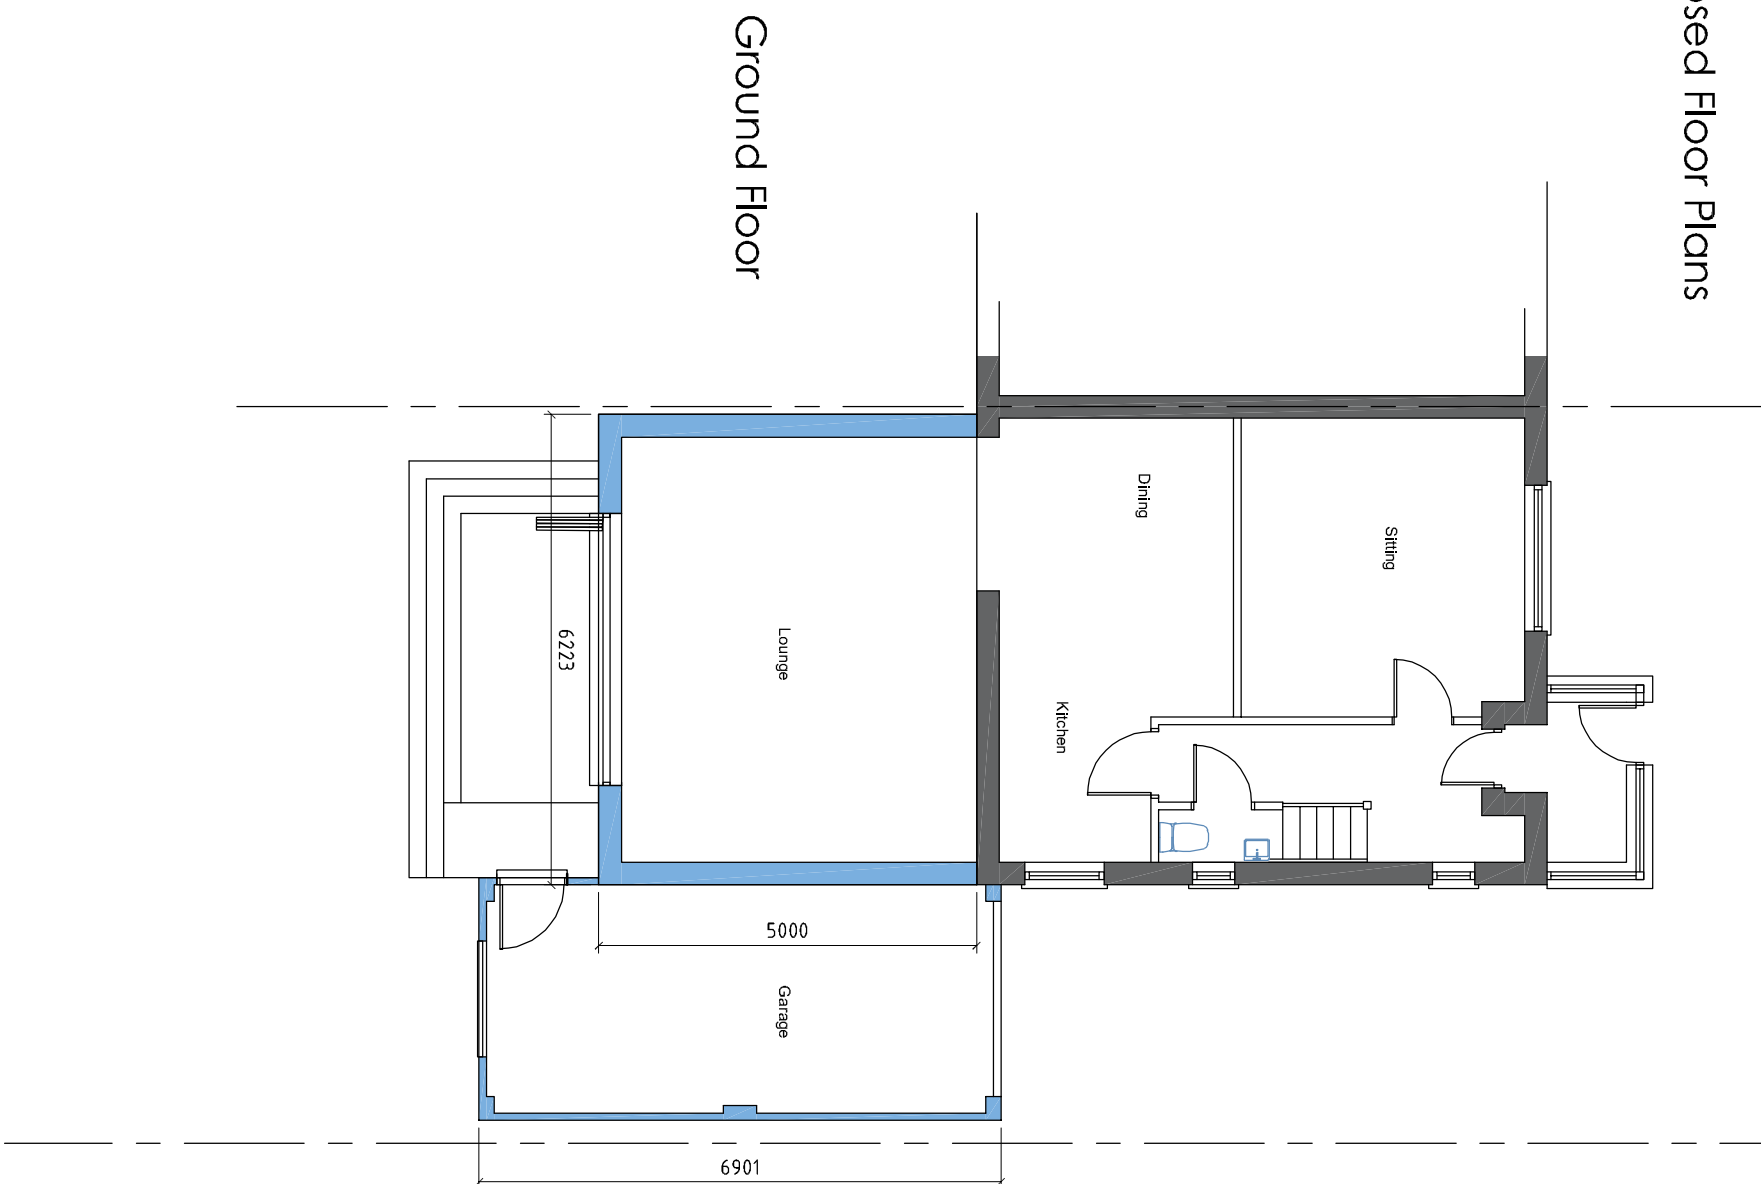


Ground Floor

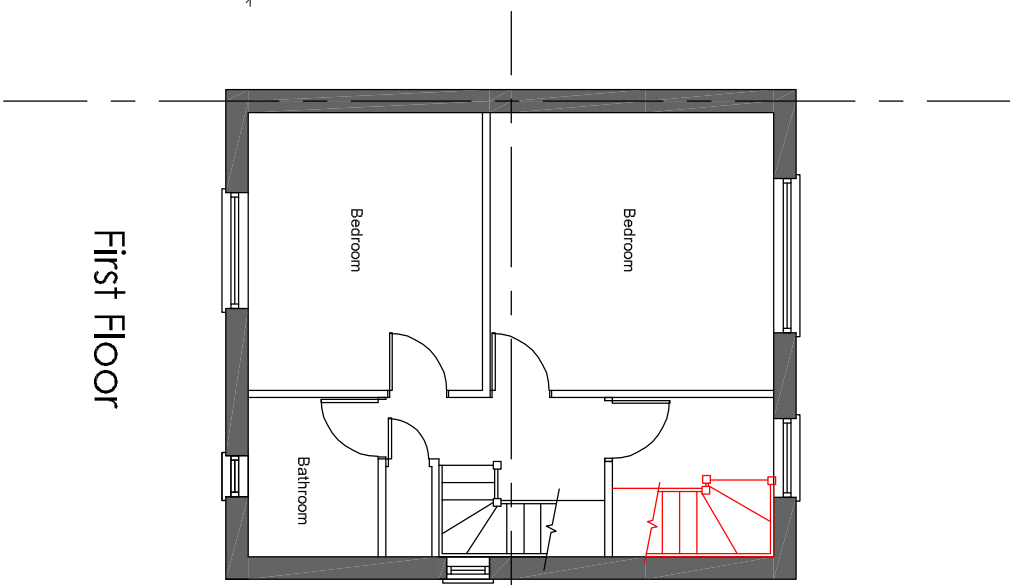


First Floor

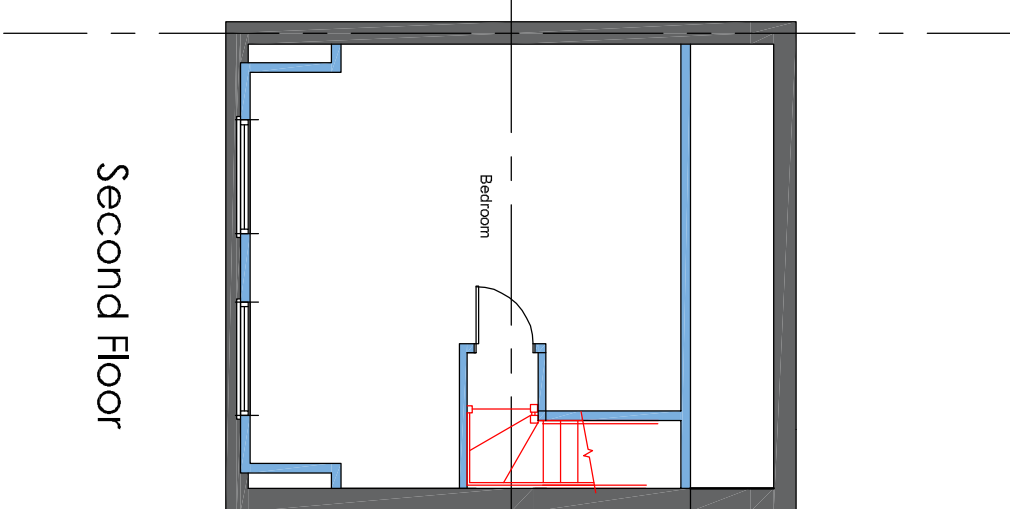

Second Floor

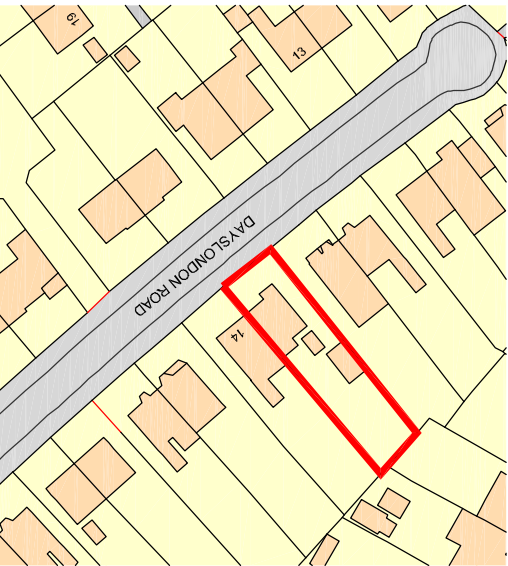


Scale in Meters
0 10 20 30 40 50 60
for 1:1250

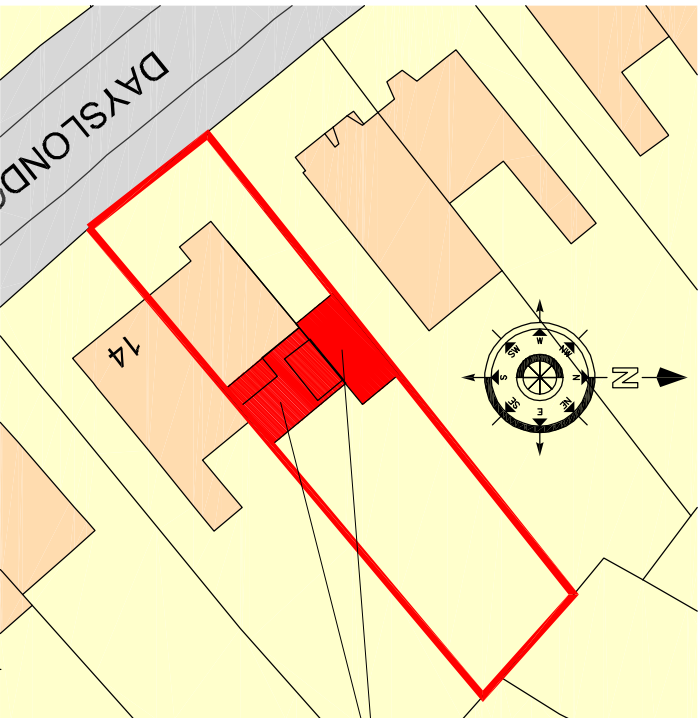


Scale in Meters
0 5 10 15 20 25
for 1:500

Proposed Extensions

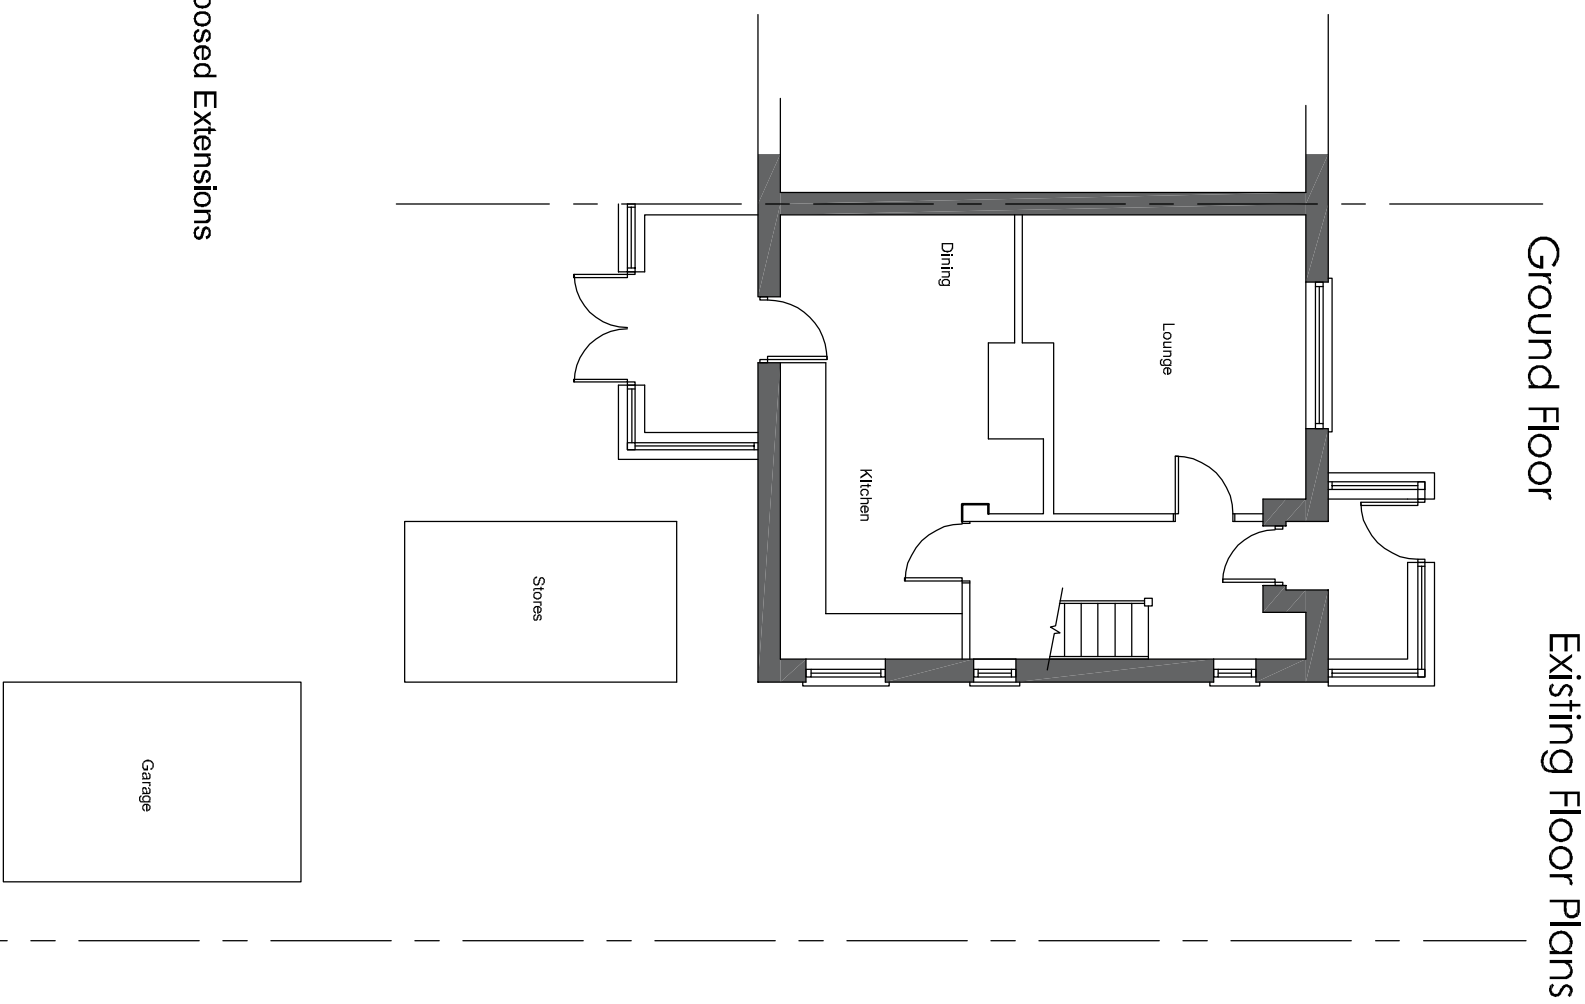

Ground Floor

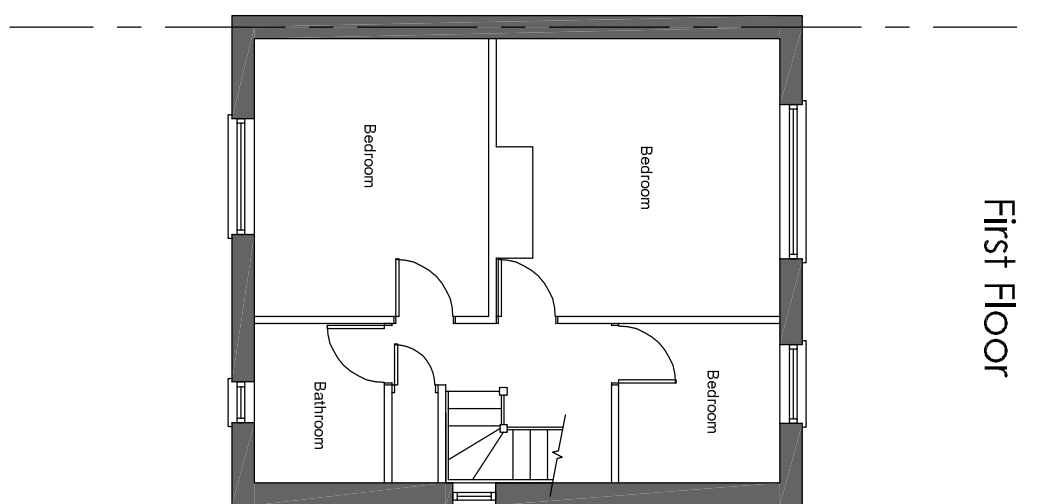

First Floor

Materials Schedule

Matching Facing brick
Smooth render
Matching roof tile
White double glazed windows and doors

01	upland planning drawings	01-22	CHE
Revisions	Descriptions	Date	Drawn

Project:
Mr & Mrs Jarvis-Horn
16 Dayslondon Road
Watlingtonville
PO7 5NN

Drawing Title:

Proposed Single Storey Rear Extension,
Loft Conversion and Rear Dormer and
New Garage

Chris Flint Associates Ltd

CHARTERED SURVEYORS - PROJECT MANAGERS
DEVELOPMENT CONSULTANTS

Drawn By	Date	SHEET SIZE	Approved By	Date
CF	25/08/22	A1		

Drawn By	Date	SHEET SIZE	Approved By	Date
CFA	FULL	01	01	1-100

PLANNING

2 Emerald Close Watlingtonville Plans PO7 5NN
tel: 023 92 43248 fax: 023 92 33854
Email: chrisflintassociates@gmail.com