




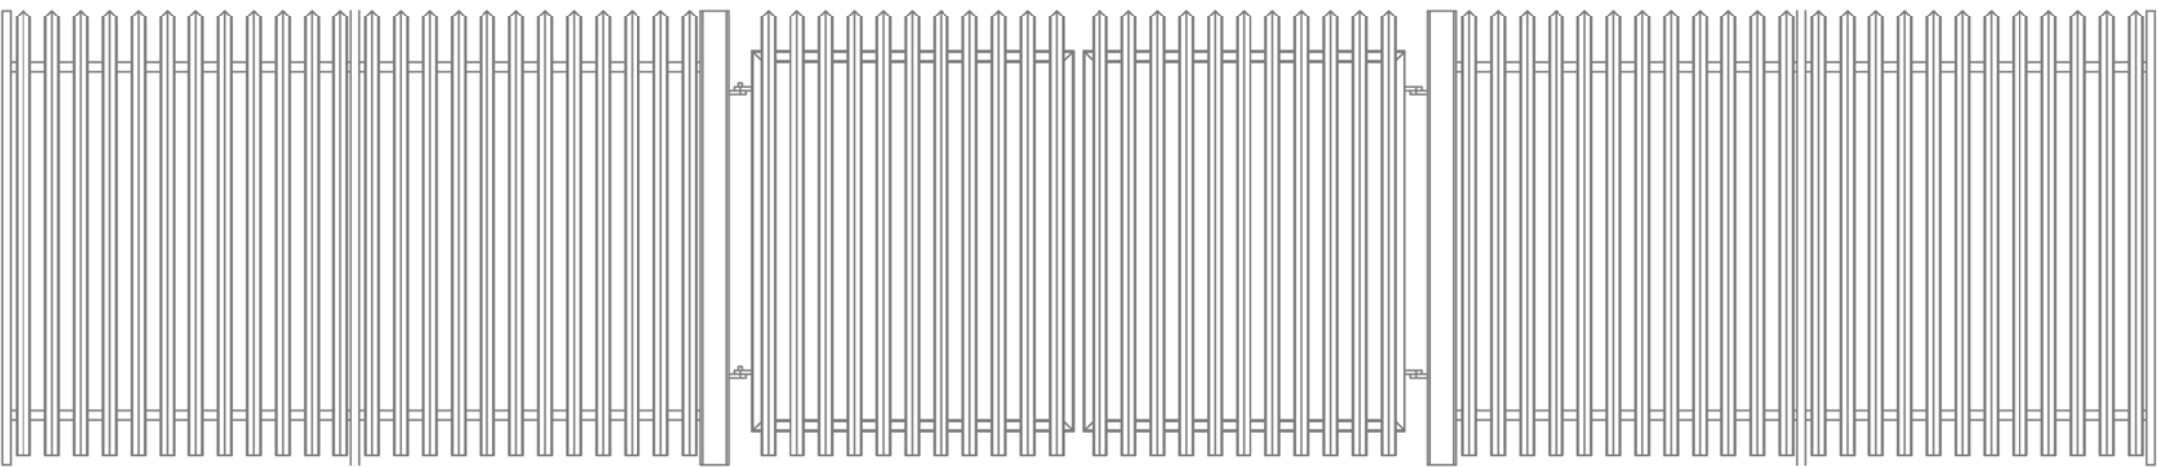

FRONT ELEVATION
Scale 1:40

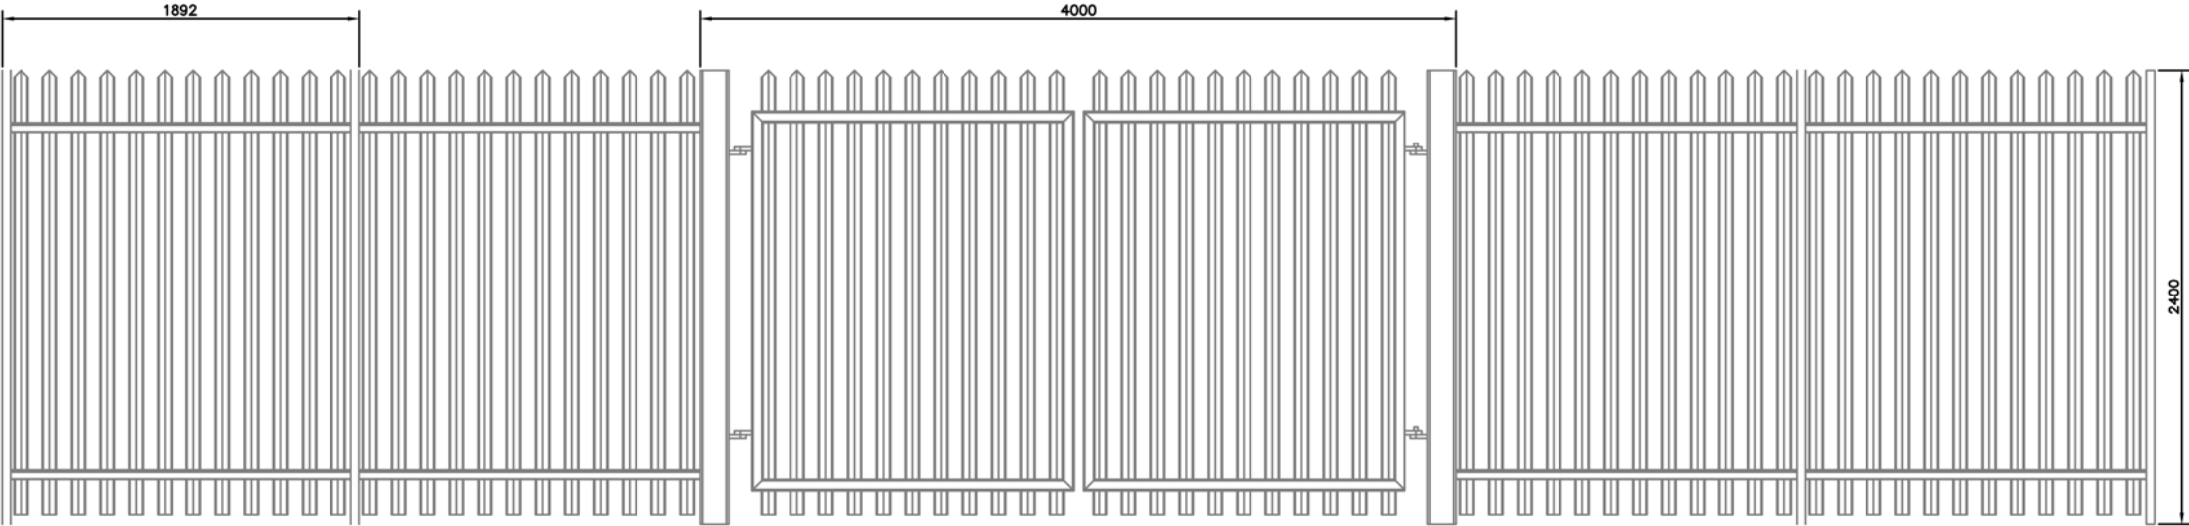

BACK ELEVATION
Scale 1:40

 

SIDE ELEVATION
Scale 1:40

SCALE:
As specified on drawing
1:40

FIGURE REF:	FE/017/602
DATE OF ISSUE:	08/01/24
PAPER SIZE	DRAWN: VM
A3	ISSUED: RW

FORSA ENERGY

FIGURE

**ELEVATIONS
PALISADE FENCE & GATE**



PROJECT

Gas Energy Generating Site
Harts Farm Way, Havant, Portsmouth

