




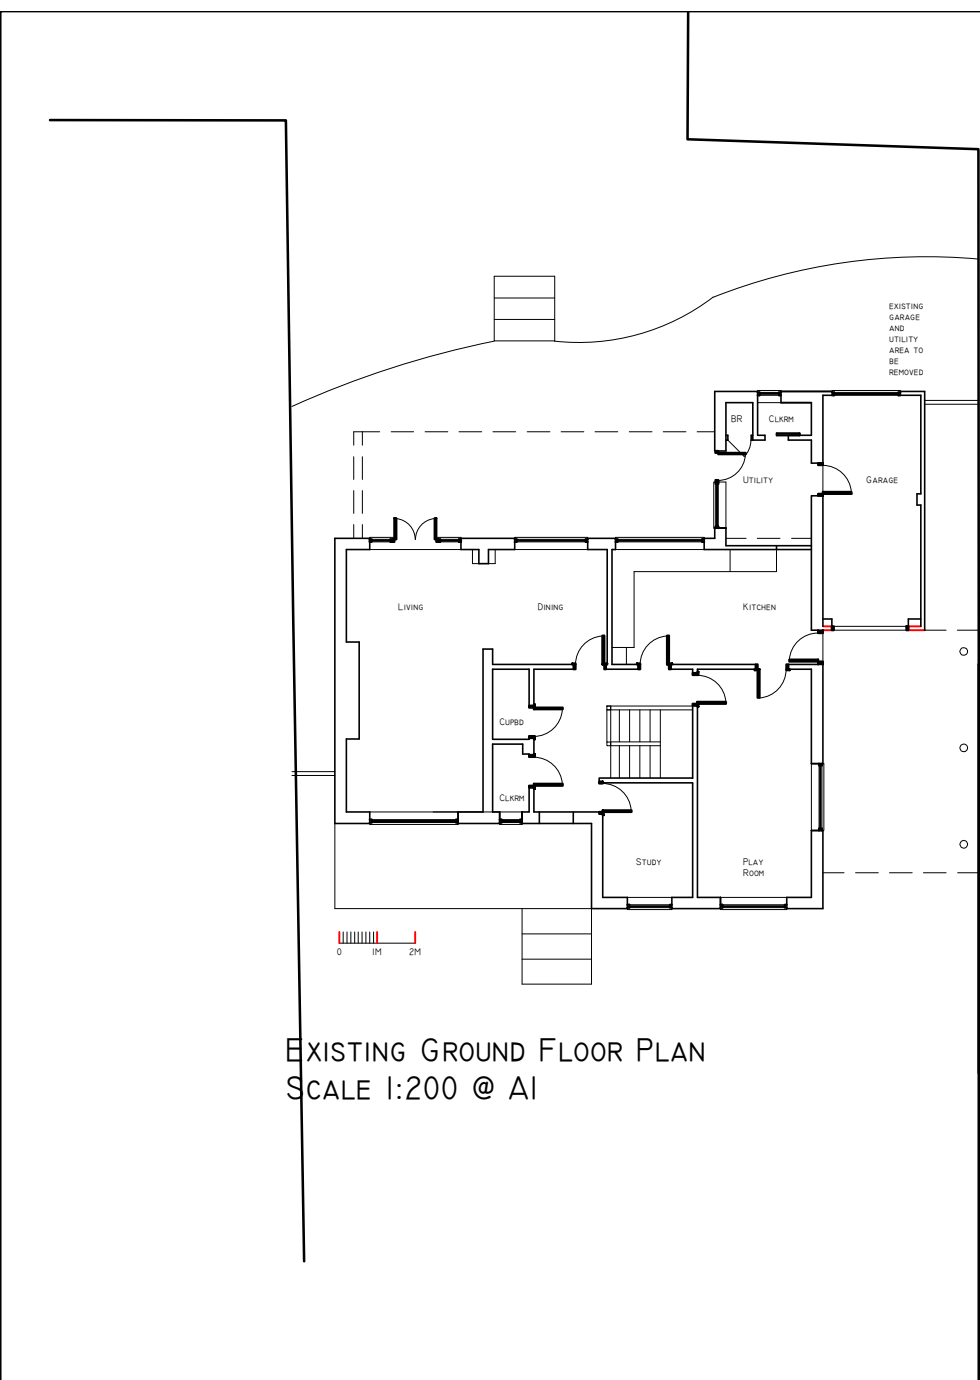

EXISTING GROUND FLOOR PLAN
SCALE 1:200 @ A1

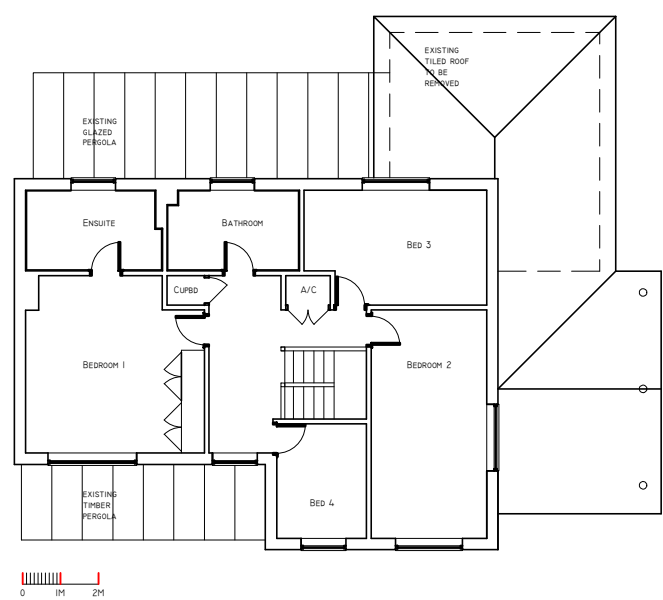

EXISTING FIRST FLOOR PLAN
SCALE 1:200 @ A1

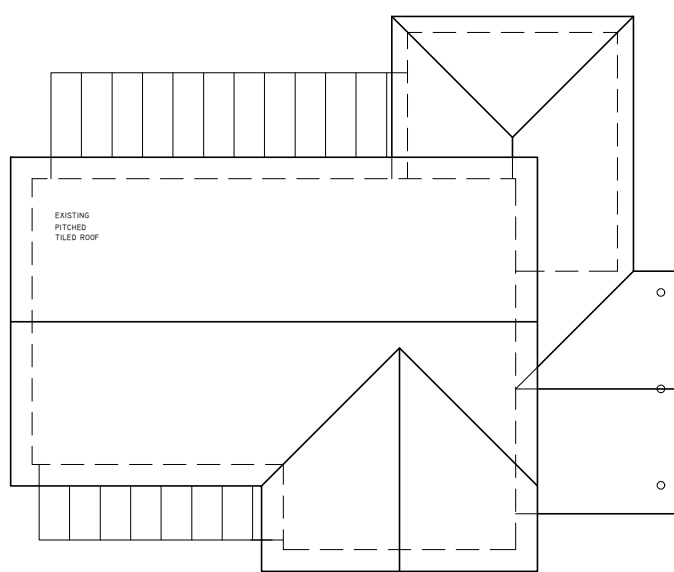


EXISTING ROOF PLAN
SCALE 1:200 @ A1




EXISTING NORTH ELEVATION



EXISTING SOUTH ELEVATION

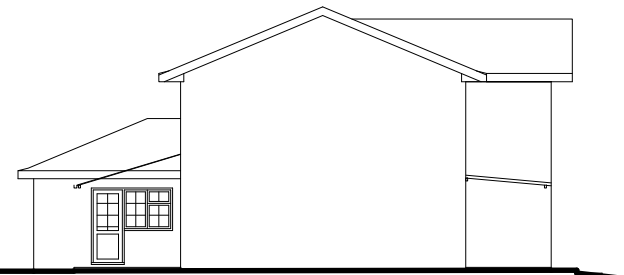


EXISTING WEST ELEVATION

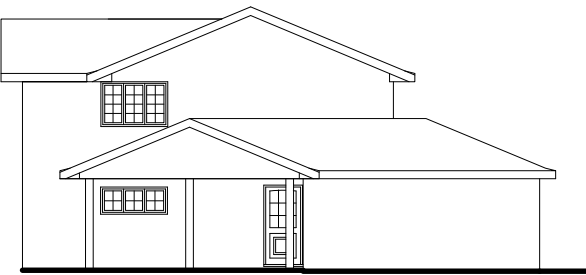


EXISTING EAST ELEVATION


EXISTING ELEVATIONS
SCALE 1:200 @ A1

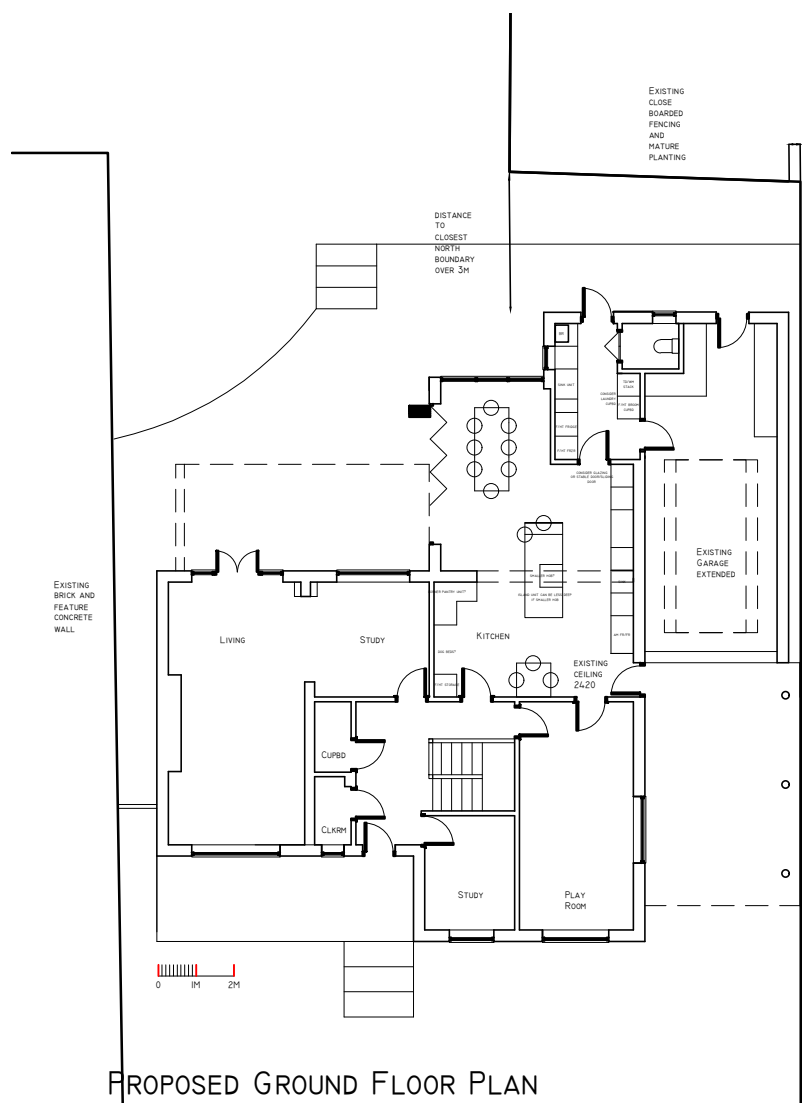

PROPOSED GROUND FLOOR PLAN
SCALE 1:200 @ A1

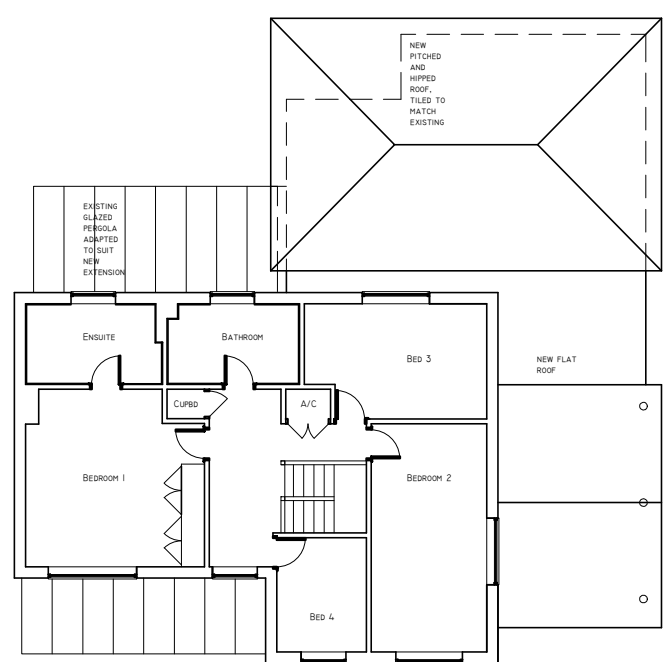

PROPOSED FIRST FLOOR PLAN
SCALE 1:200 @ A1

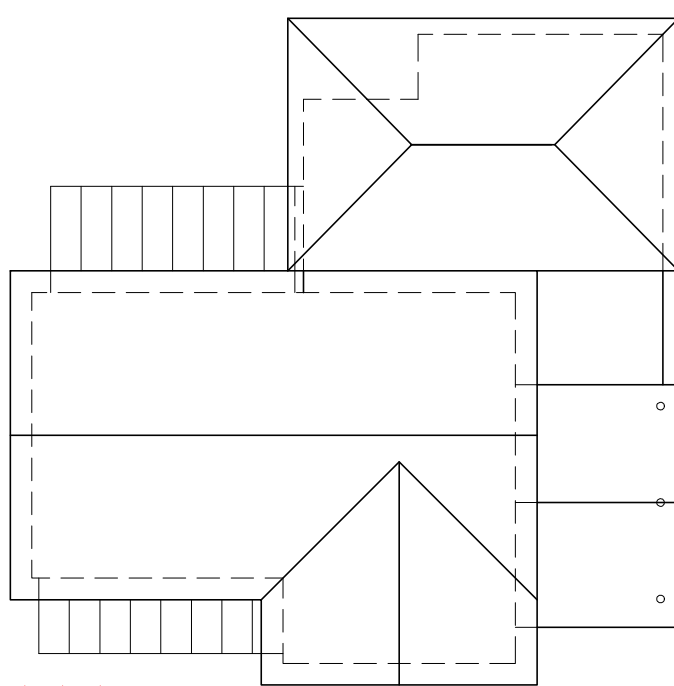


PROPOSED ROOF PLAN
SCALE 1:200 @ A1




PROPOSED NORTH ELEVATION



PROPOSED SOUTH ELEVATION

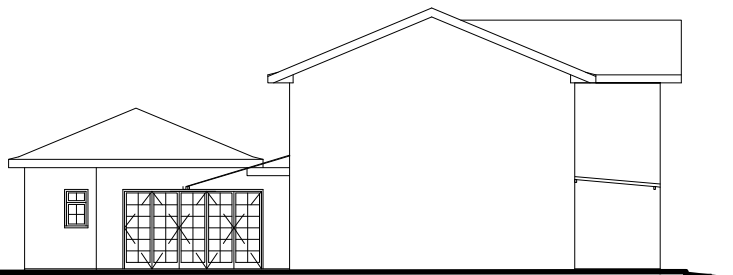


PROPOSED WEST ELEVATION

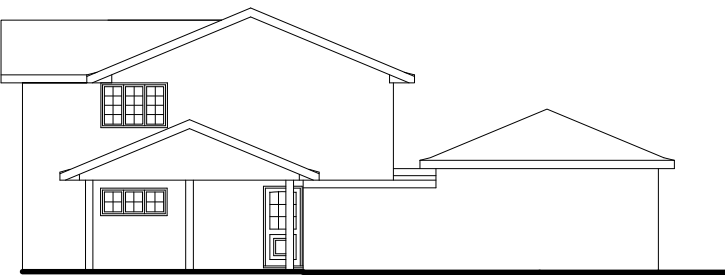


PROPOSED EAST ELEVATION

PROPOSED ELEVATIONS
SCALE 1:200 @ A1

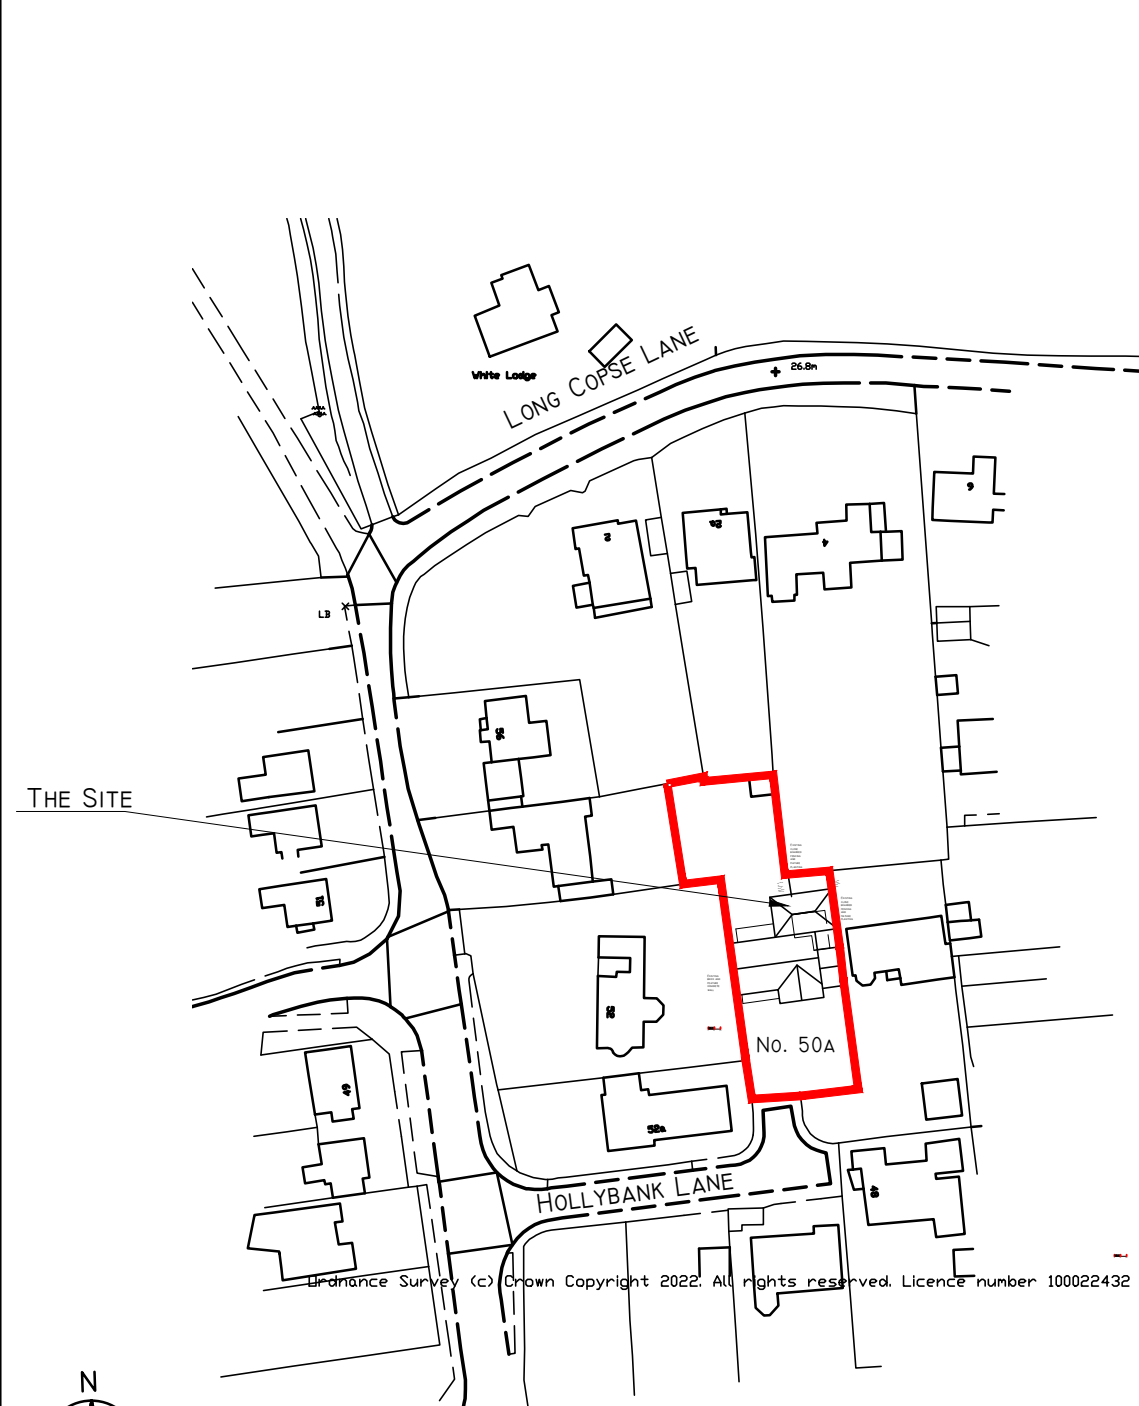


LOCATION PLAN
SCALE 1:1250

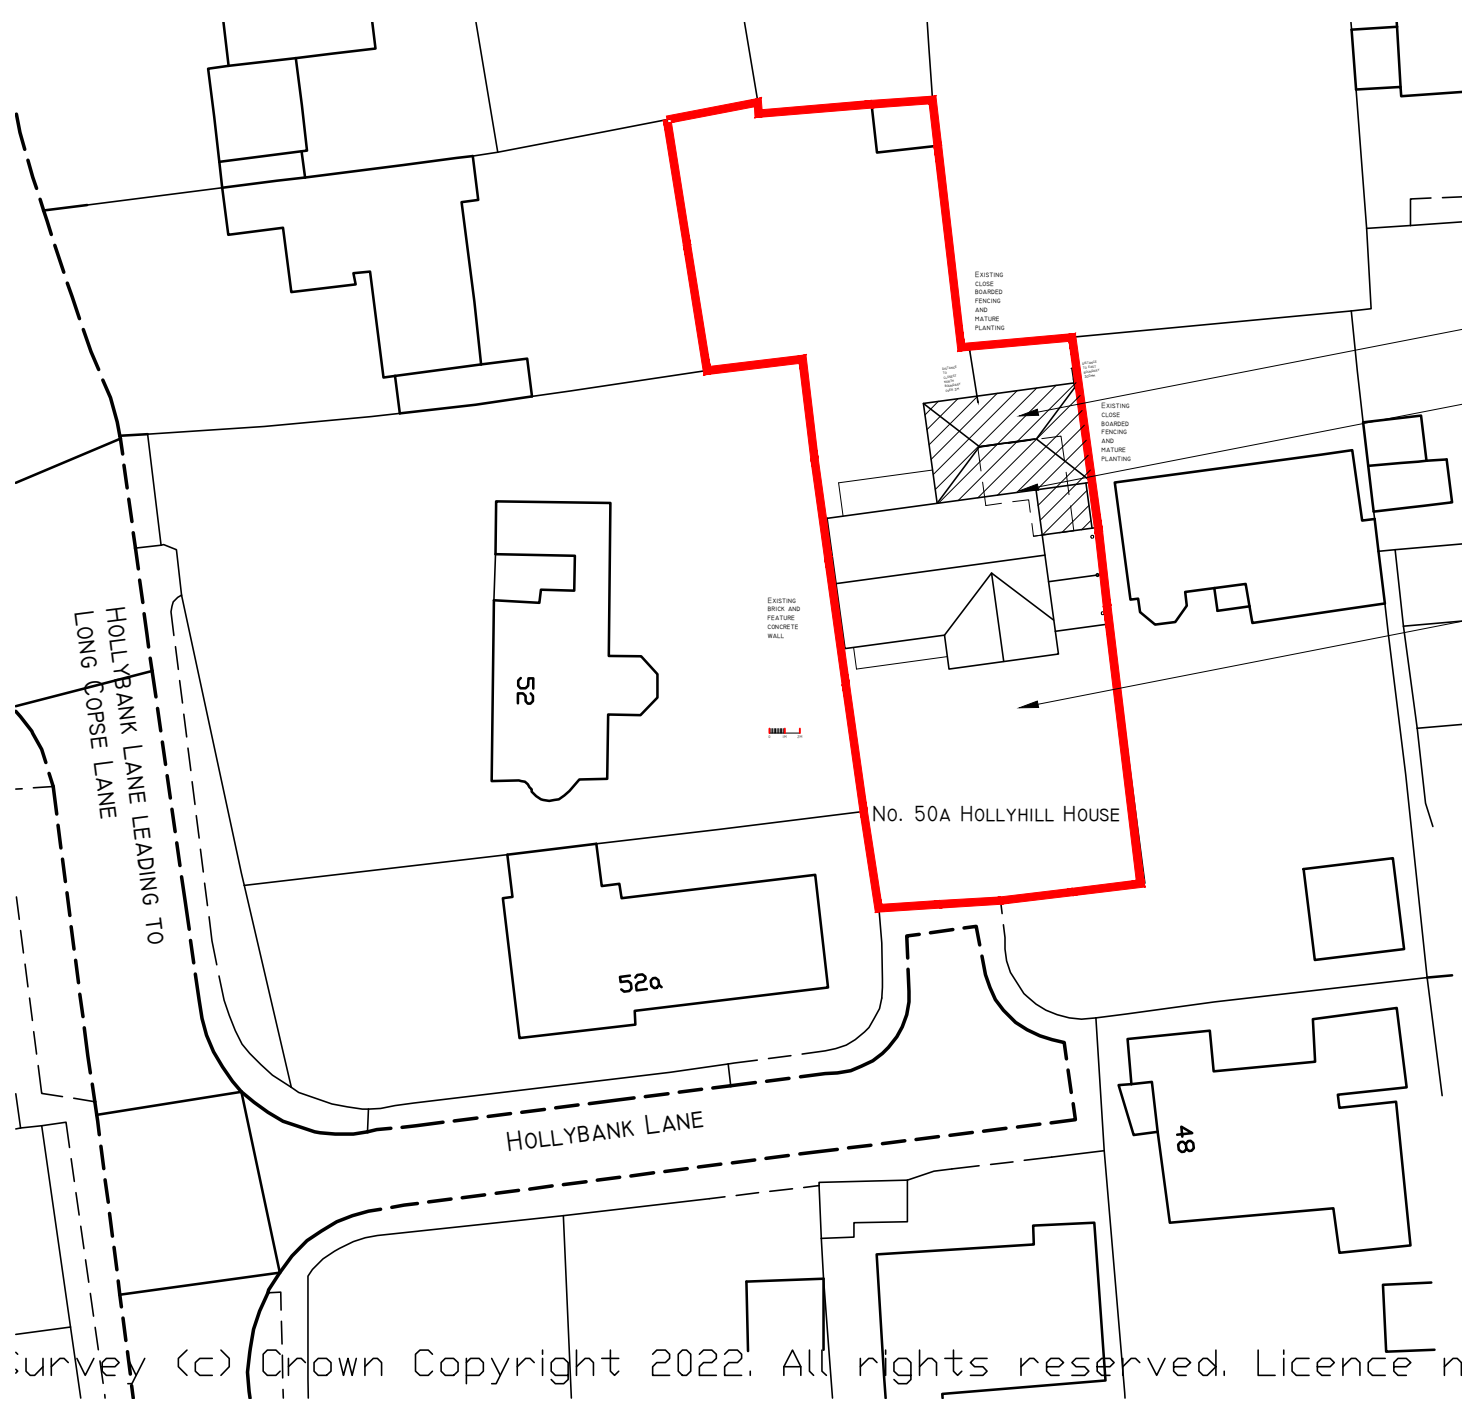

SITE PLAN
SCALE 1:500

PROPOSED NEW EXTENSION SHOWN HATCHED.
EXISTING GARAGE/UTILITY
TO BE REMOVED SHOWN DASHED.

THE SITE No. 50A.

 

Pope Stevens Architecture Ltd.
Crossways | 2 Beech Avenue
Chichester | West Sussex | PO19 3DR
Telephone: 01243 782 796
Email: pope.stevens@btinternet.com

RIBA
Chartered Practice

Project
Hollyhill House
Hollybank Lane
Emsworth

Drawing
Existing and proposed plans and
elevations, site and location
plans

Date	Drawn by	Scale
July 2022	EMP	as shown @ A1
Drawing No.	Revision	
DFA-01	04	