


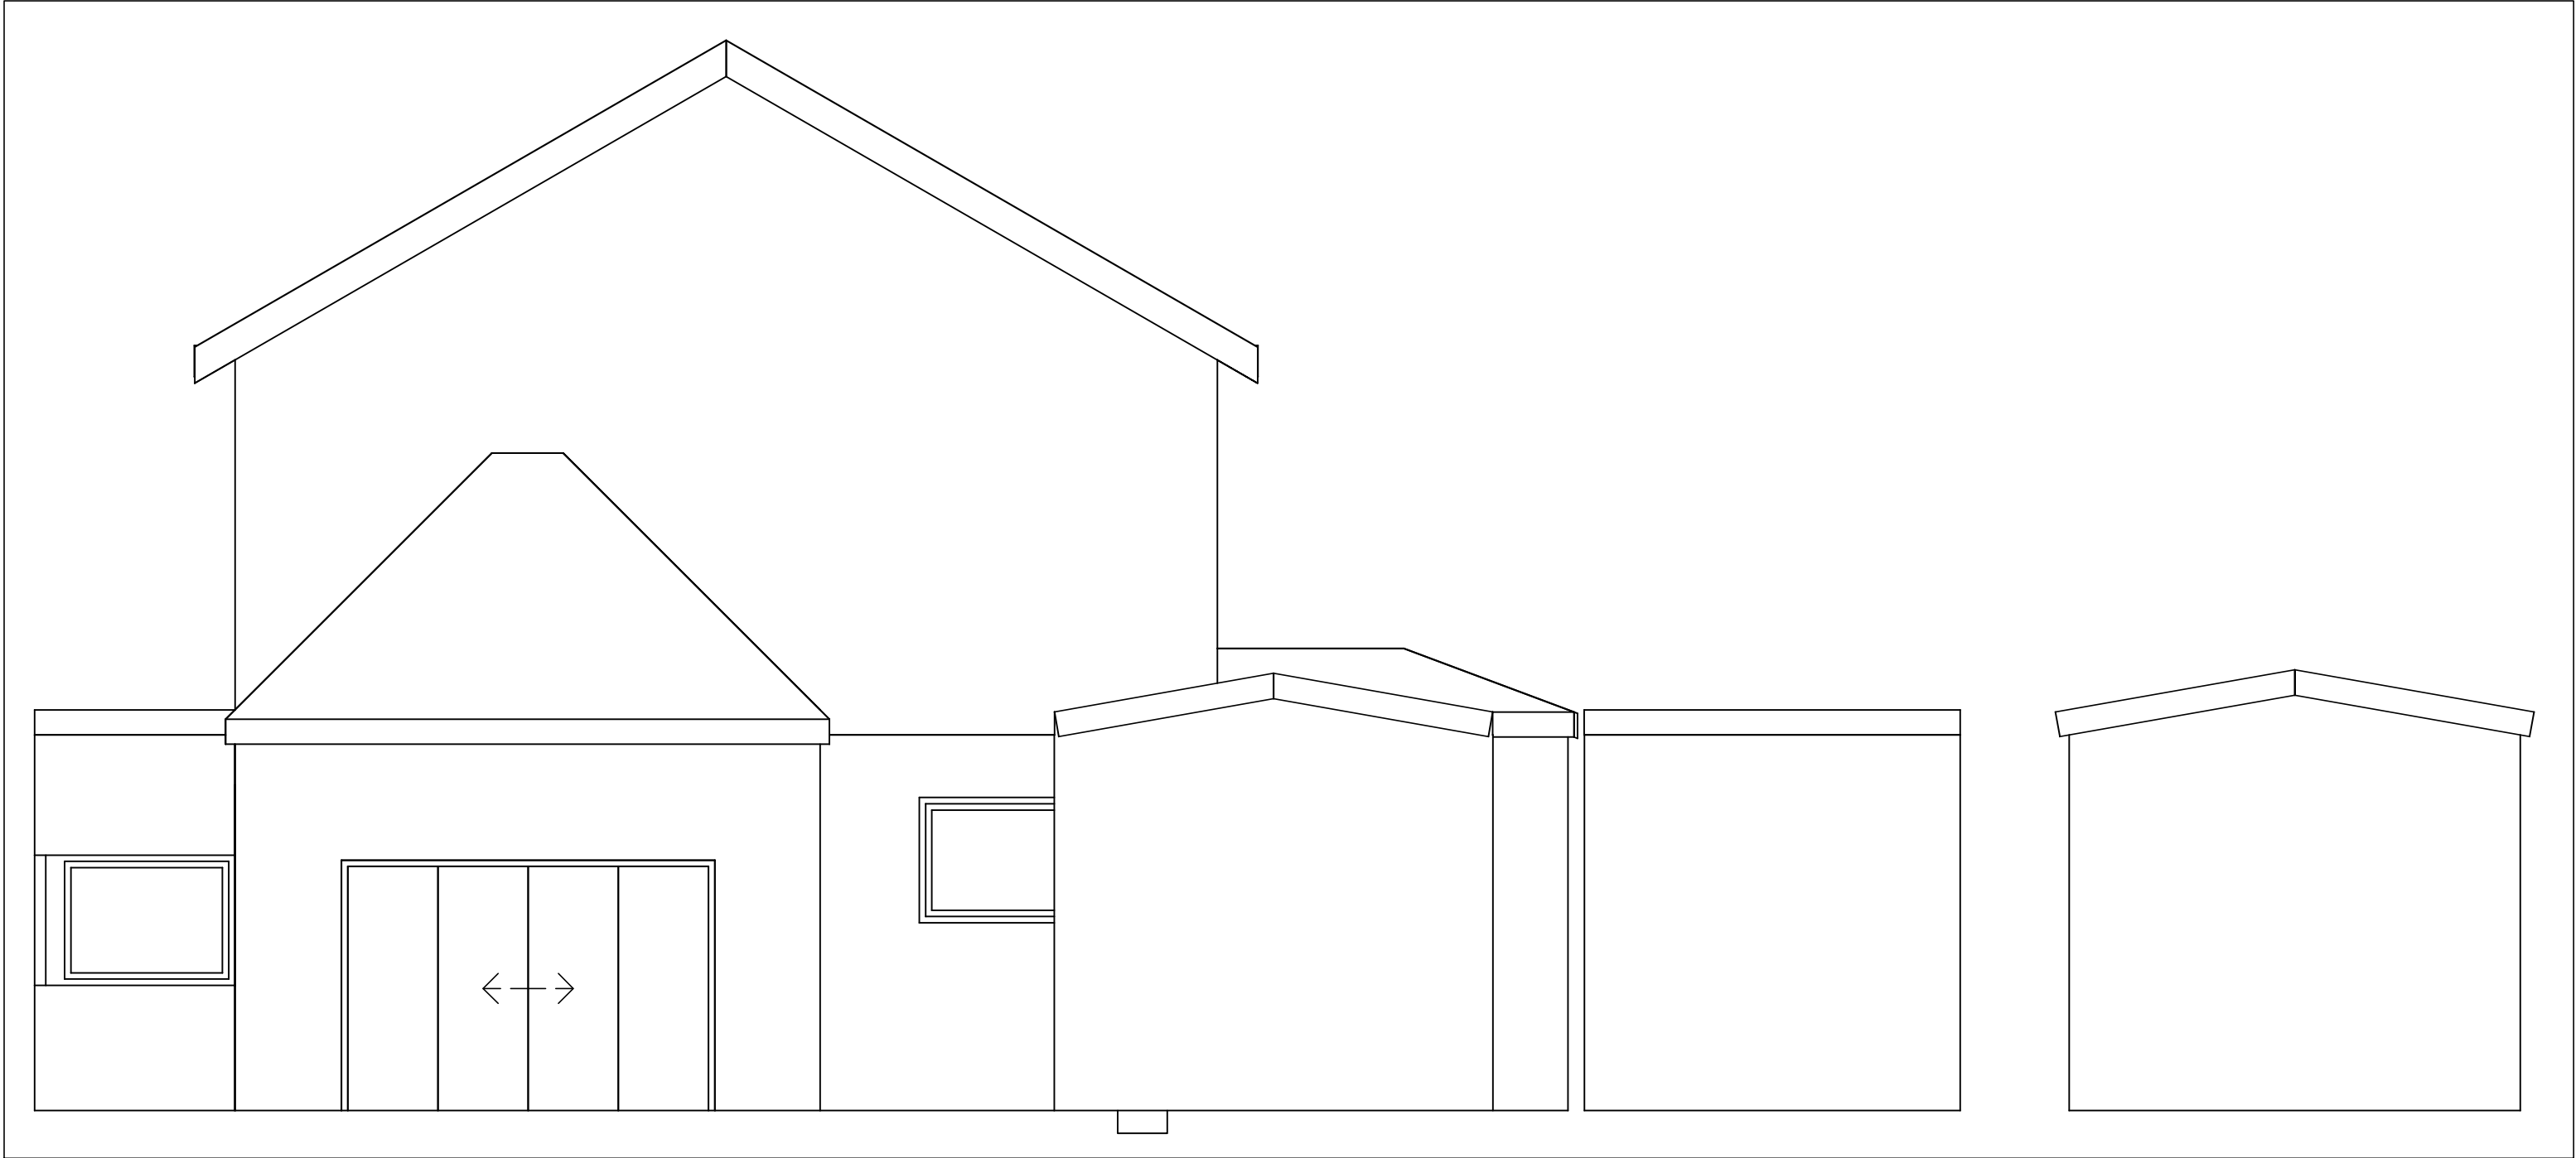

71 SOUTHWOOD ROAD
EXTENSION

OWNER

MARK	DATE	DESCRIPTION

PROJECT NO: 001
CAD DWG FILE: 001-8 NEW WEST ELEVATION.DWG
DRAWN BY: DJW
CHK'D BY: ----
COPYRIGHT:

SHEET TITLE
NEW RIGHT (WEST)
ELEVATION